



Only figured dimensions should be used.
Scaled dimensions should be checked with the Architect.
This drawing together with the design, is the property and copyright
of the Architect and must not be reproduced without written
permission

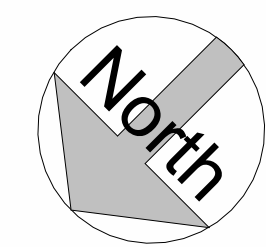


Ashfield House

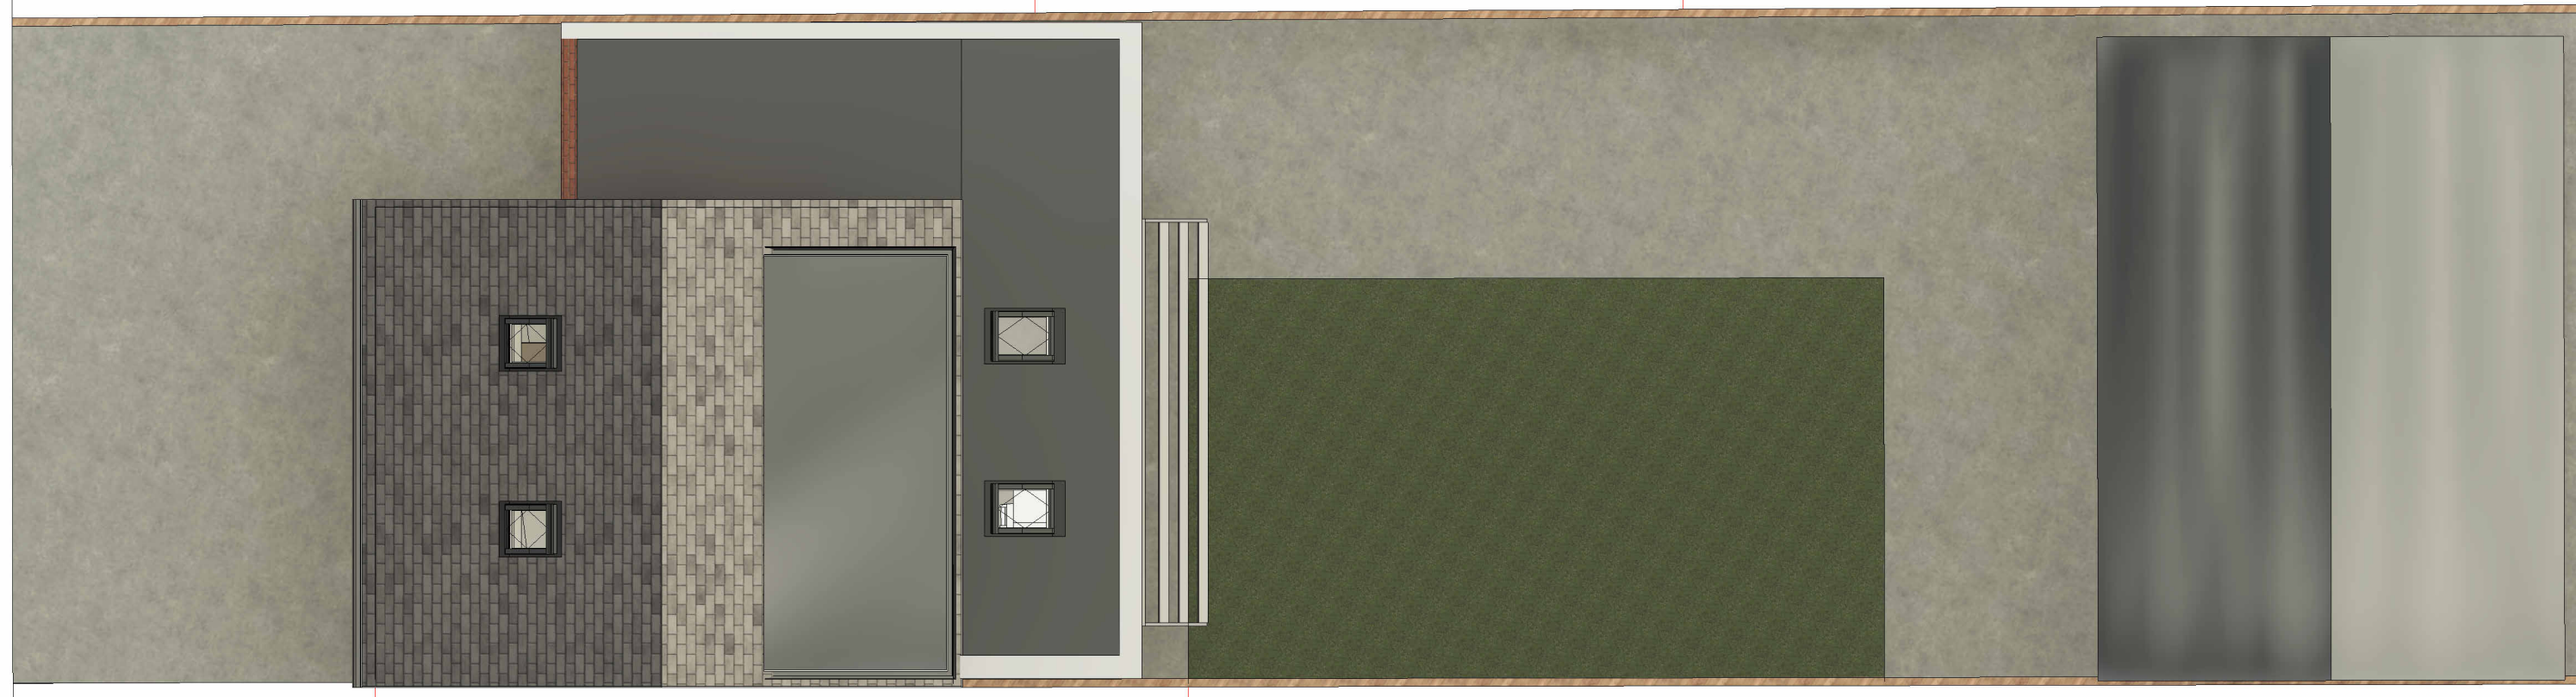

14

PROPOSED SITE PLAN
1 : 100

 

A	REMOVAL OF FIRST FLOOR BEDROOM ABOVE GARAGE	HB	JC	AUG 23
rev	description	drawn	auth	date

DO NOT SCALE OFF THIS DRAWING

ACUMEN
Designers & Architects

acumenarchitects.co.uk01484 546 000
Headrow House, Old Leeds Road, Huddersfield, Huddersfield HD115G

Client MR & MRS CLIFF				
Project 18 NEW AVENUE, KIRKHEATON				
Project No 2770	Drawing No (100)02		A	
Description PROPOSED SITE PLAN				
Scale 1 : 100 @ A1	Date Drawn MAY 23	Drawn By MC	Authorised By JC	
Purpose of Issue Planning ☒ Building Regs ☐ Tender ☐ Constructor ☐ Comment ☐ Info ☐				