

PROPOSED NORTH WEST ELEVATION

1 : 100



PROPOSED SOUTH WEST ELEVATION

1 : 100




PROPOSED SOUTH EAST ELEVATION

1 : 100



PROPOSED NORTH EAST ELEVATION

1 : 100

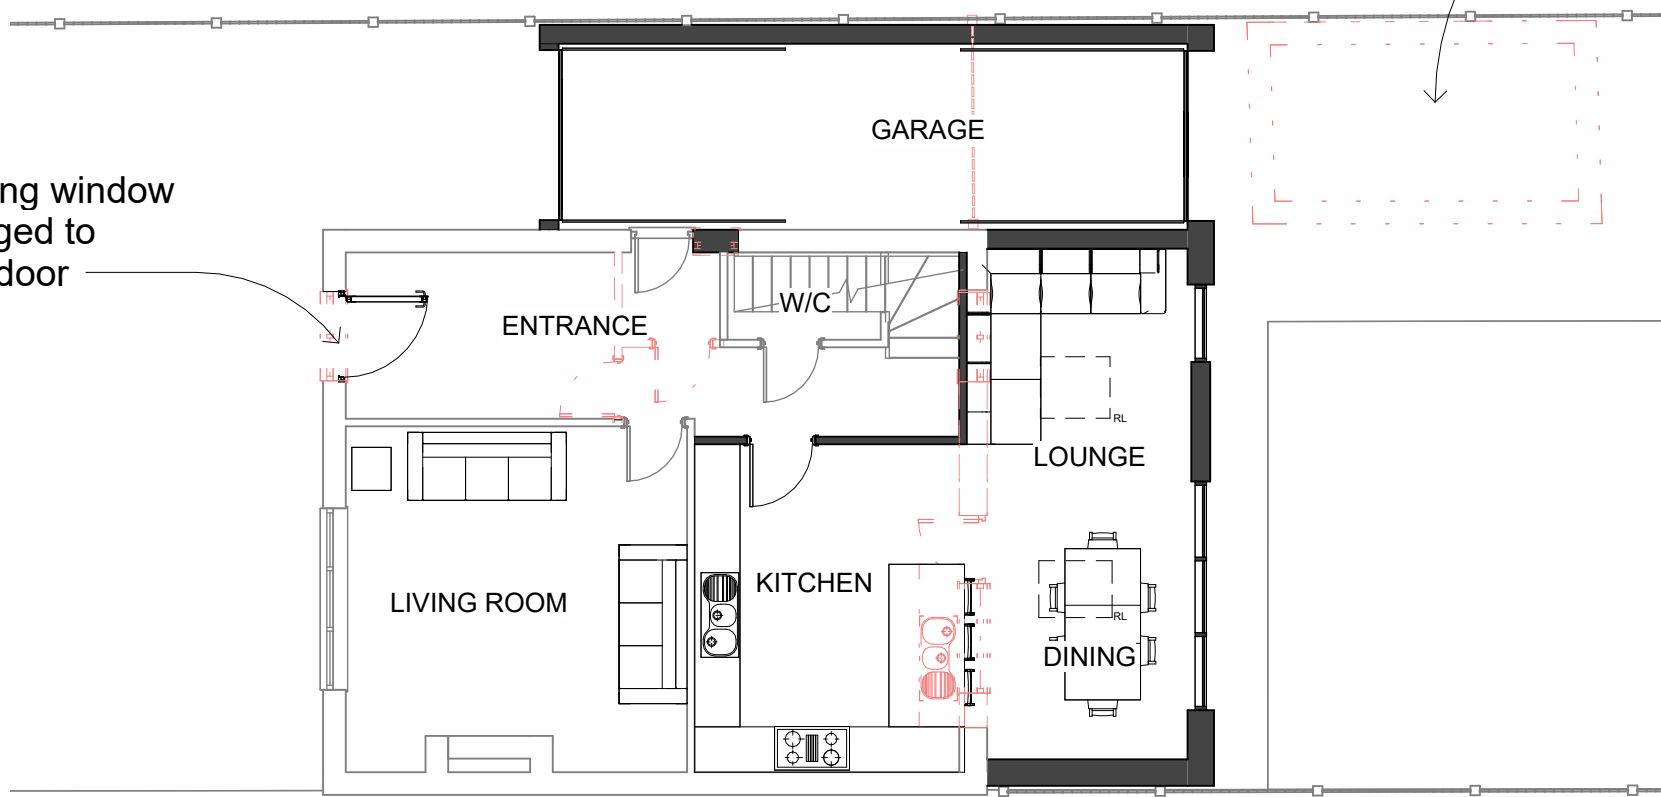


Rear extension built from brick matching existing house

Feature render panel

Brise soleil canopy

PROPOSED GROUND FLOOR

1 : 100

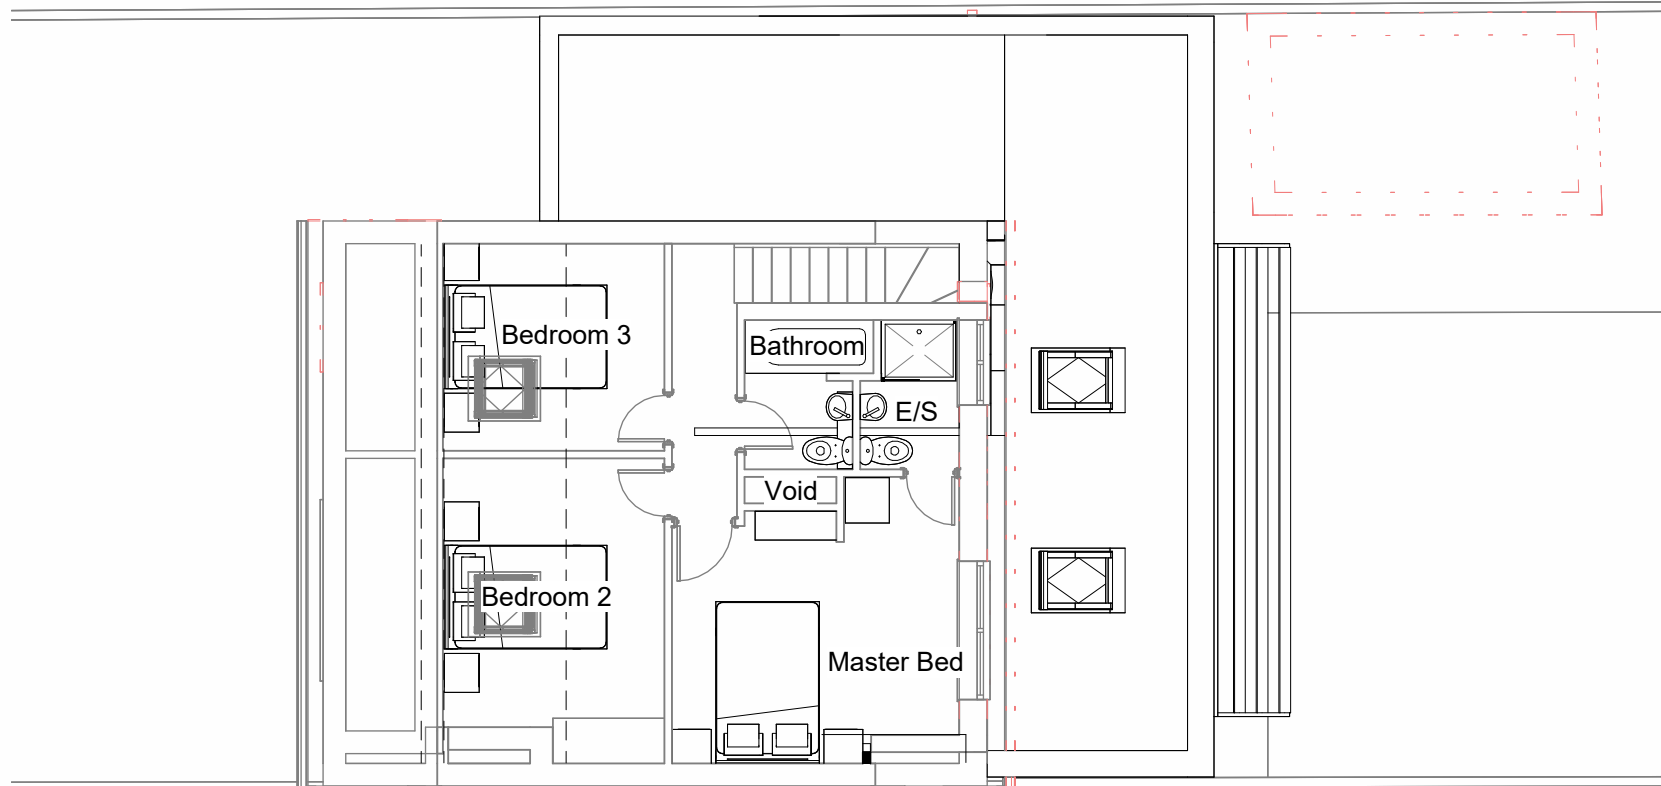

PROPOSED FIRST FLOOR

1 : 100



A	REMOVAL OF FIRST FLOOR BEDROOM ABOVE GARAGE	HB	JC	AUG 23
rev	description	drawn	auth	date

DO NOT SCALE OFF THIS DRAWING

ACUMEN

Designers & Architects

acumenarchitects.co.uk01484 546 000

Headrow House, Old Leeds Road, Huddersfield, Huddersfield HD1 1SG

Client				
MR & MRS CLIFF				
Project				
18 NEW AVENUE, KIRKHEATON				
Project No	Drawing No			
2770	(100)03		A	
Description				
PROPOSED PLANS & ELEVATIONS				
Scale	Date Drawn	Drawn By	Authorised By	
1 : 100 @ A1	MAY 23	MC	JC	
Purpose of Issue				
Planning	Building Regs	Tender	Construction	Comment
☒	☐	☐	☐	☐
Info				