




Northern Elevation 1: 100

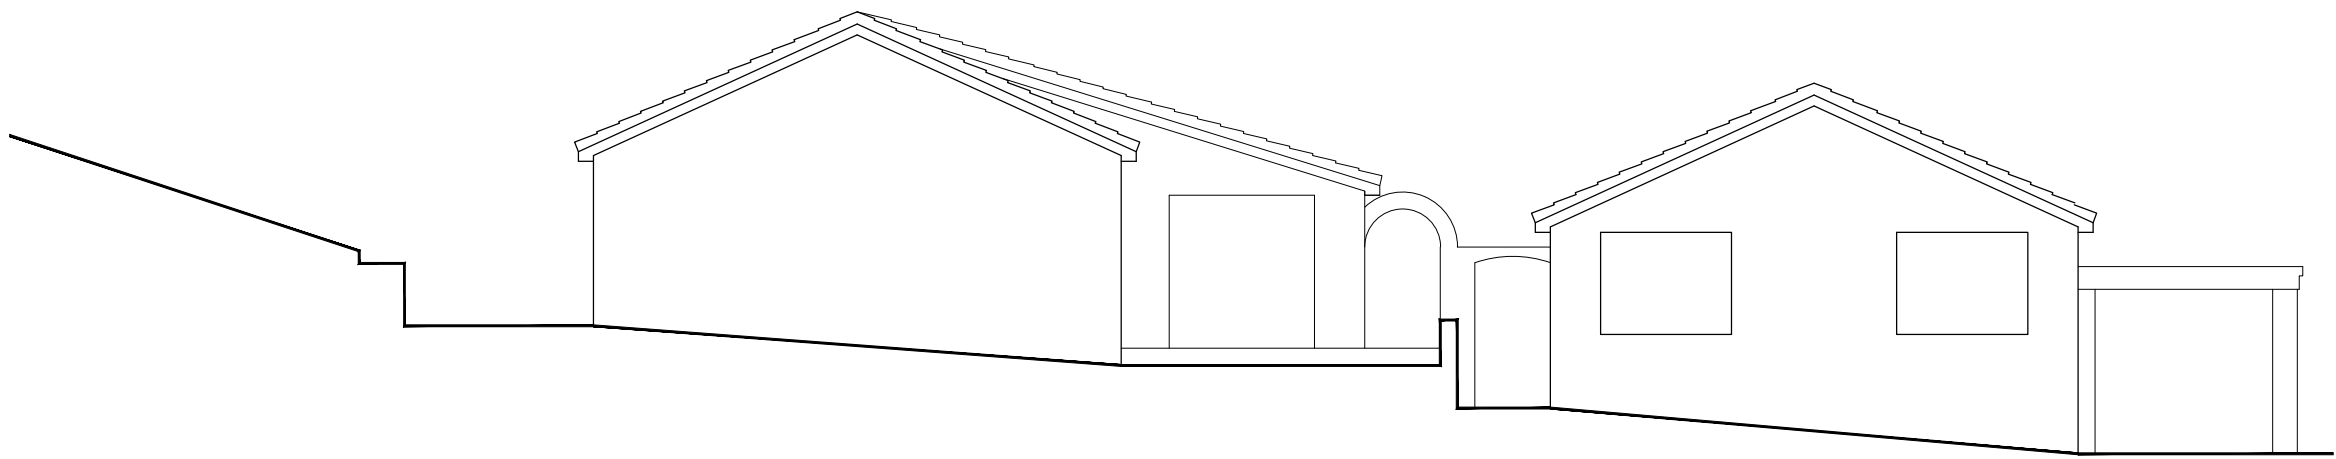


Western Elevation 1: 100

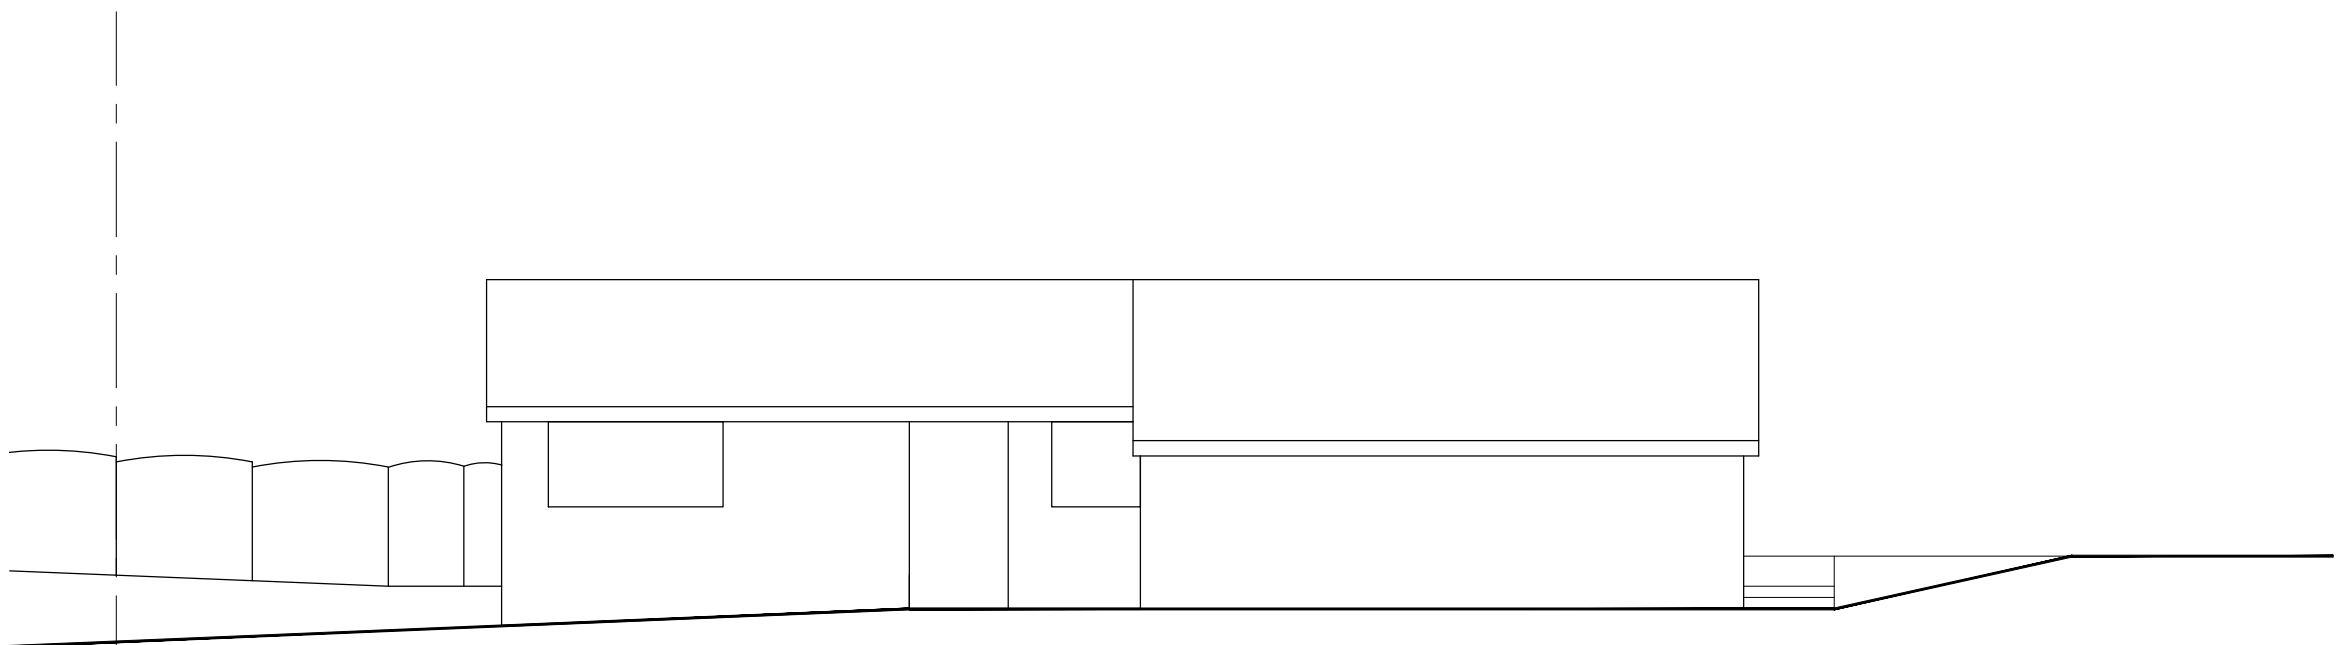


Southern Elevation 1: 100

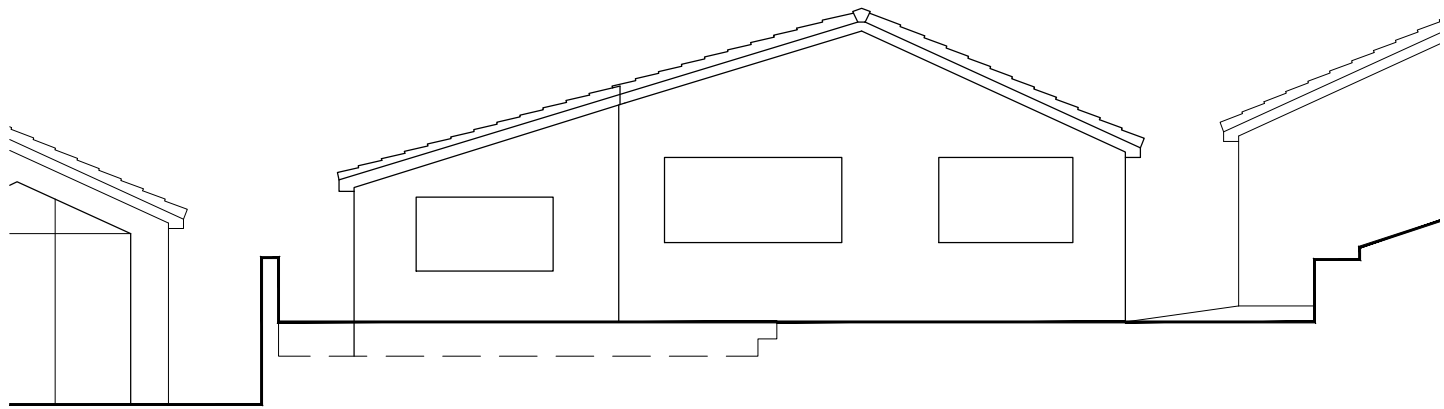


Eastern Elevation 1: 100

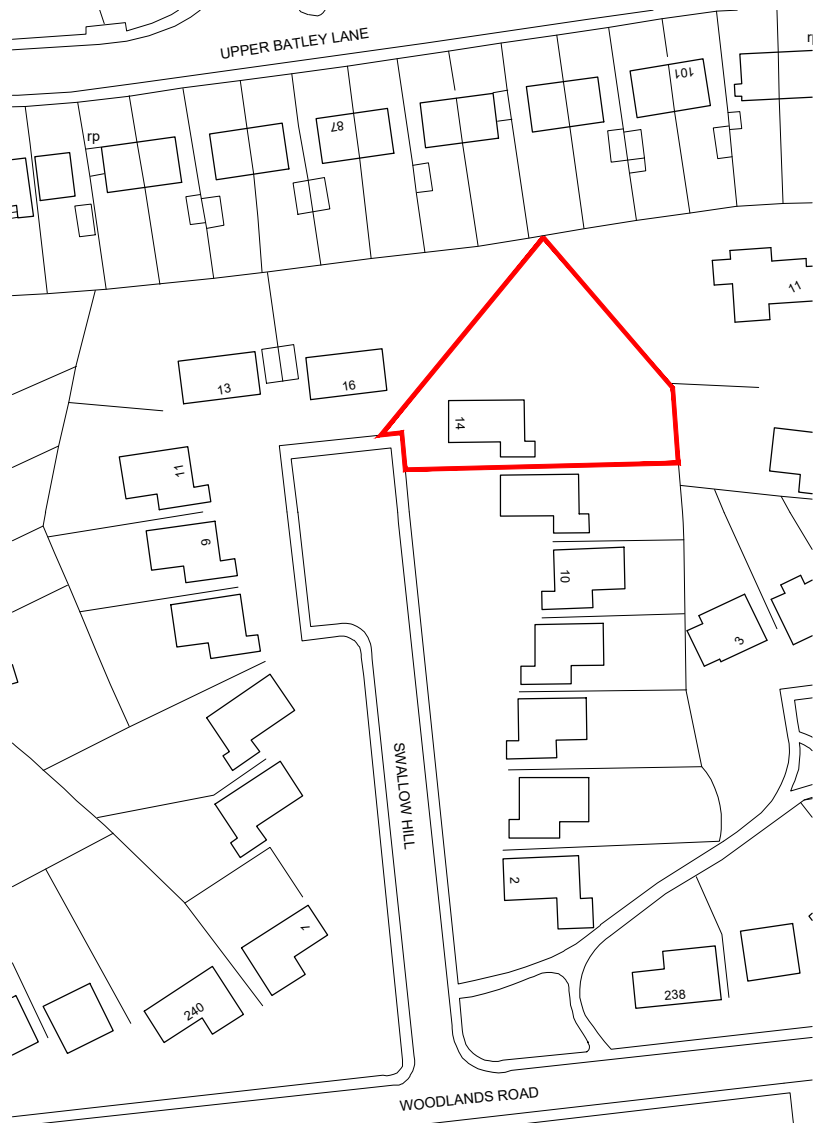

Location Plan 1: 1250

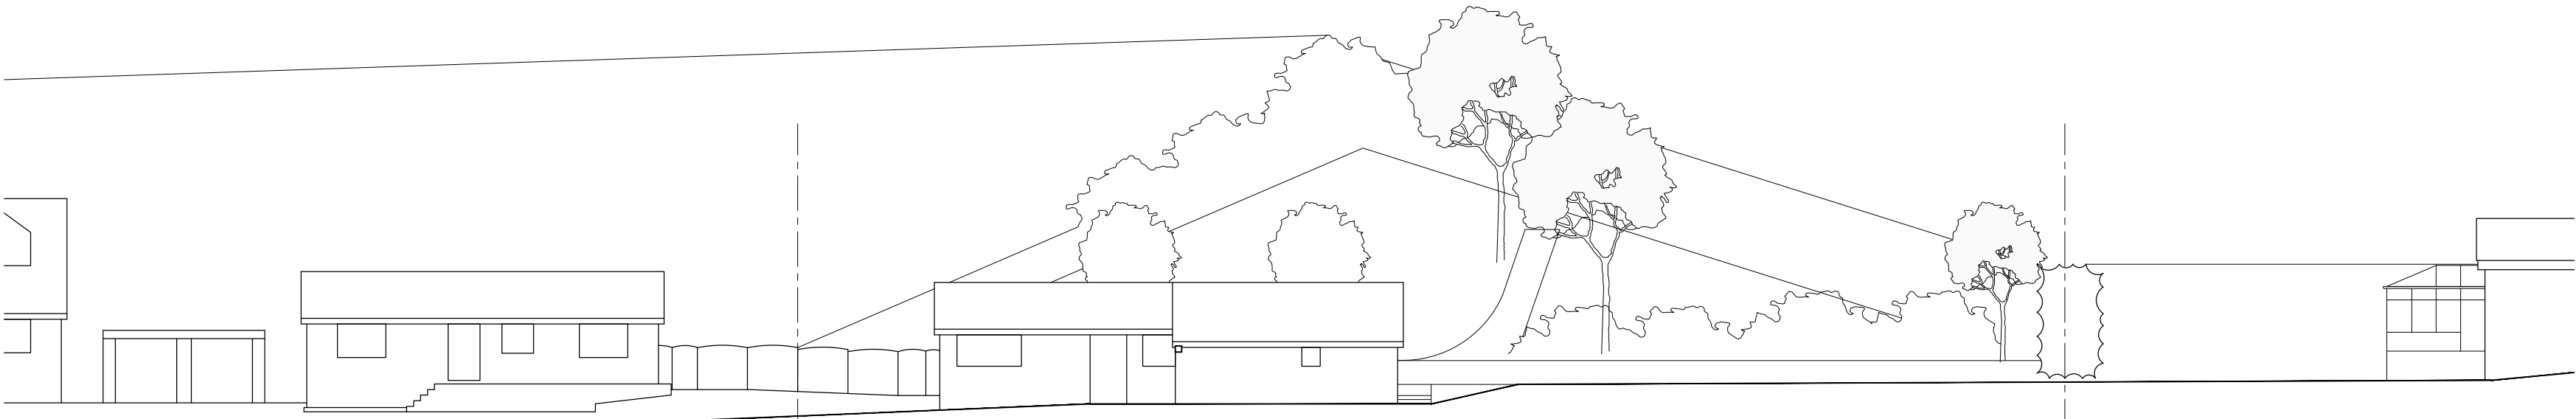

Swallow Hill Elevation 1: 200

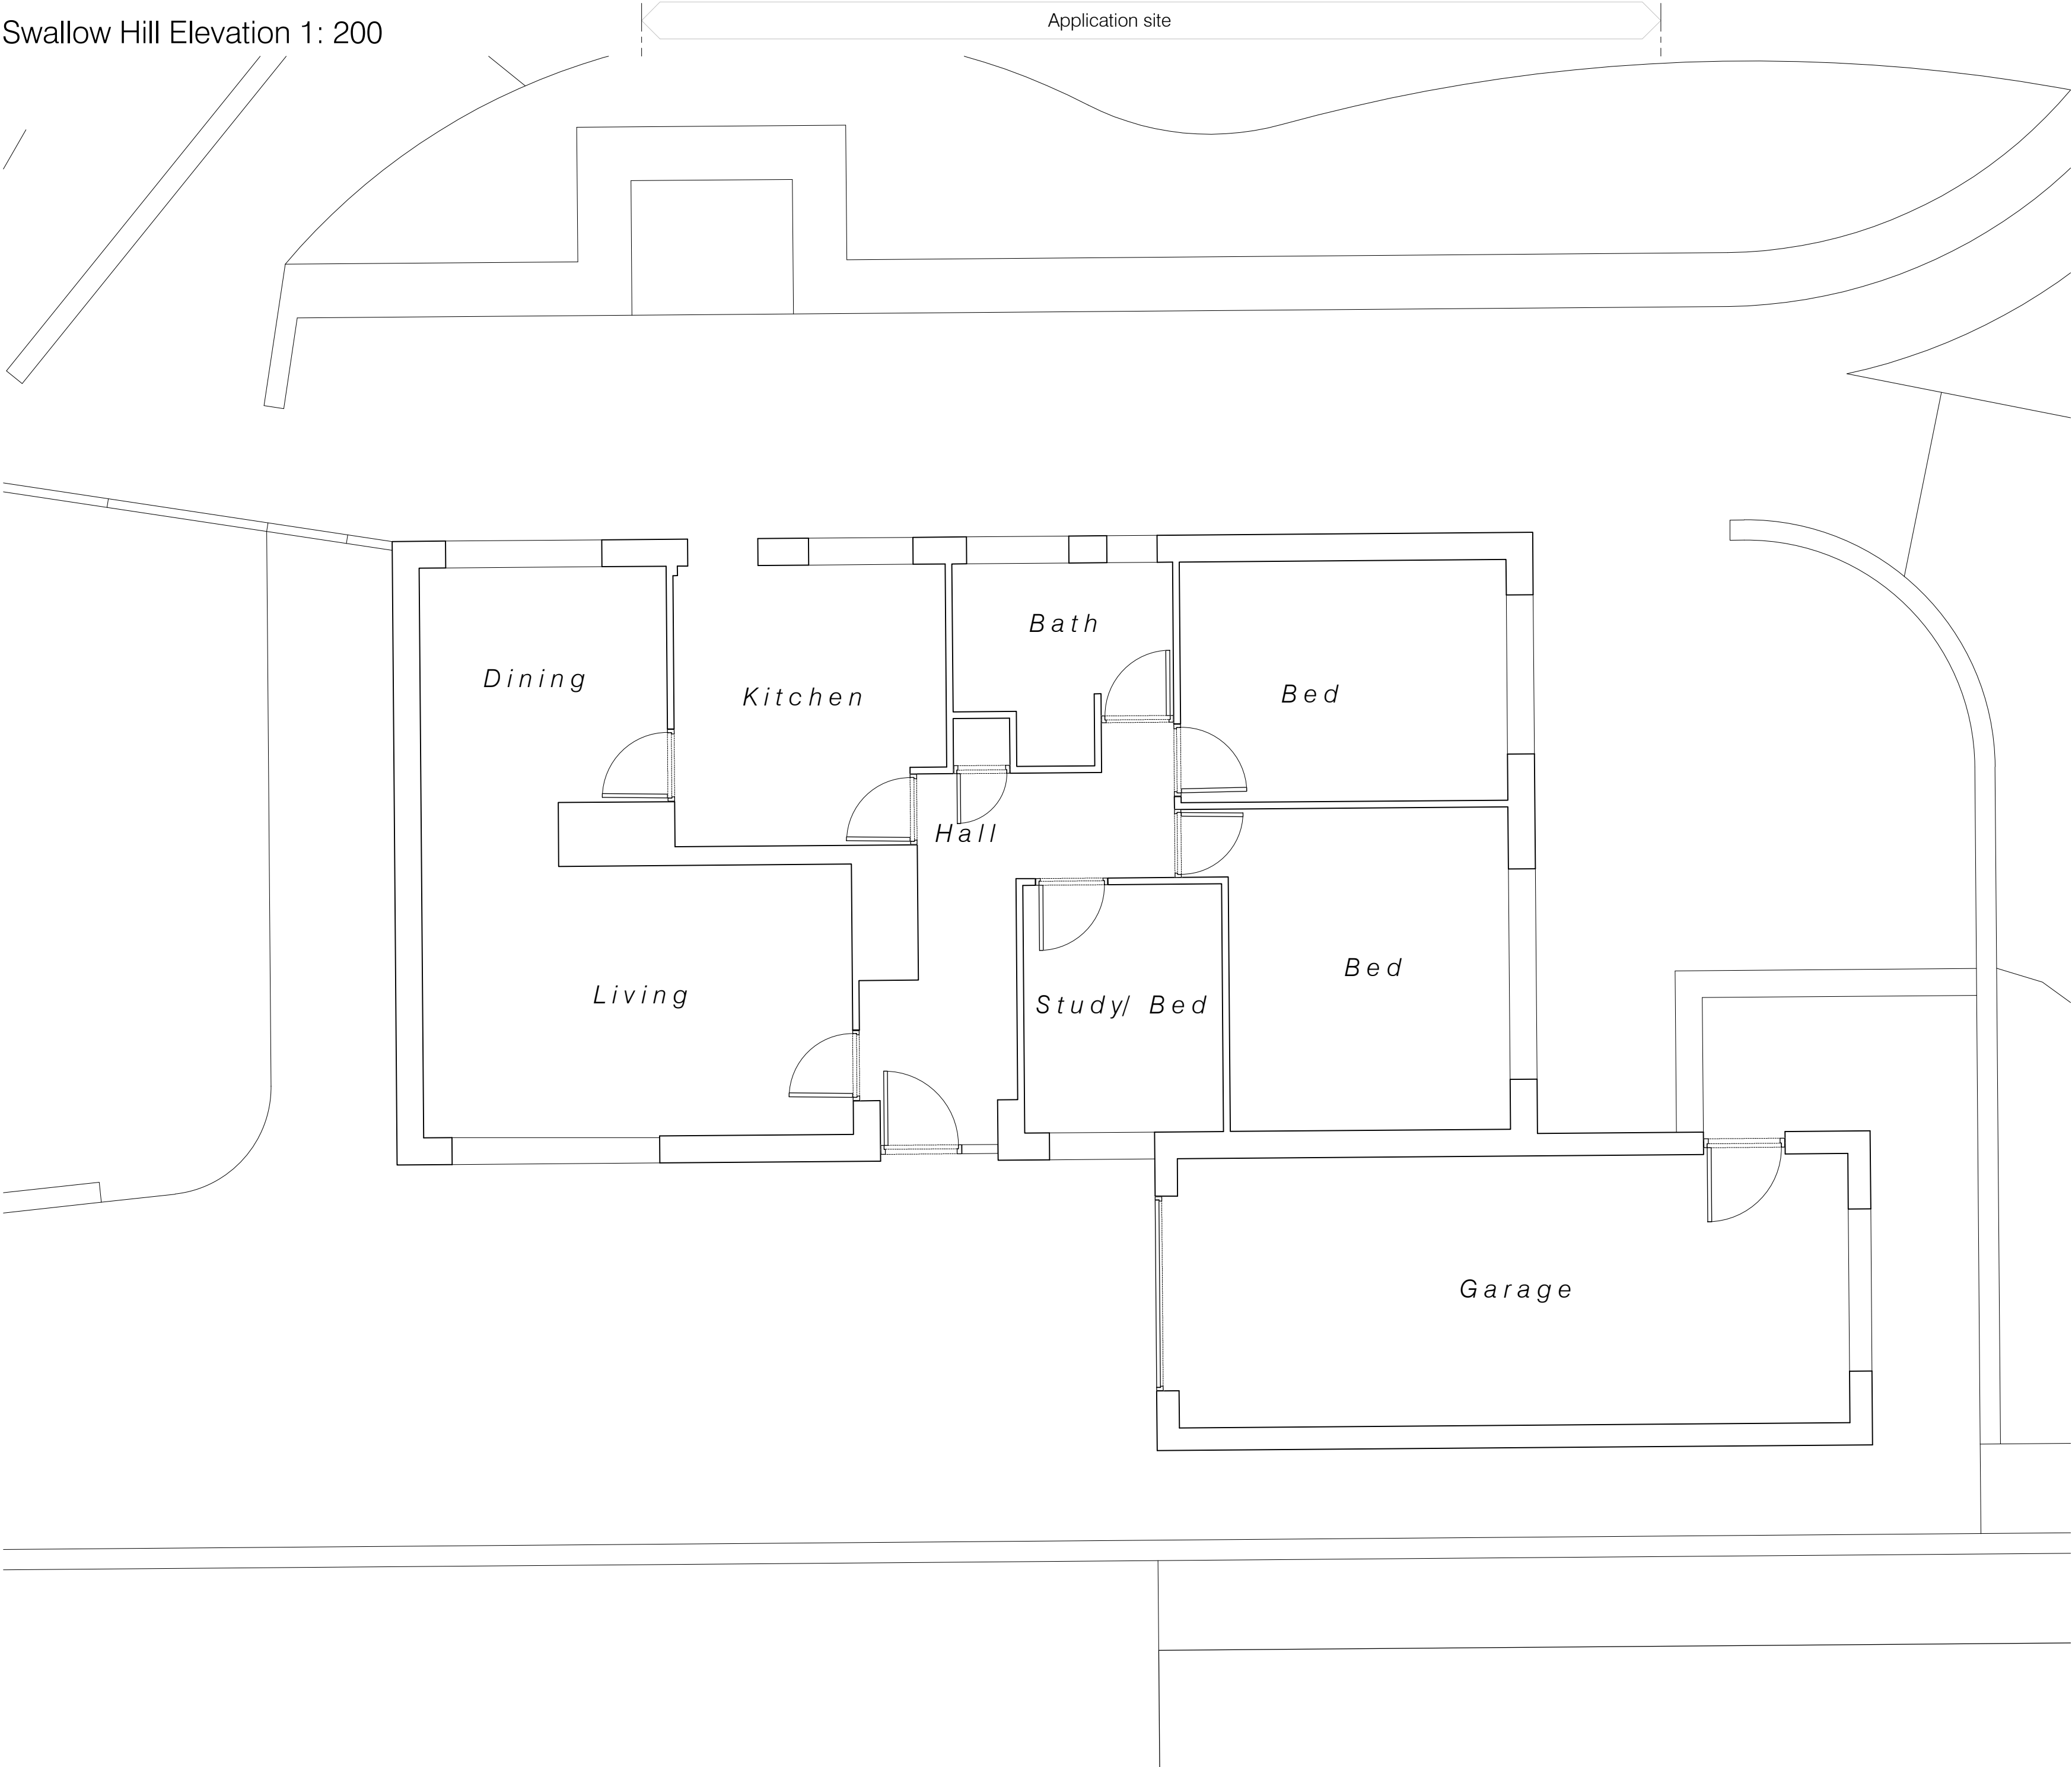



Ground Floor Plan 1: 50

Drawings based on Ordnance Survey (Streetwise License No 100047474) and preliminary survey – design and drawing content subject to further Site Surveys, Structural Survey, Site Investigations, Planning and Statutory Requirements and Approvals.

Swallow Hill_As existing

Rev. Des.

Date By

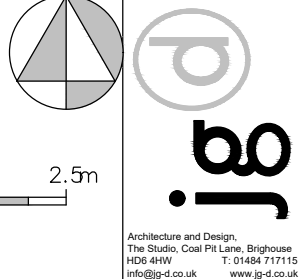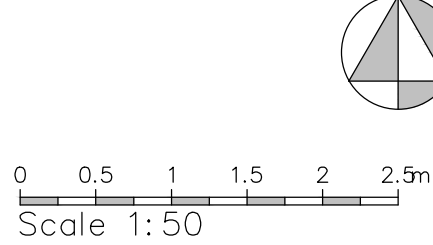

Project	Proposed side extension at 14 Swallow Hill, Batley WF17 0QN
Client	Mr & Mrs K Mitchell, 14 Swallow Hill, Batley WF17 0QN
Dwg Title	(23221)1_Scheme as existing
Scale	1: 50,100, 1250 @ A1
Date	Aug 23