



NOTE
MATERIALS TO MATCH EXISTING
THESE NOTES DO NOT COMPRISE A FULL SPECIFICATION
THEY ARE FOR GENERAL GUIDANCE ONLY AND THEIR
PRIMARY FUNCTION IS TO ASSIST LOCAL AUTHORITY
OFFICERS IN DETERMINING BUILDING REGULATION COMPLIANCE.
ALL DIMENSIONS MUST BE CHECKED ON SITE PRIOR TO WORKS
STARTING.
ALL WORKS MUST BE CARRIED OUT IN ACCORDANCE WITH
CURRENT BUILDING REGULATIONS, CODES OF PRACTICE AND
PLANNING OFFICERS REQUIREMENTS.
ALL MATERIALS MUST COMPLY WITH CURRENT BRITISH STANDARDS
IN SITUATIONS USED.

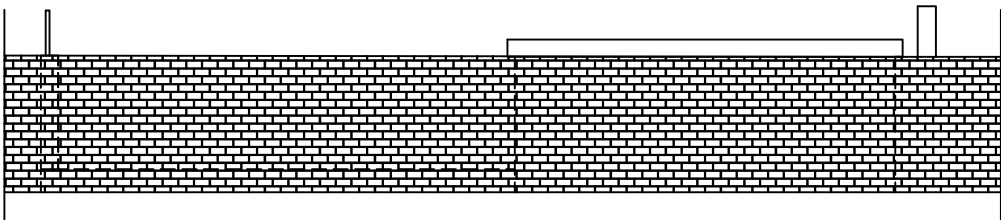

Brick wall
with fence above


Existing South West Rear Elevation

1:00

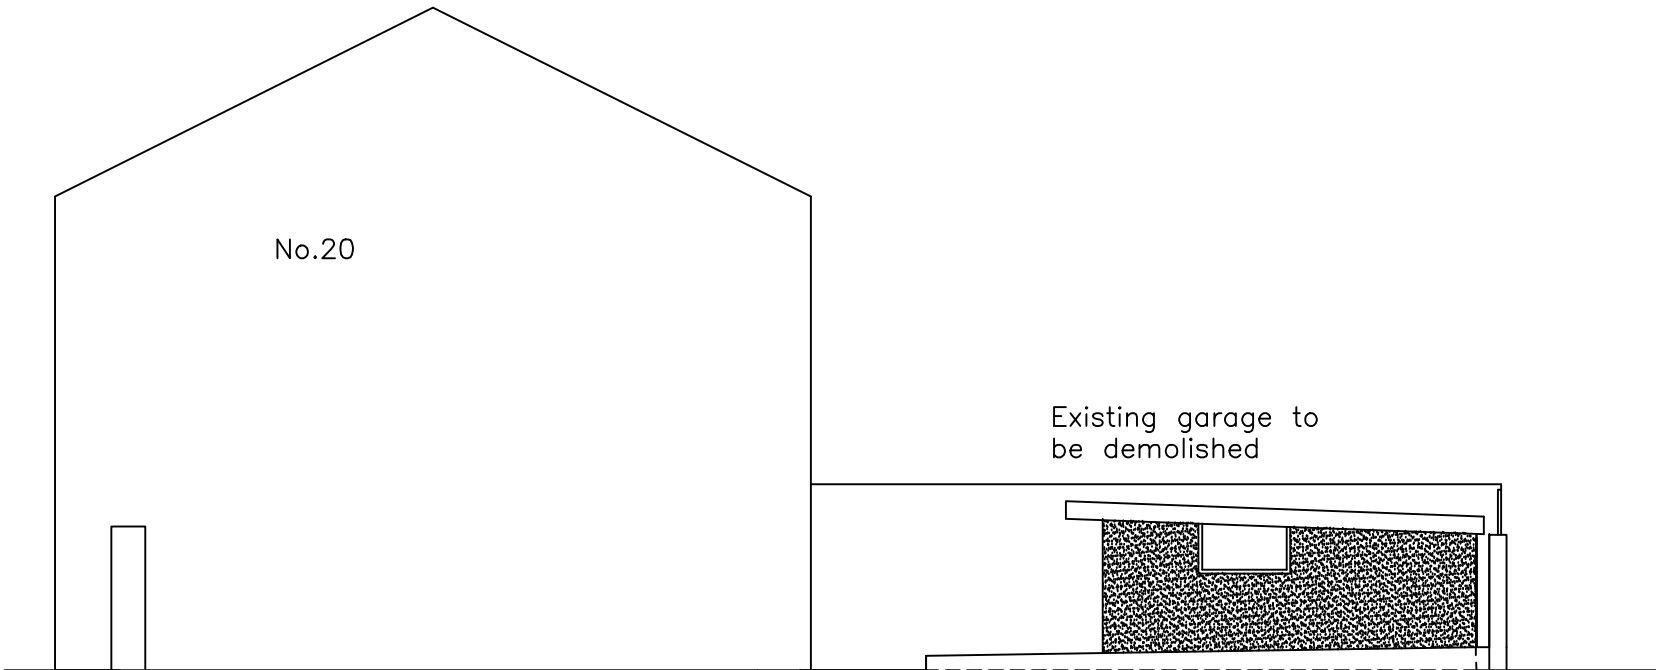


Existing North / West
Side Elevation

1:00

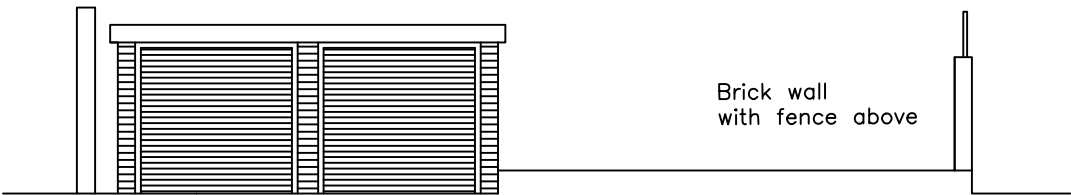

Existing North / East Elevation
(Front)

1:00

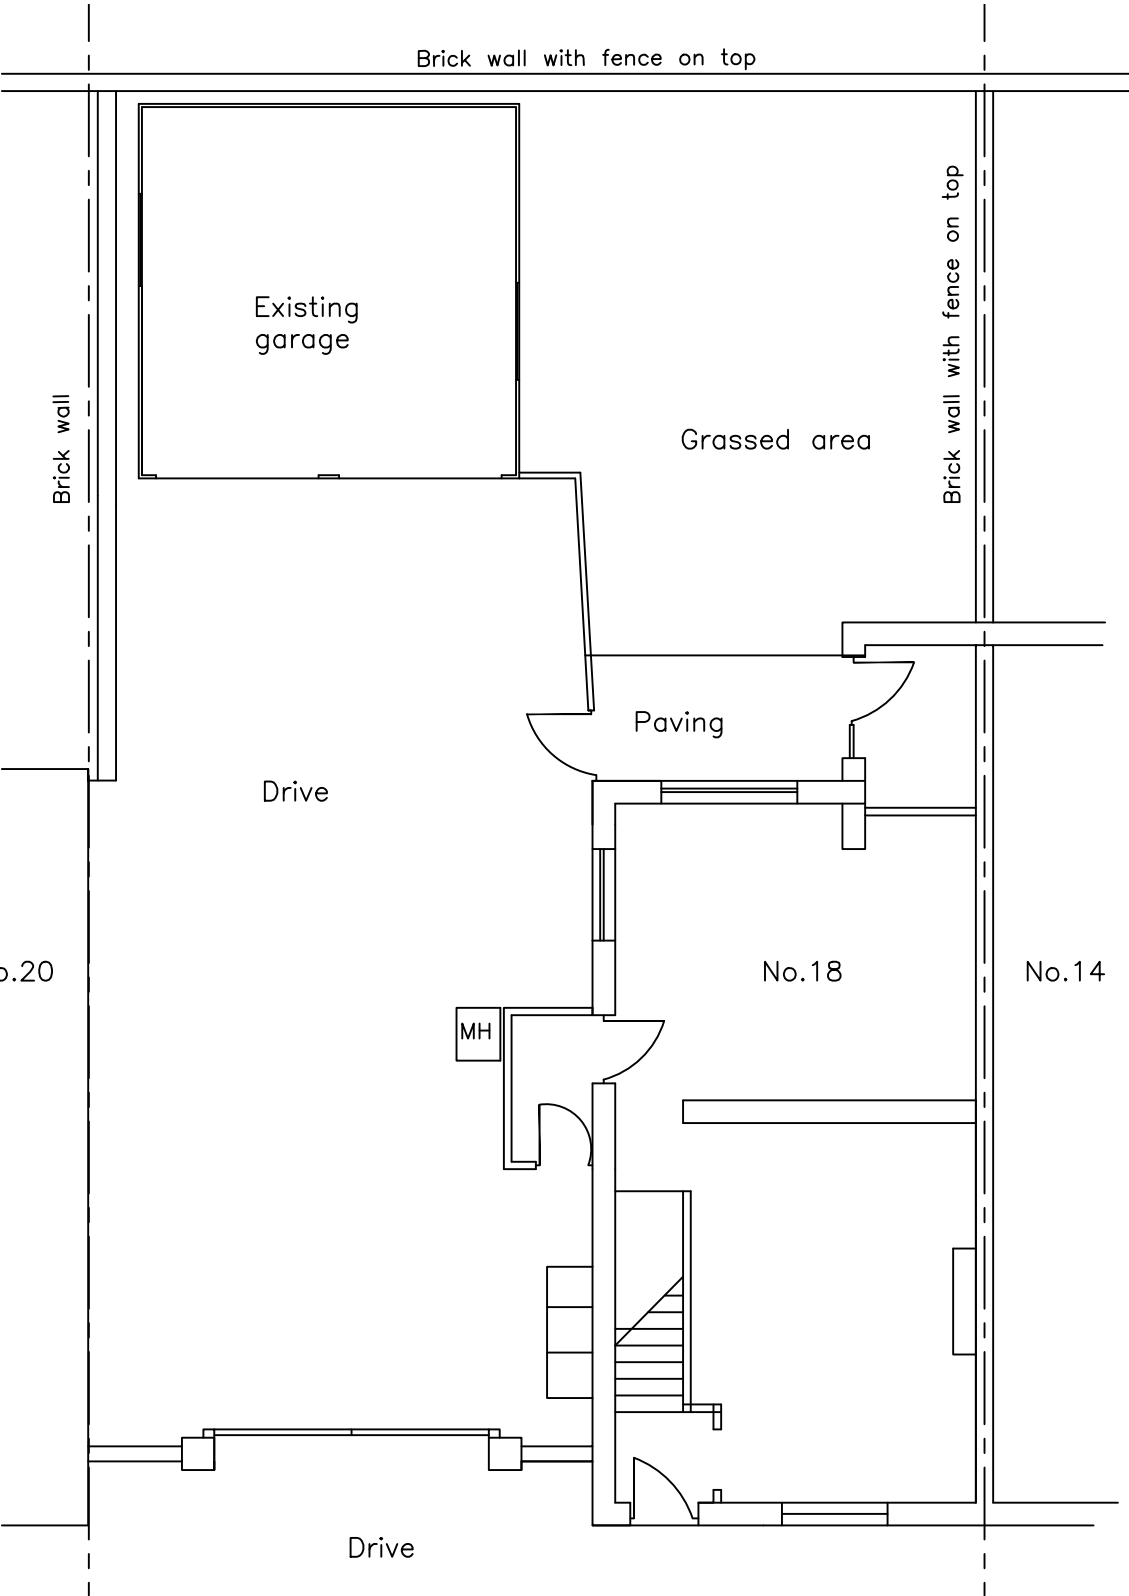

Part Site Plan

1:00

Wellhouse Lane

MIRFIELD DESIGNS

Planning & Building Control Services

Tel: 07877959728

Email: mirfelddesigns@gmail.com

Client		Mr & Mrs Money	
Job		18 Wellhouse Lane Mirfield	
Title		Existing Site Plan & Elevations	
Drawn By	RK	Date	Aug 2023
Eng. Check		Scale	1:100
Tech. Check			
Drawing No.		Rev.	
2023/ 425/ 01			