


NOTE  
MATERIALS TO MATCH EXISTING  
THESE NOTES DO NOT COMPRISE A FULL SPECIFICATION  
THEY ARE FOR GENERAL GUIDANCE ONLY AND THEIR  
PRIMARY FUNCTION IS TO ASSIST LOCAL AUTHORITY  
OFFICERS IN DETERMINING BUILDING REGULATION COMPLIANCE.  
ALL DIMENSIONS MUST BE CHECKED ON SITE PRIOR TO WORKS  
STARTING.  
ALL WORKS MUST BE CARRIED OUT IN ACCORDANCE WITH  
CURRENT BUILDING REGULATIONS, CODES OF PRACTICE AND  
PLANNING OFFICERS REQUIREMENTS.  
ALL MATERIALS MUST COMPLY WITH CURRENT BRITISH STANDARDS  
IN SITUATIONS USED.

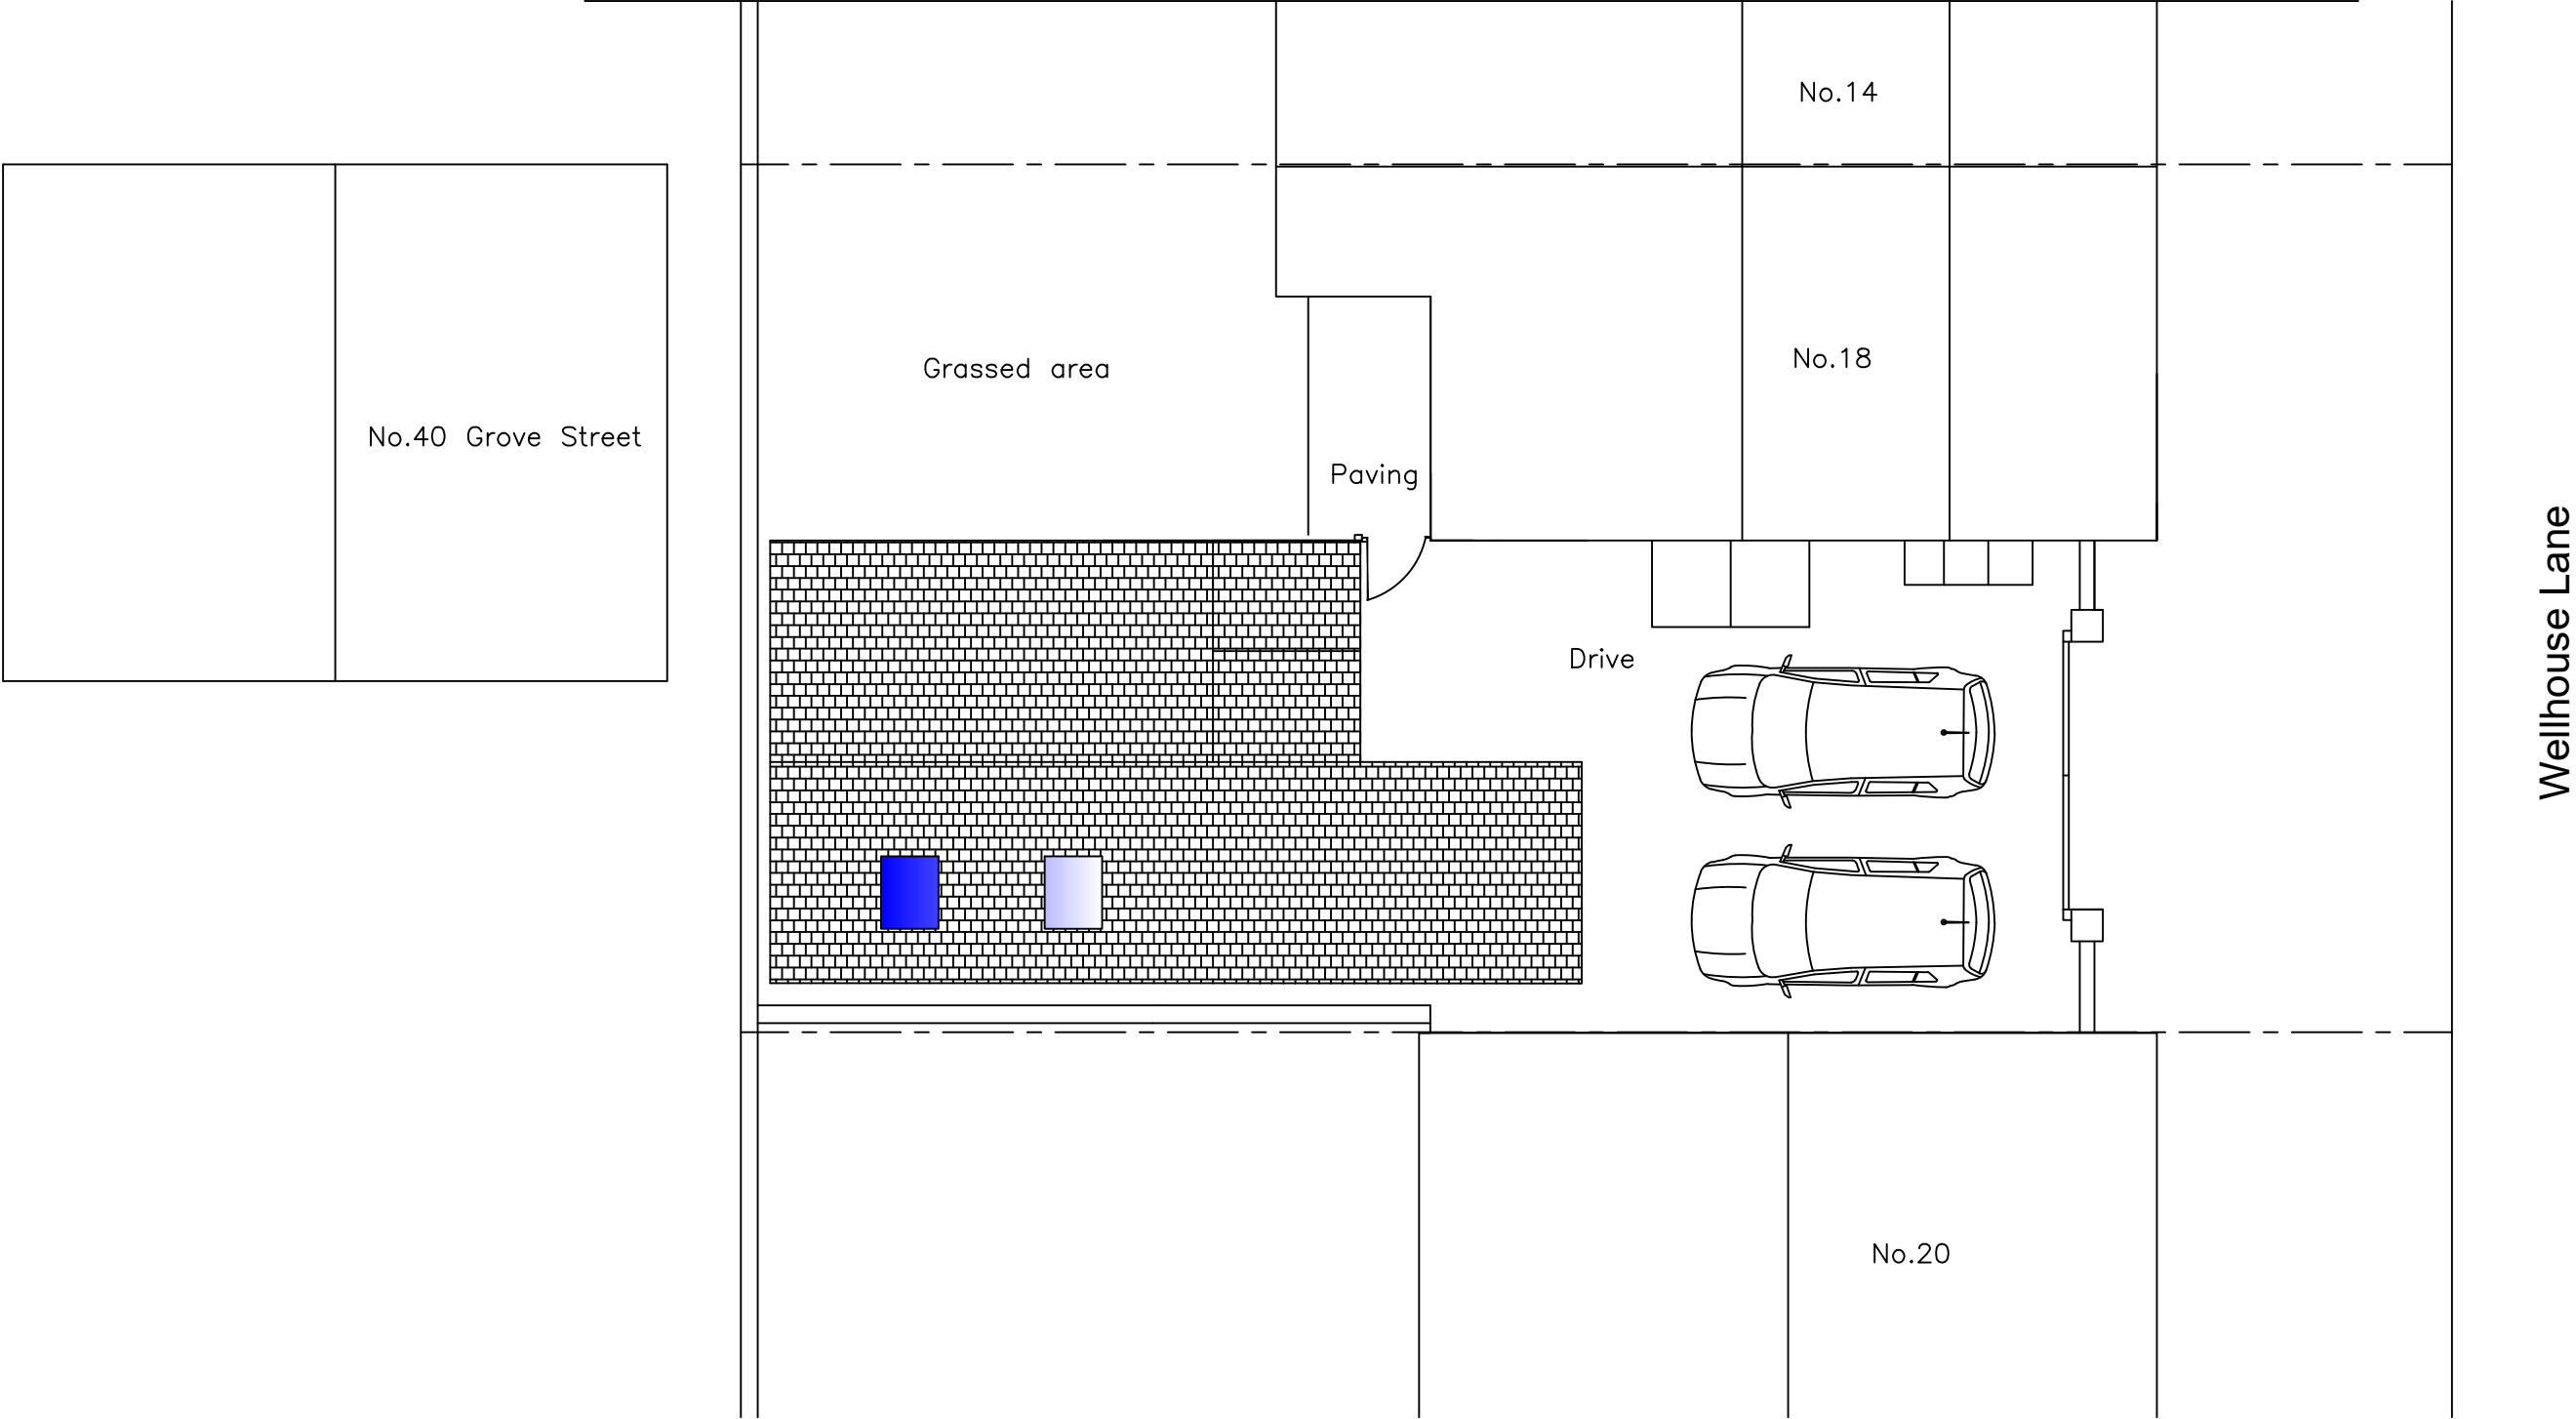

Proposed site plan

1:00

**MIRFIELD DESIGNS**  
Planning & Building Control Services  
Tel: 07877959728  
Email: mirfelddesigns@gmail.com

|             |  |                               |               |
|-------------|--|-------------------------------|---------------|
| Client      |  | Mr & Mrs Money                |               |
| Job         |  | 18 Wellhouse Lane<br>Mirfield |               |
| Title       |  | Proposed Site<br>Plan         |               |
| Drawn By    |  | RK                            | Date Aug 2023 |
| Eng. Check  |  |                               | Scale 1:100   |
| Tech. Check |  |                               |               |
| Drawing No. |  | 2023/ 425/ 05                 |               |
|             |  | Rev.                          |               |
|             |  |                               |               |