




Only figured dimensions should be used.
Scaled dimensions should be checked with the Architect.
This drawing together with the design, is the property and copyright
of the Architect and must not be reproduced without written
permission

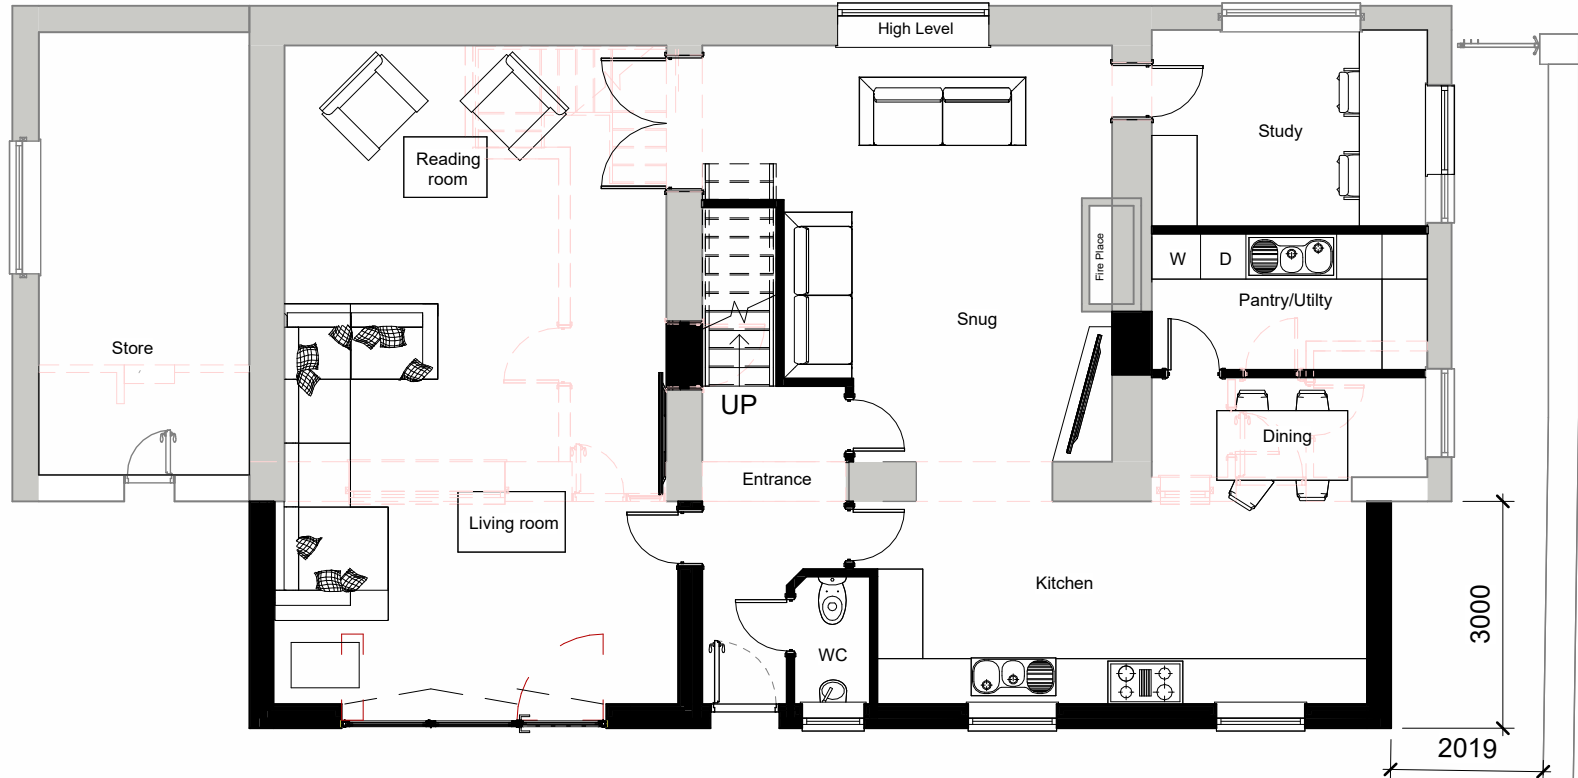

Proposed Ground Floor
1 : 100

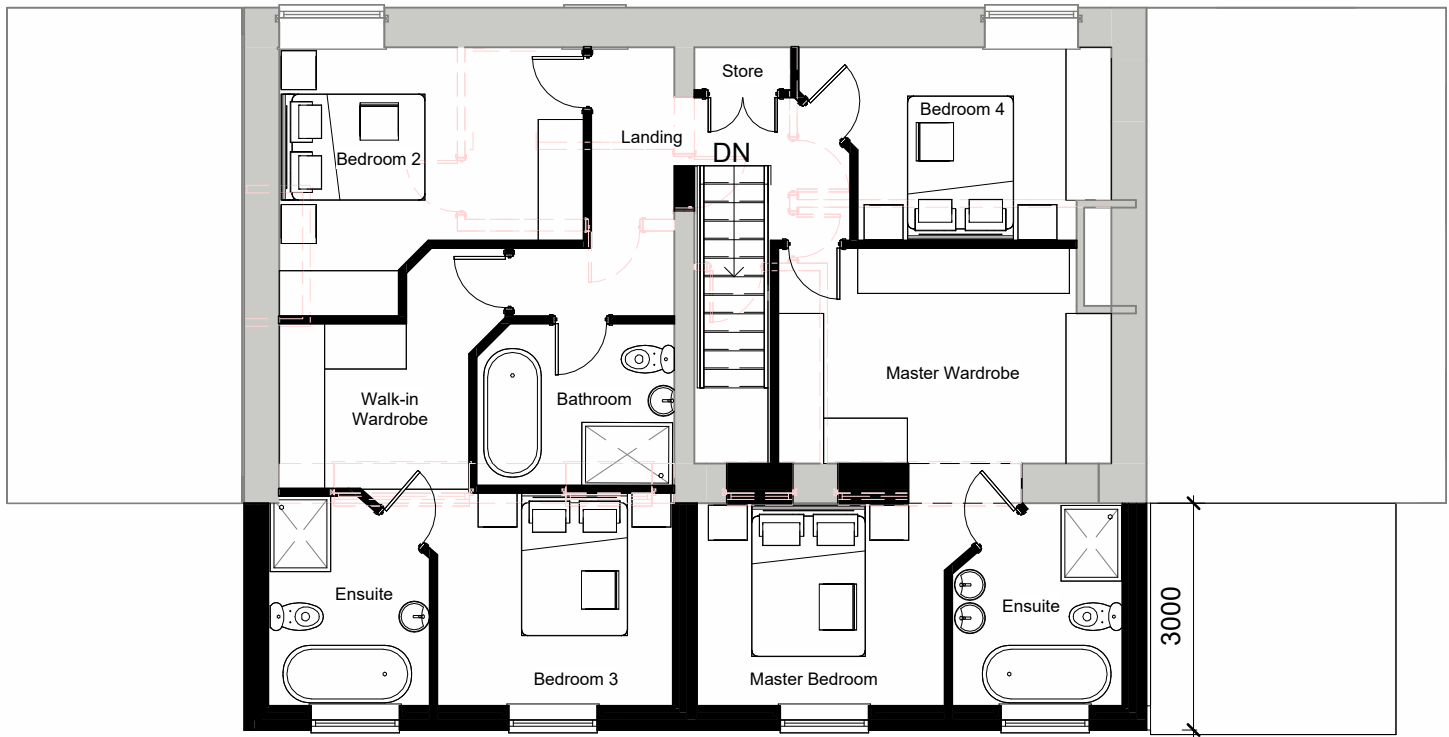


Proposed First Floor
1 : 100

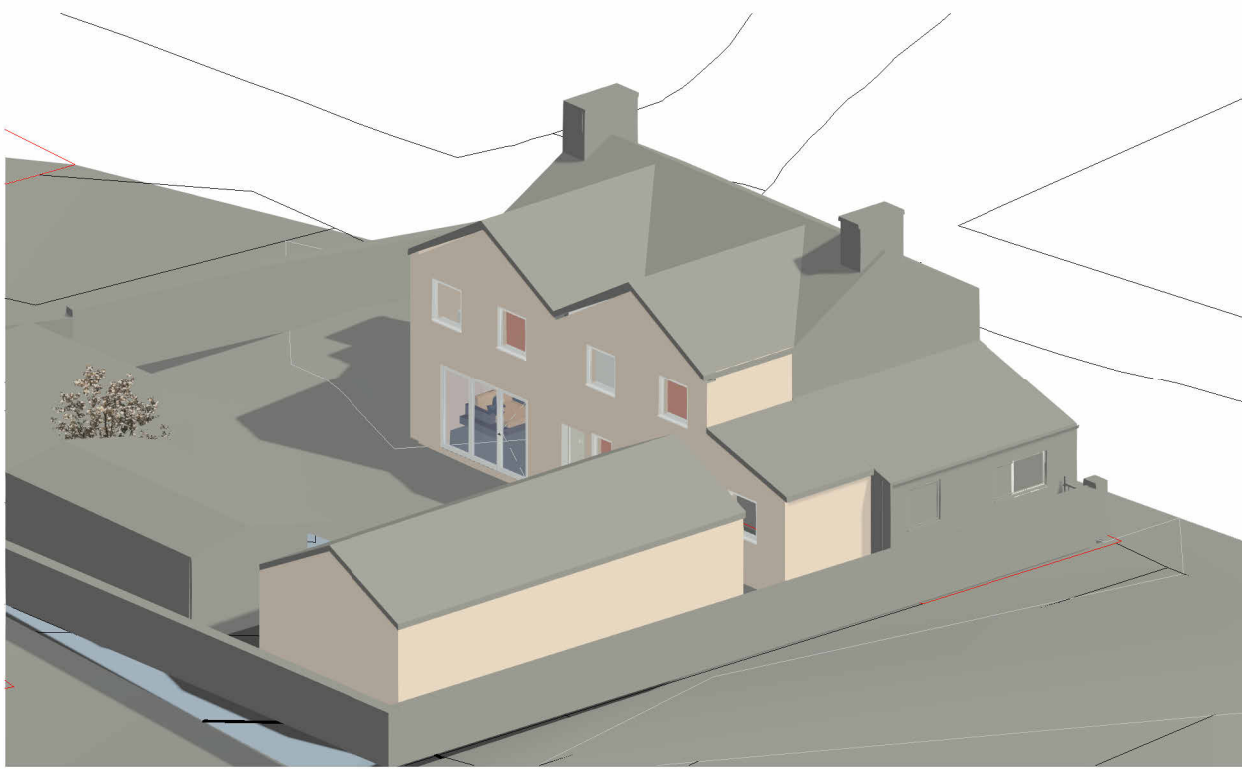

3D Concept




3D Concept 1

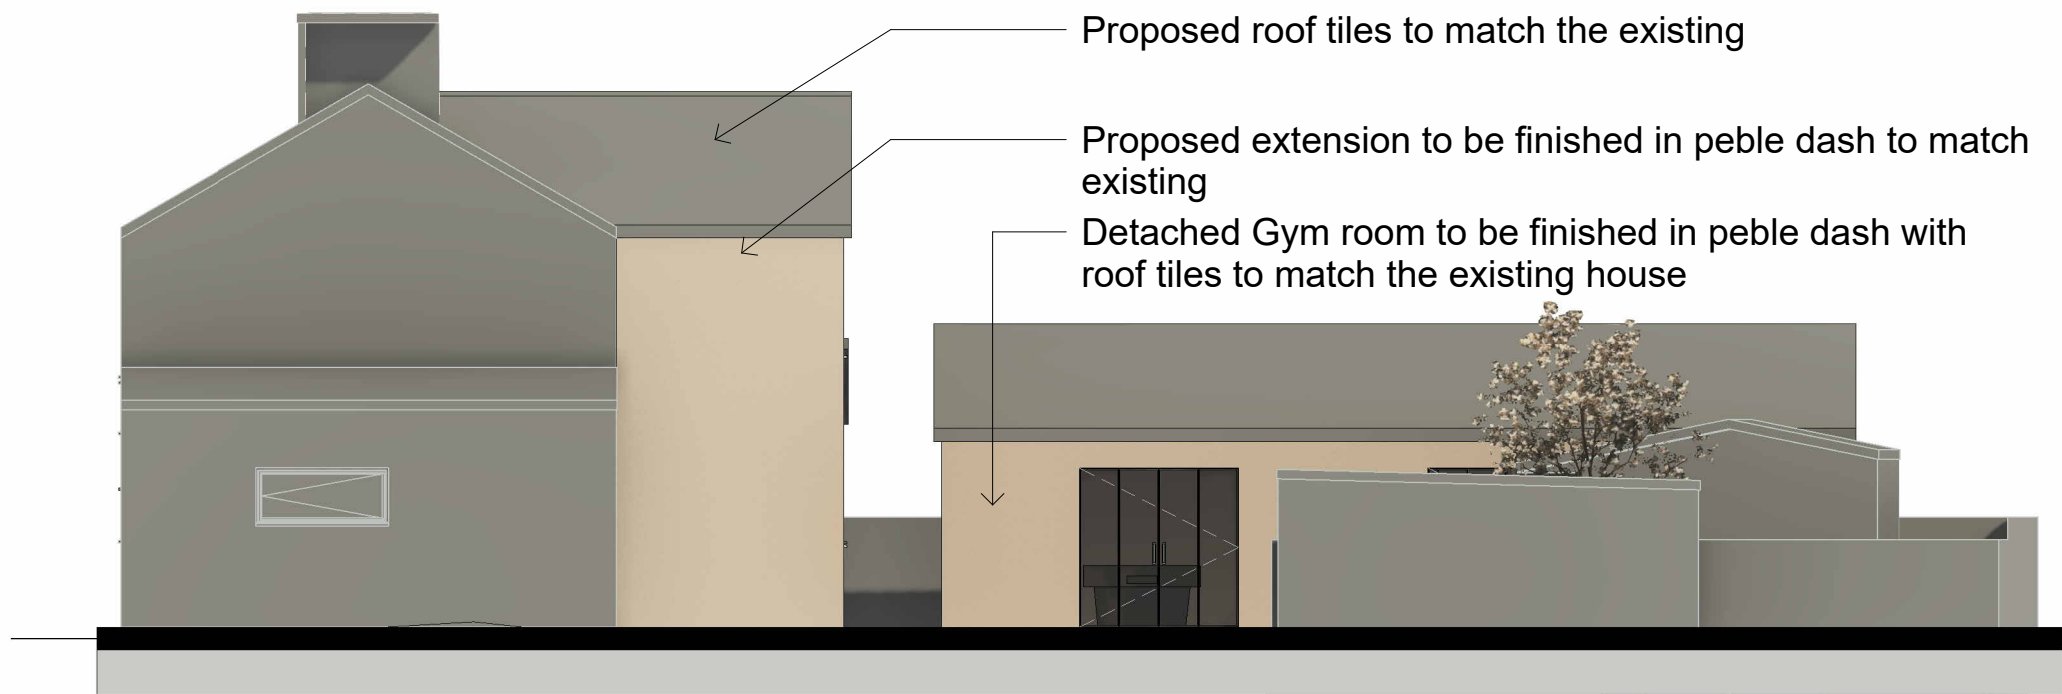


Proposed South Elevation
1 : 100



Proposed East Elevation
1 : 100

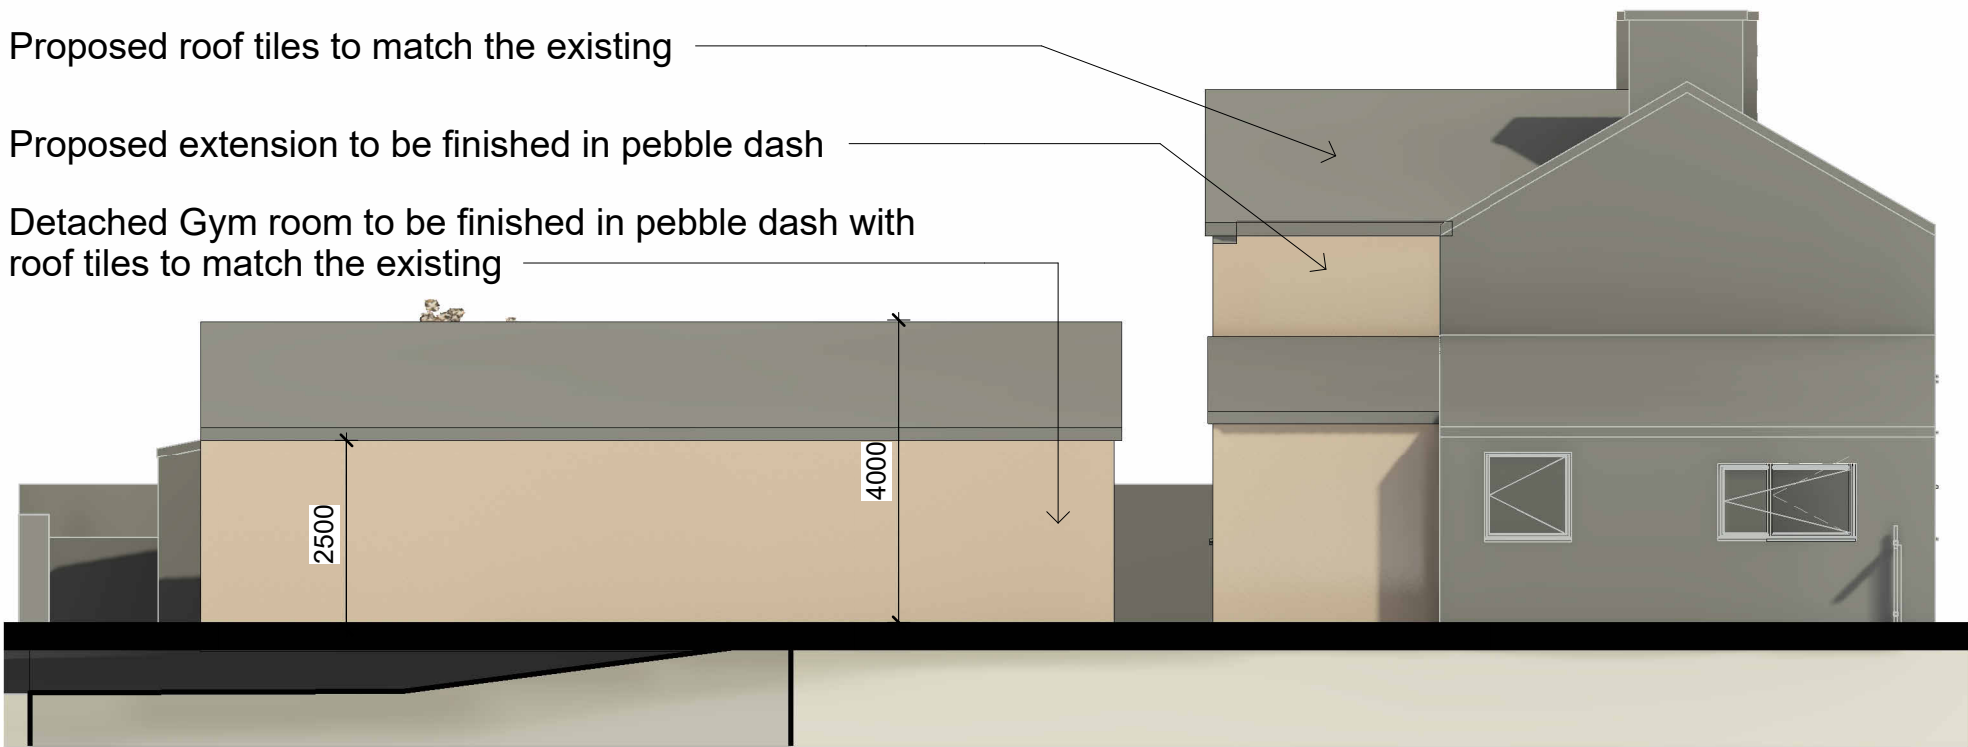

Proposed North Elevation
1 : 100

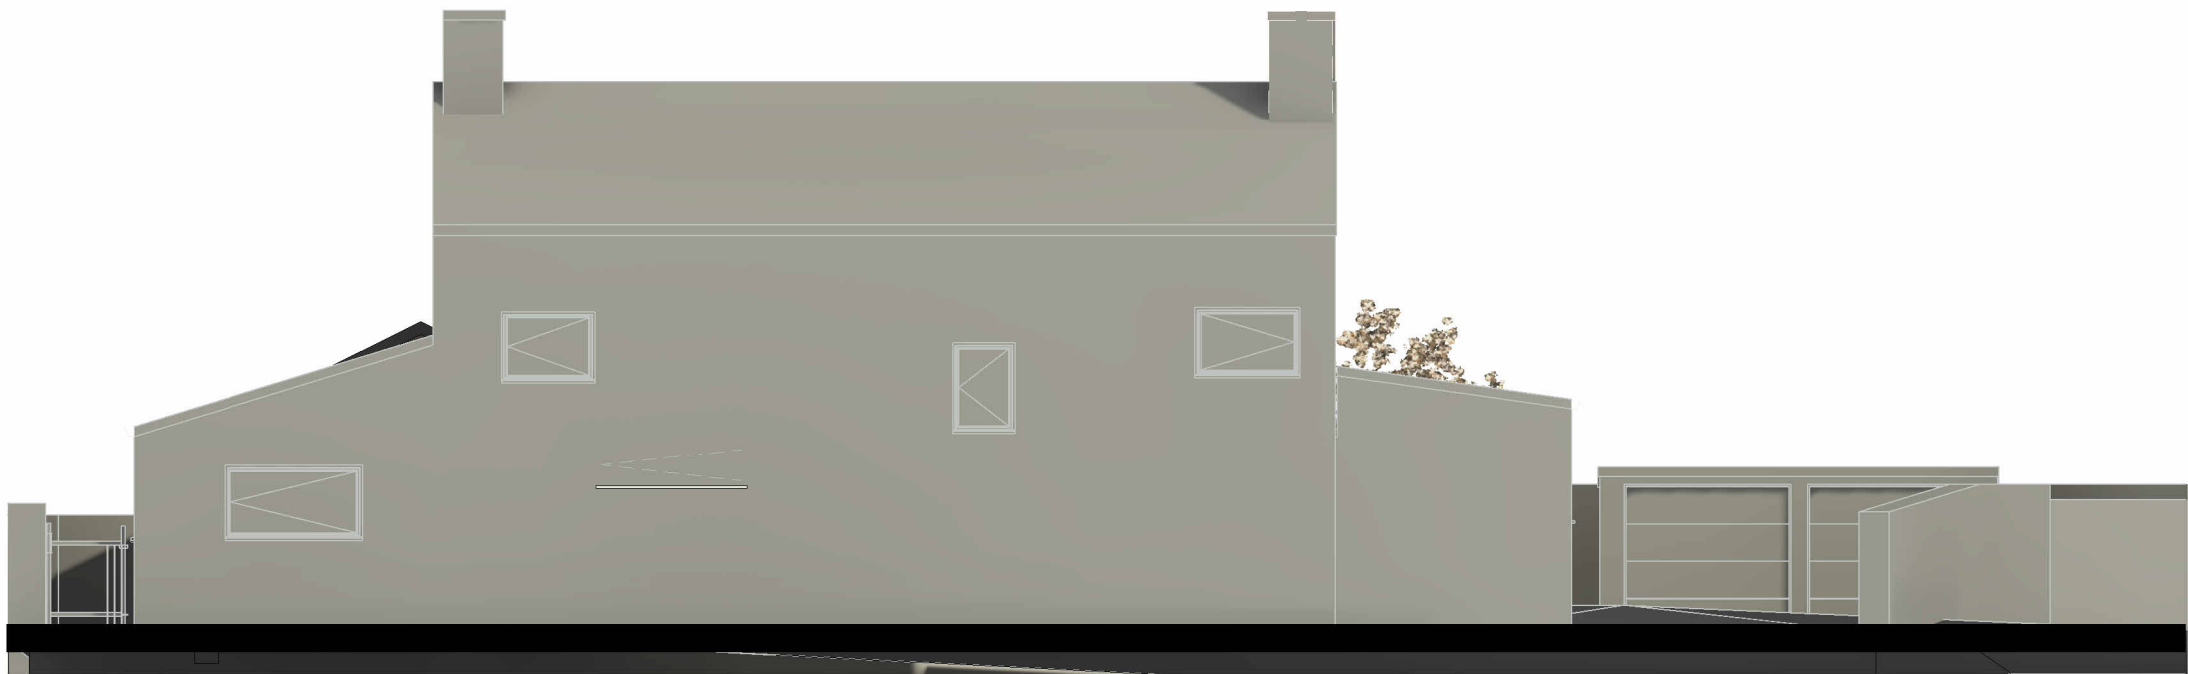

Proposed West Elevation
1 : 100

A	All areas of rear extension moved 2m from boundary. Rear section to south omitted. Material changed to pebble dash to match existing house. Outbuilding reduced in scale and furnished to show useable space.	JF	JC	12.10.23
---	---	----	----	----------

rev	description	drawn	auth	date
-----	-------------	-------	------	------

DO NOT SCALE OFF THIS DRAWING

ACUMEN

Designers & Architects

acumenarchitects.co.uk01484 546 000

Headrow House, Old Leeds Road, Huddersfield, Huddersfield HD115G

Client			
ACUMEN			
Project			
2 BROADFIELDS, SLIATHWAITE HUDDERSFIELD			
Project No	Drawing No	Rev	
2796	(100)02	A	
Description			
PROPOSED PLANS, ELEVSTIONS & 3D			
Scale	Date Drawn	Drawn By	Authorised By
1 : 100 @ A1	JUL 22	JF	JC
Purpose of Issue			
Planning ☒	Building Regs ☐	Tender ☐	Construction ☐
		Comment ☐	Info ☐