




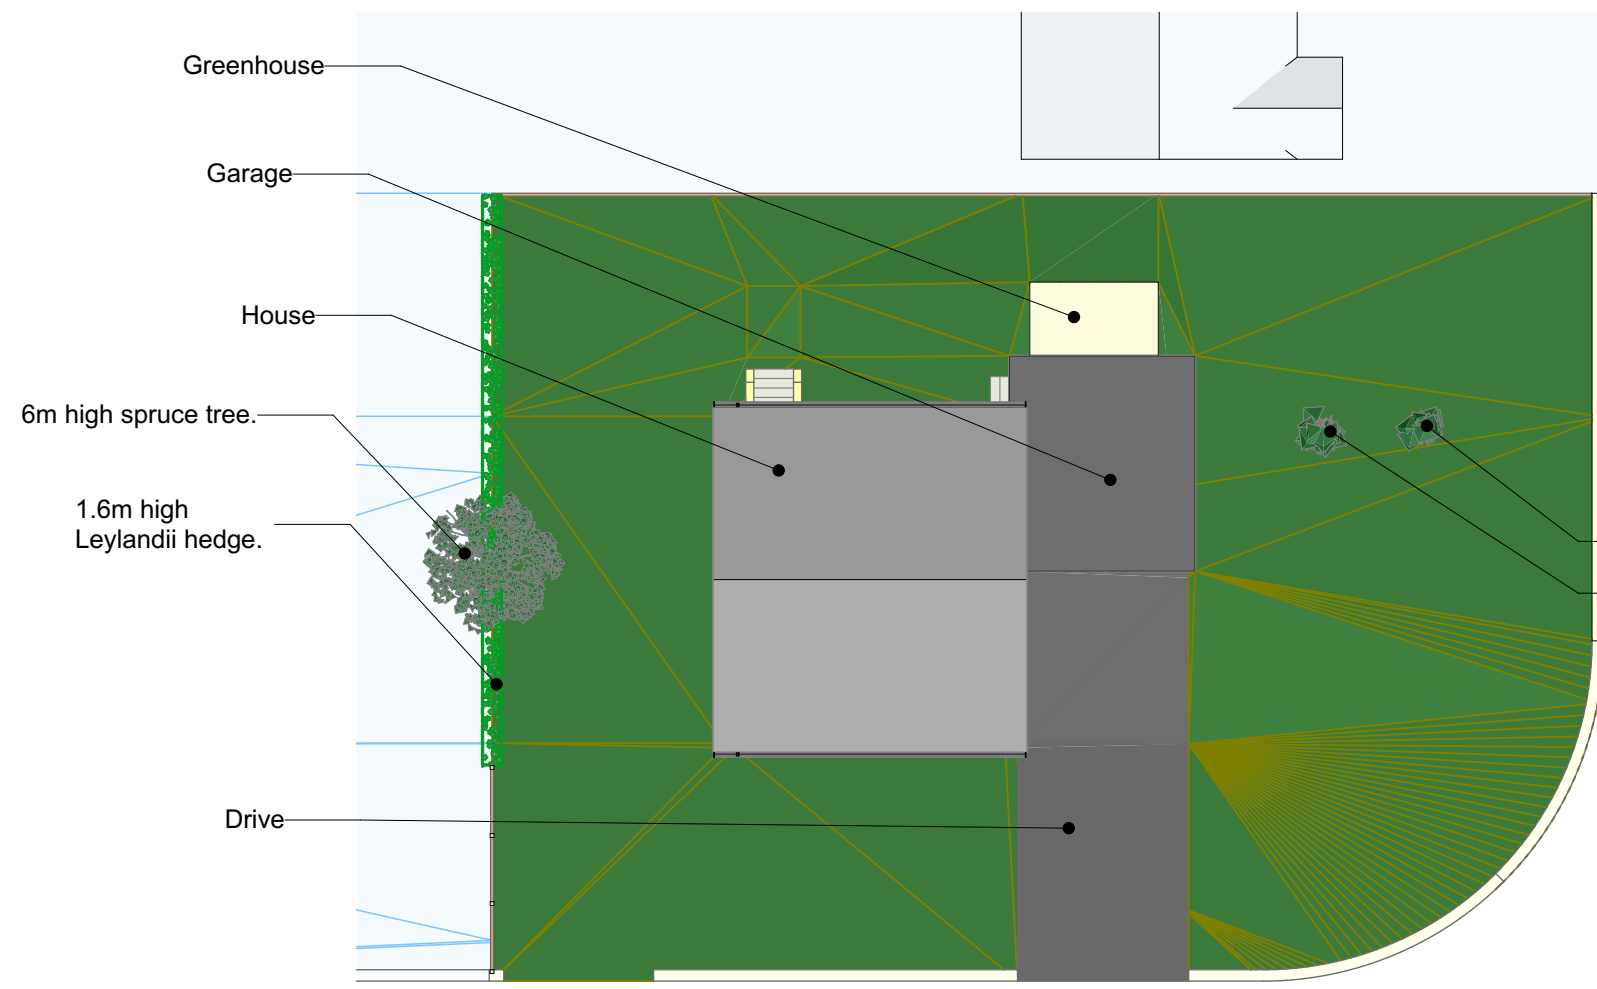


Existing Site Layout 1:200

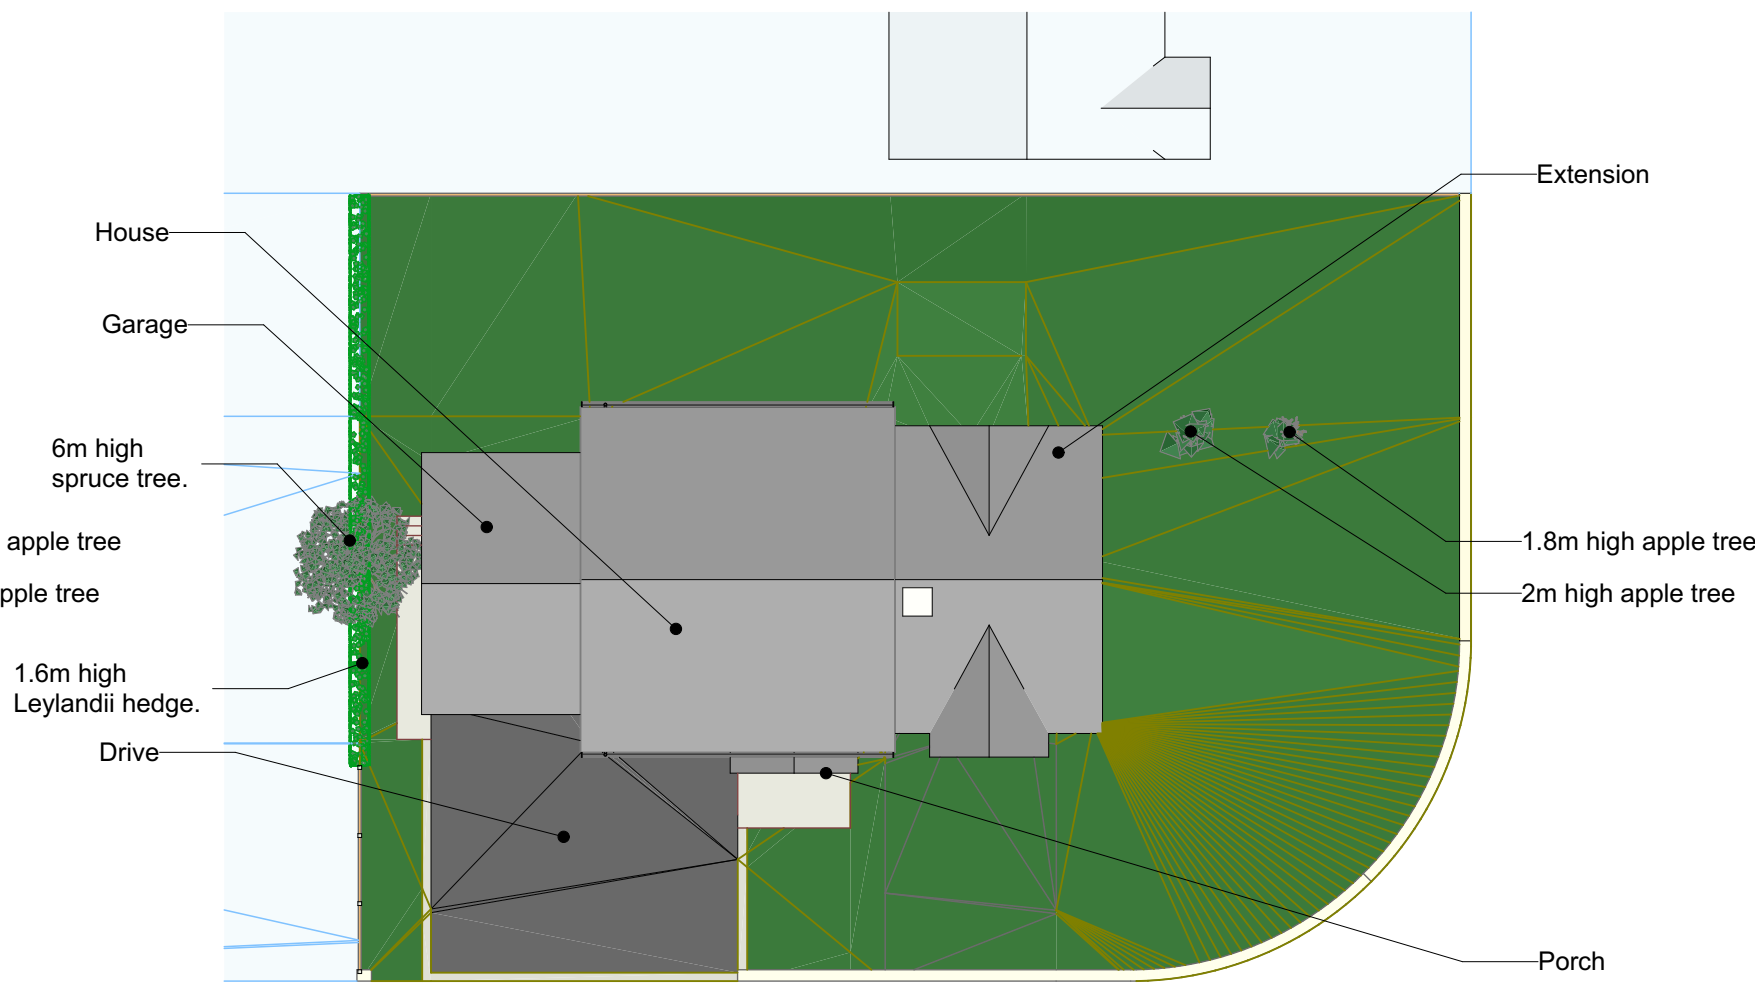


Proposed Site Layout 1:200

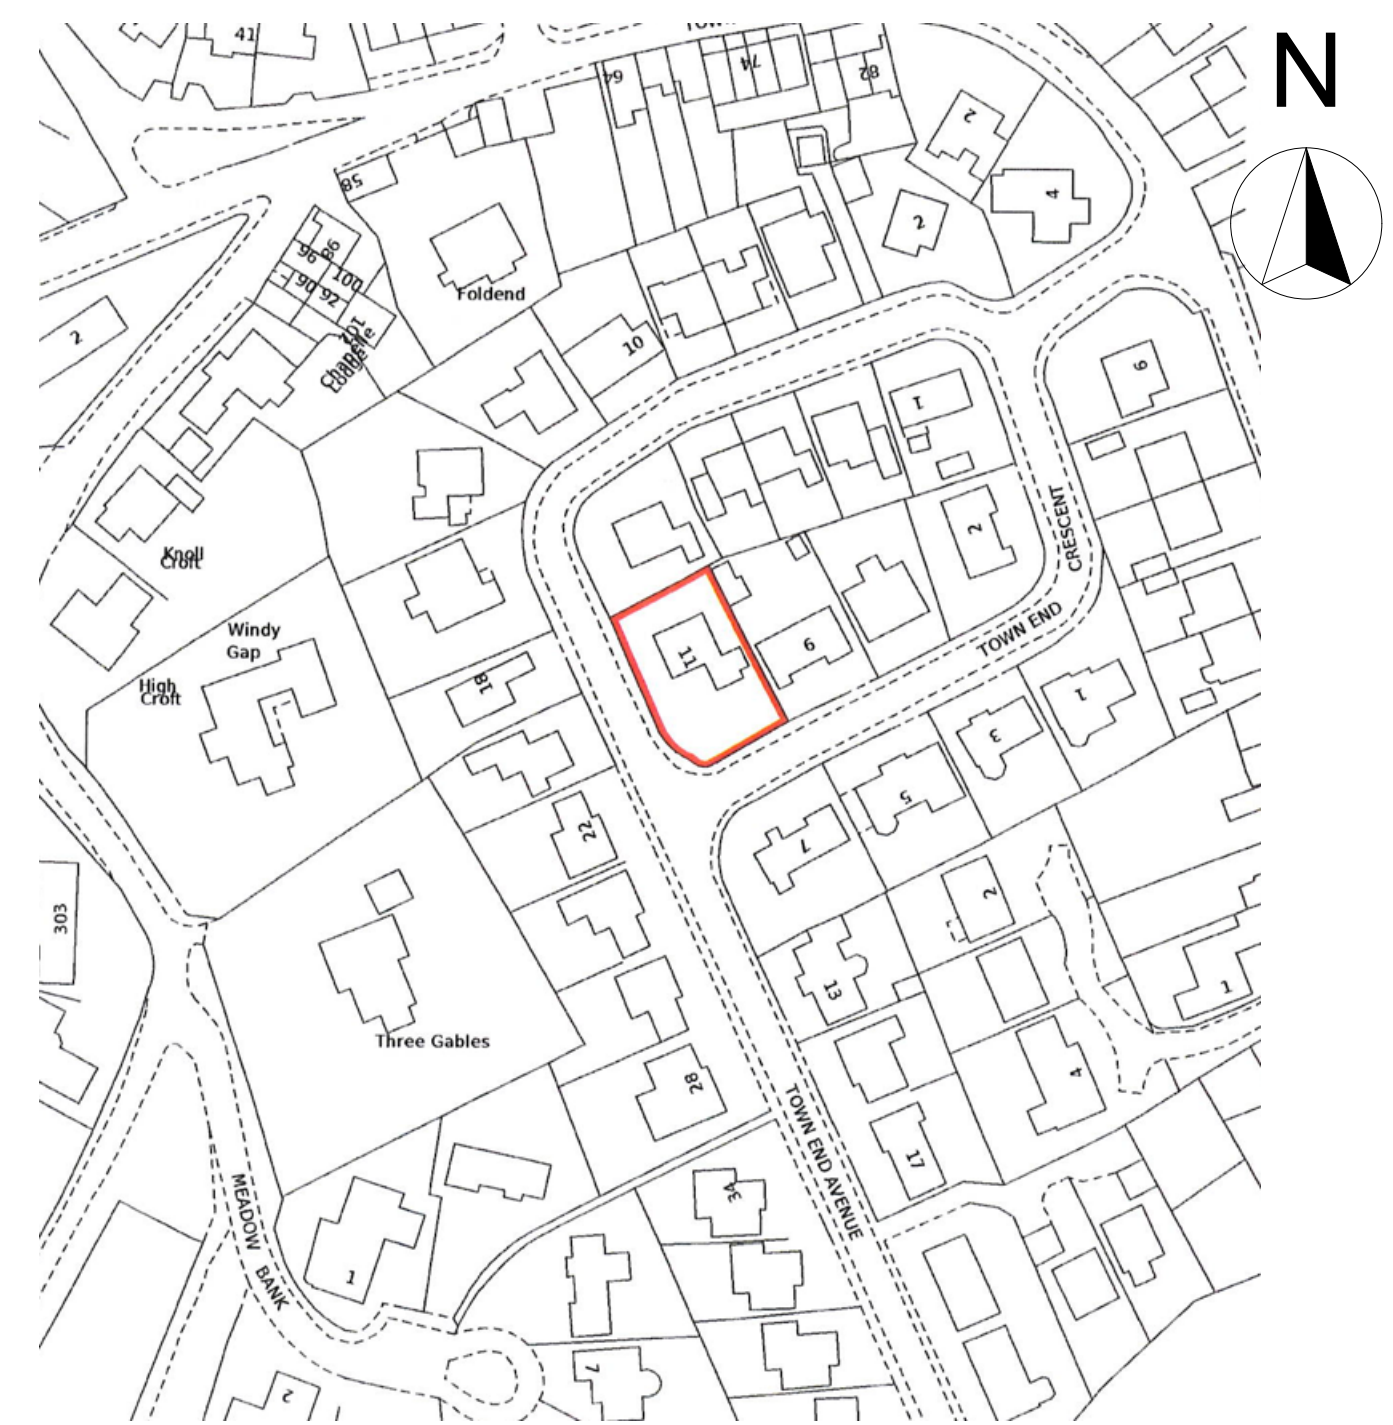


Location Plan 1:1250

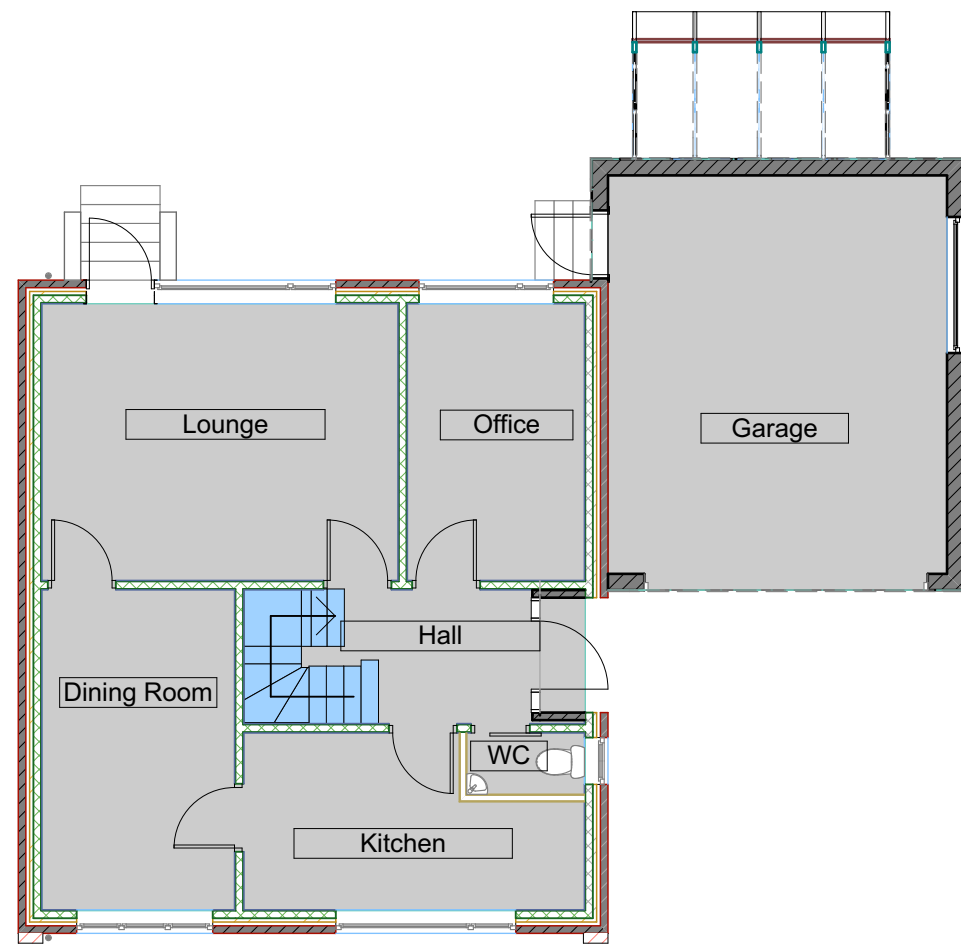


Existing Ground Floor Plan 1:100

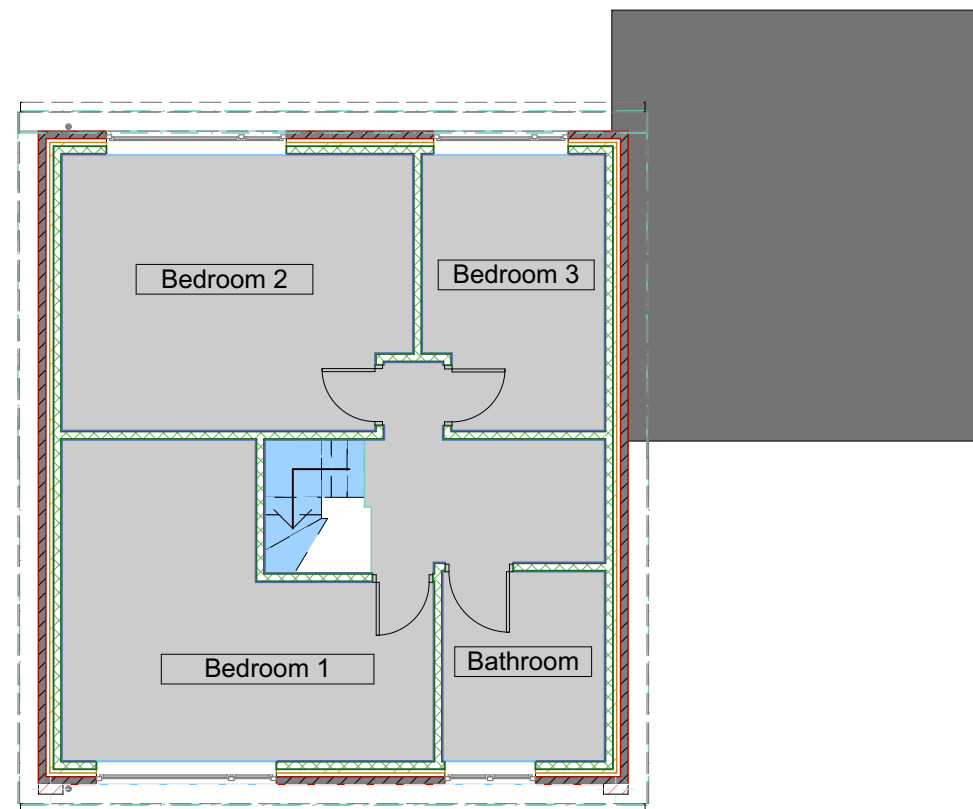


Existing First Floor Plan 1:100

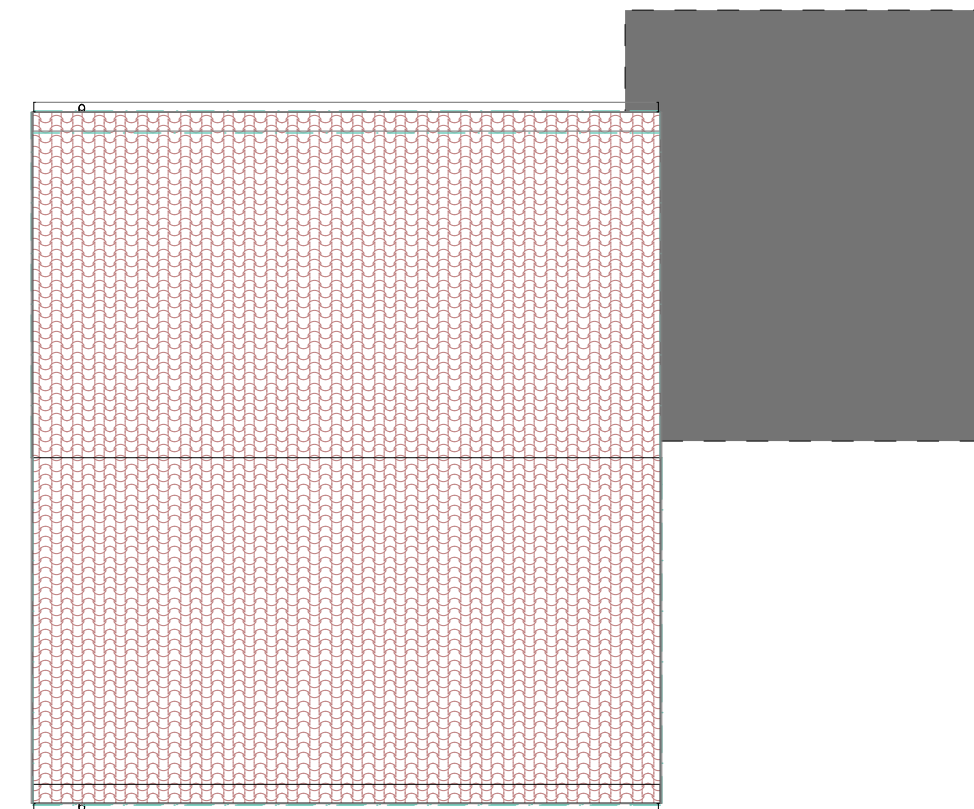


Existing Roof Plan 1:100

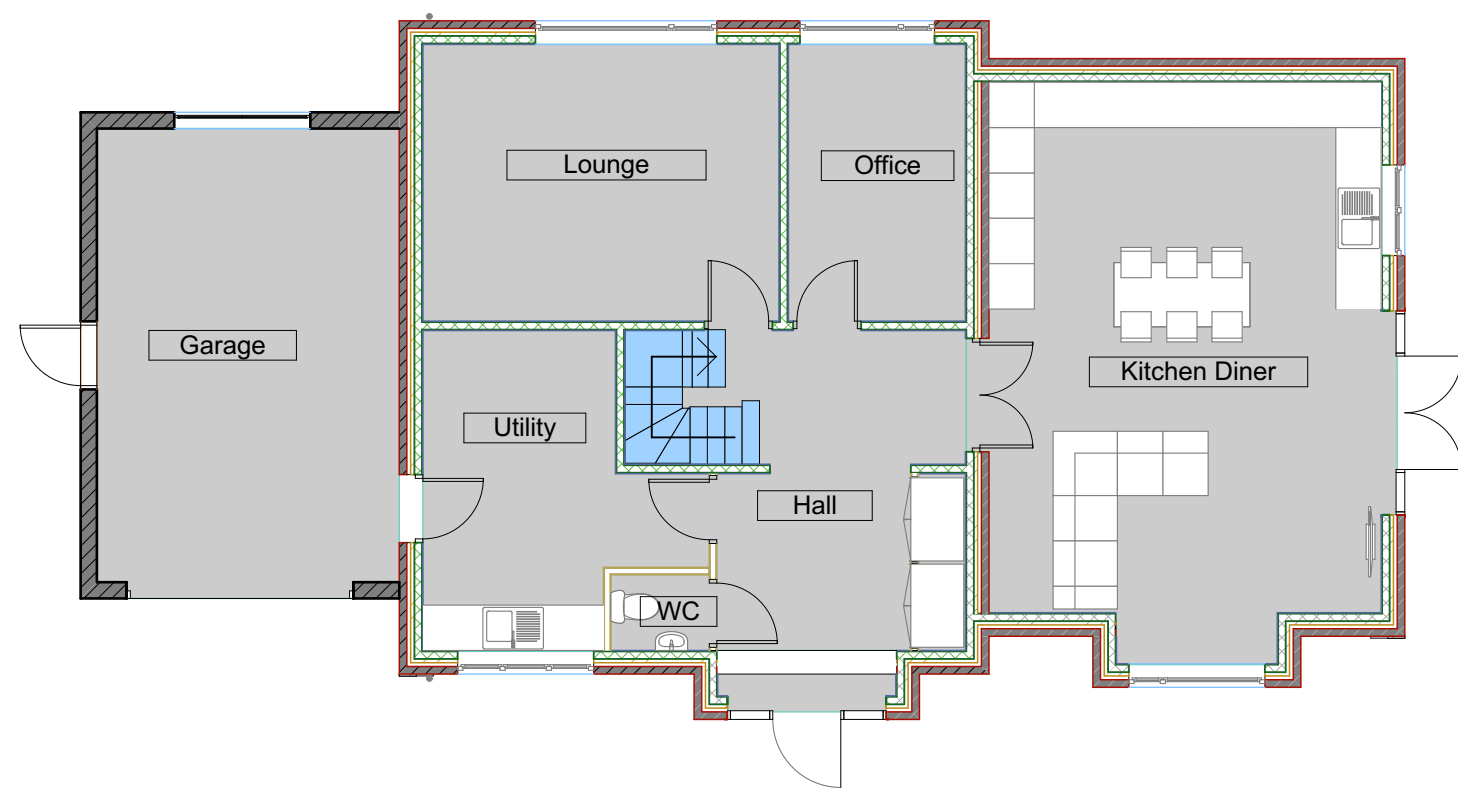

Proposed Ground Floor Plan 1:100

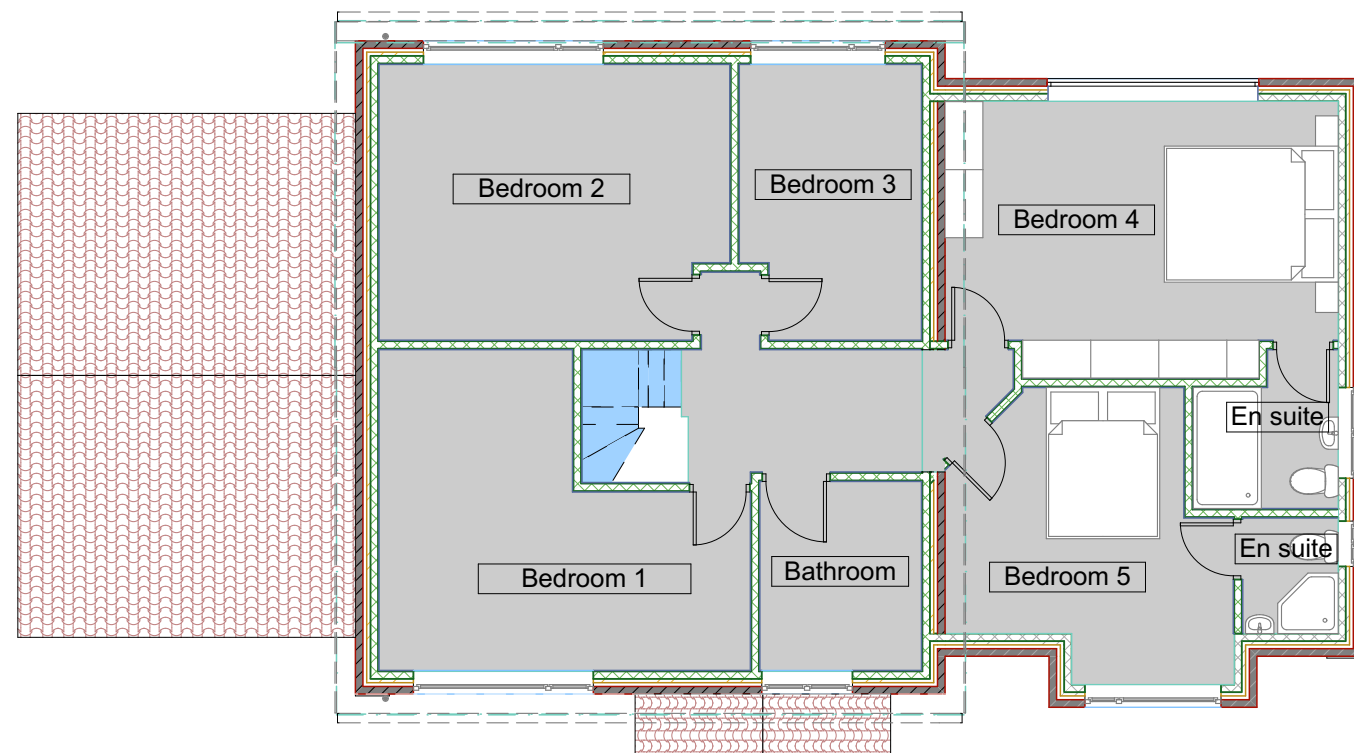

Proposed First Floor Plan 1:100

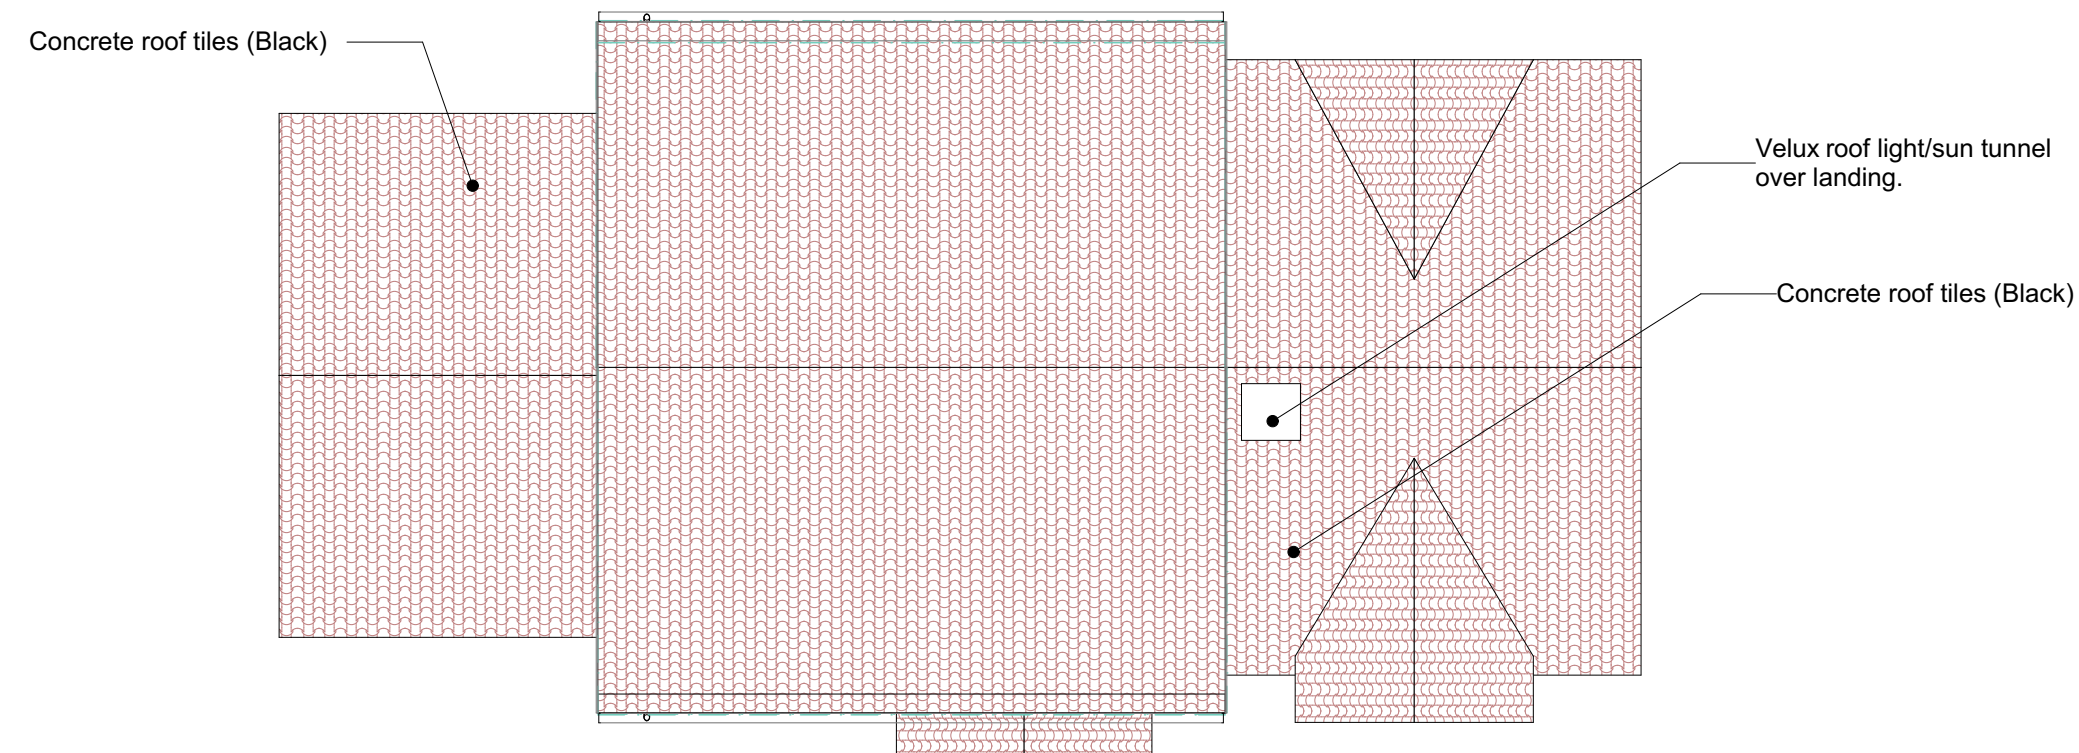

Proposed Roof Plan 1:100

Revision History			
RevID	ChID	Change Name	Date

Company Title



the scribbling room
www.scribblingroom.com

Proposed Extension
11 Town End Avenue, Wooddale
Holmfirth
Kirklees
HD9 1QW

Drawing Name
Plans

Drawing Status
For Planning Approval

Modified by
PG

Date

Checked by
GF

Date

Drawing Scale
1:100, 1:200

Layout ID
C401-001

Revision