




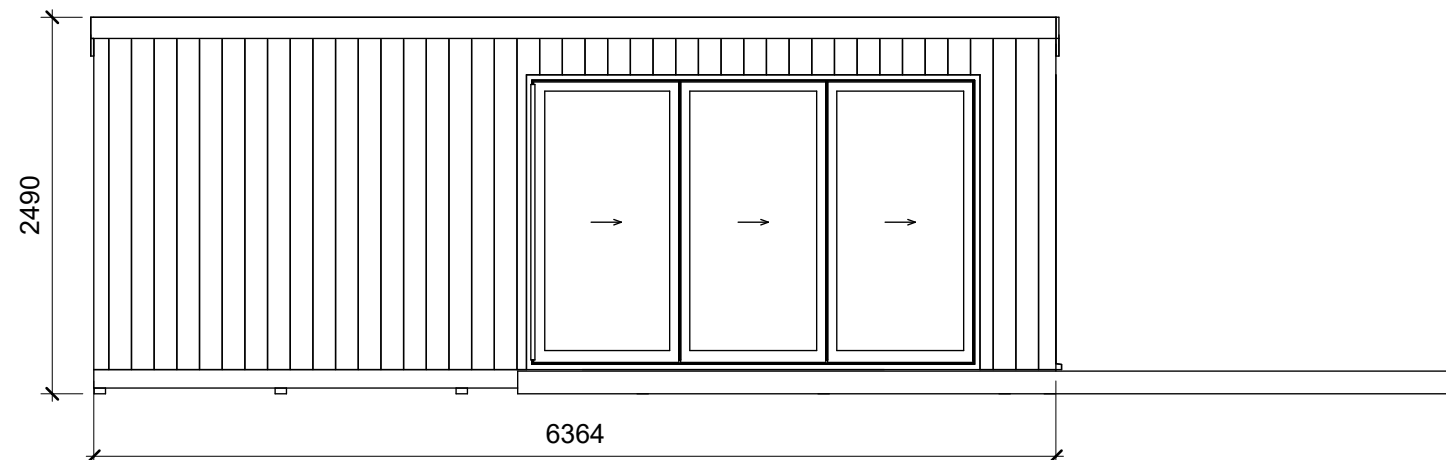


1 Front Elevation
1 : 50

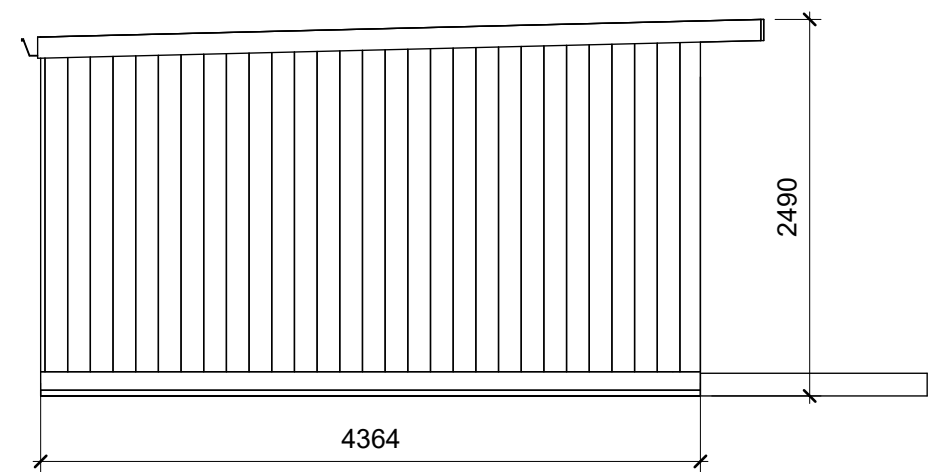

2 LH Elevation
1 : 50

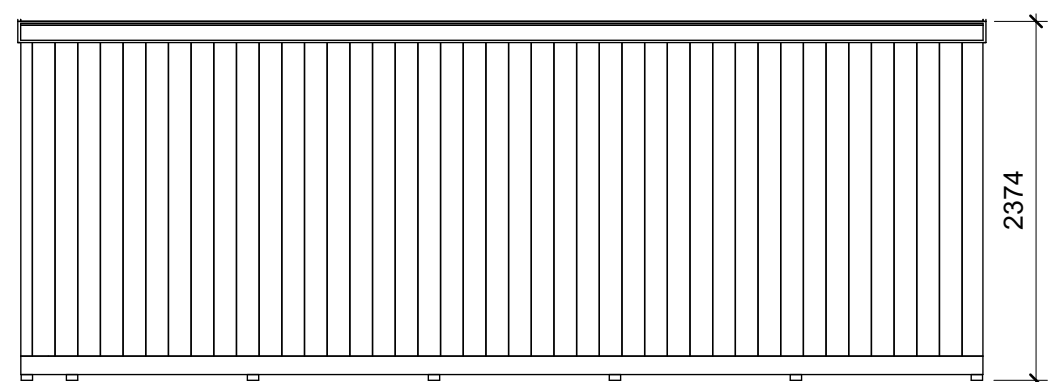

3 Rear Elevation
1 : 50

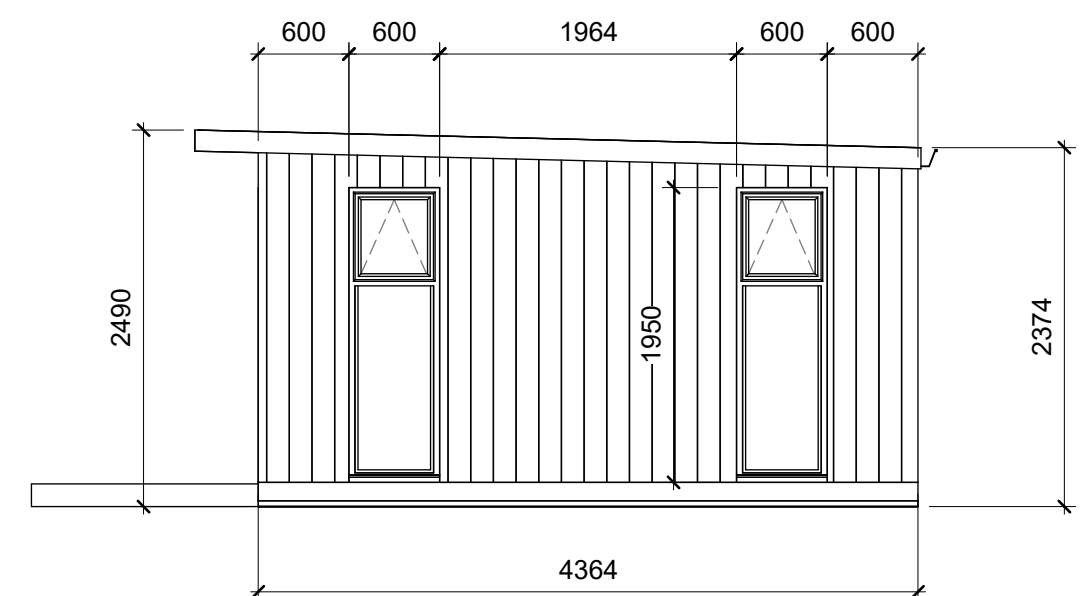

4 RH Elevation
1 : 50

<div>CLIENT:</div> <div>Horizon Healthcare Homes Ltd</div> <div>Sandhurst Court, 7 Spen Road,</div> <div>Dewsbury Moor, Dewsbury,</div> <div>WF13 3PZ</div> <div>ALL RIGHTS RESERVED THE COMPANY. NO REPRODUCTION UNLESS WRITTEN CONSENT GIVEN</div>		AMENDMENT		Classic Studio Garden Room (6m x 4m internal dimensions)	JOB / DRAWING No.	FR0956-01	<div>REVISION</div> <div></div>		
								DATE:	24/08/2023 09:32:51
								SCALE @ A3:	1 : 50
				DRAWN:				SM	