





Produced on 24 August 2023 from the Ordnance Survey National Geographic Database and incorporating surveyed revision available at this date.
This map shows the area bounded by 422590 421972, 422790 421972, 422790 422172, 422590 422172, 422590 421972
Crown copyright and database rights 2023 OS 100054135. Supplied by copla ltd trading as UKPlanningMaps.com a licensed Ordnance Survey partner (OS 100054135).
Data licence expires 24 August 2024. Unique plan reference: v4e//992592/1337520

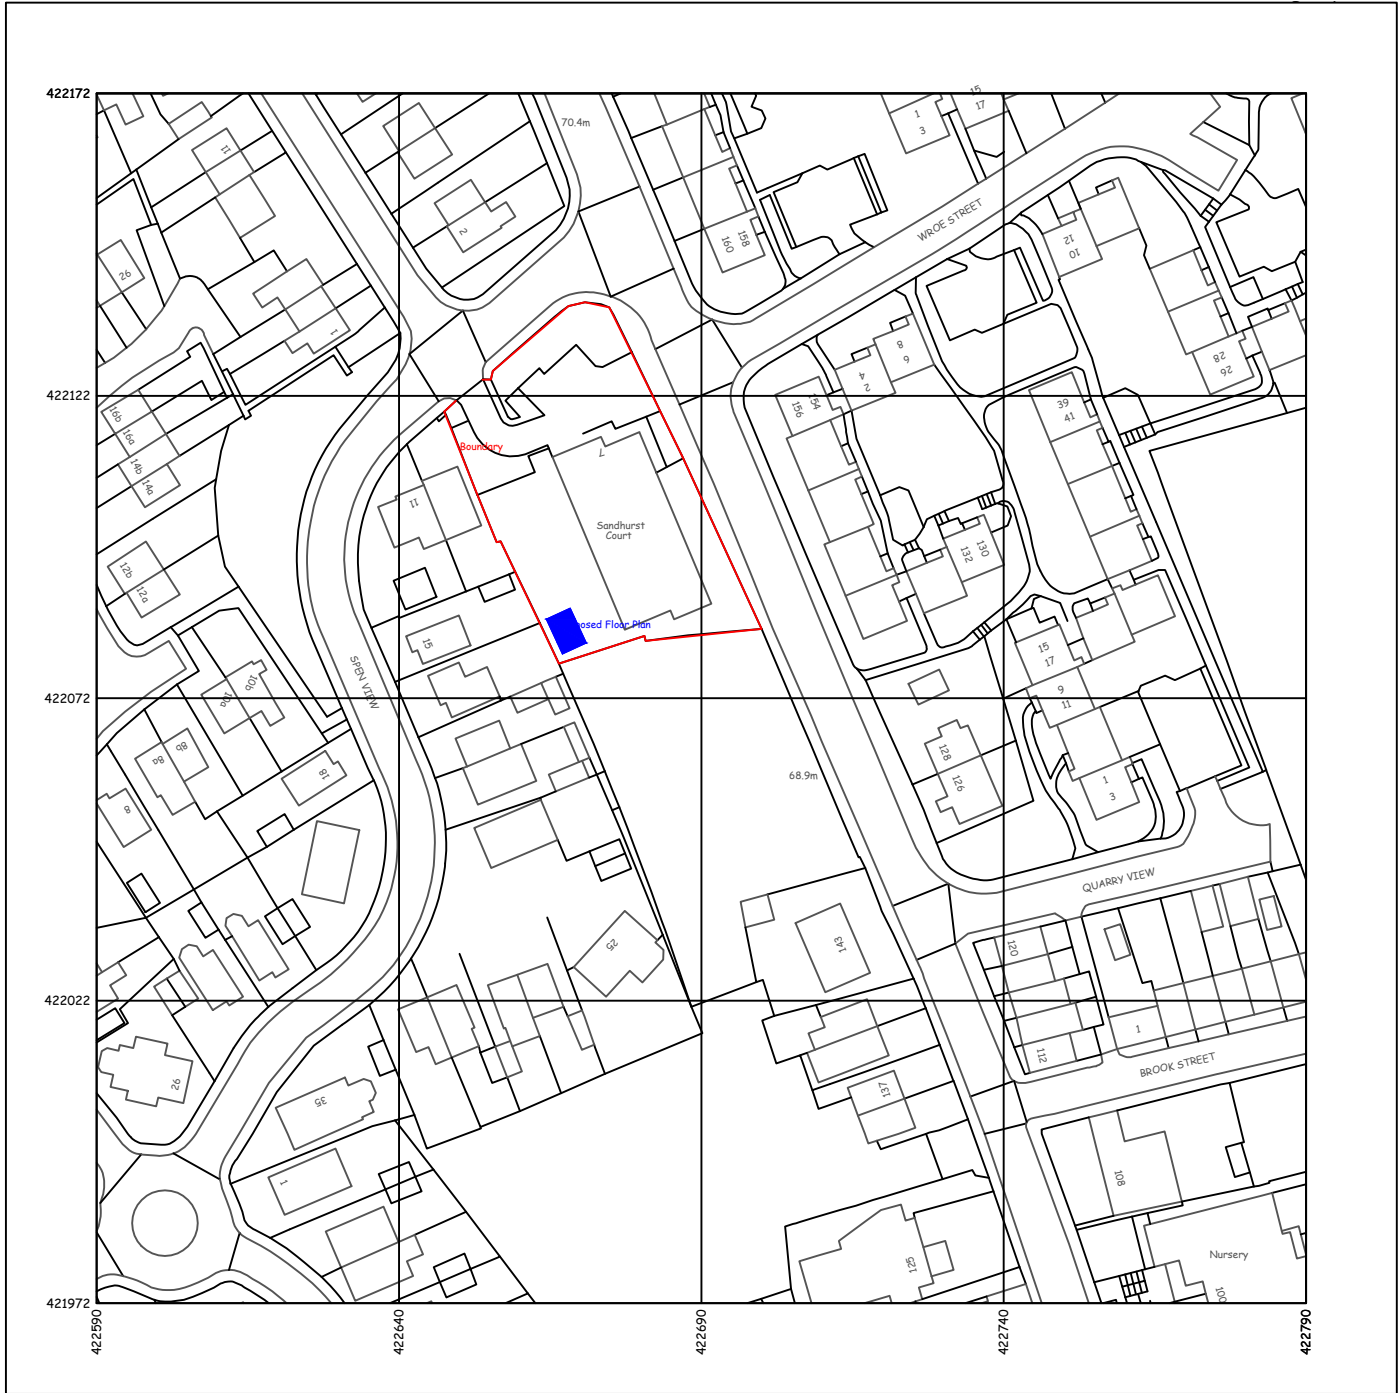

Location Plan @ 1:1250

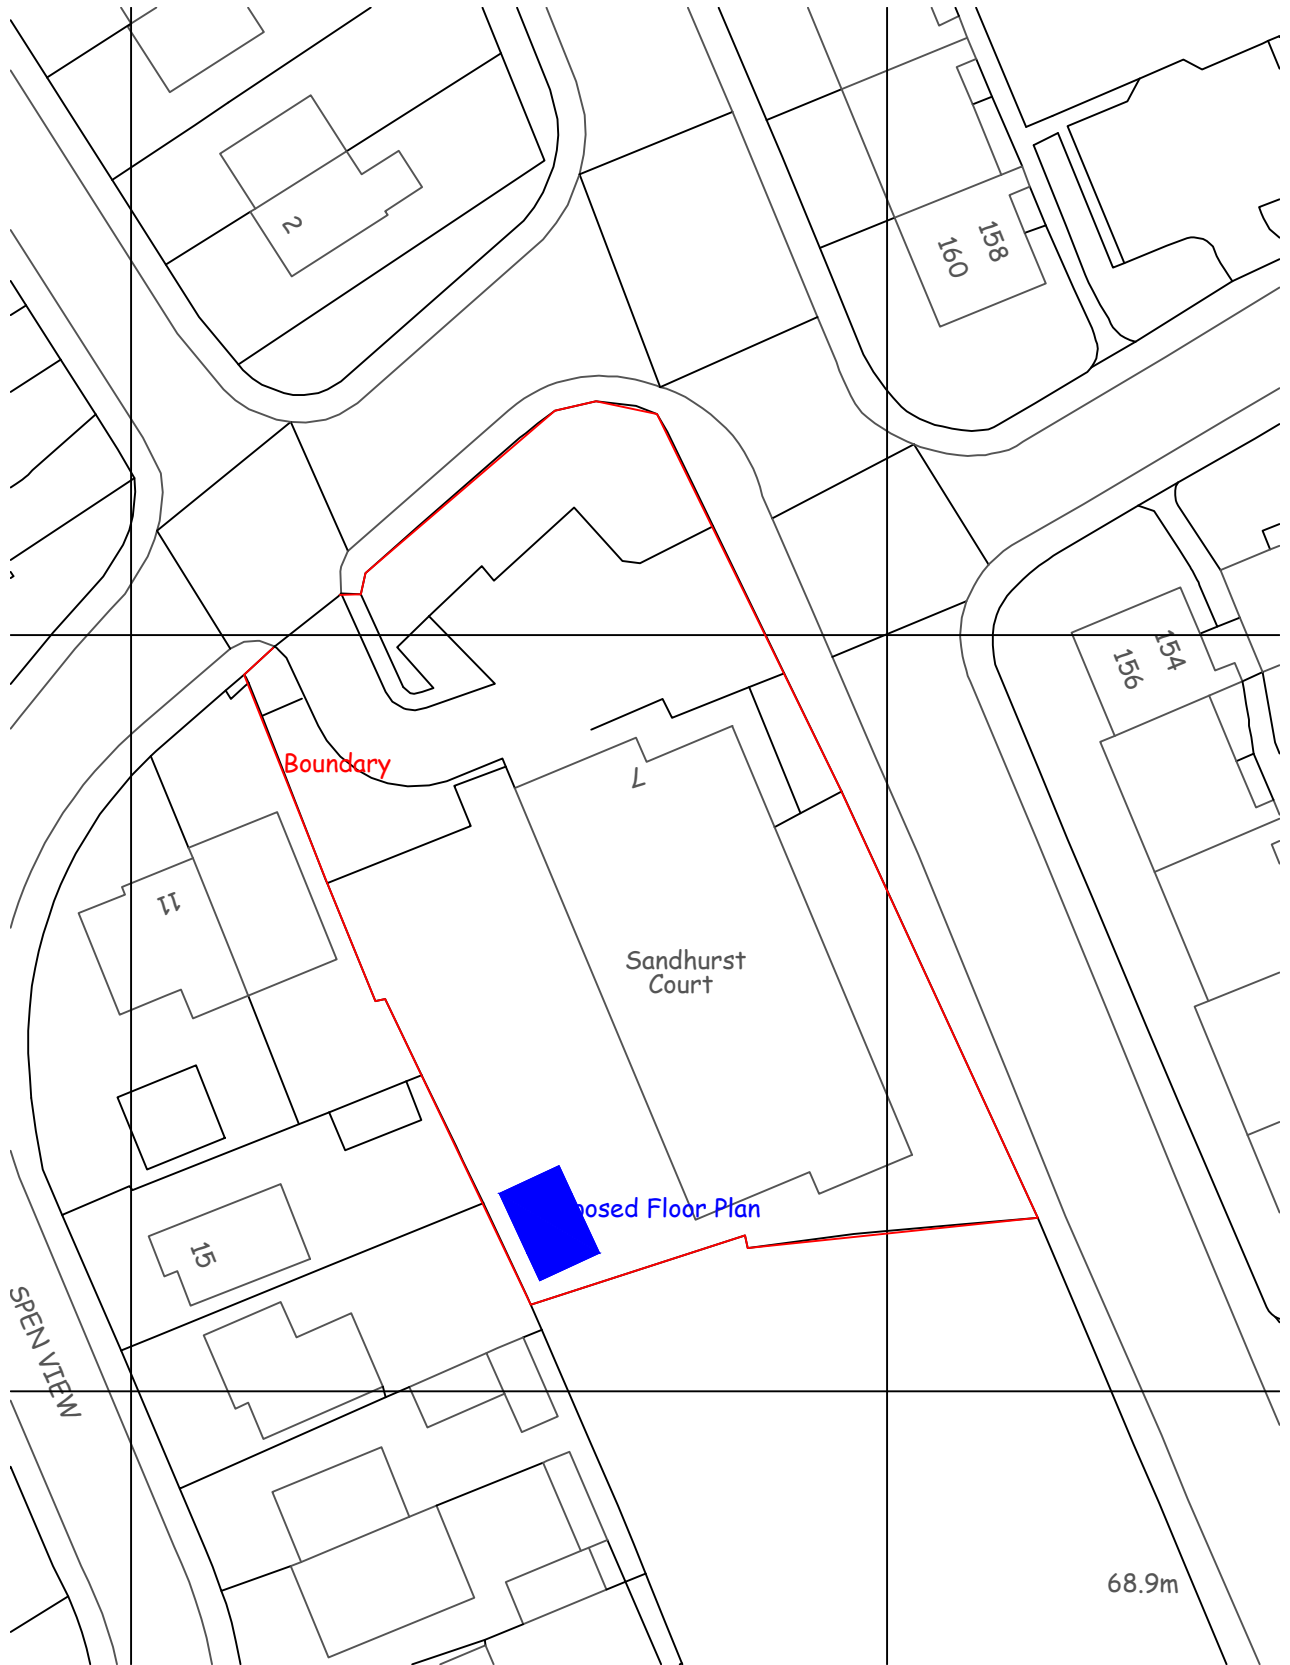

Site Plan @ 1:500

Drawing Title: Location Plan and Site Plan		Project: Classic Studio Garden Room		Purpose: Planning
Client: Horizon Healthcare Homes Ltd, Sandhurst Court, 7 Spen View, Dewsbury Moor, Dewsbury, WF13 3PZ	Scale: 1-50 @ A3	Dwg No: FR0956 003	Rev:	Future Rooms
	Date: 24-08-23	Drawn By: SM		