




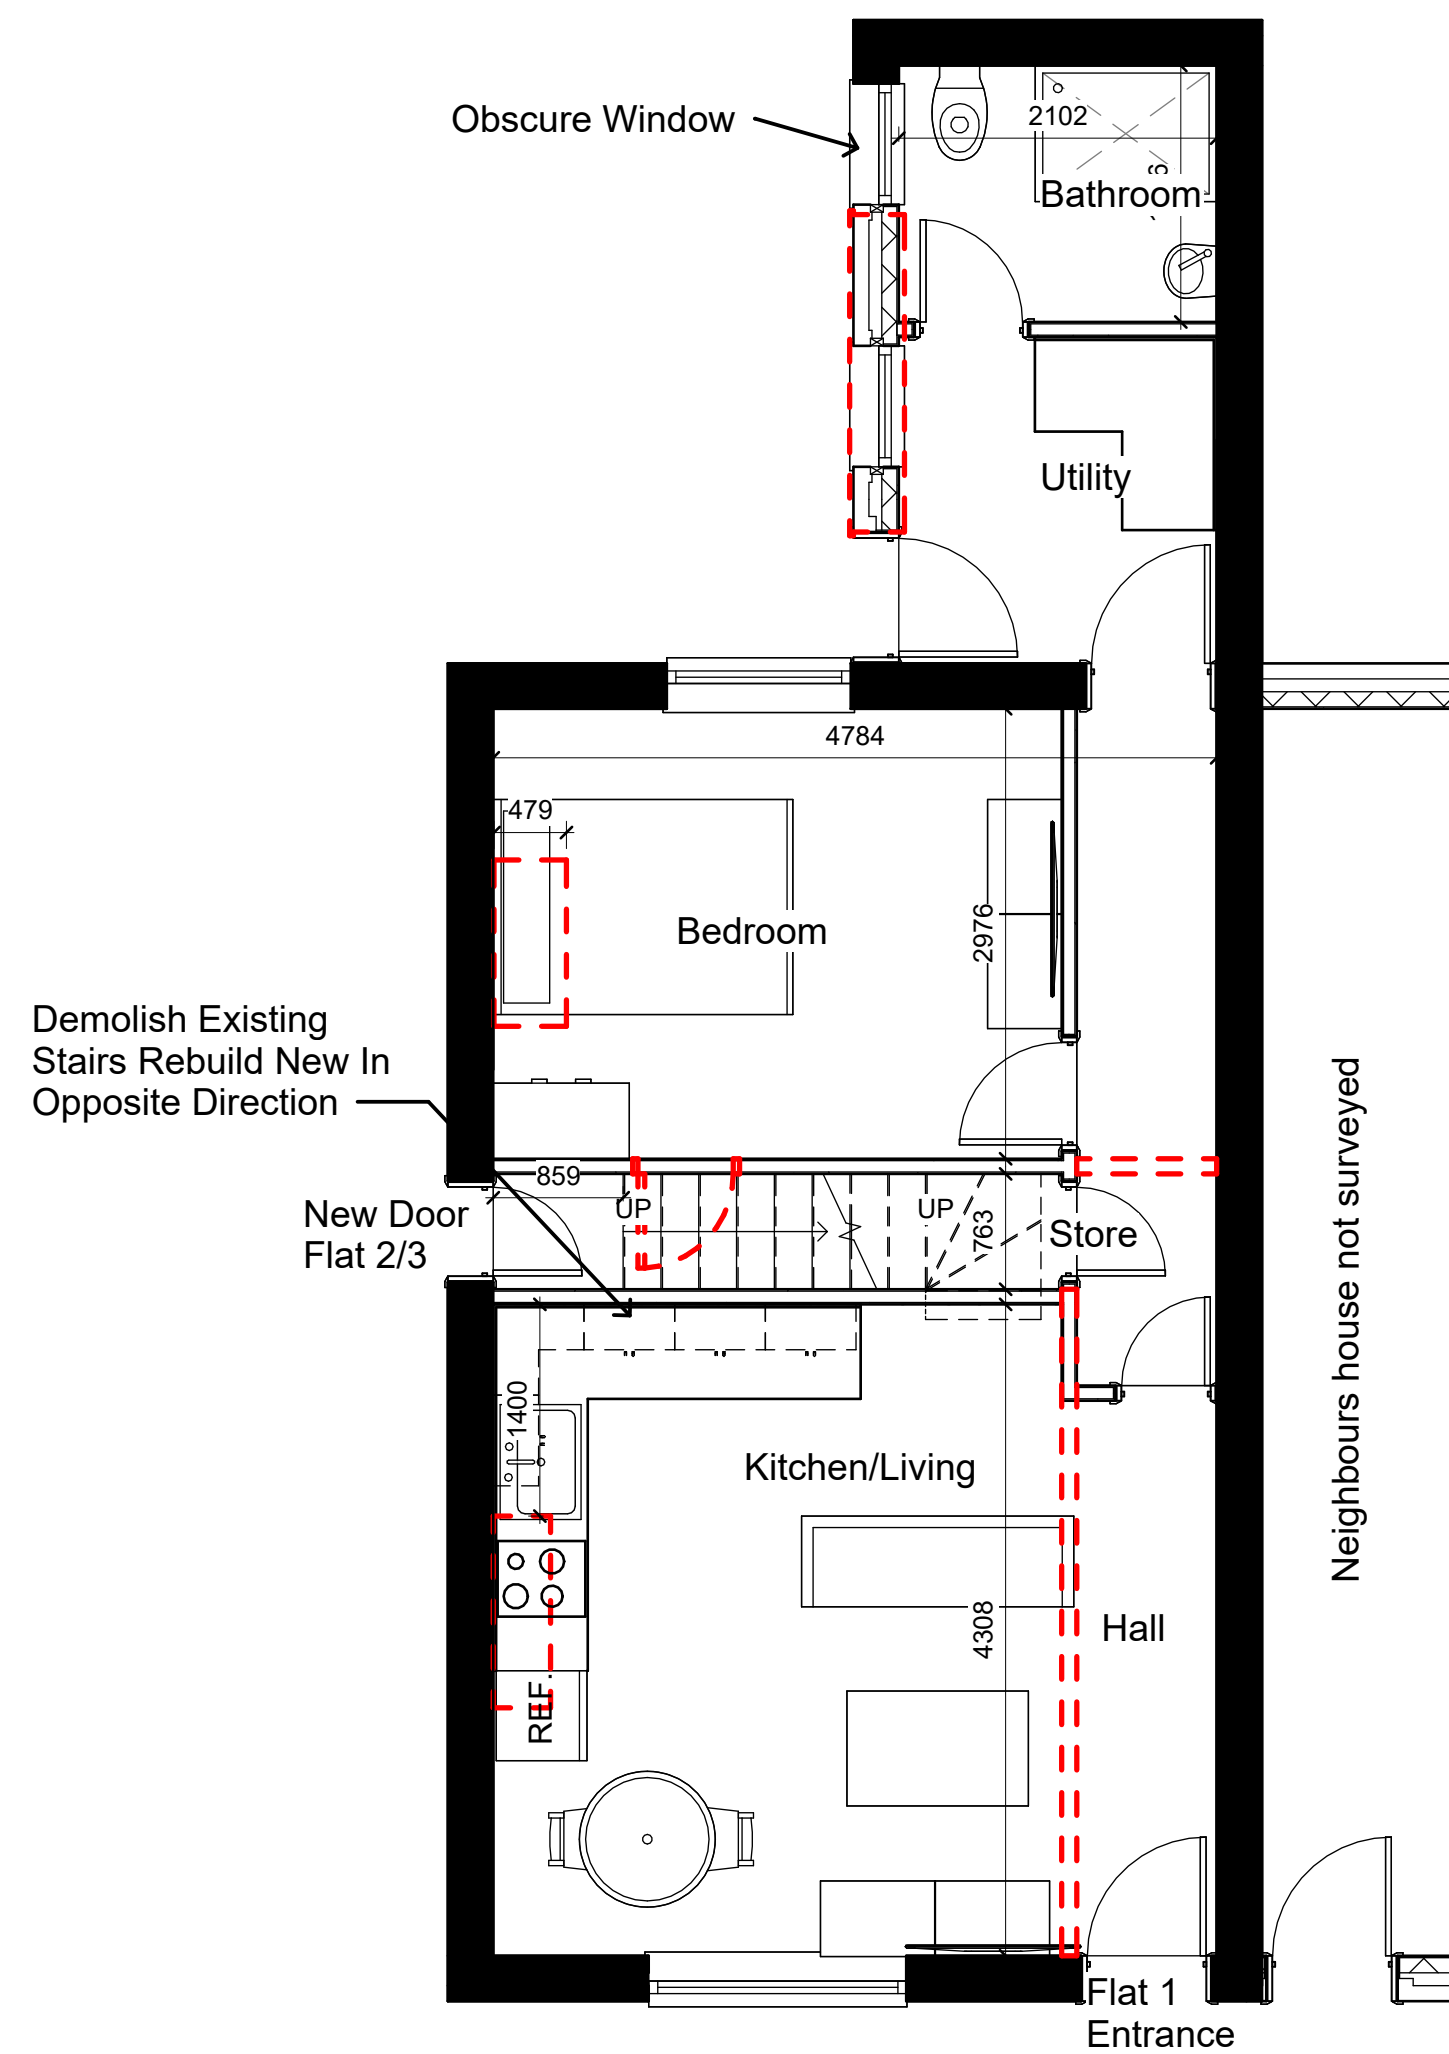

Proposed Ground Floor Plan
1 : 50

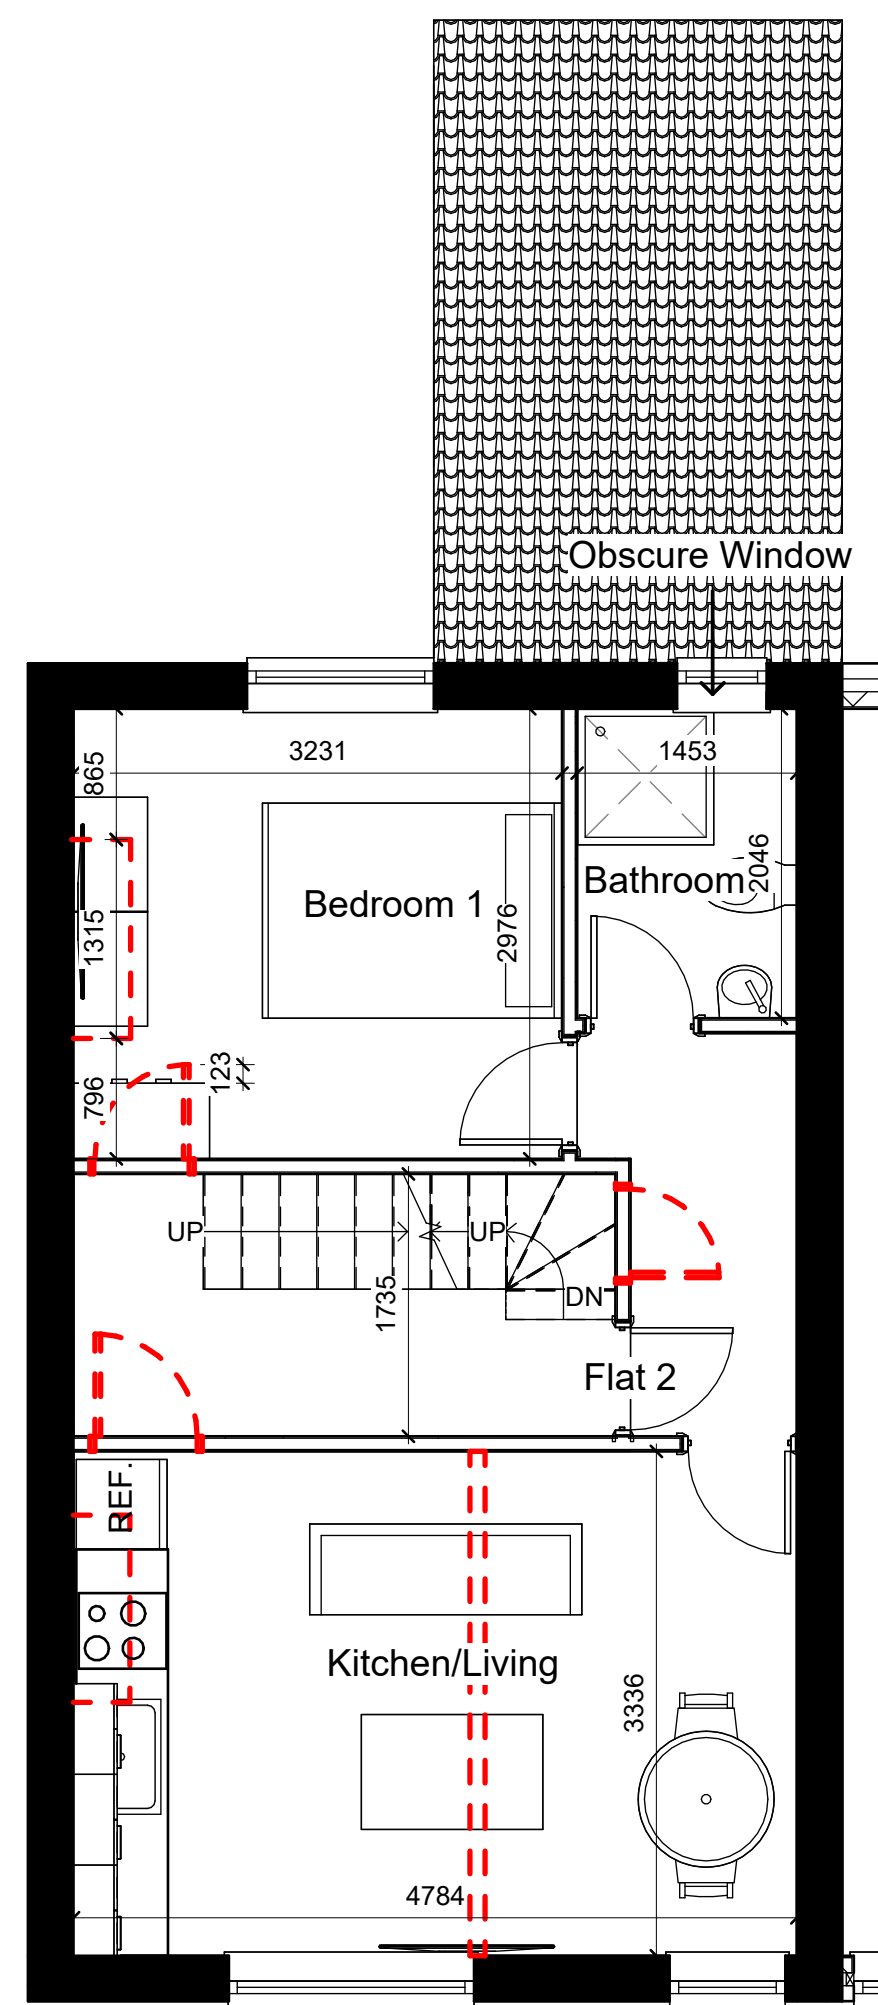

Proposed First Floor Plan
1 : 50

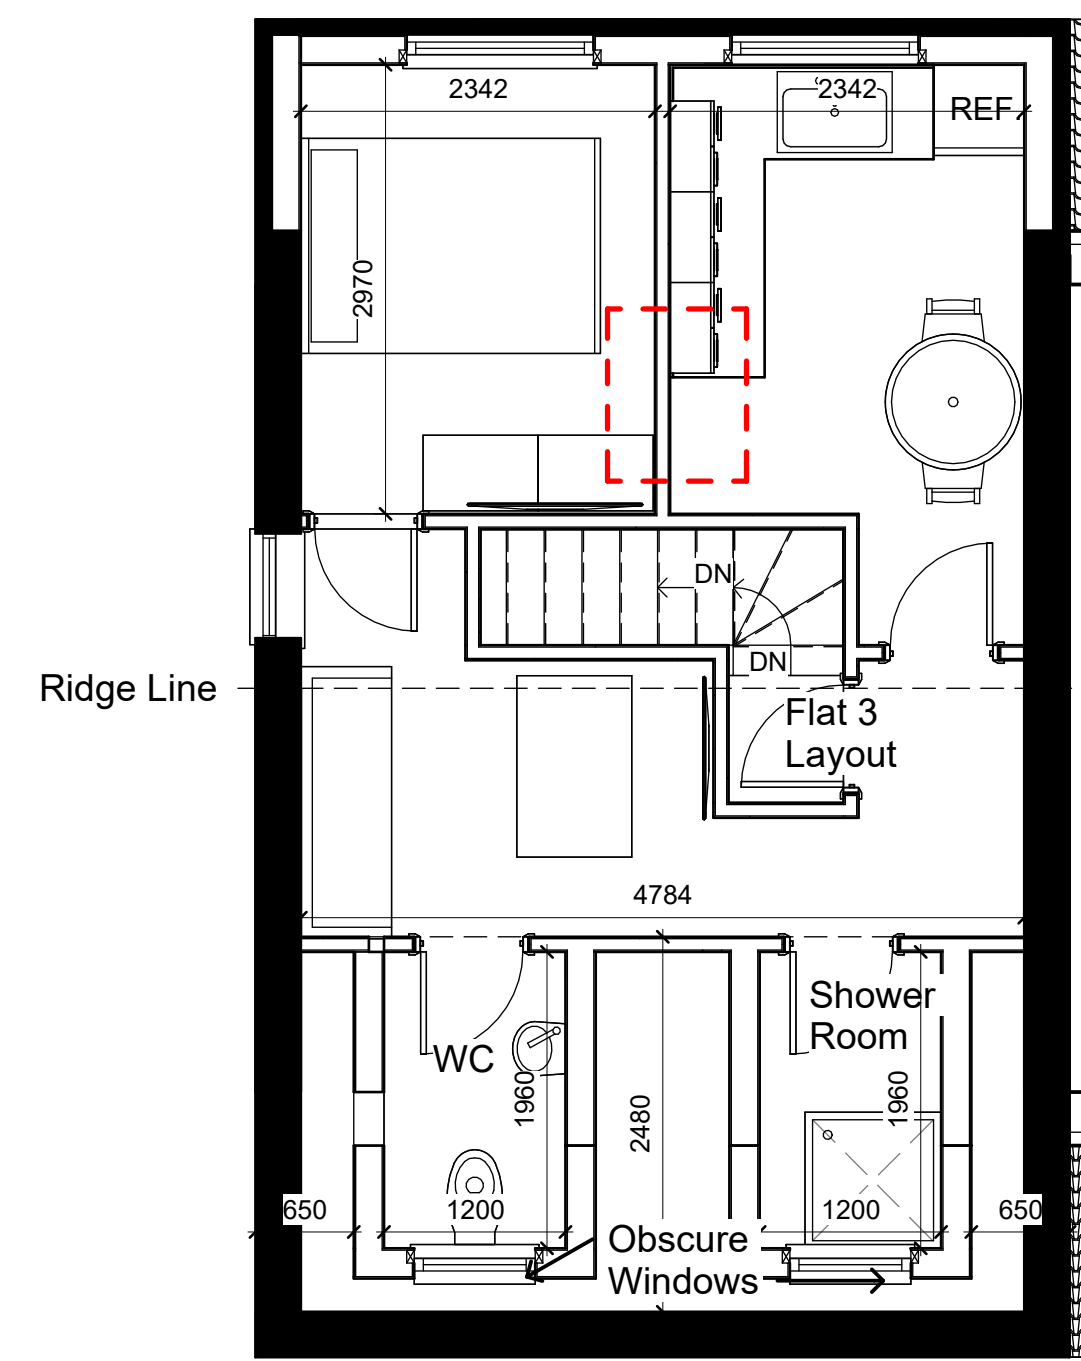

Proposed Attic Plan
1 : 50

Note:
All Dimensions Are Approximate
And TBC On Site By Contractor

TREND
ARCHITECTURE
T: 01484 941051
plan@trendarchitecture.co.uk
www.trendarchitecture.co.uk

Project Name
25 Lynndale Avenue, Huddersfield, HD2 2XP

Drawing Title:
Proposed Layout

Drawing Number: TR-A23-0702-002
Scale: 1 : 50@A1

Date: 06/09/23
Revision: B

Drawn By: AM
Checked by: JA

Reason For Issue:
Planning