

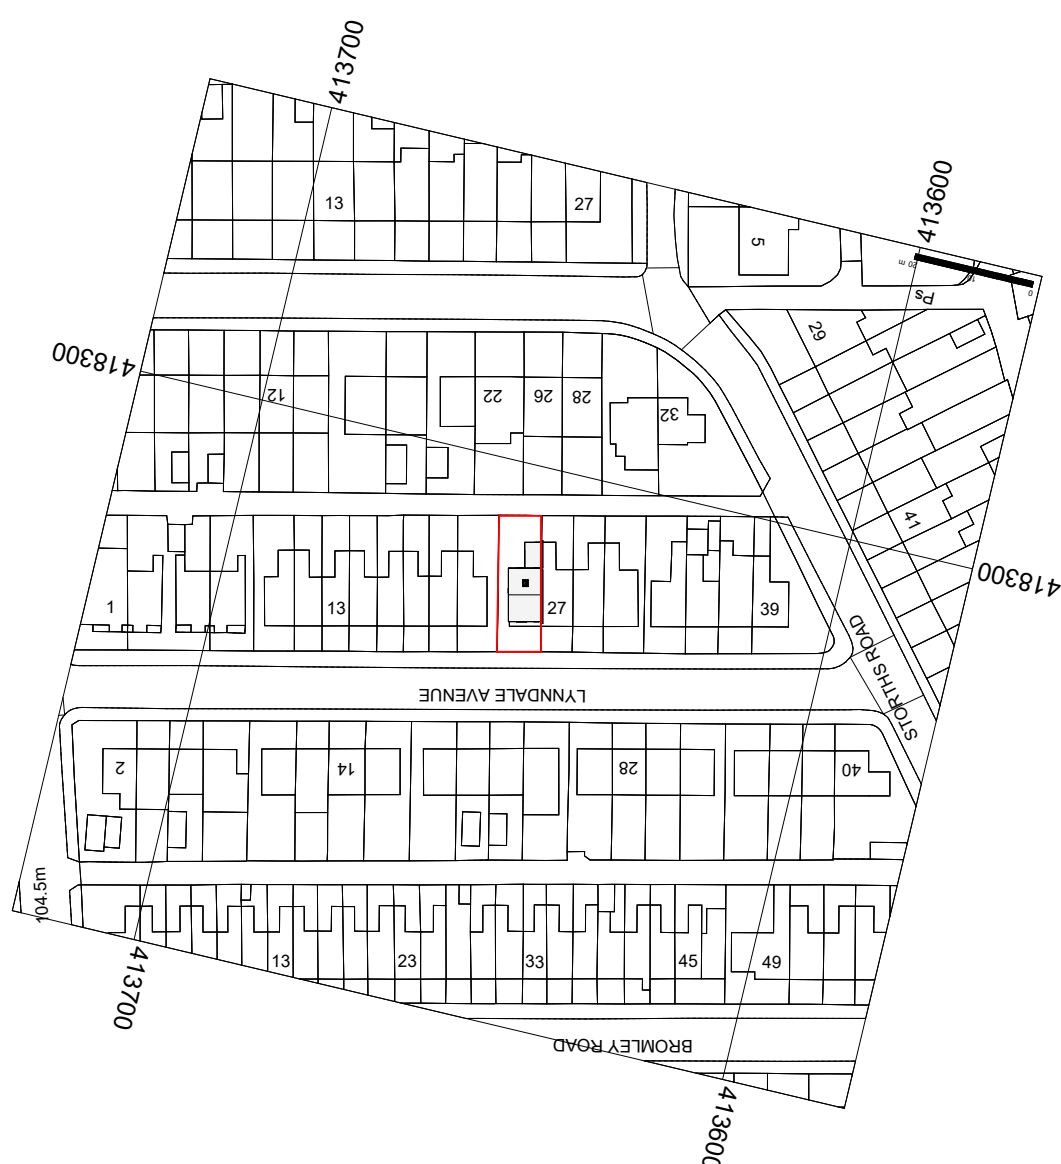


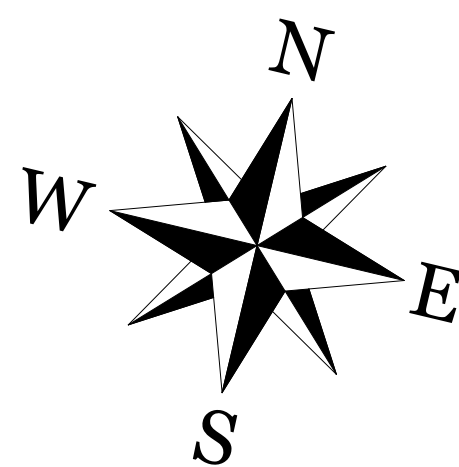

Existing Location Plan
1 : 1250

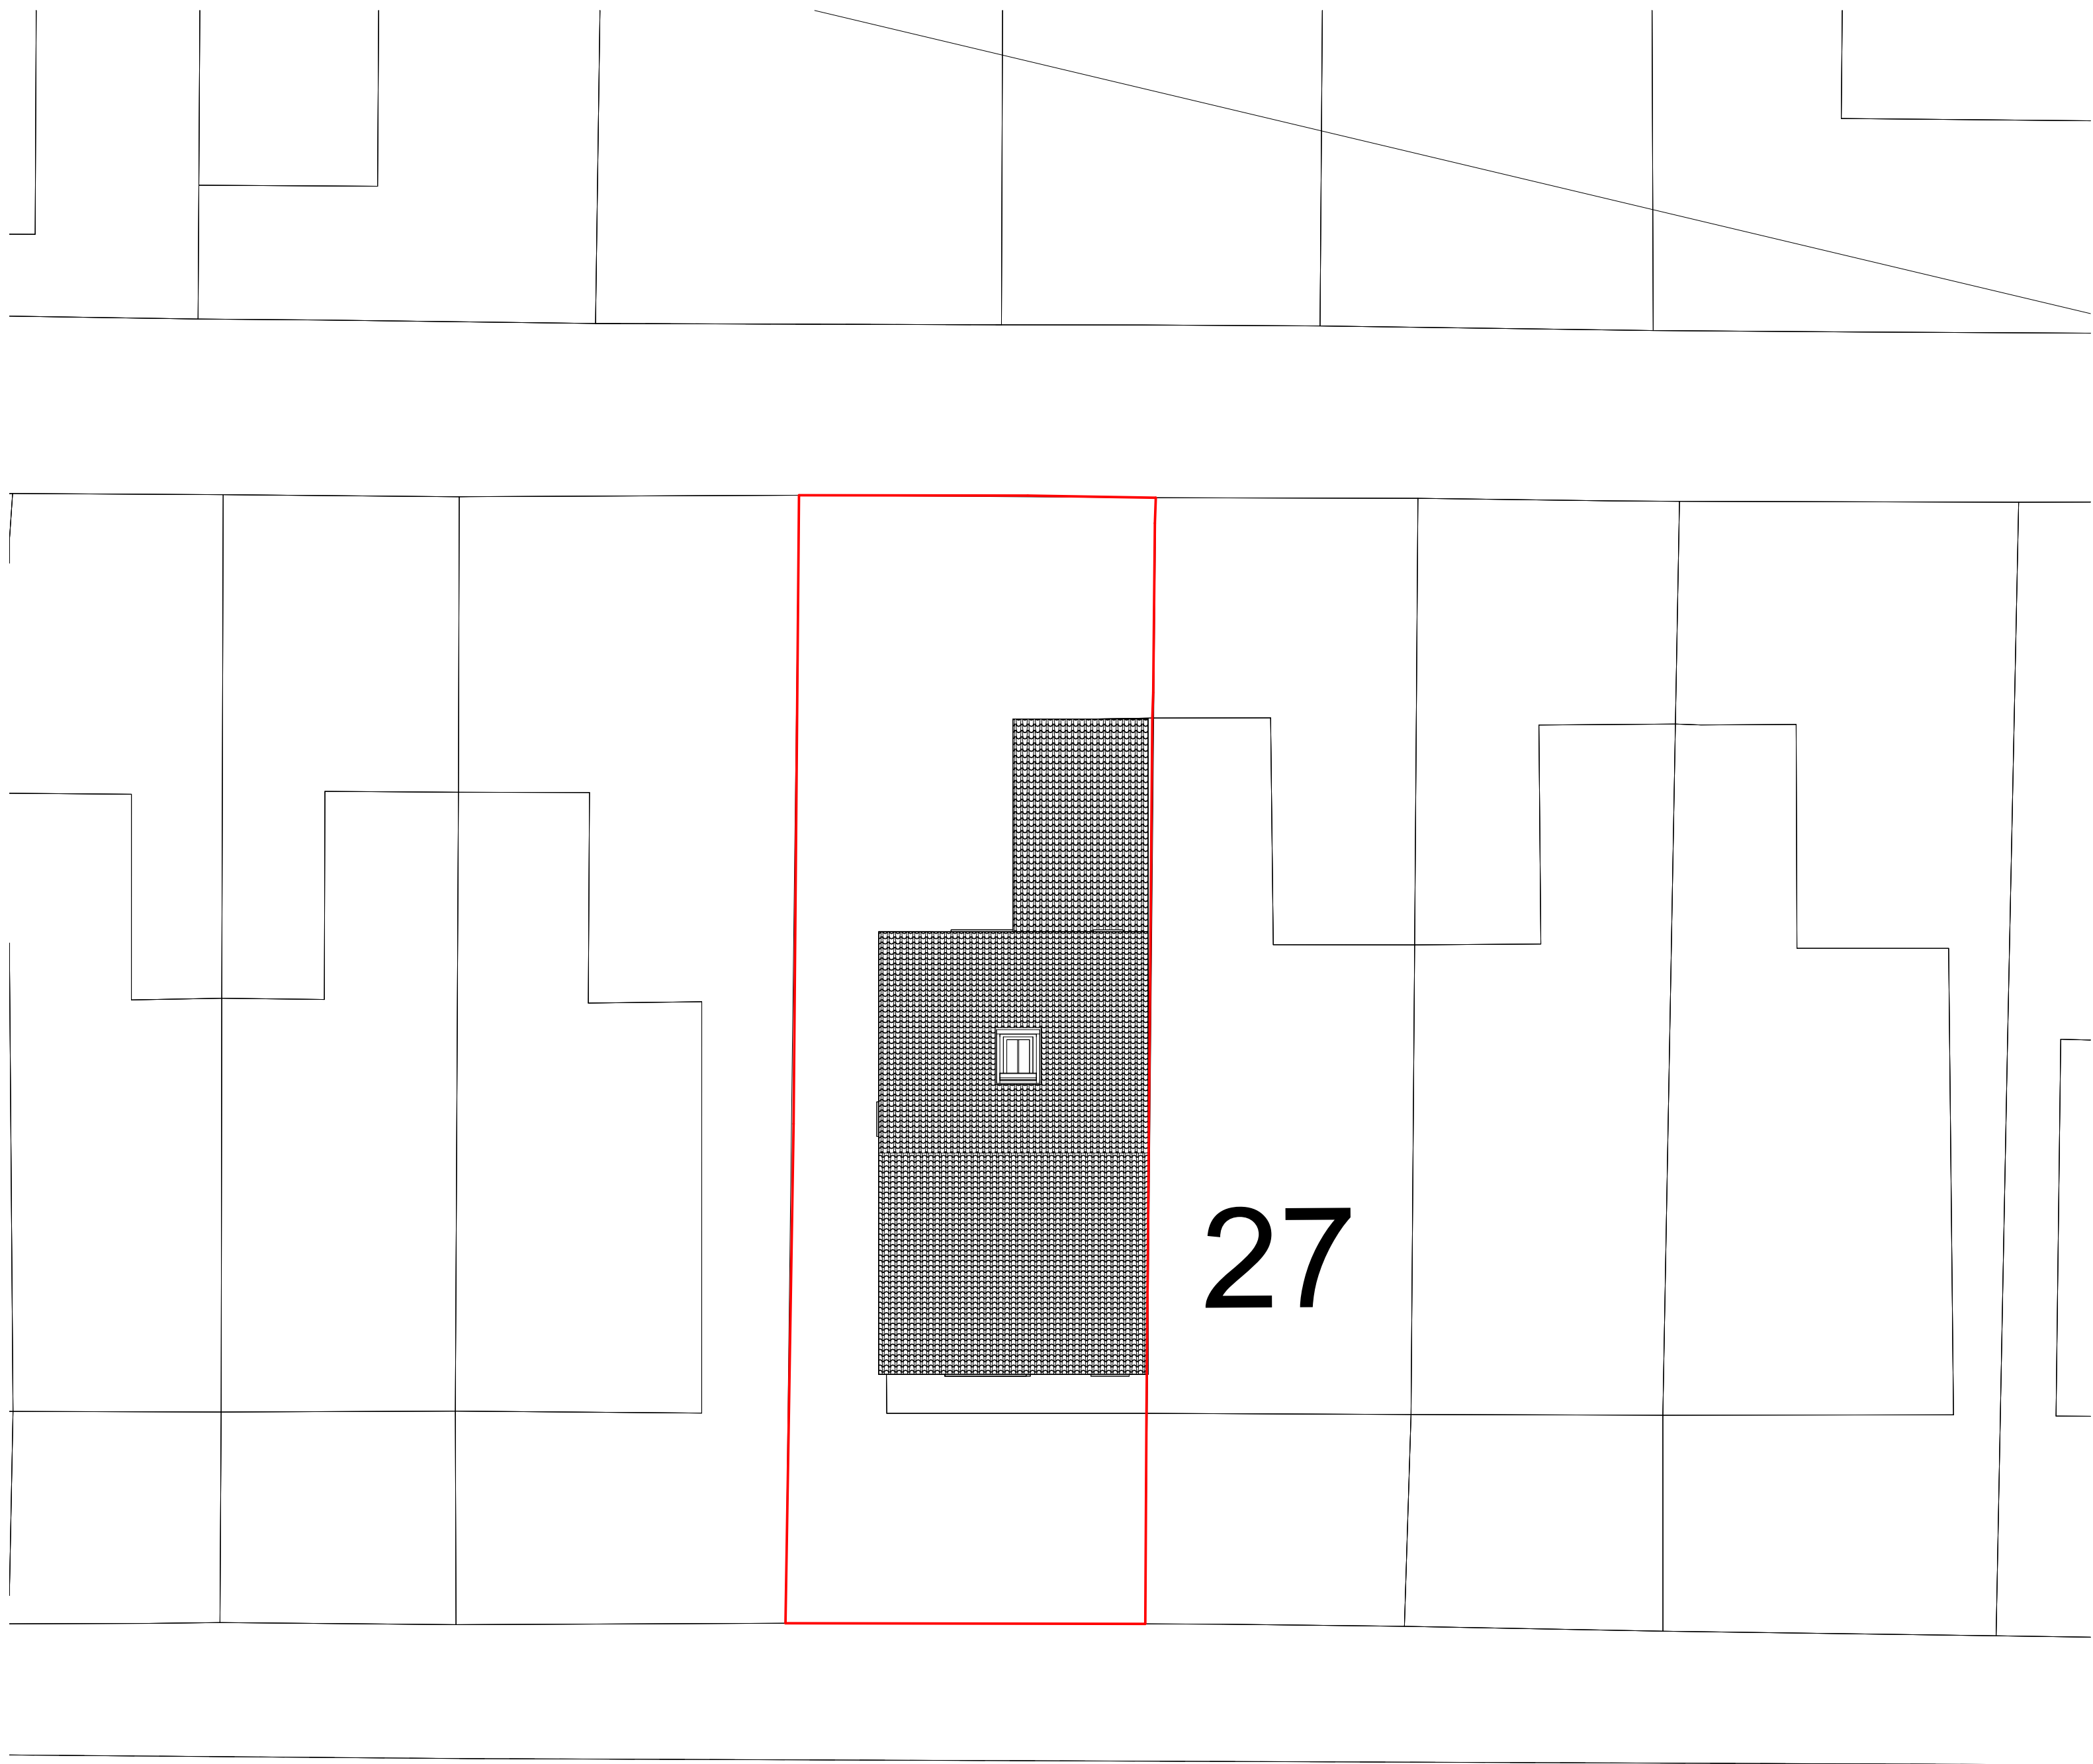

Existing Site Plan
1 : 100

LYNNDALE AVENUE

Note:

All Dimensions Are Approximate
And TBC On Site By Contractor



Project Name
25 Lynndale Avenue, Huddersfield, HD2 2XP

Drawing Title:
Existing Location And Site Plan

Drawing Number: TR-A23-0702-001
Scale: As indicated@A1

Date: Issue Date
Revision:

Drawn By: AM
Checked by: JA

Reason For Issue:
Planning