


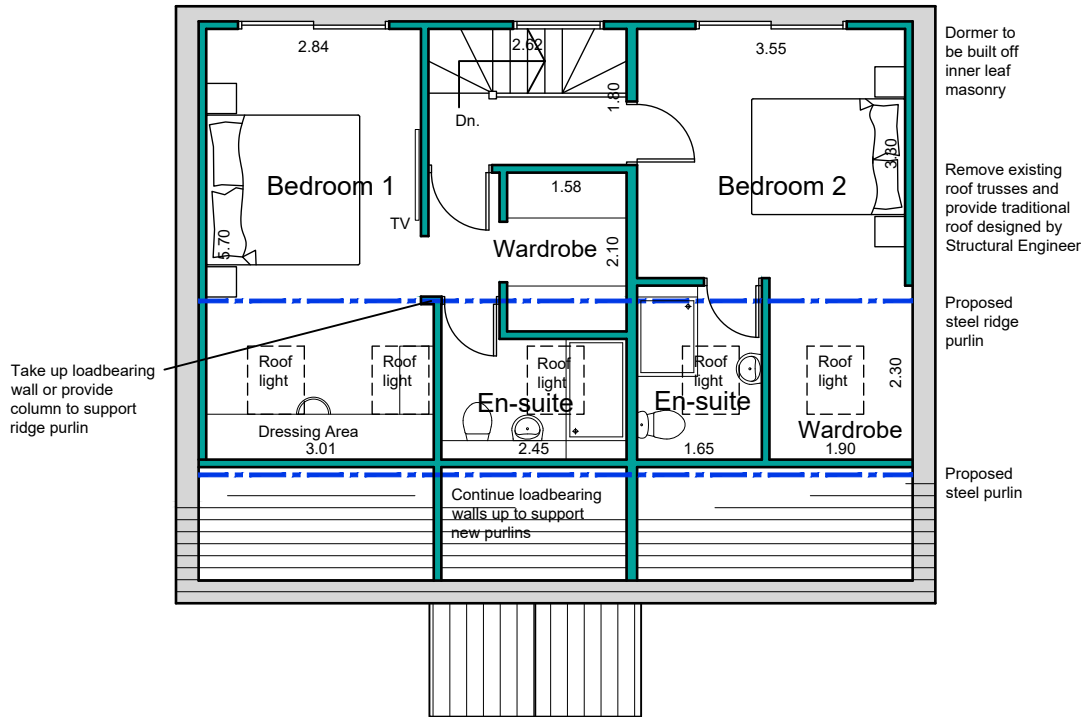
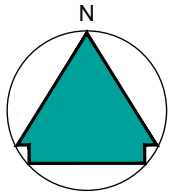


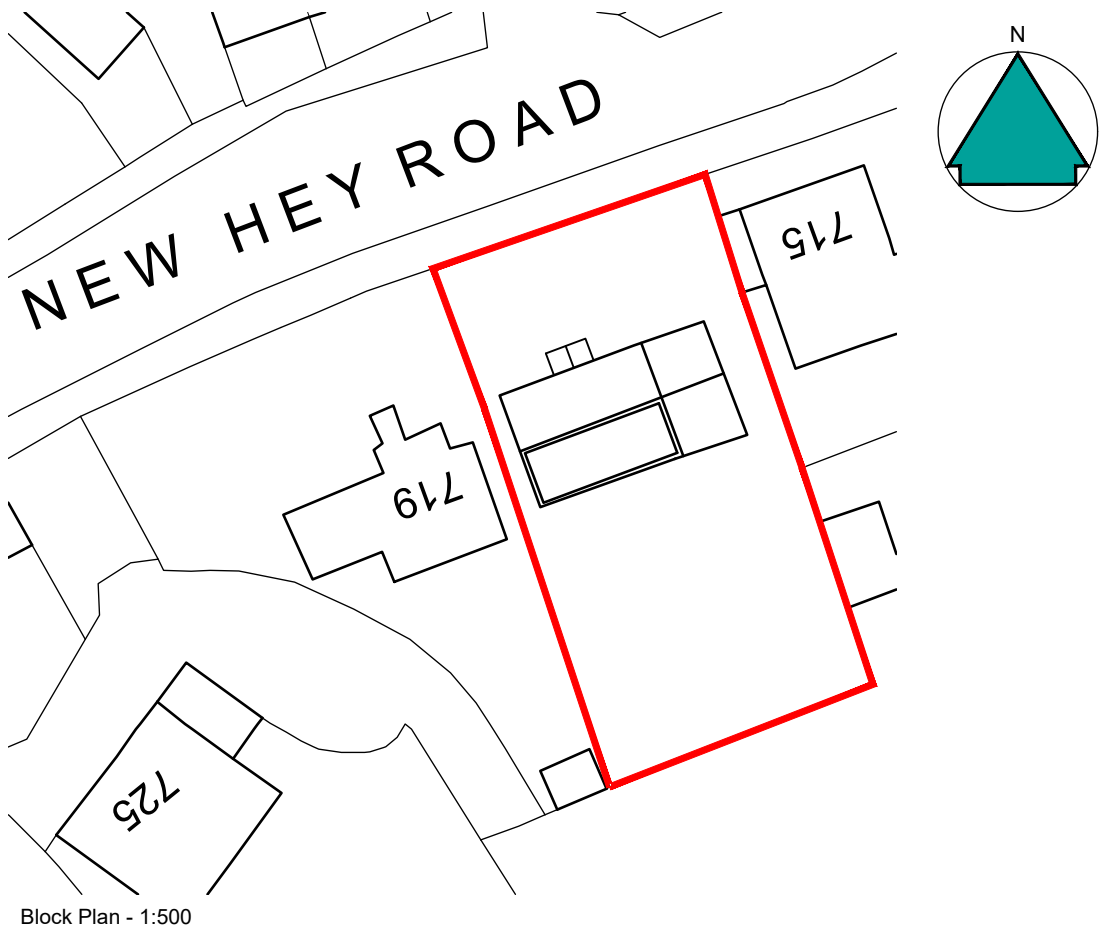

Roof Plan

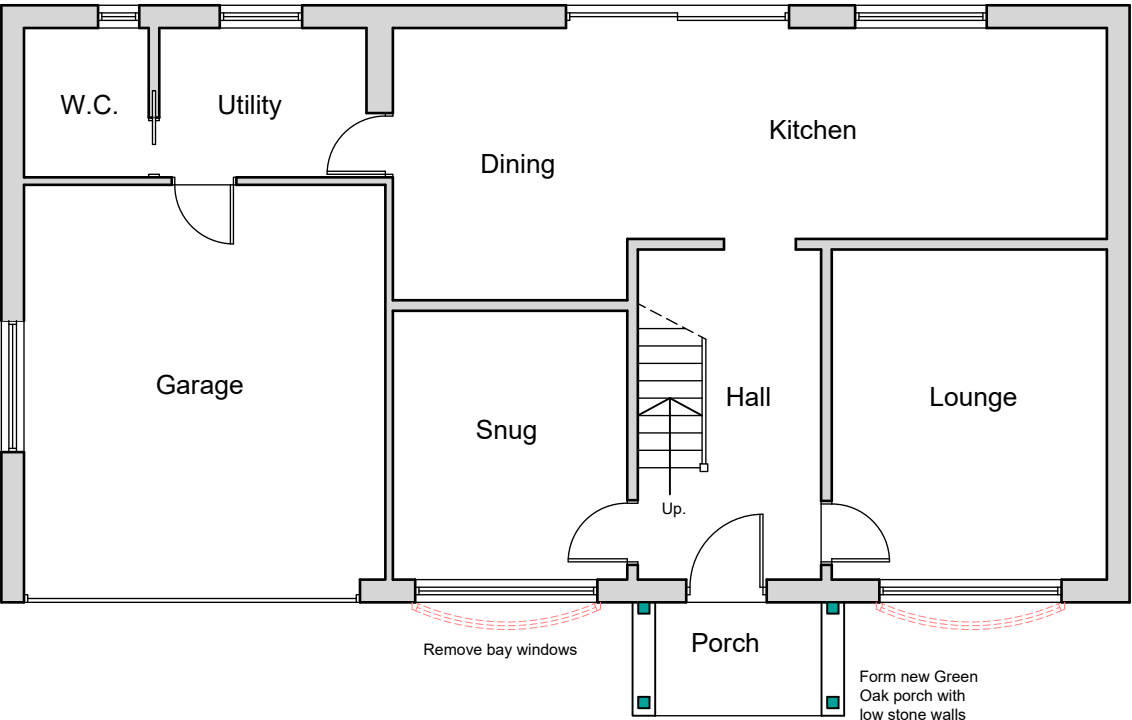

Ground Floor Plan

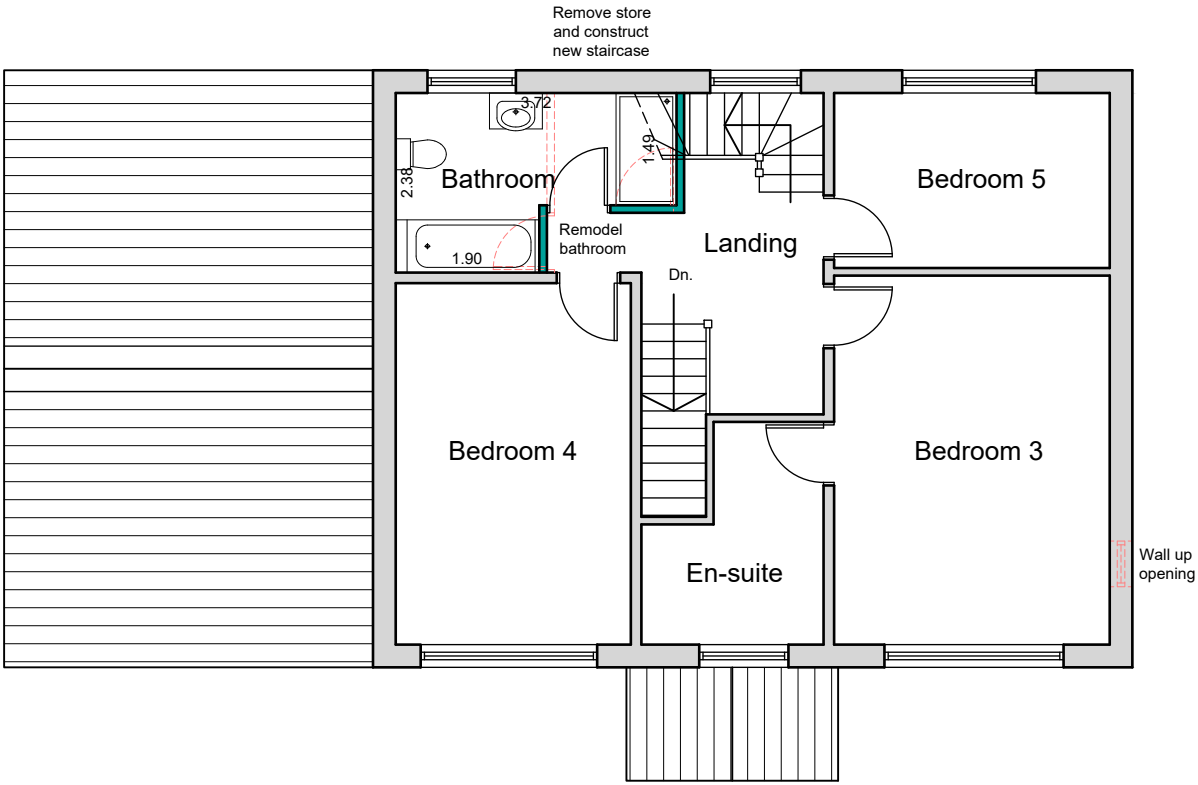

First Floor Plan

NOTES

This drawing has been prepared specifically for the purpose of obtaining Planning and or Building Regulations Approval. Its suitability for other purposes without additional supplementary details and specifications cannot be guaranteed.

All dimensions are to be checked on site, any discrepancies are to be reported to the designer before work commences. Use only figured dimensions.

All structural components shown are indicative only. Details / calculations of structural members are to be provided by the Structural Engineer.

This drawing is not to be copied or divulged to a third party without written permission.

Key:

	Existing Beams
	Proposed beams
	Removed Structure
	Existing Walls
	Proposed Walls



Revisions		
P01	Preliminary Issue	03.05.23
P02	Client amendments	28.07.23
P03	Client amendments	26.08.23

Project:
Roof Extensions and Internal Alterations

at 717 New Hey Road
Outlane
Huddersfield

for Mr. L. Naylor

Proposed Plans and Block Plan

Purpose of issue: PLANNING

Drawn	DRH
Date	April 2023
Scales	1:100 @ A3
Drawing No.	2341 - 0301 - P03

Scale 1:100

