




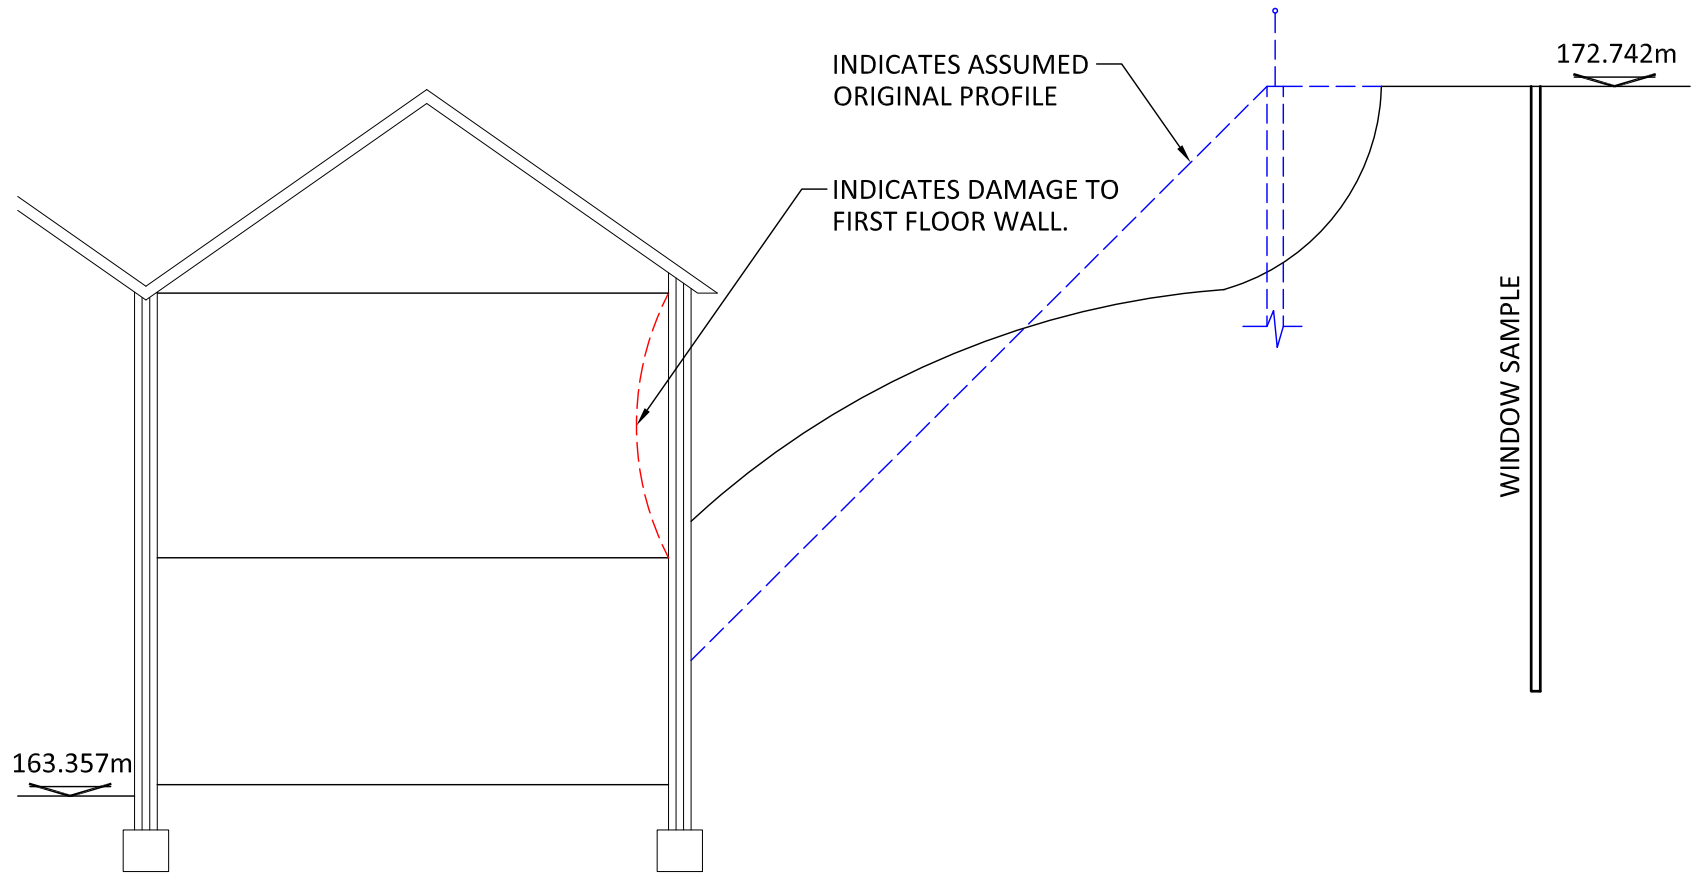


SECTION A - A
SCALE 1:100

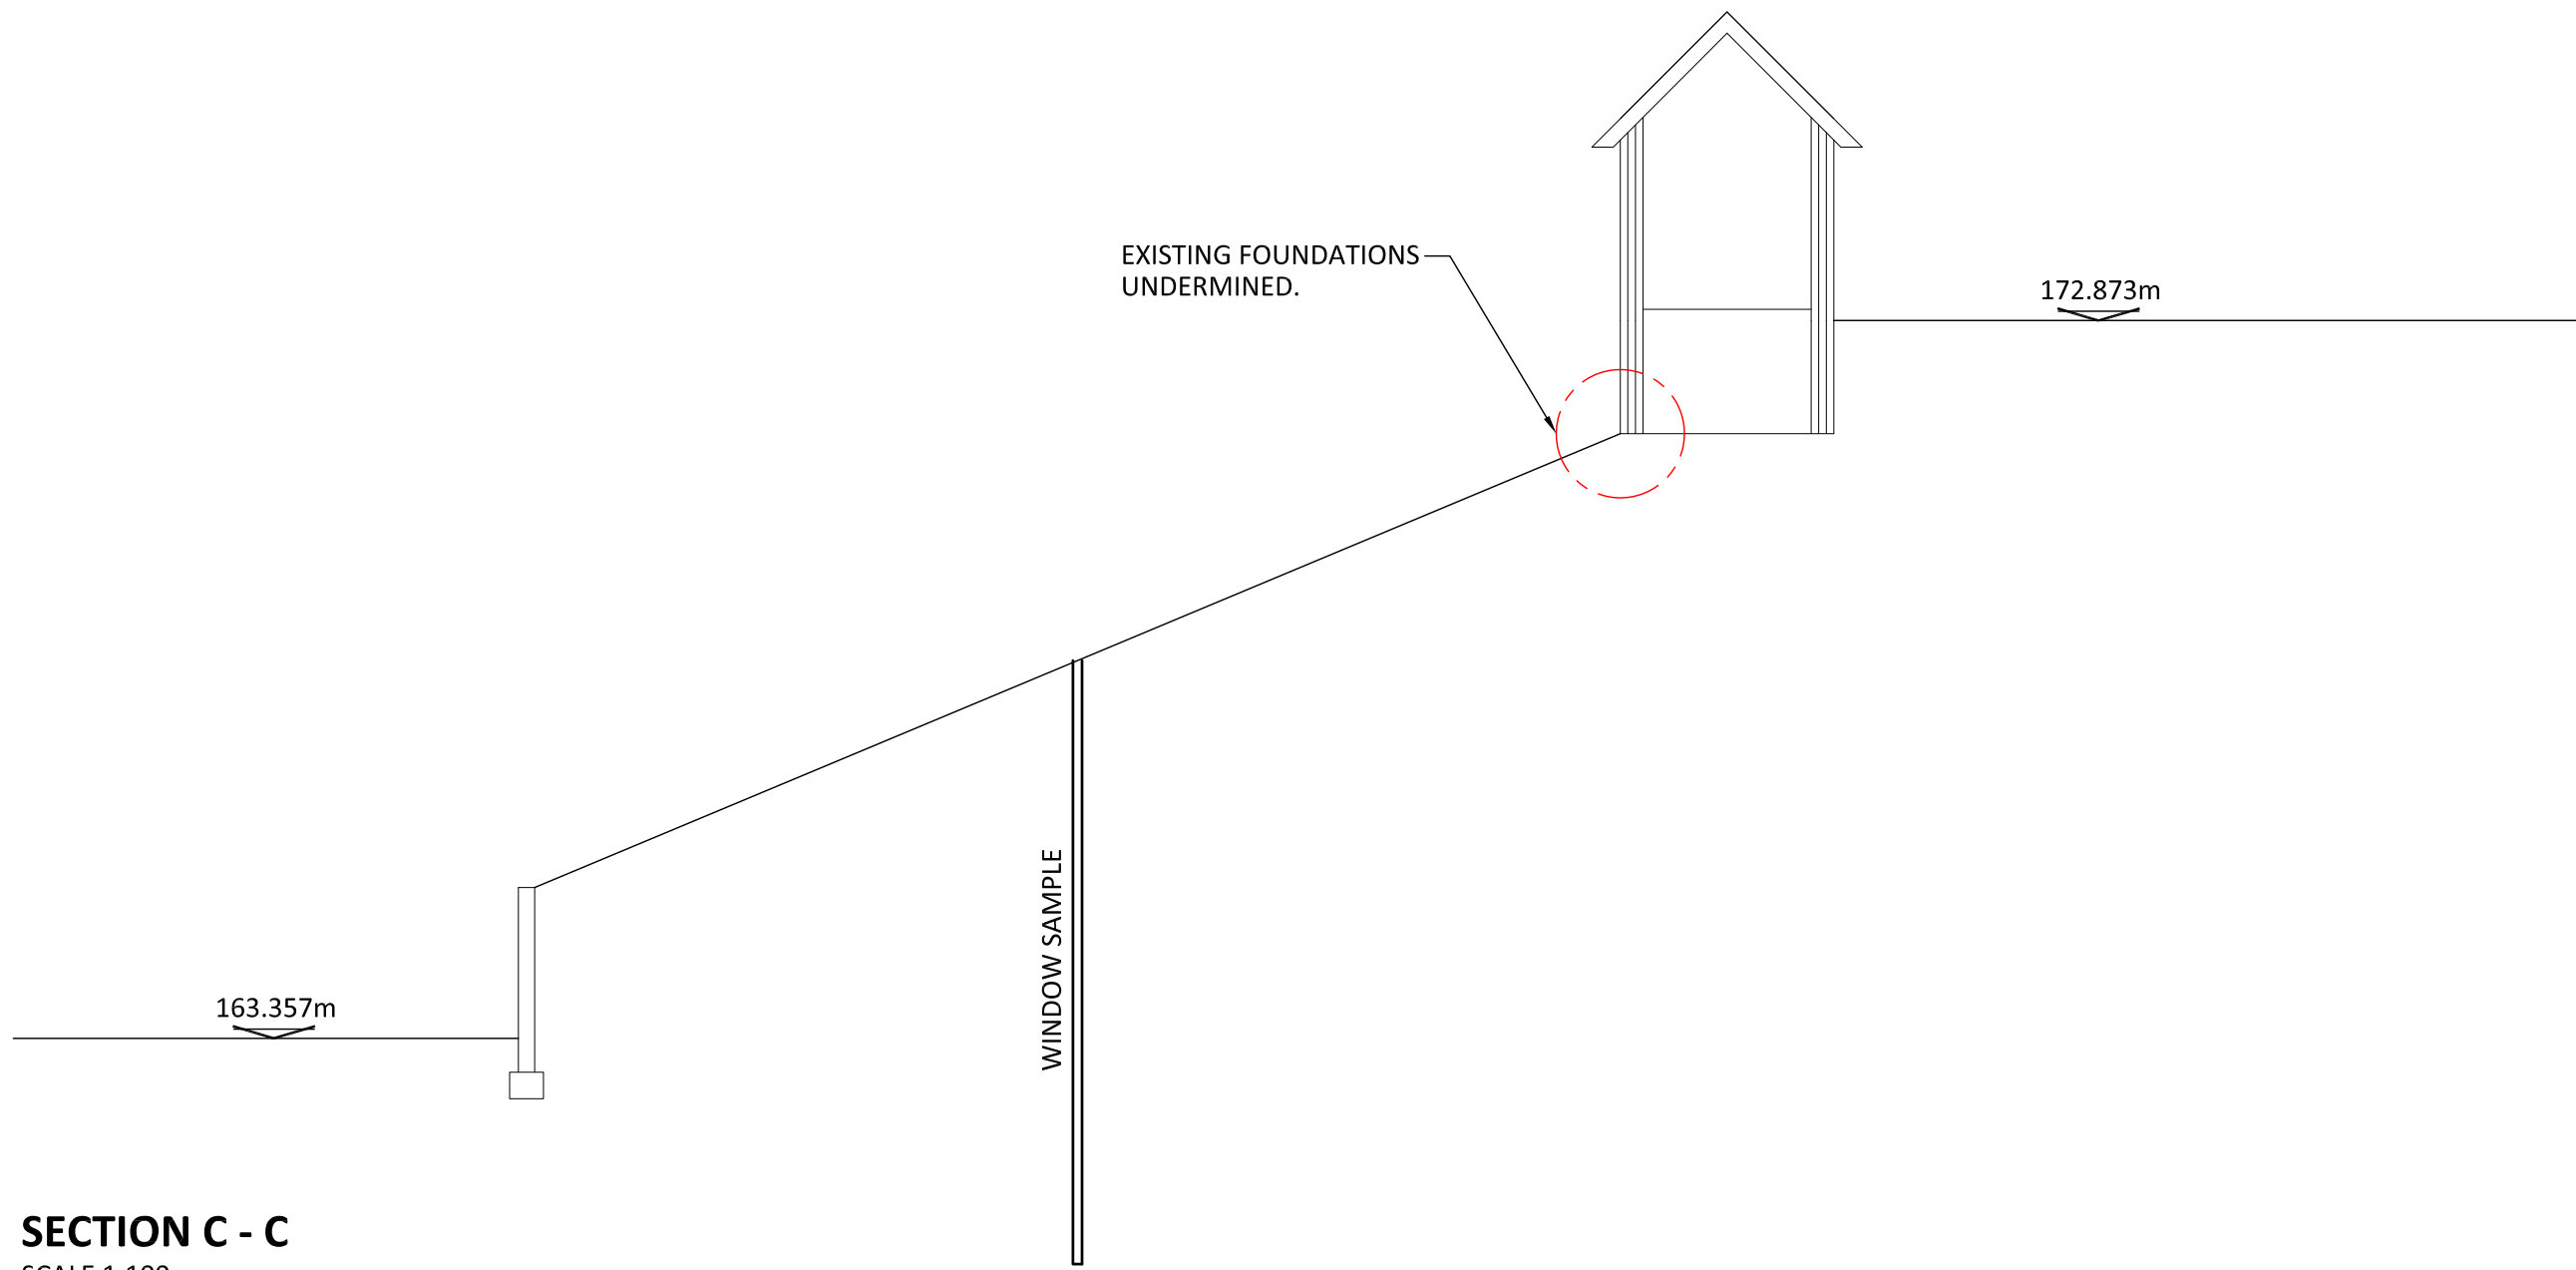

SECTION C - C
SCALE 1:100

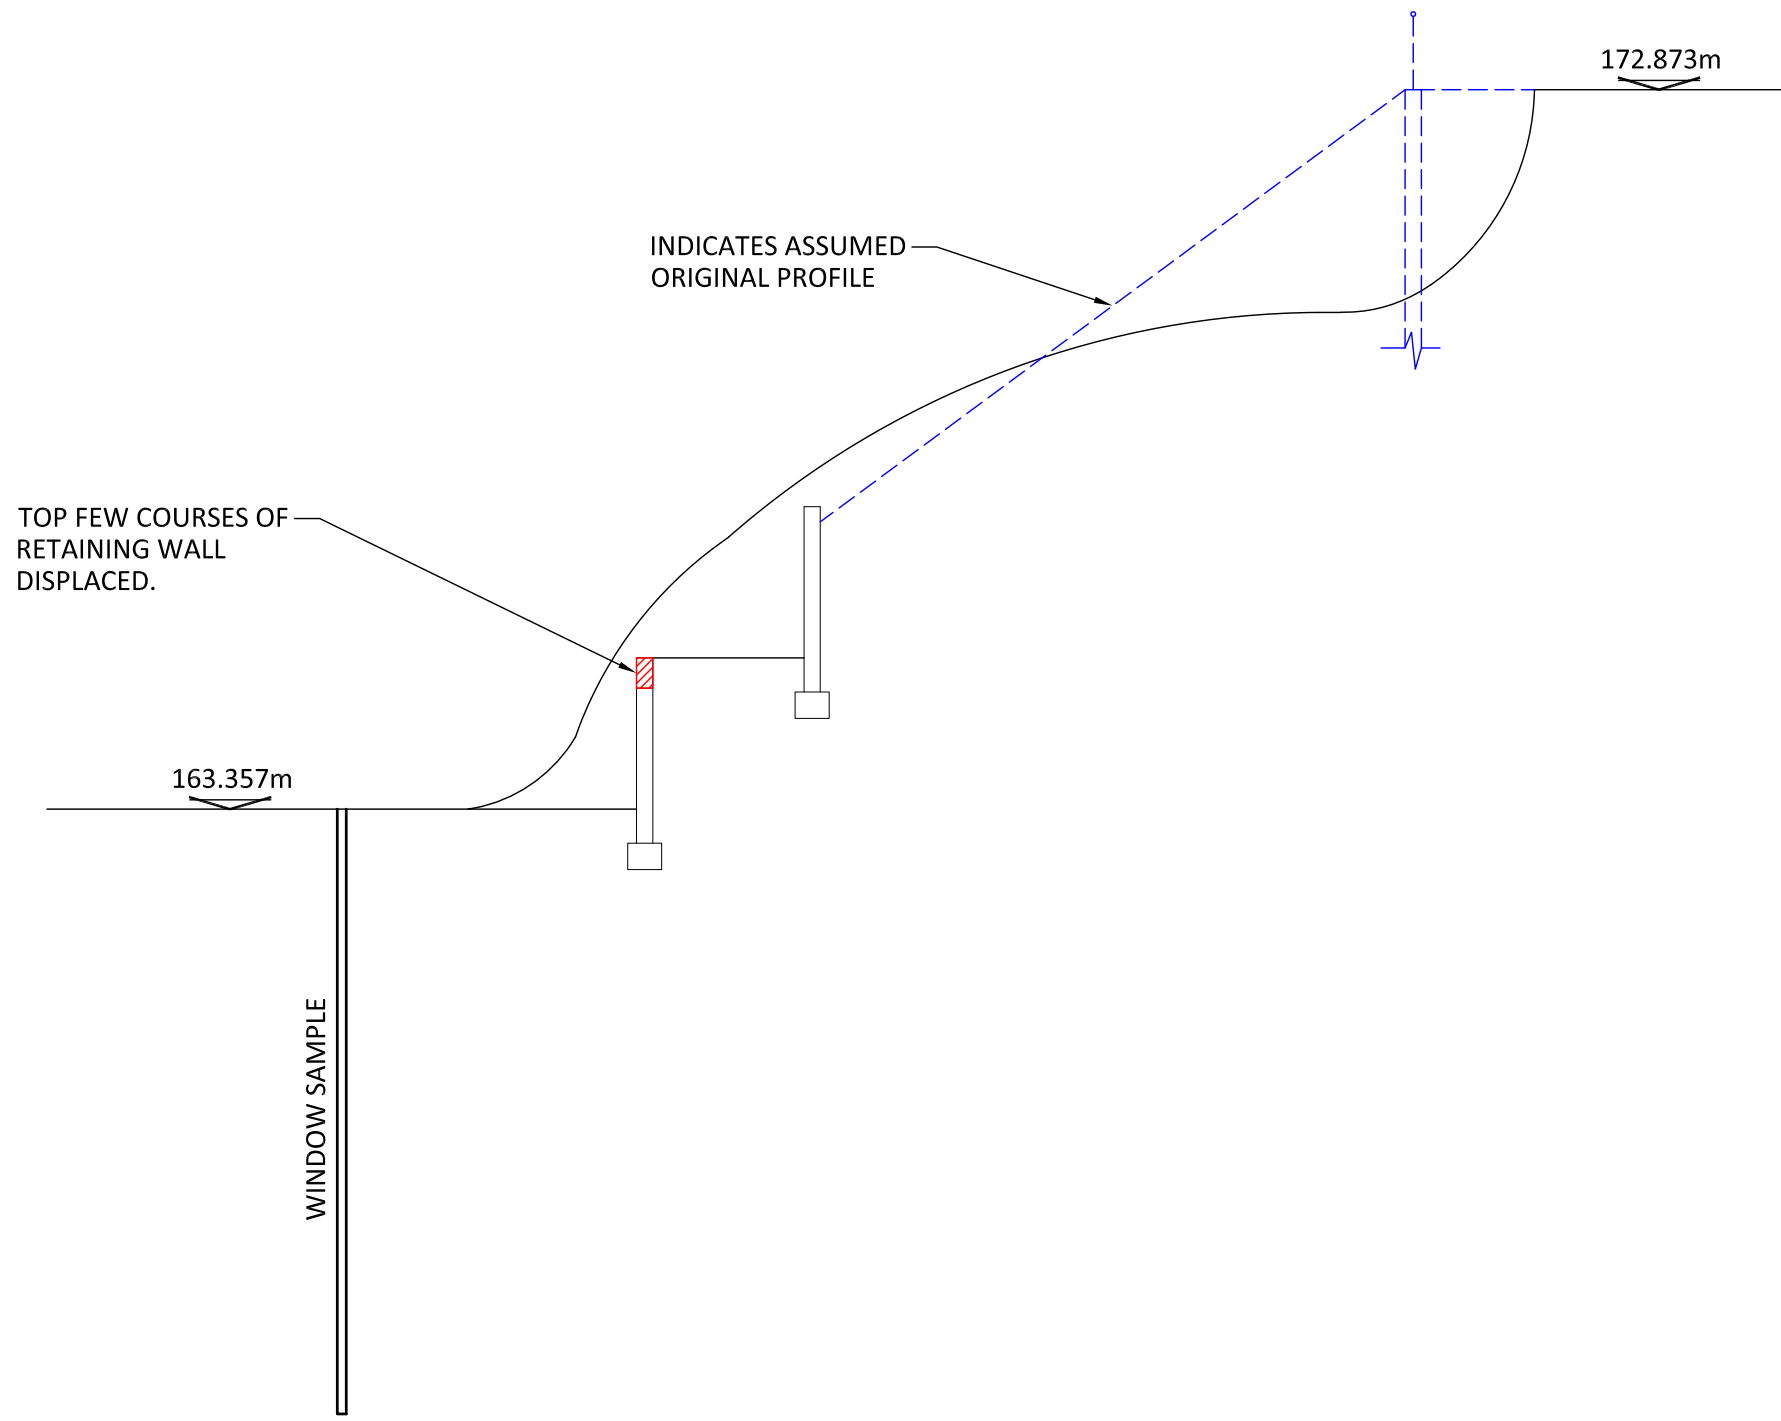

SECTION B - B
SCALE 1:100

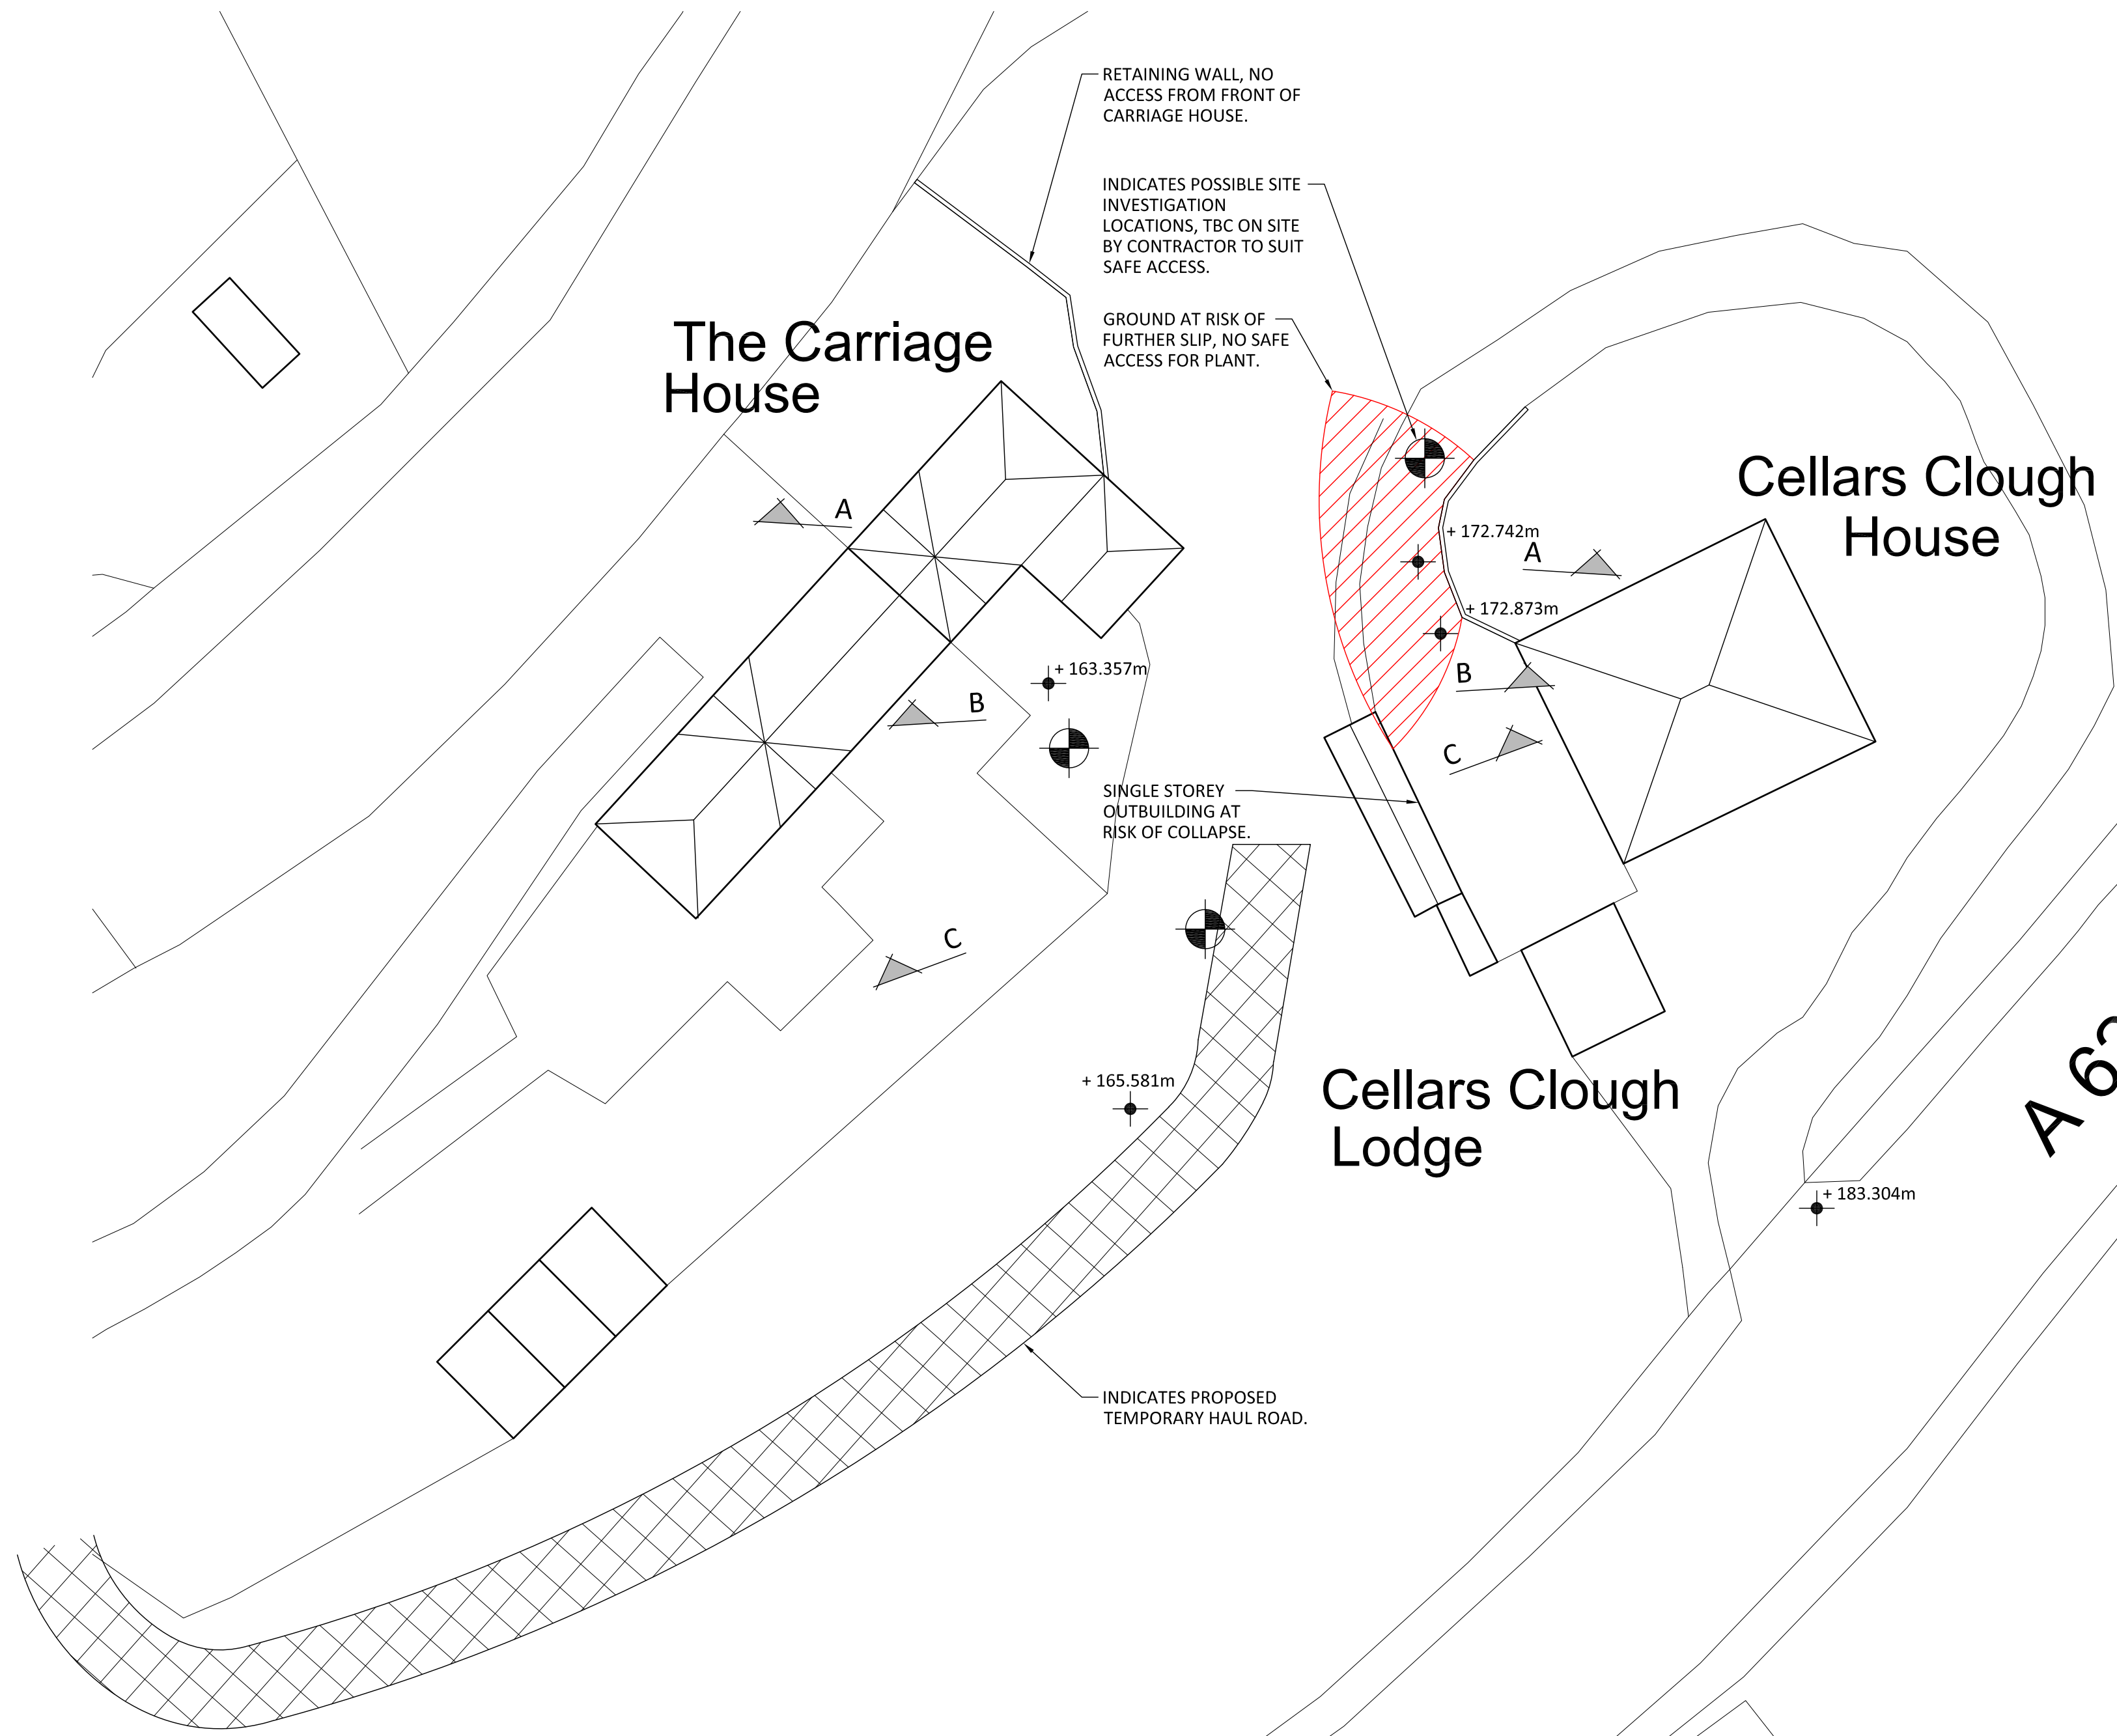

KEY PLAN
SCALE 1:250

- © THIS DRAWING AND ITS CONTENTS ARE STRICTLY THE COPYRIGHT OF BRENNANCONSULT LTD
- ### GENERAL NOTES
- THIS DRAWING IS TO BE READ IN CONJUNCTION WITH ALL OTHER ASSOCIATED DRAWINGS. ANY DISCREPANCY TO BE RAISED PRIOR TO CONSTRUCTION. ANY CONSTRUCTION WORKS WHICH COMMENCE BEFORE THESE DRAWINGS ARE APPROVED ARE AT THE RISK OF THE BUILDING CONTRACTOR.
 - ALL DIMENSIONS ARE IN MILLIMETERS (mm). DO NOT SCALE FROM THIS DRAWING, WORK TO STATED DIMENSIONS ONLY.
 - BUILDING CONTRACTOR TO ENSURE ALL WORKS COMPLY WITH THE CURRENT EDITION OF THE BUILDING REGULATIONS. ALL MATERIALS AND WORKMANSHIP SHALL BE IN ACCORDANCE WITH APPROVED DOCUMENT REGULATION 7.
 - THE CONTRACTOR SHALL BE RESPONSIBLE FOR THE DESIGN, FABRICATION, ERECTION AND REMOVAL OF ALL TEMPORARY WORKS AND SHALL PROVIDE ALL TEMPORARY BRACING AS NECESSARY TO MAINTAIN STRUCTURAL STABILITY DURING CONSTRUCTION.
 - IF THE CONTRACTOR CONSIDERS THAT HE DOES NOT HAVE SUFFICIENT INFORMATION TO SAFELY COMPLETE THE WORKS DETAILED ON THIS DRAWING, HE SHOULD CONTACT THE ENGINEER.

O	PRELIMINARY ISSUE	WSS	10.10.19	LM
REV	REVISION DESCRIPTION	BY	DATE	CHECKED

BrennanConsult
Civil & Structural Consulting Engineers
www.brennanconsult.com
info@brennanconsult.com
0161 428 2880

BrennanConsult Ltd | Oak House | 2 Gatley Road
Cheadle | Stockport | SK8 1PY

CELLARS CLOUGH, MARSDEN,
HUDDERSFIELD, HD7 6EL

SITE PLAN & SECTIONS

Status
PRELIMINARY

Project No.	Series Code	Drawing No.	Revision
2426		001	O
Scale	Size	Drawn	Date
1:250	A1	WSS	OCT 19
		Checked	LM
		Passed	CB