




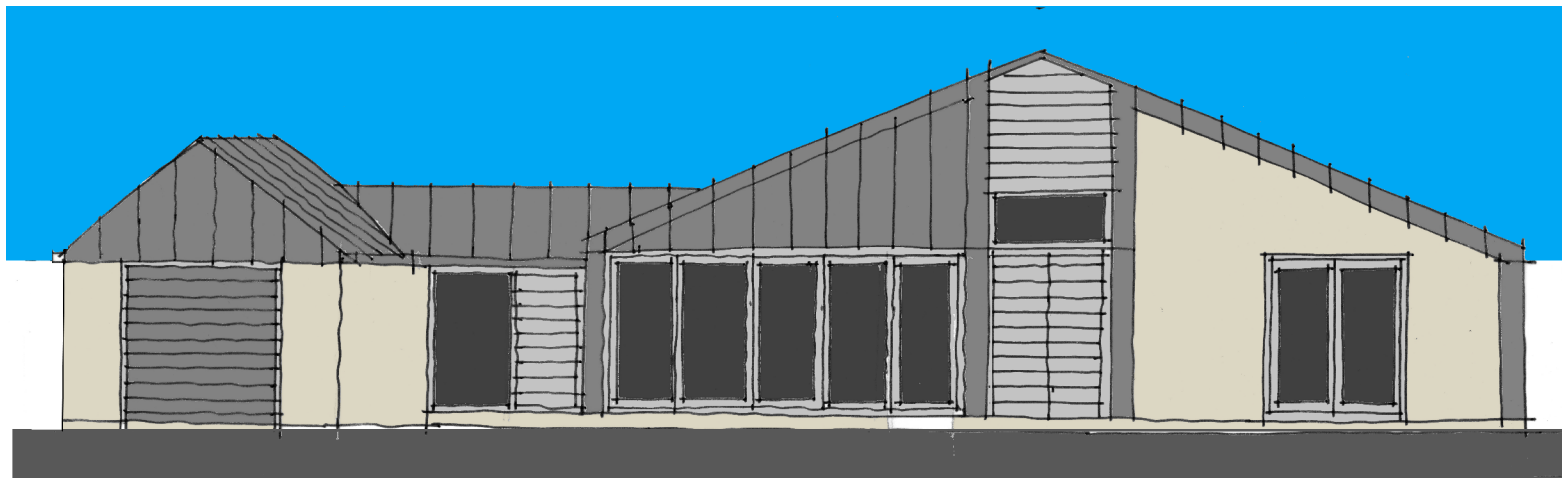


WEST ELEVATION - 1:100
BROOK HOUSE LANE

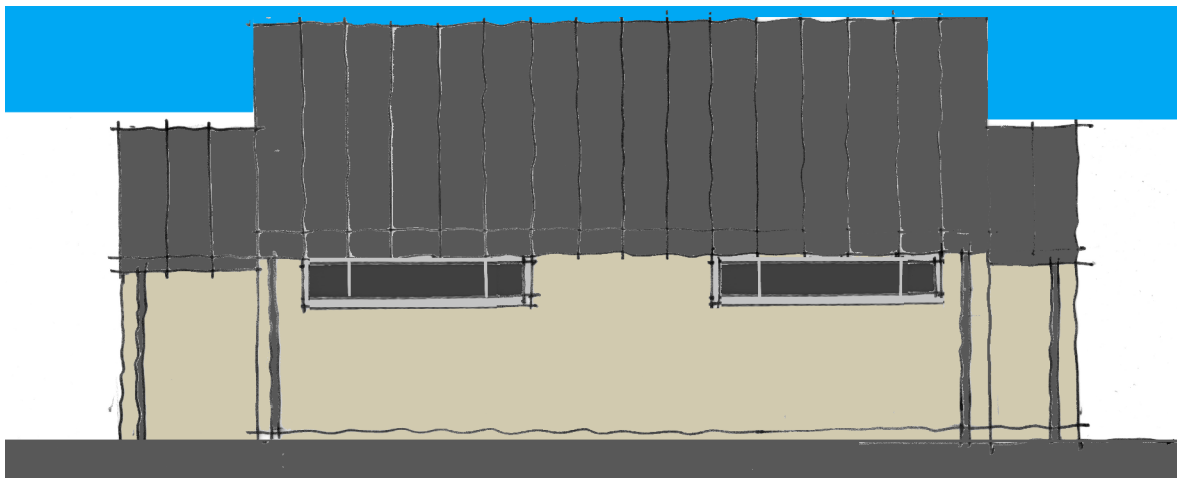


SOUTH ELEVATION - 1:100

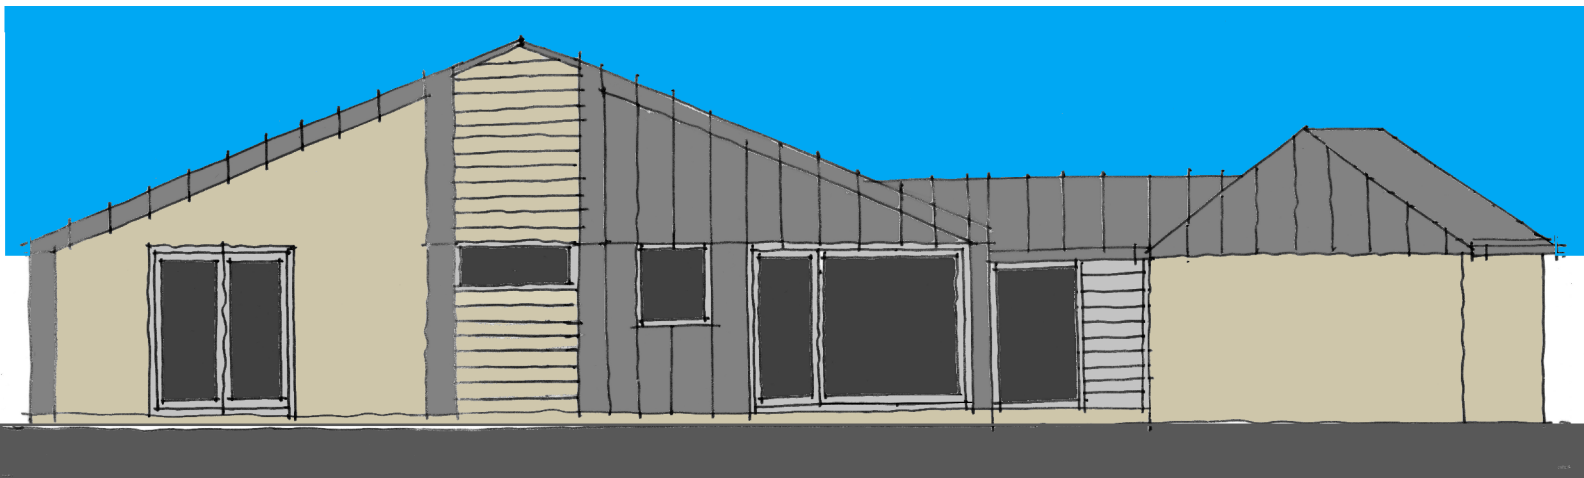

EAST ELEVATION - 1:100

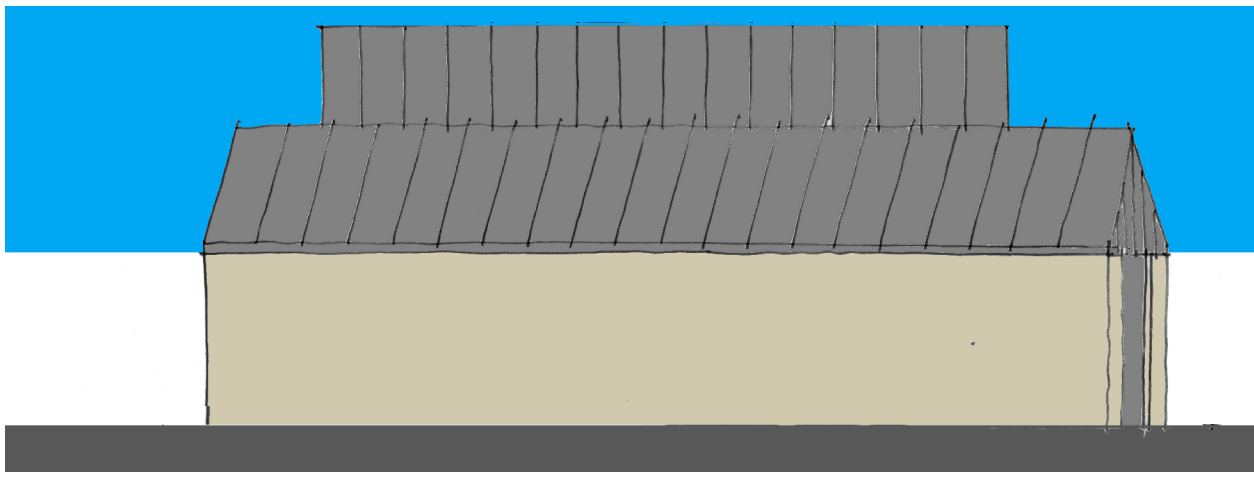


NORTH ELEVATION - 1:100

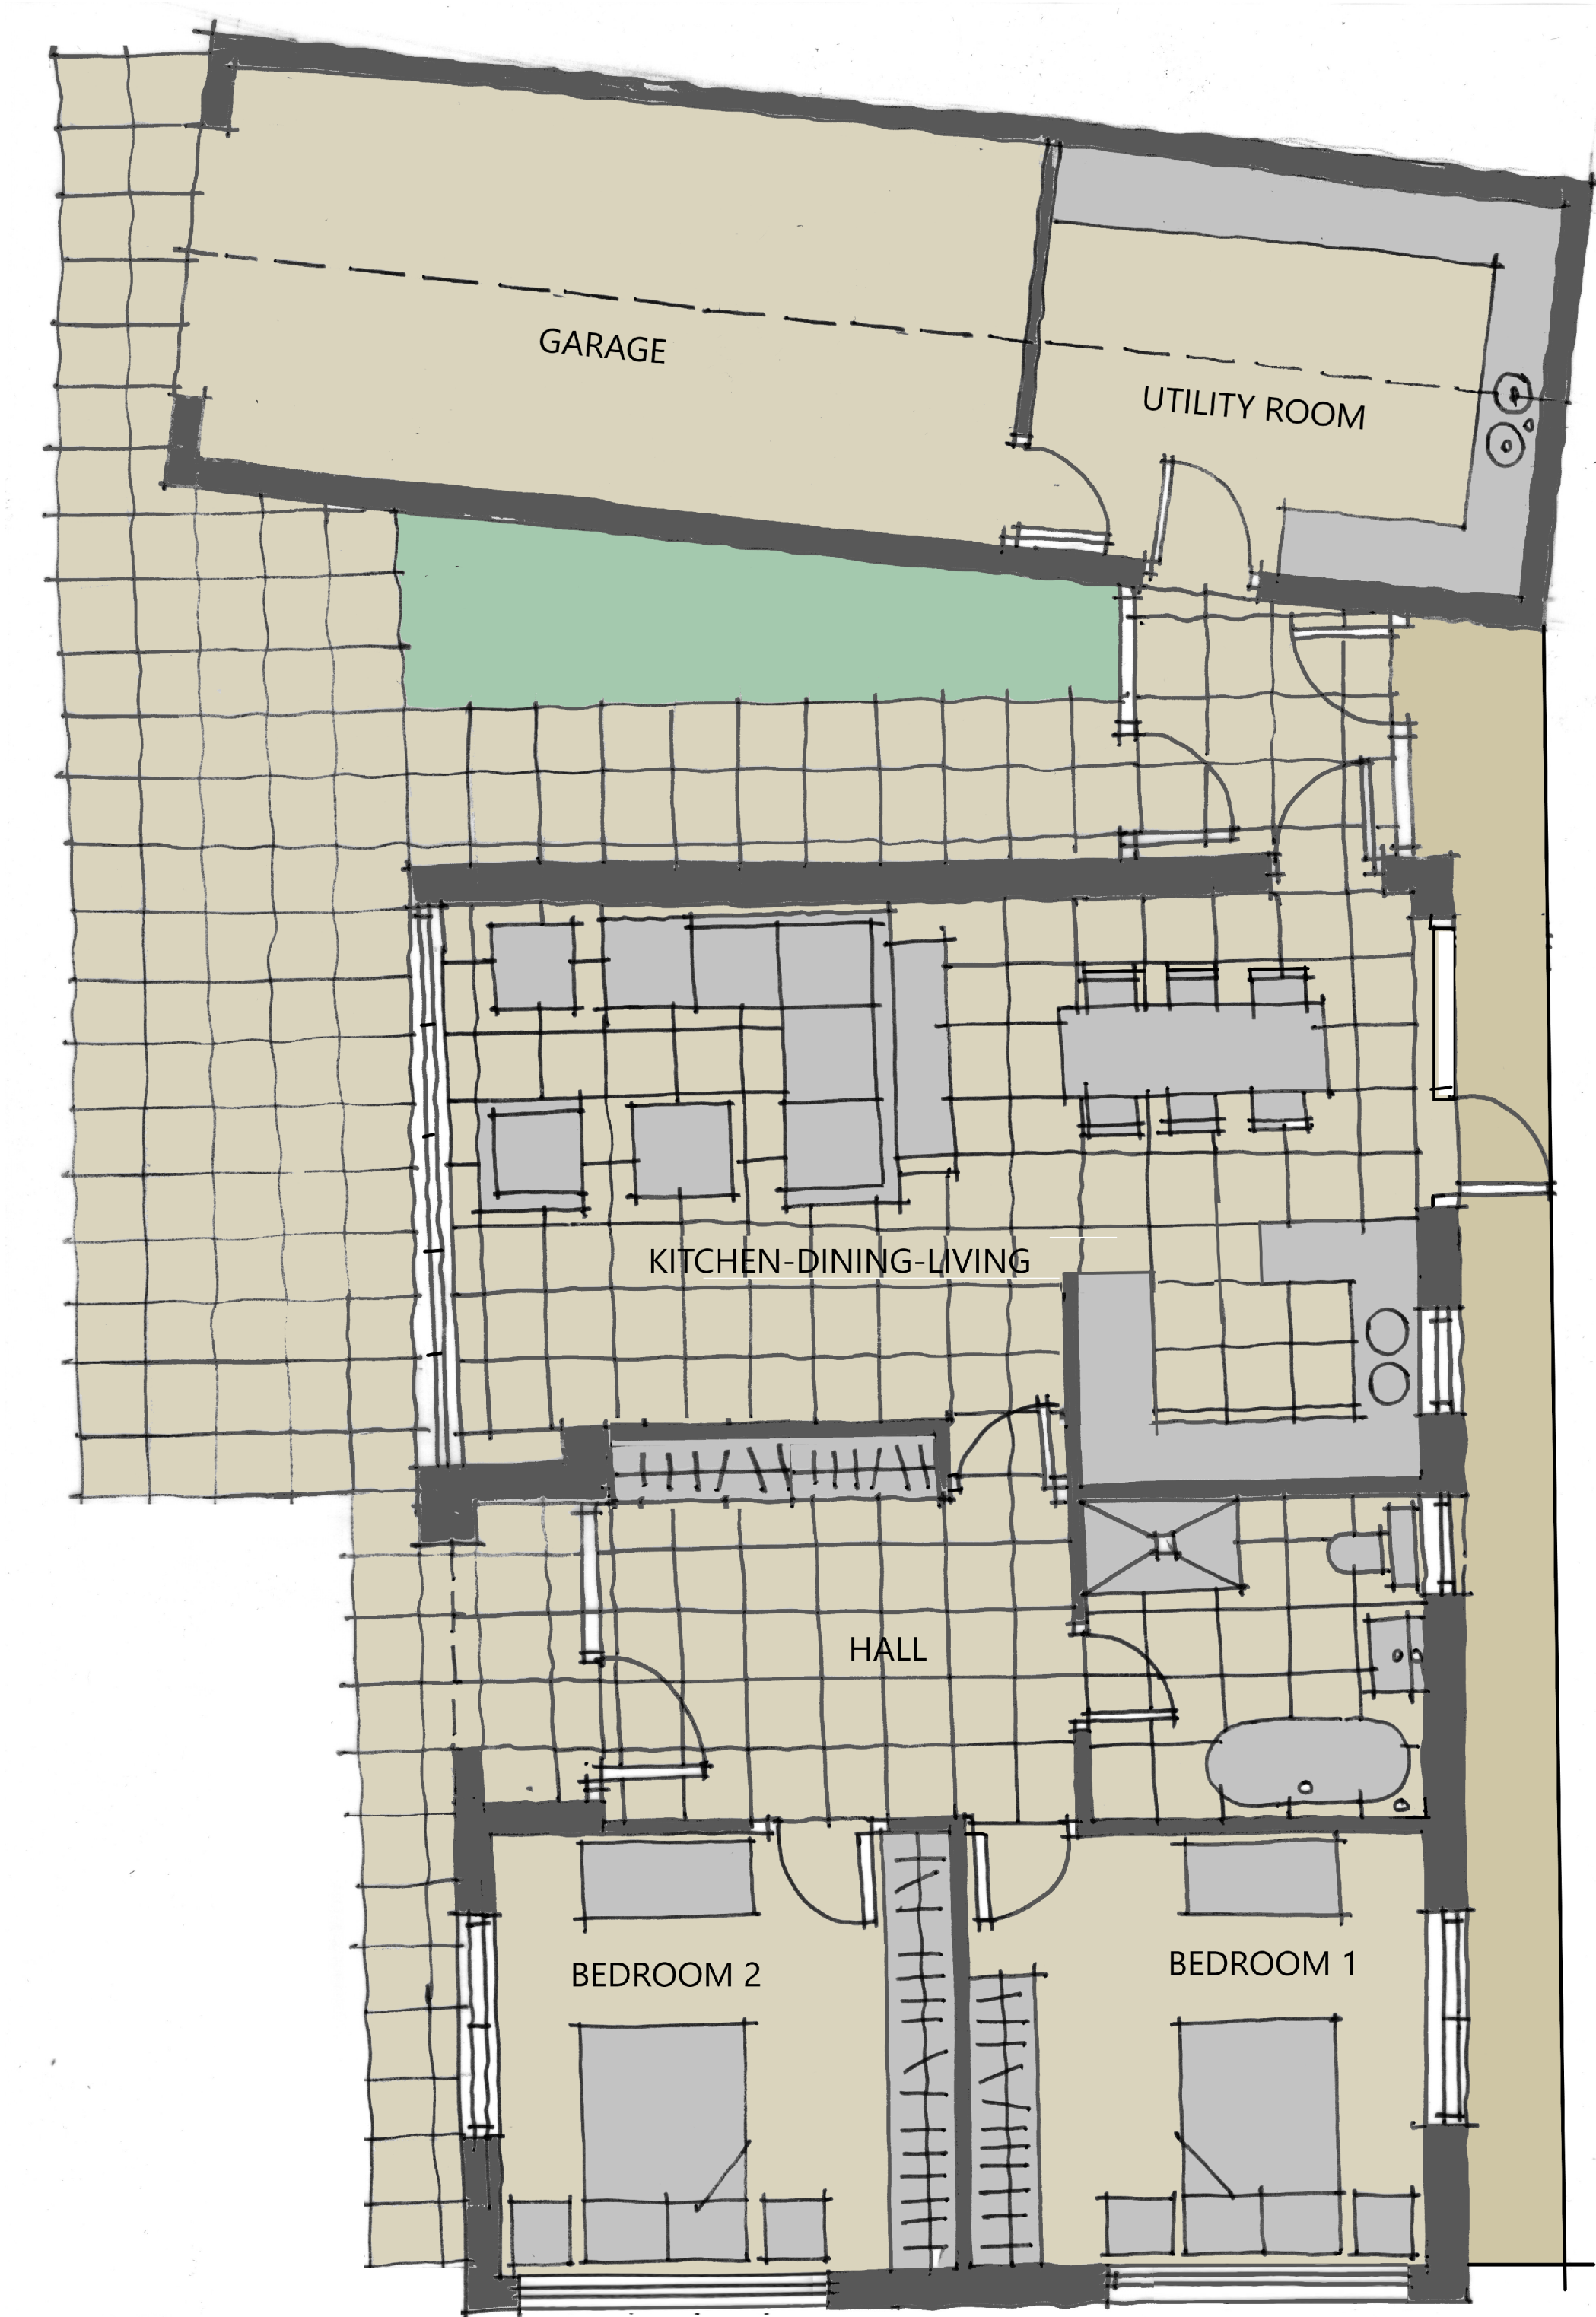

GROUND FLOOR PLAN - 1:50



BLOCK PLAN - 1:200

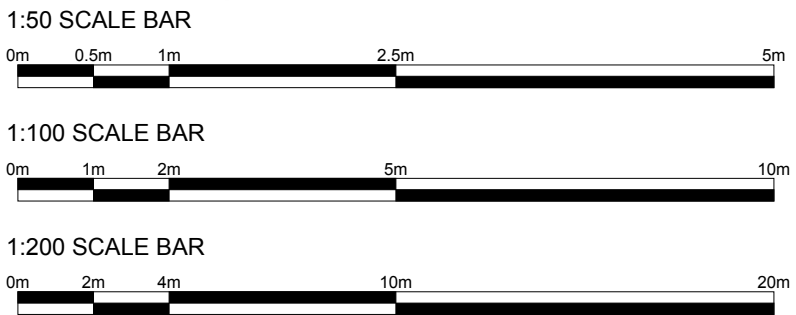

WHP

ARCHITECTURE

CLIENT

CLIENT

PROJECT

LAND ADJ. 1 LONG MOOR LANE, SHELLEY

DRAWING TITLE

GENERAL ARRANGEMENT DRAWING

JOB NO

WHPR

23-0038

DRG NO

10

REV

A

SCALE @ A1

AS

DATE

13.07.23

This drawing is the property and copyright of WHP Residential Ltd, Shelley, Huddersfield
tel: 01484 602377, fax: 01484 602722, email: enquiries@waltonhorncastle.co.uk
and must not be amended or reproduced without written consent.
Do not scale. Use only figured dimensions, and report any anomalies.