




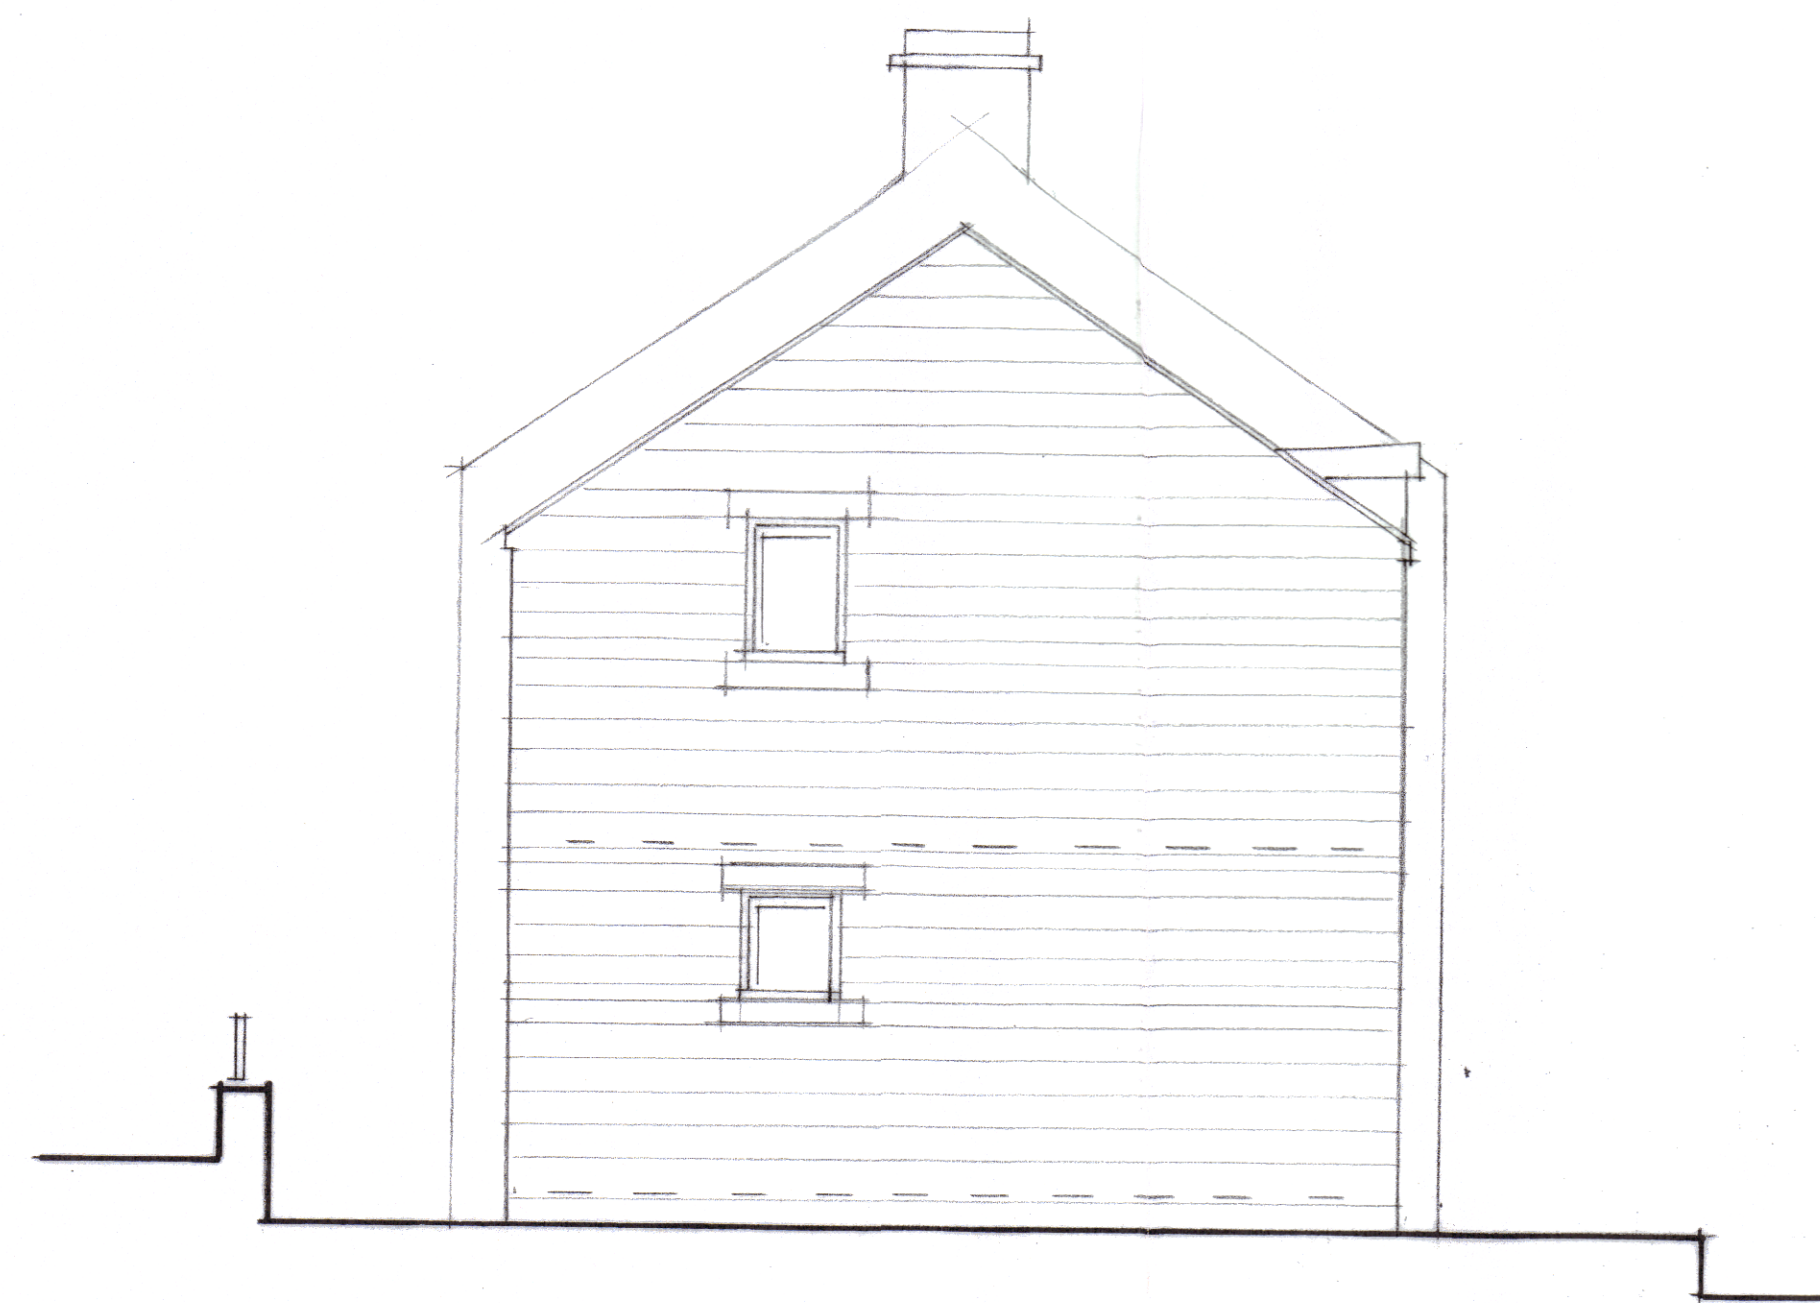


south elevation

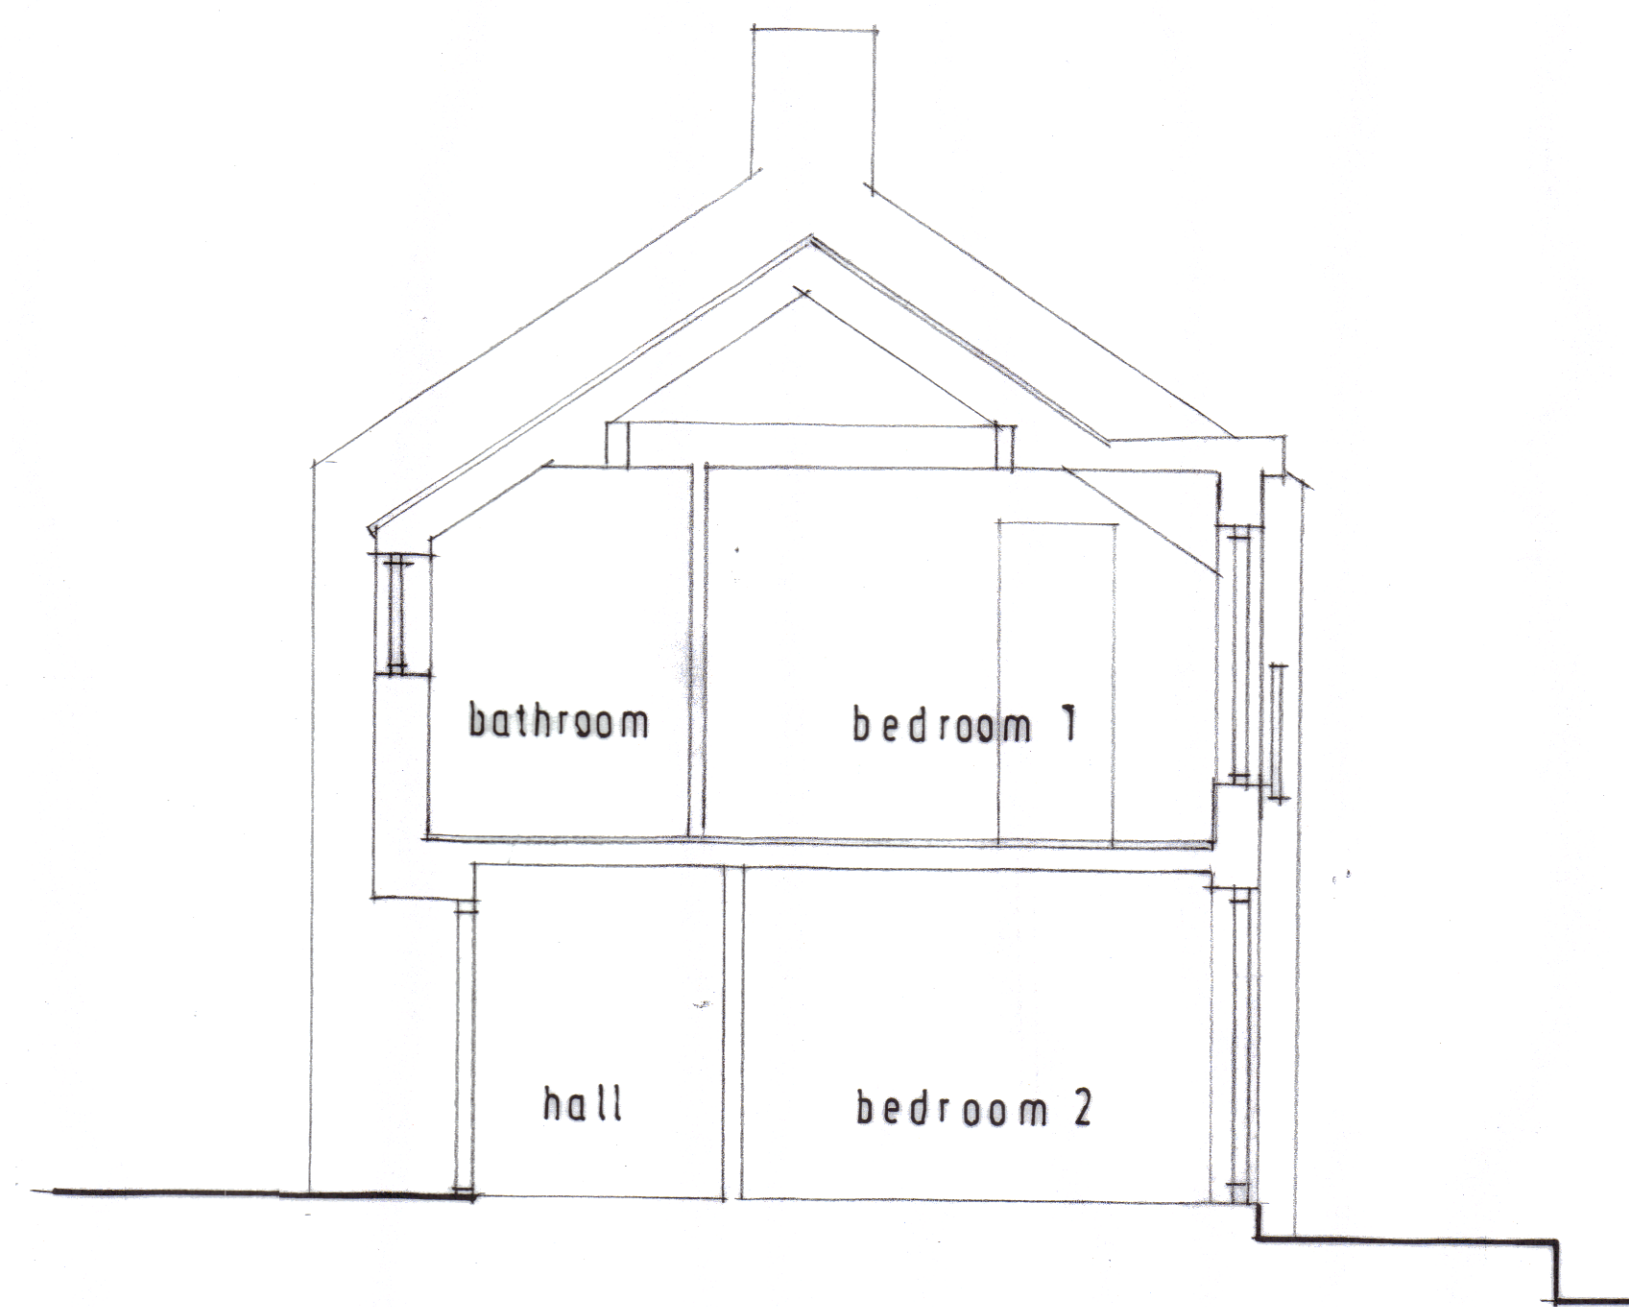


section A-A

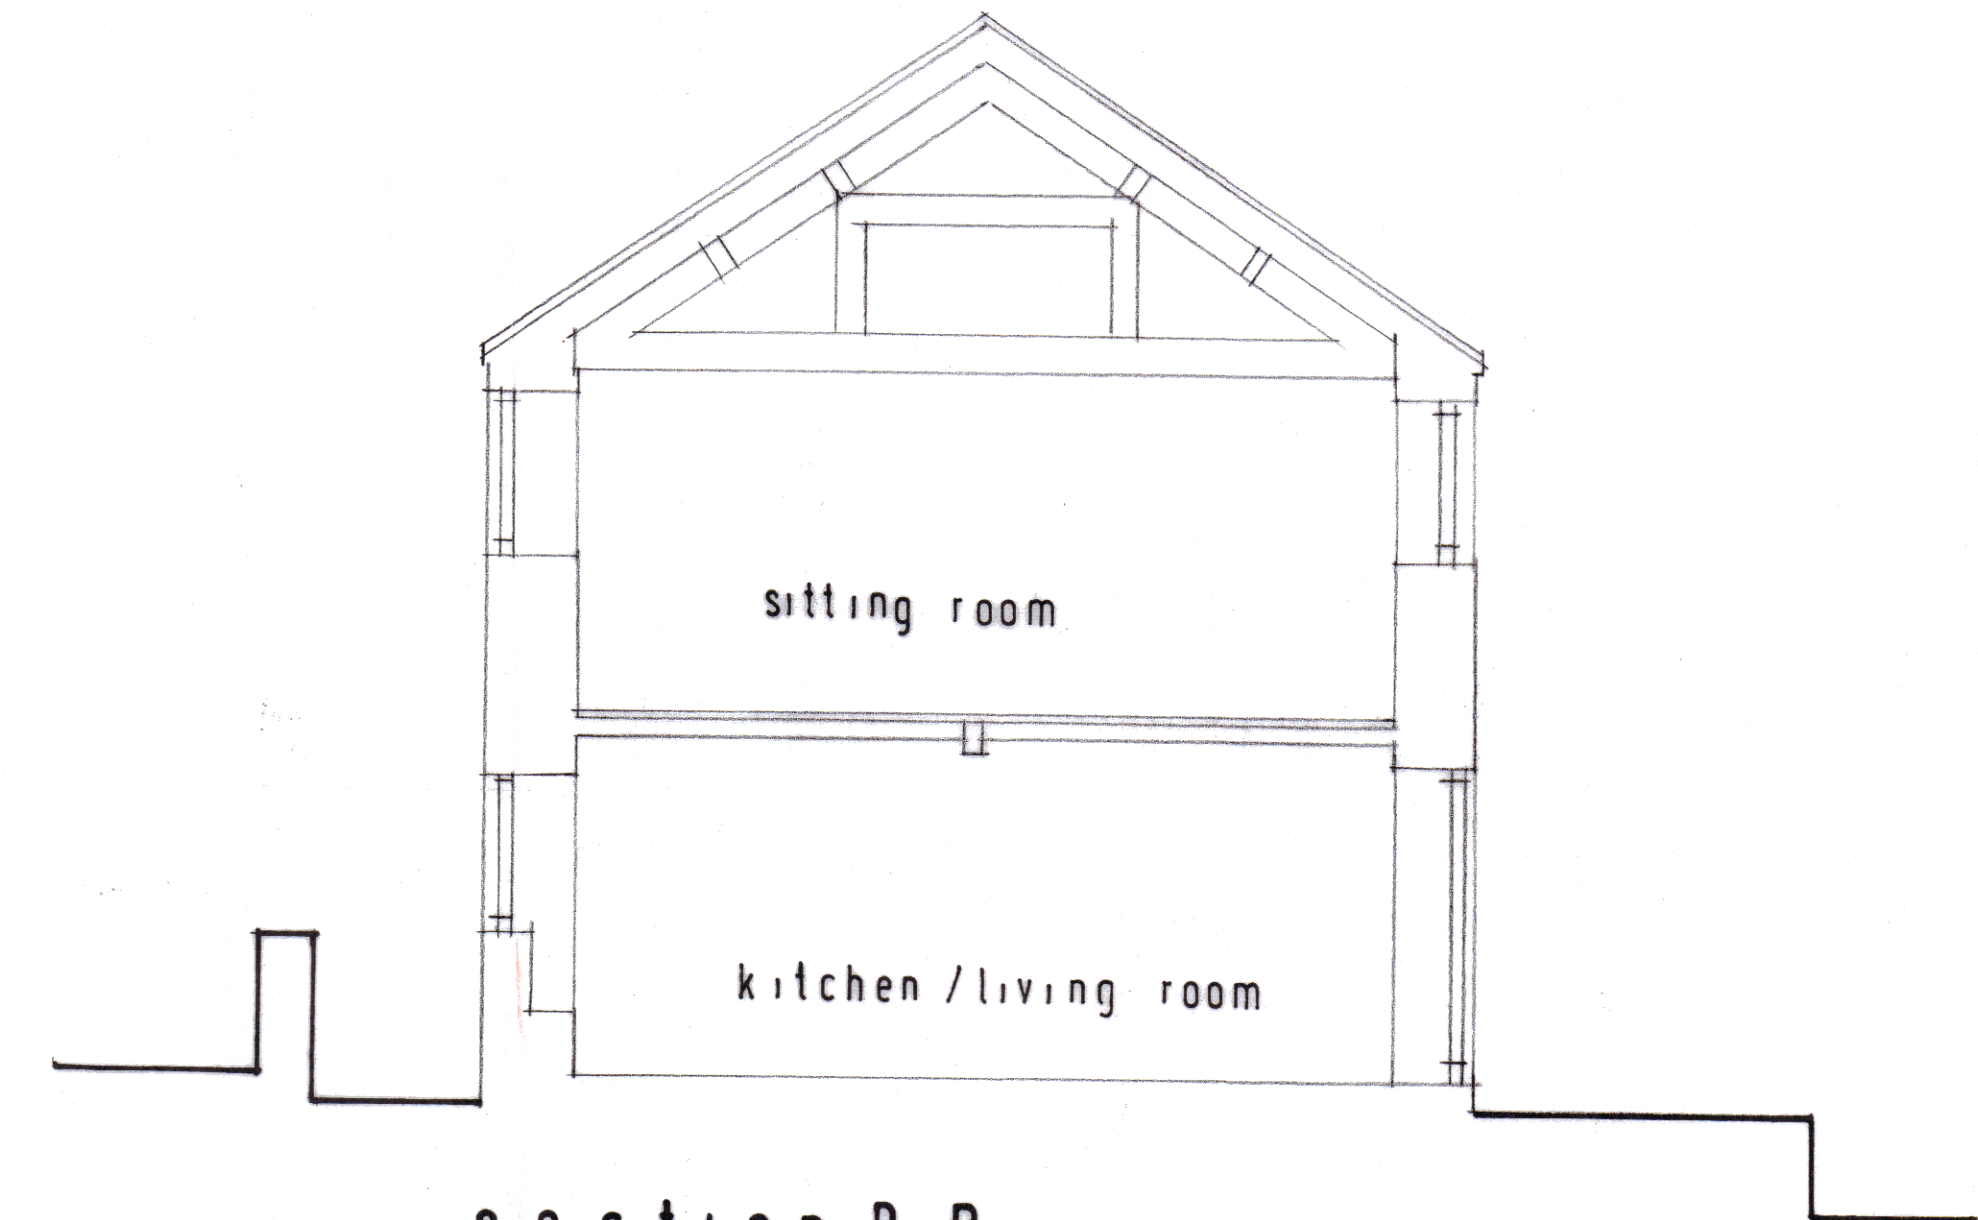

section B-B

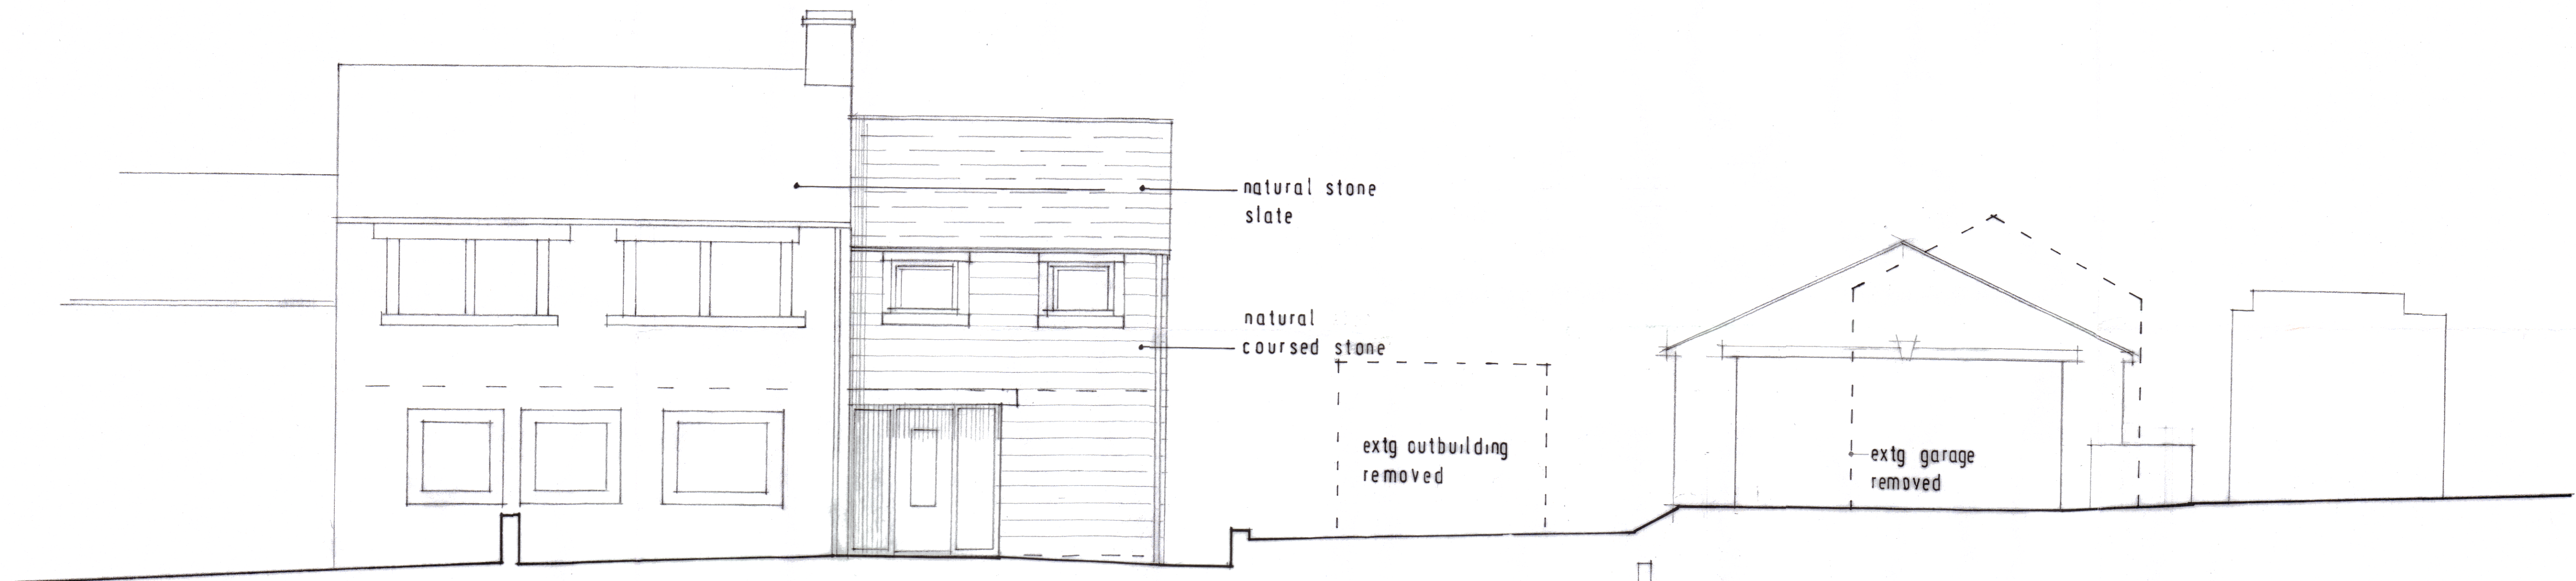

west elevation

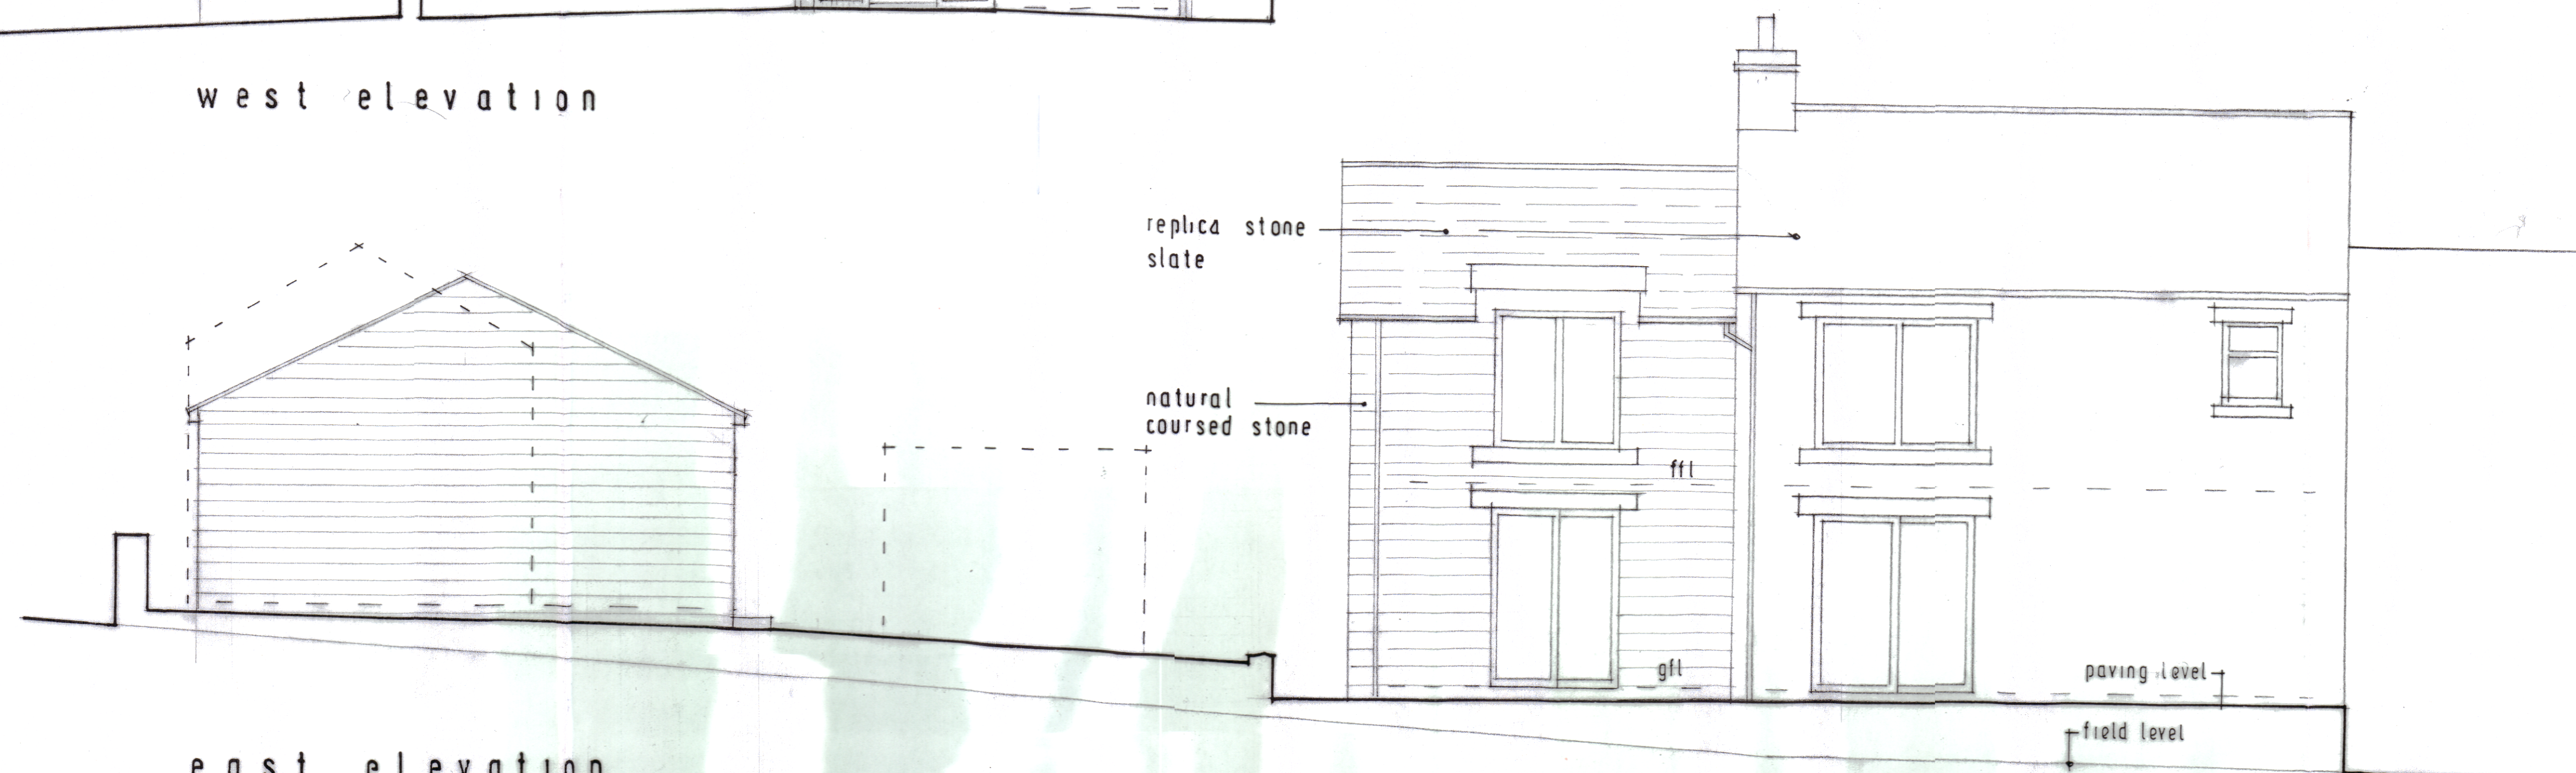

east elevation

76 HEATOR LANE UPPER CUMBERWORTH HD8 8XJ

PROPOSED EXTENSION AND REPLACEMENT GARAGE

PROPOSED ELEVATIONS AND SECTIONS

Scale 1:50 July 2023