




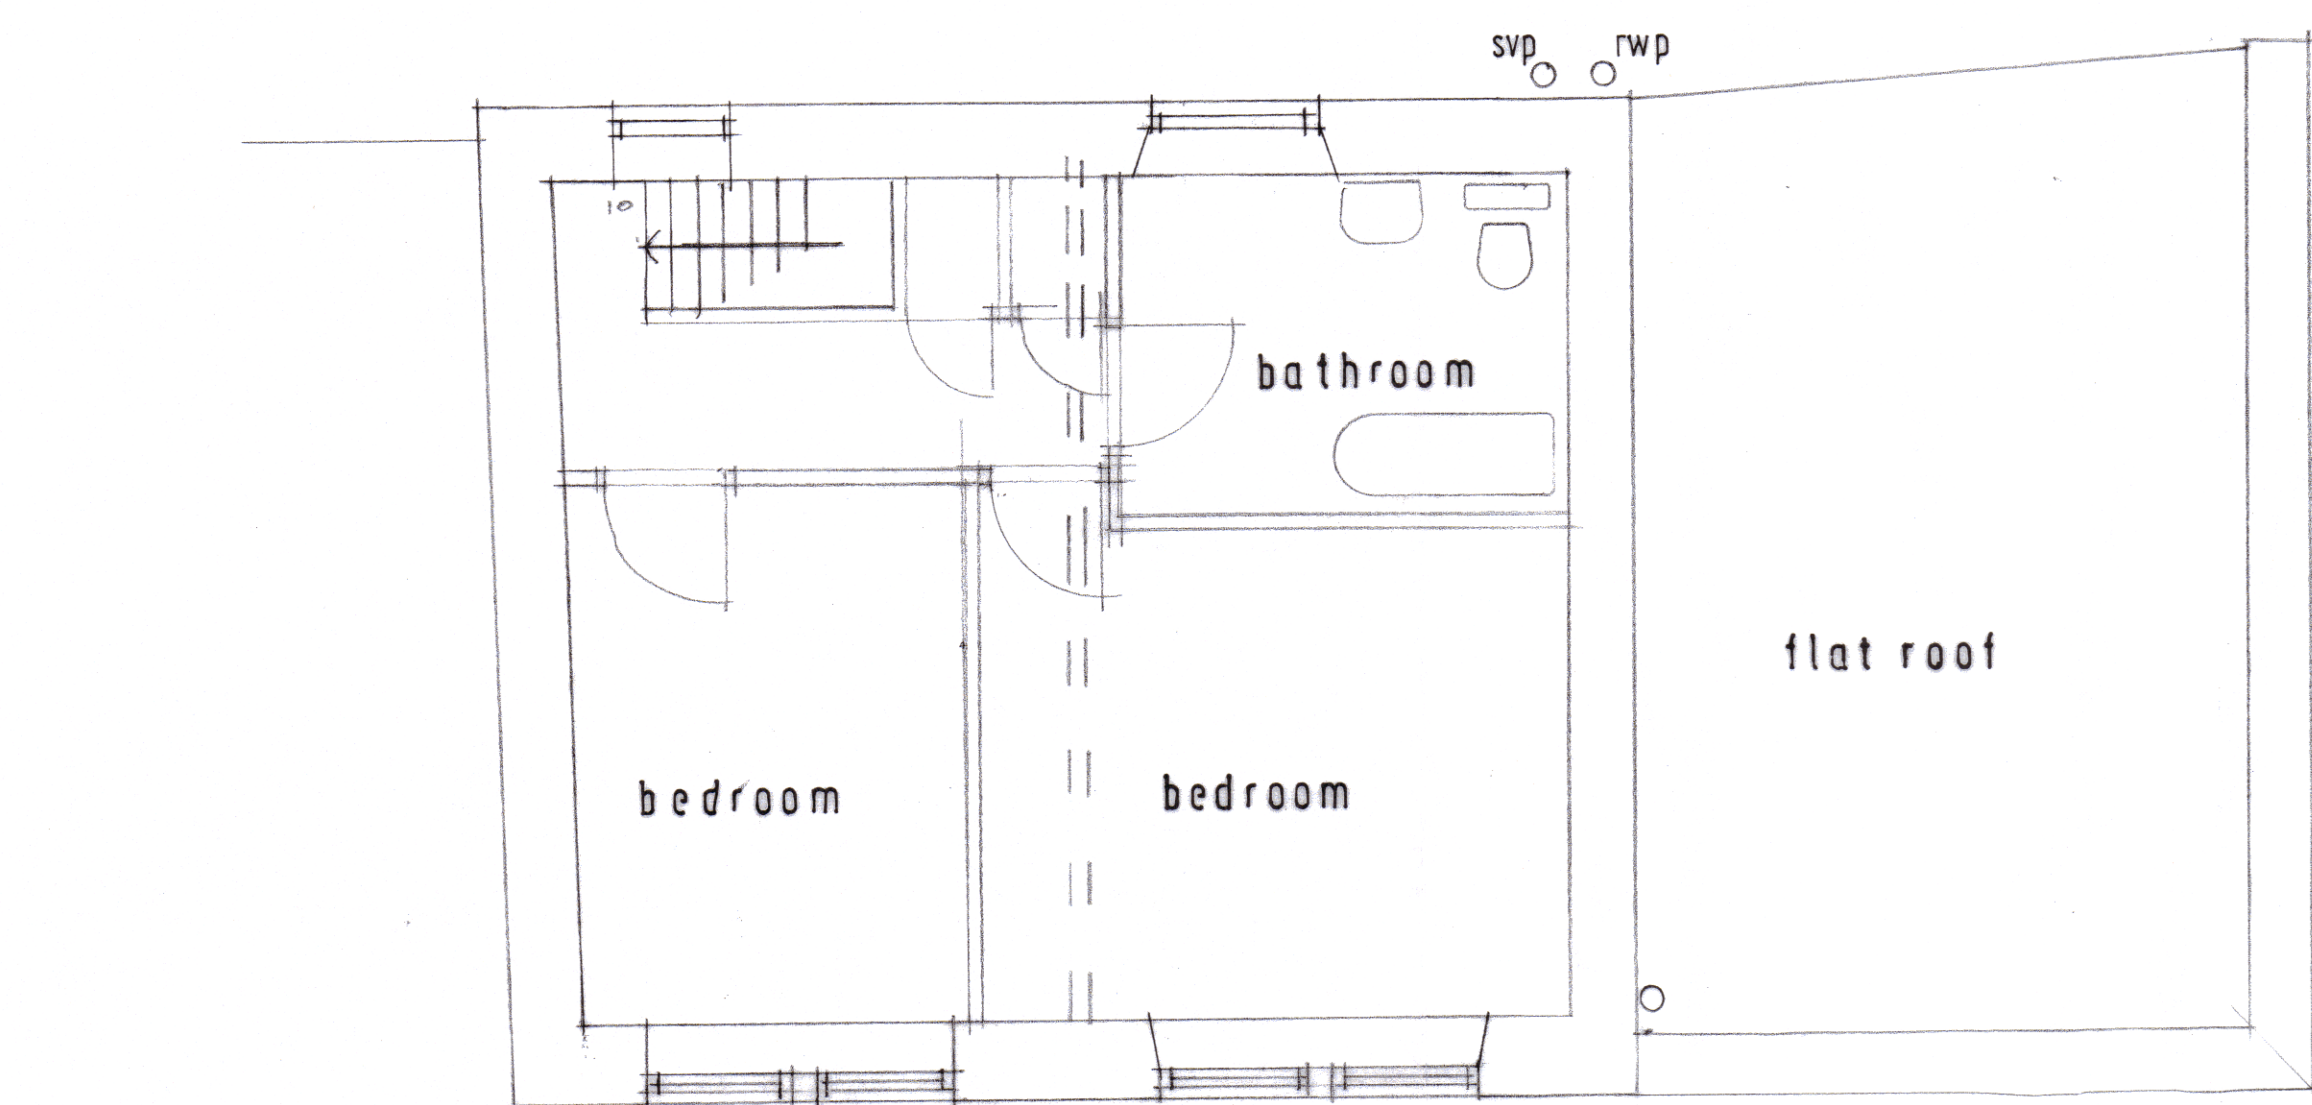

existing first floor

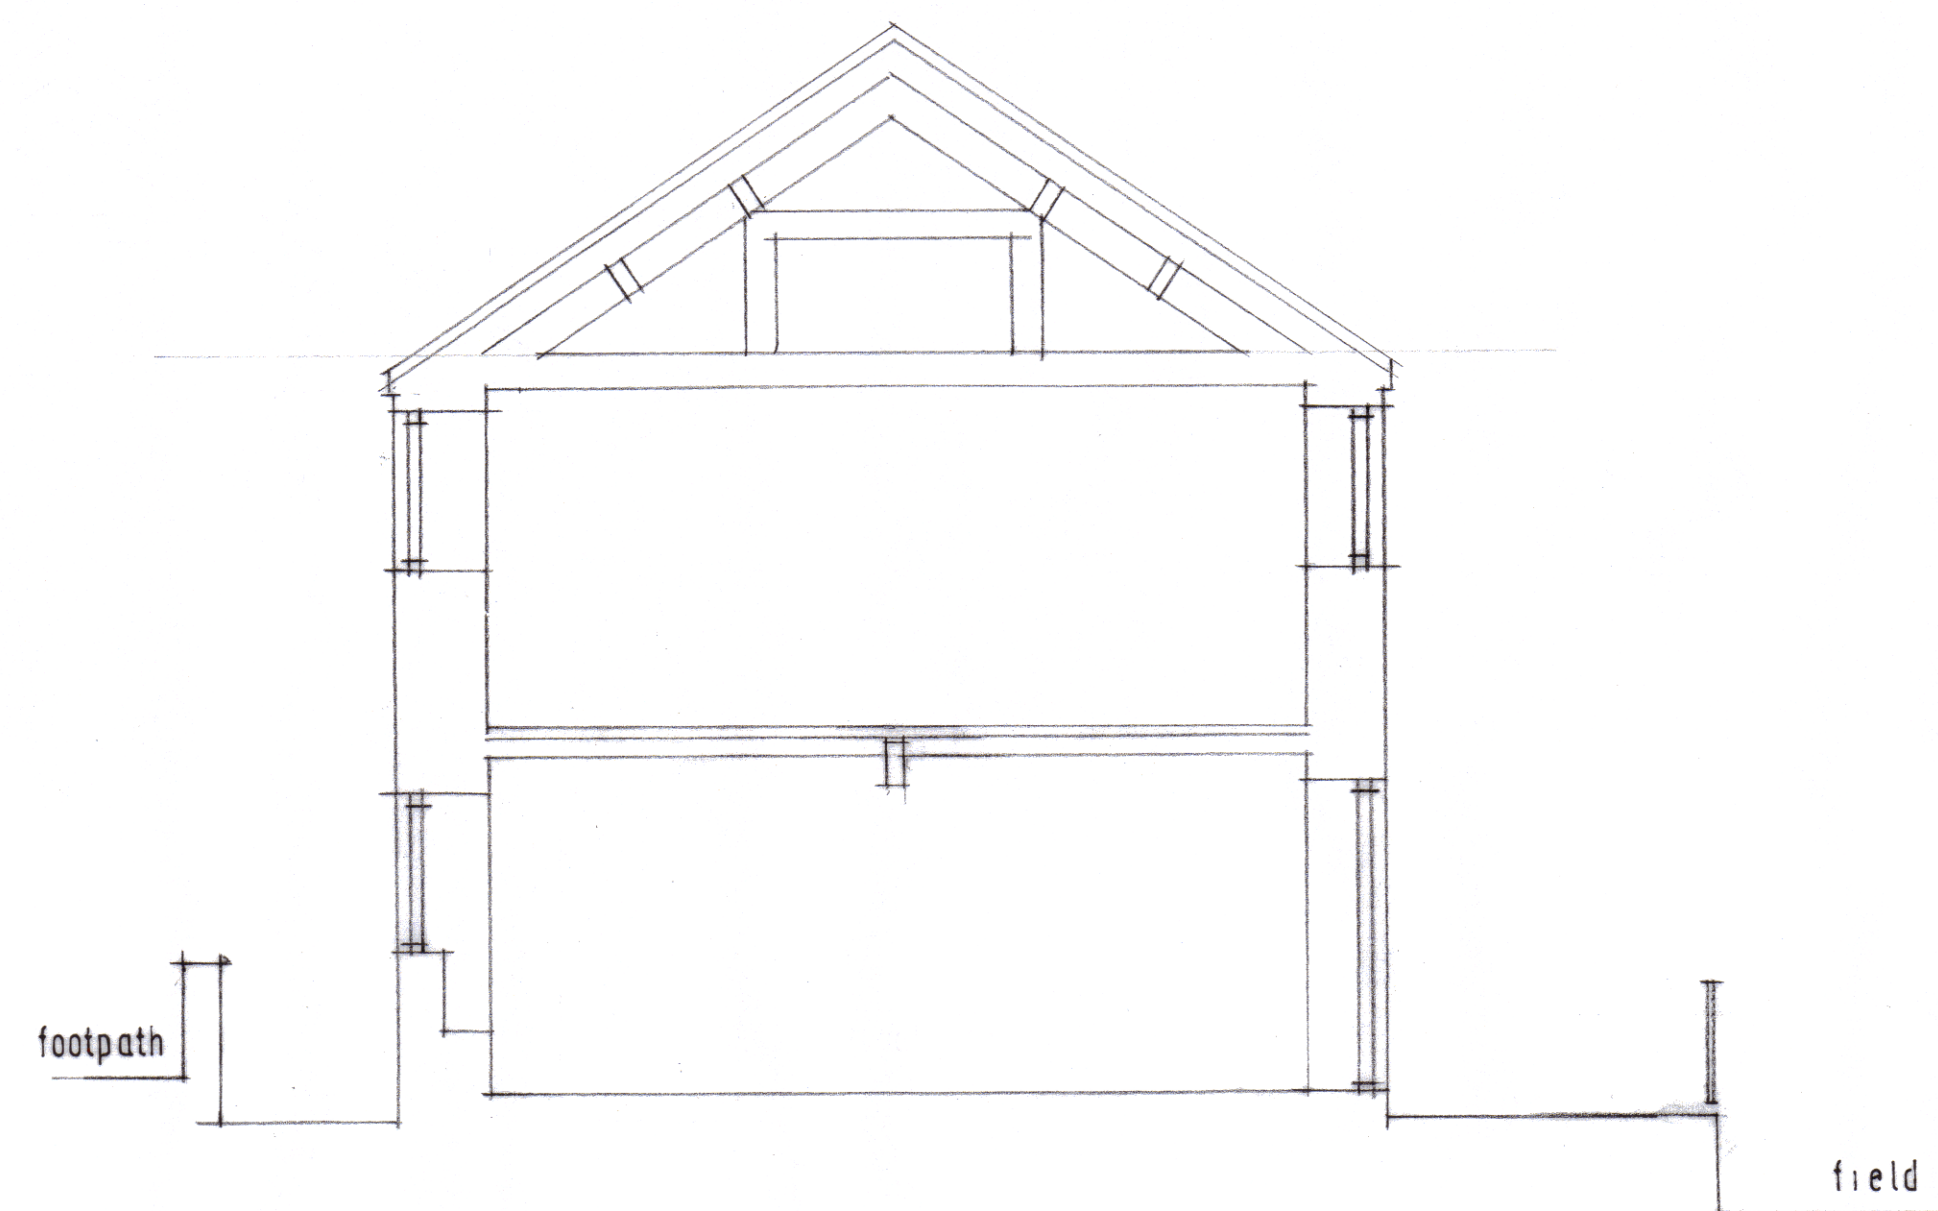

existing section

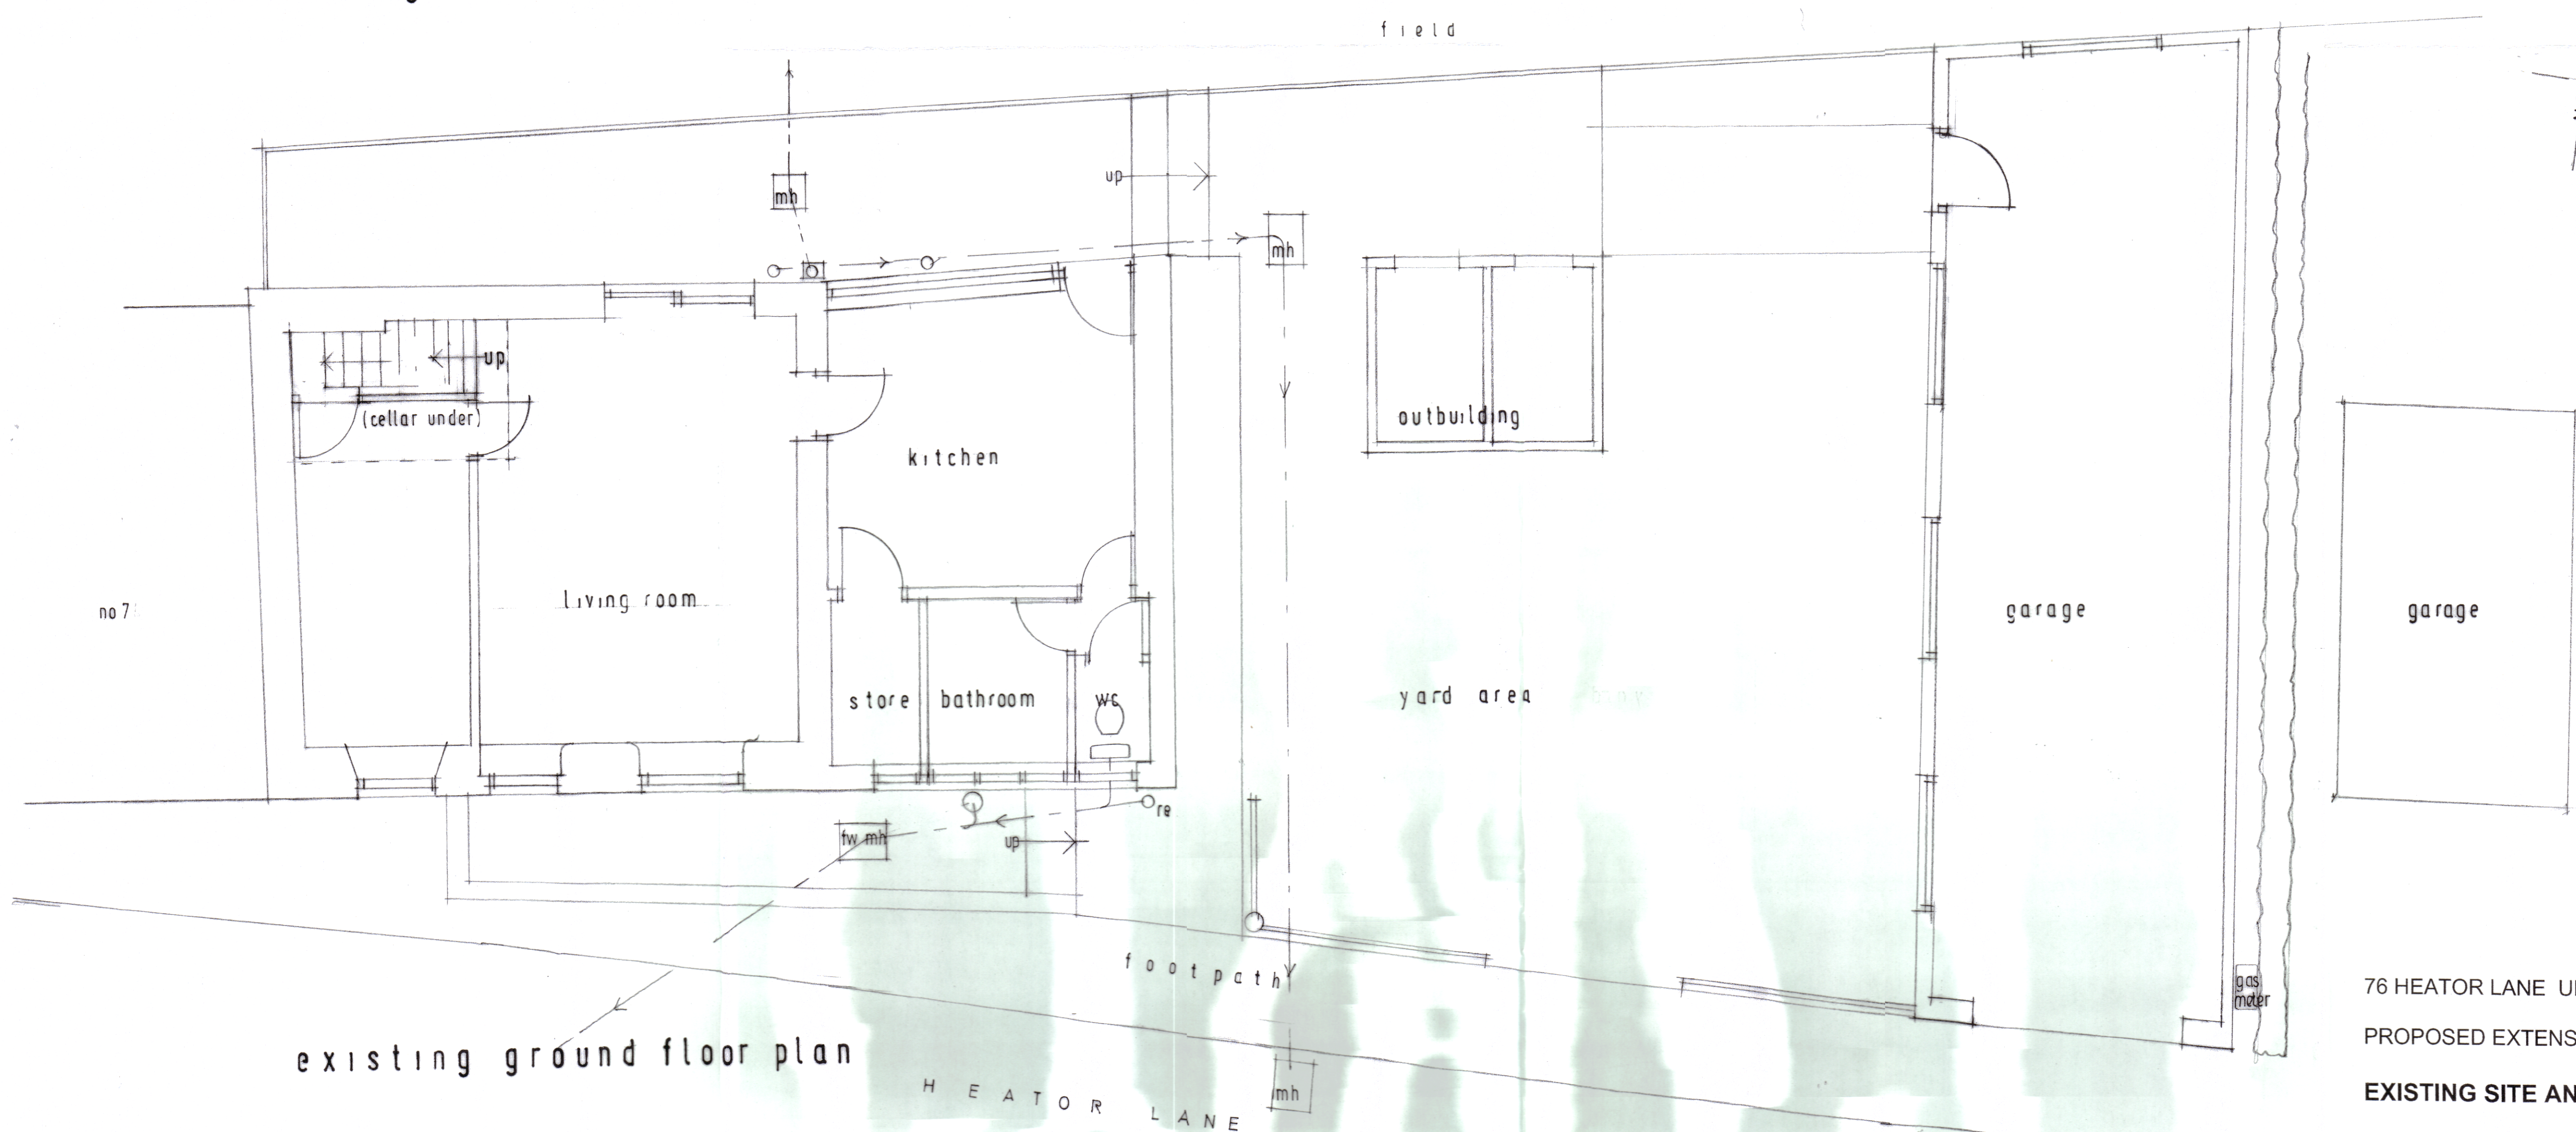

existing ground floor plan

76 HEATOR LANE UPPER CUMBERWORTH HD8 8XJ
PROPOSED EXTENSION AND REPLACEMENT GARAGE

EXISTING SITE AND FLOOR PLANS

Scale 1: 50 March 2023