






GROUND FLOOR PLAN

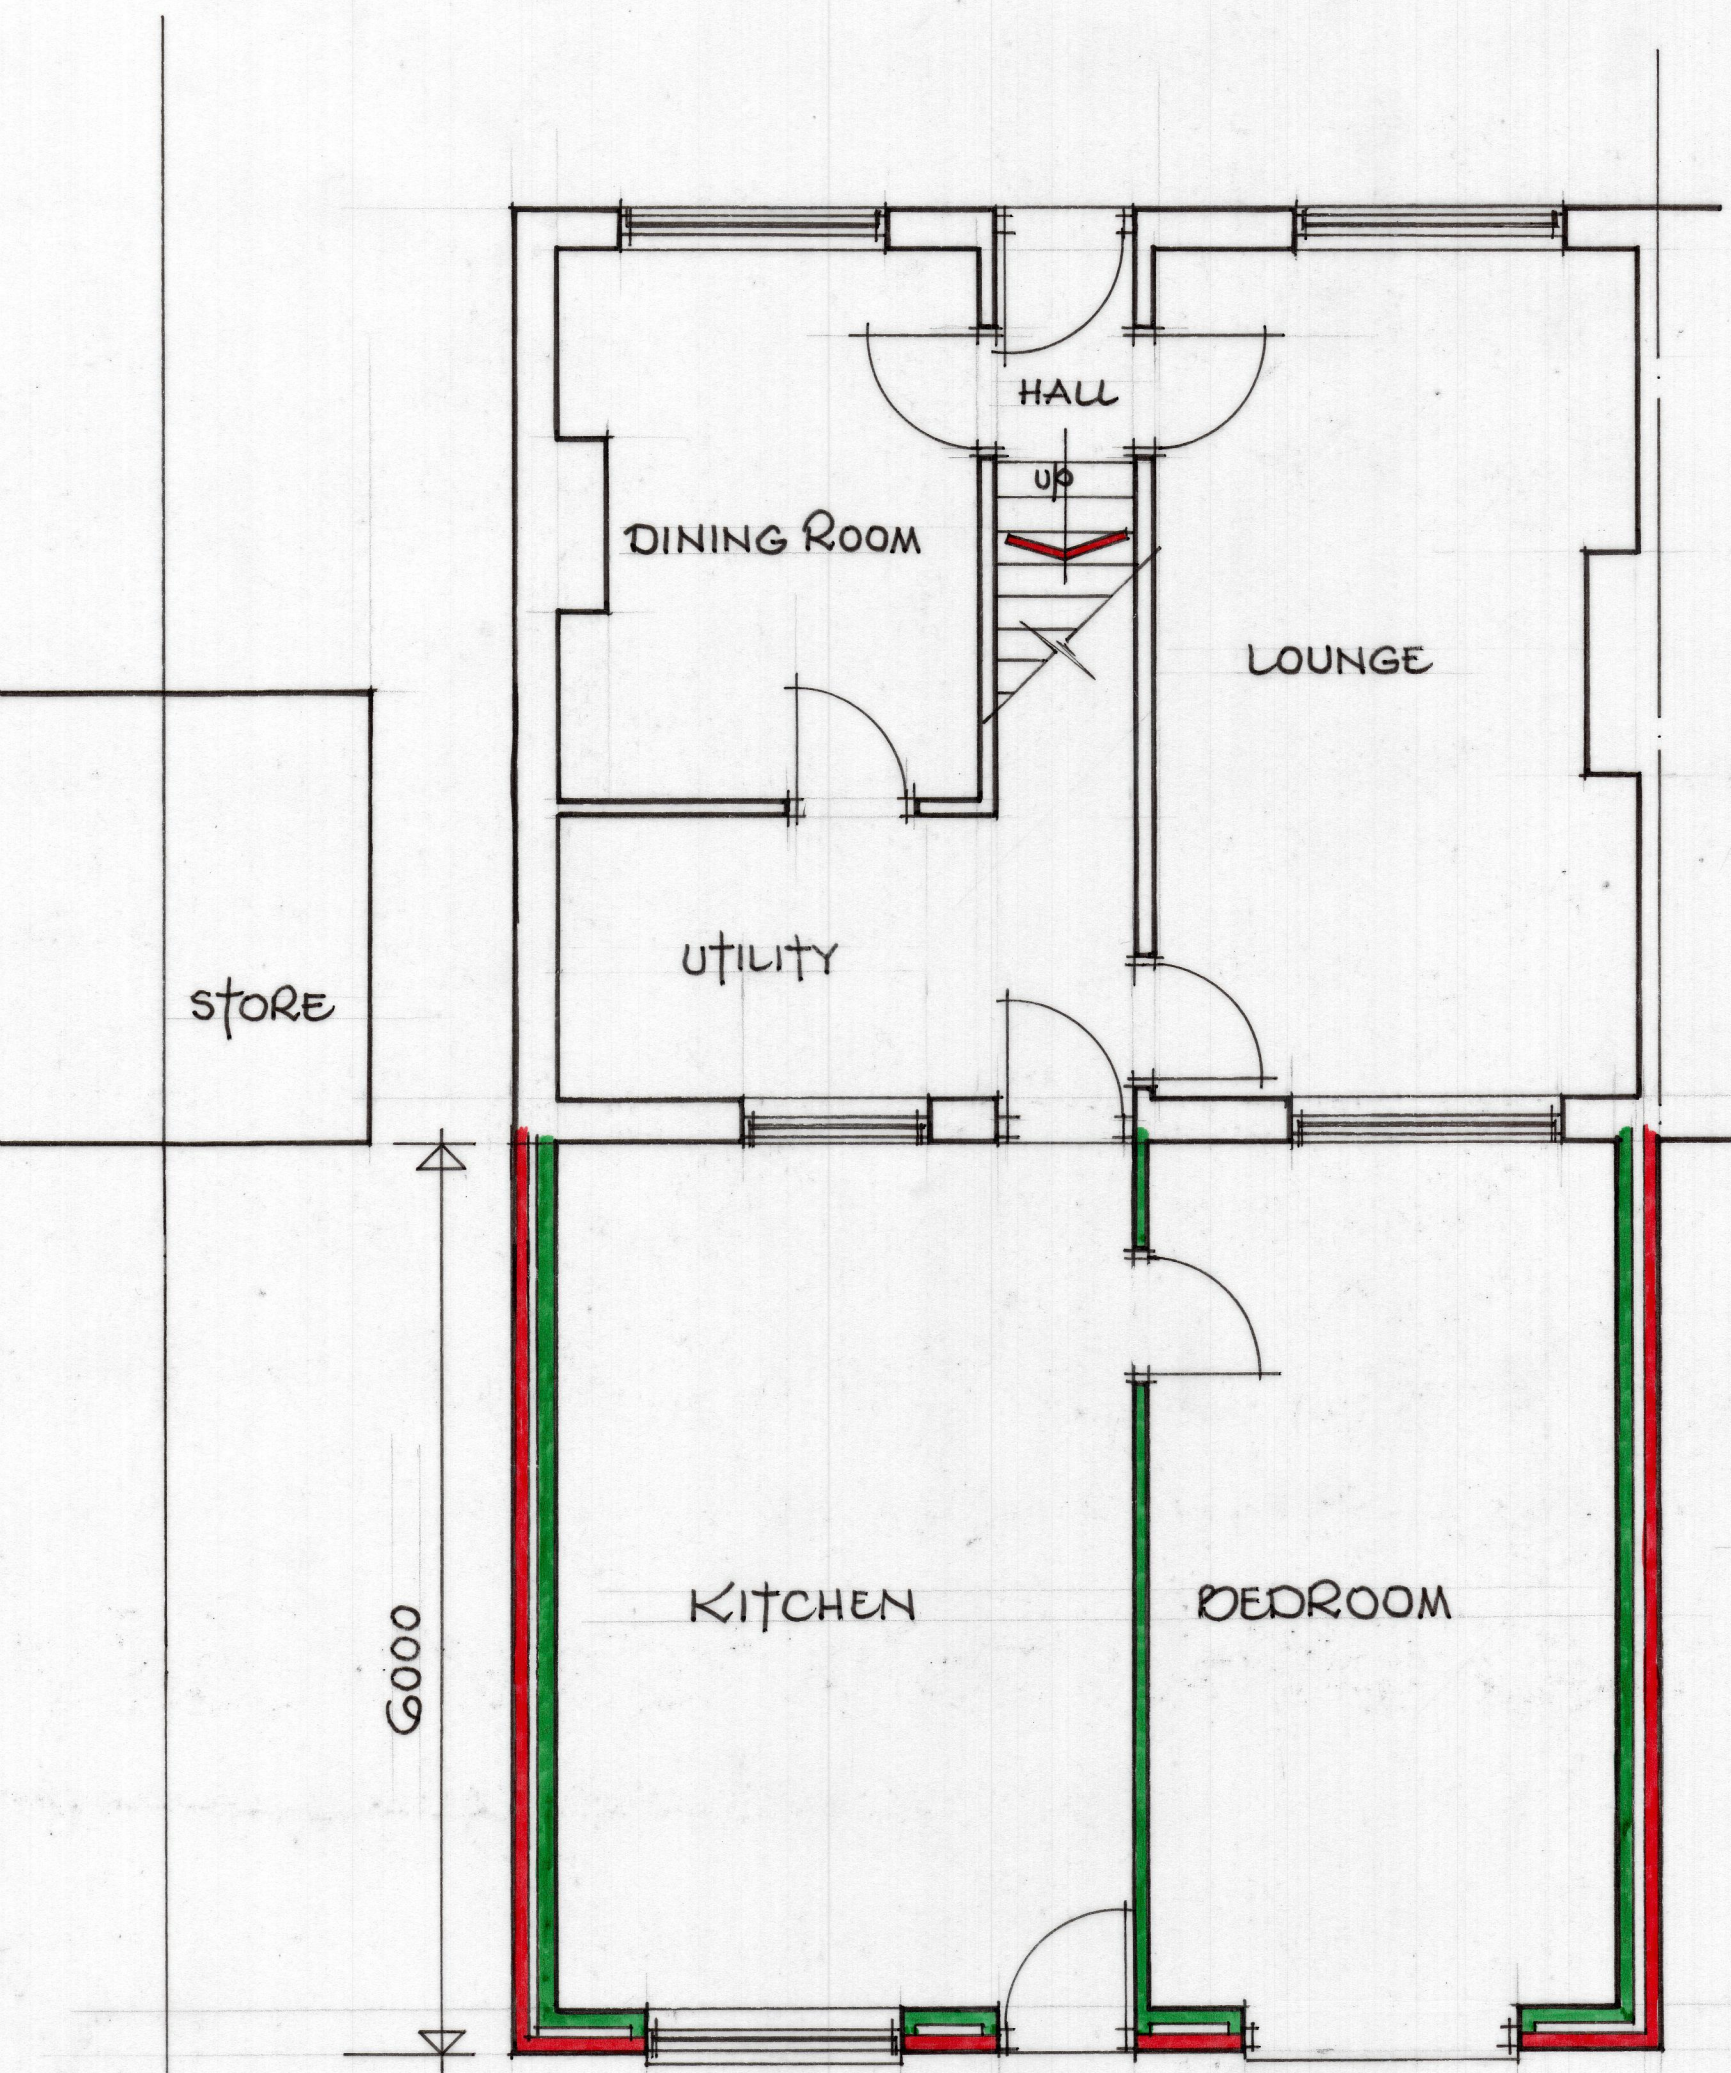

REAR ELEVATION

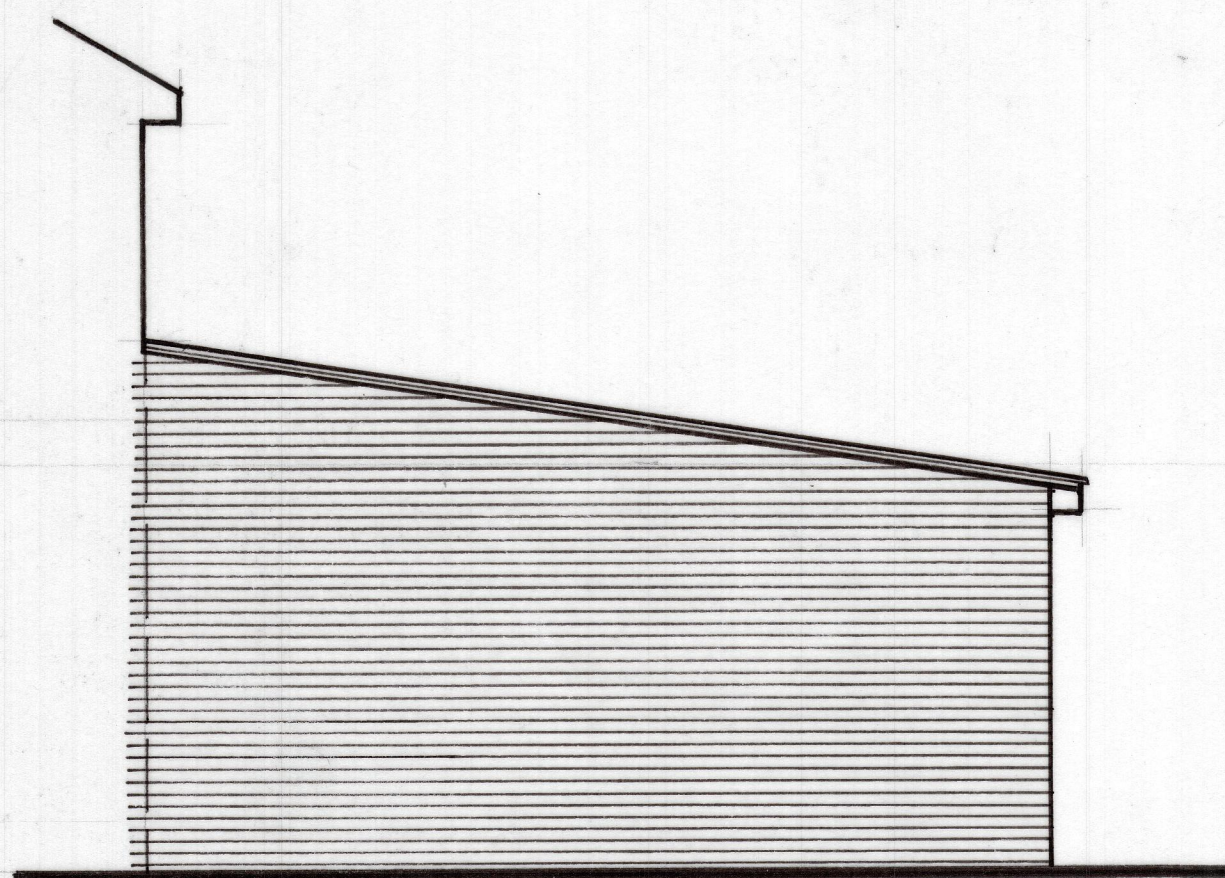

SIDE ELEVATION

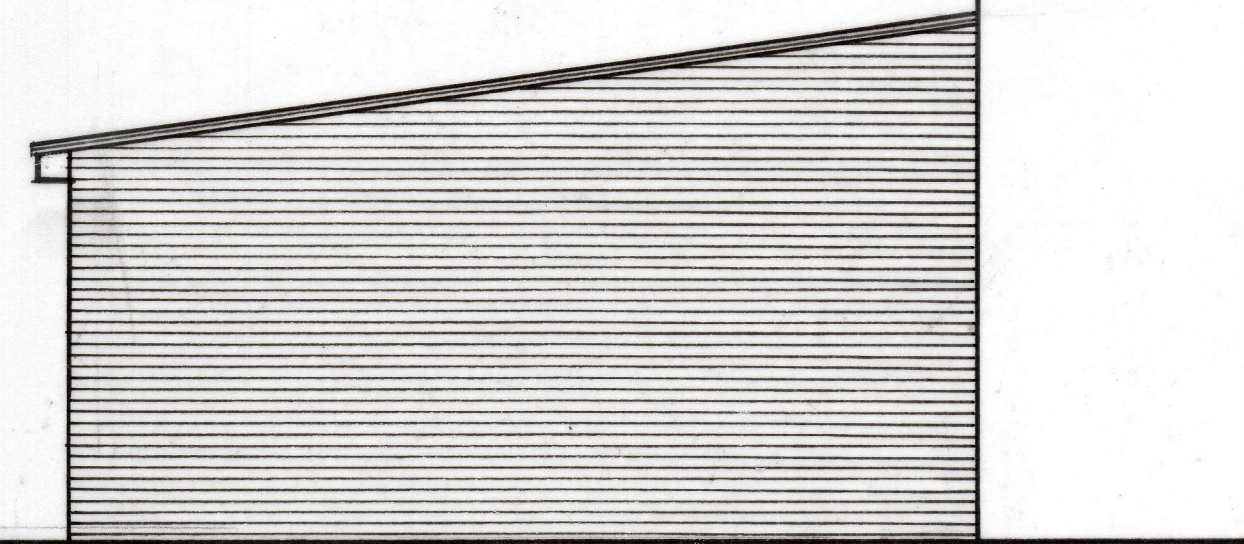

SIDE ELEVATION

Nasrulla Ibrahim Shariff

G, DARK CLOSE,
DATLEY,
WE17 7JJ

SCALE 1:50
AUGUST, 2023