





Existing front/north facing elevation (1:100)

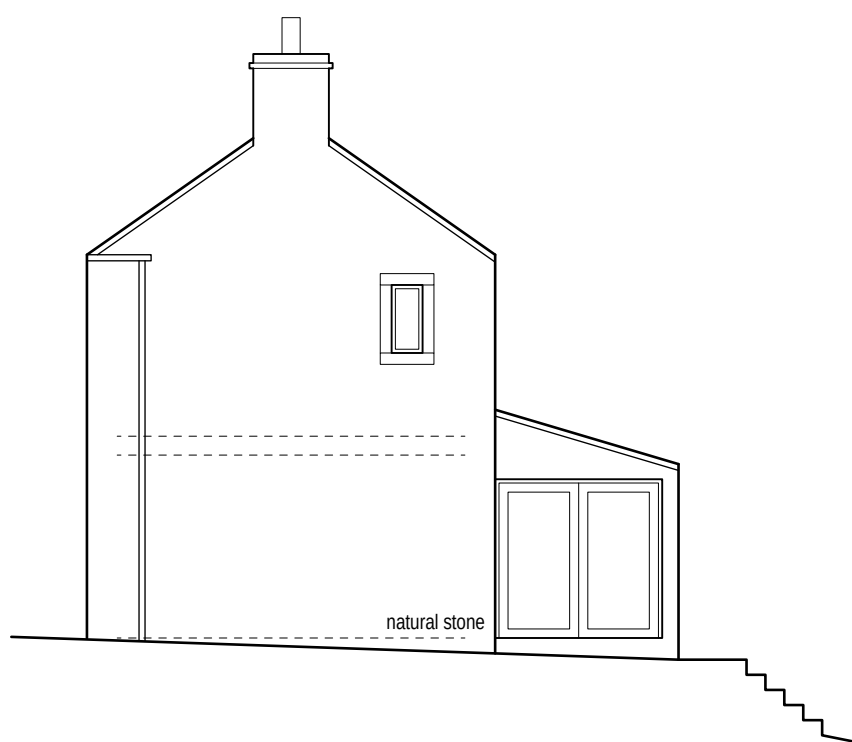

Existing side/west facing elevation (1:100)




Existing rear/south facing elevation (1:100)

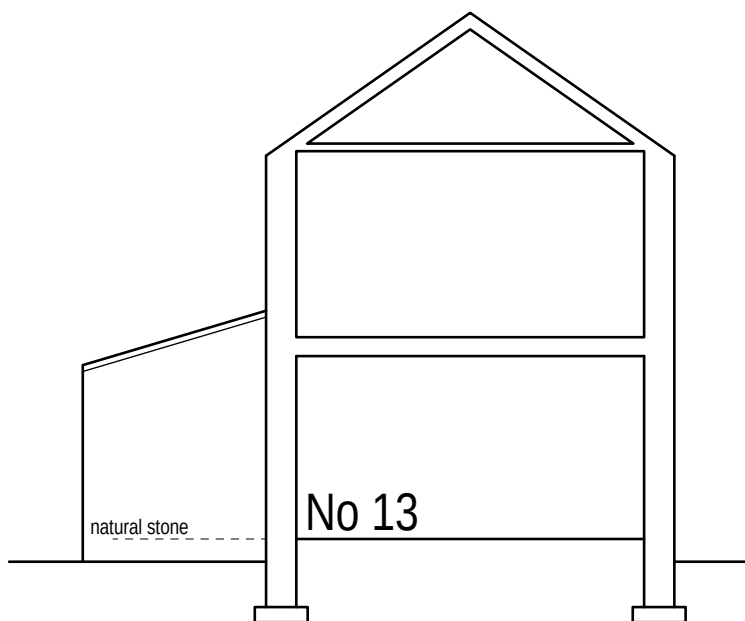


Existing sectional elevation (1:100)




Proposed front/north facing elevation (1:100)

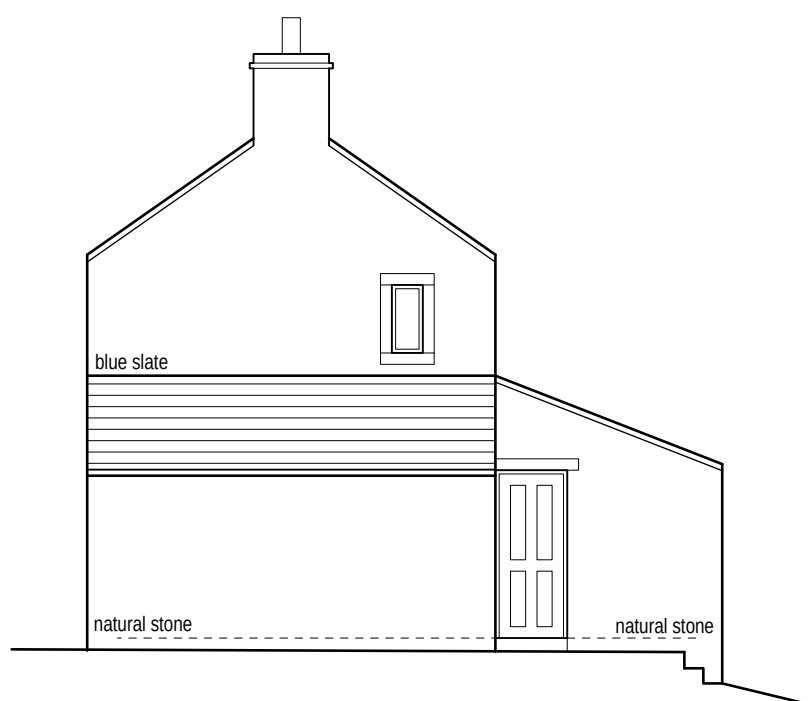



Proposed side/west facing elevation (1:100)

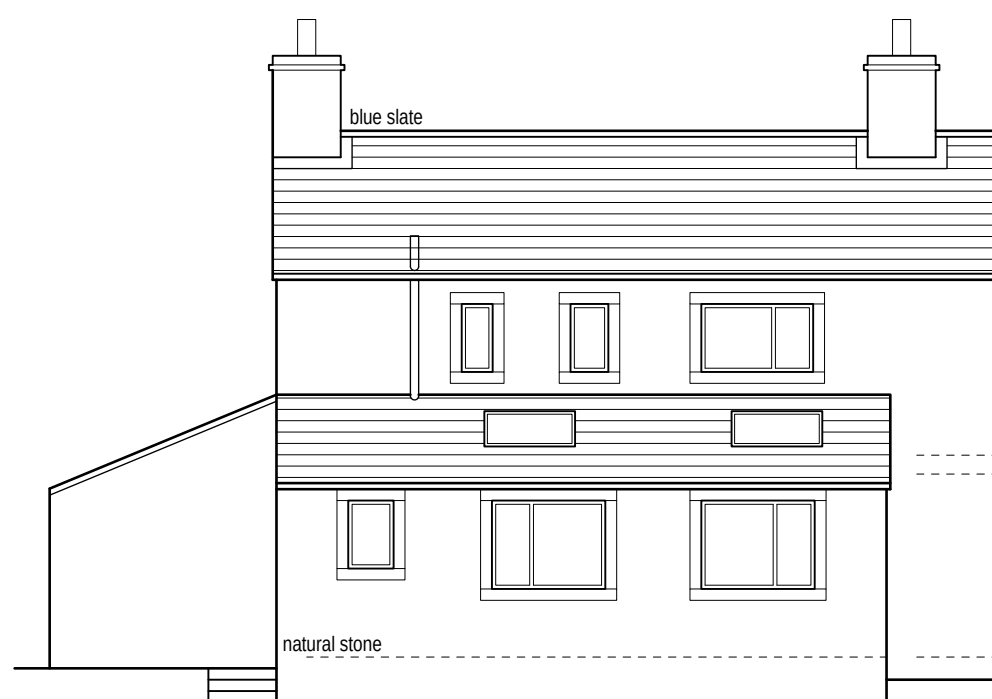


Proposed rear/south facing elevation (1:100)

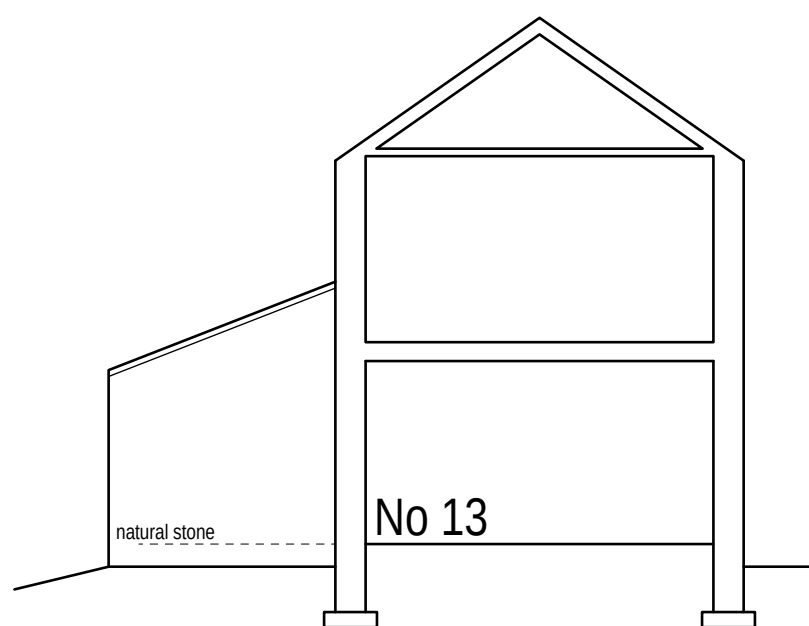


Proposed sectional elevation (1:100)

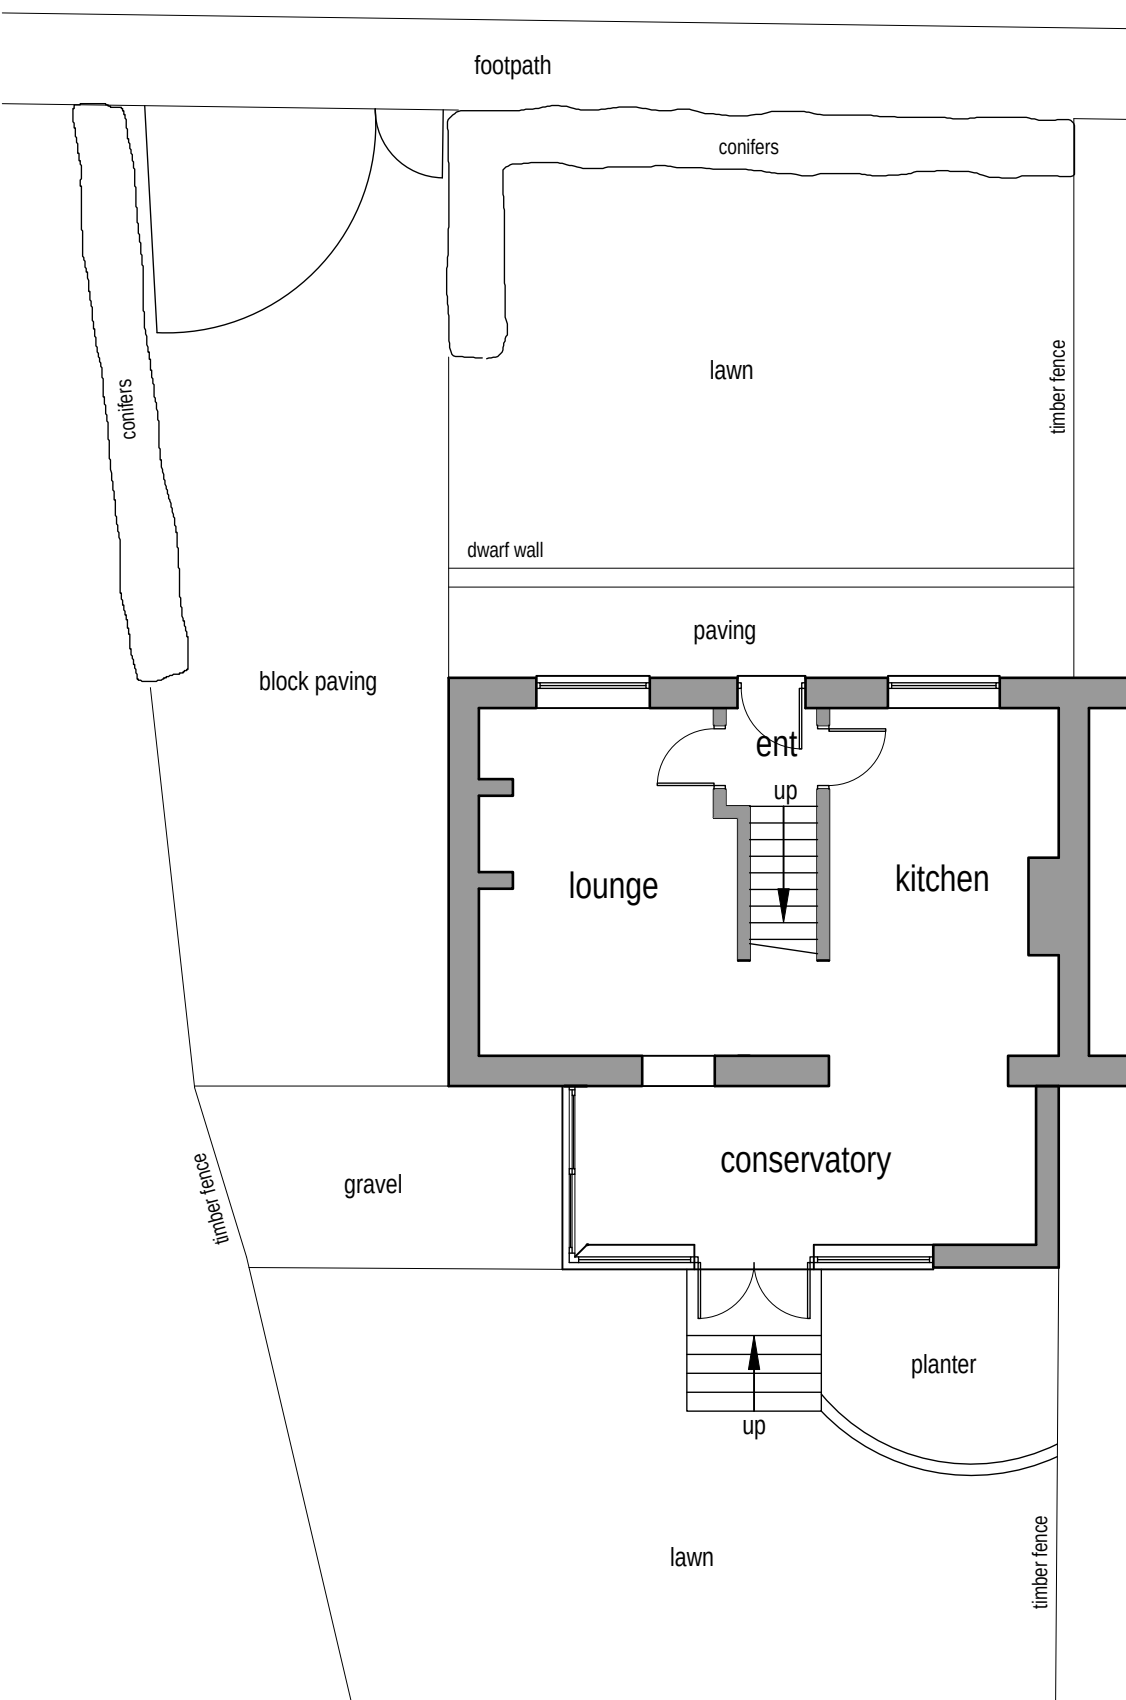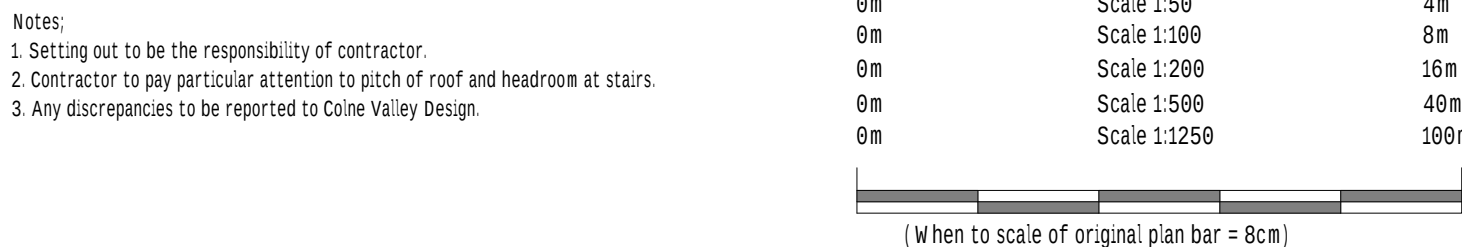


Existing ground floor layout (1:100)

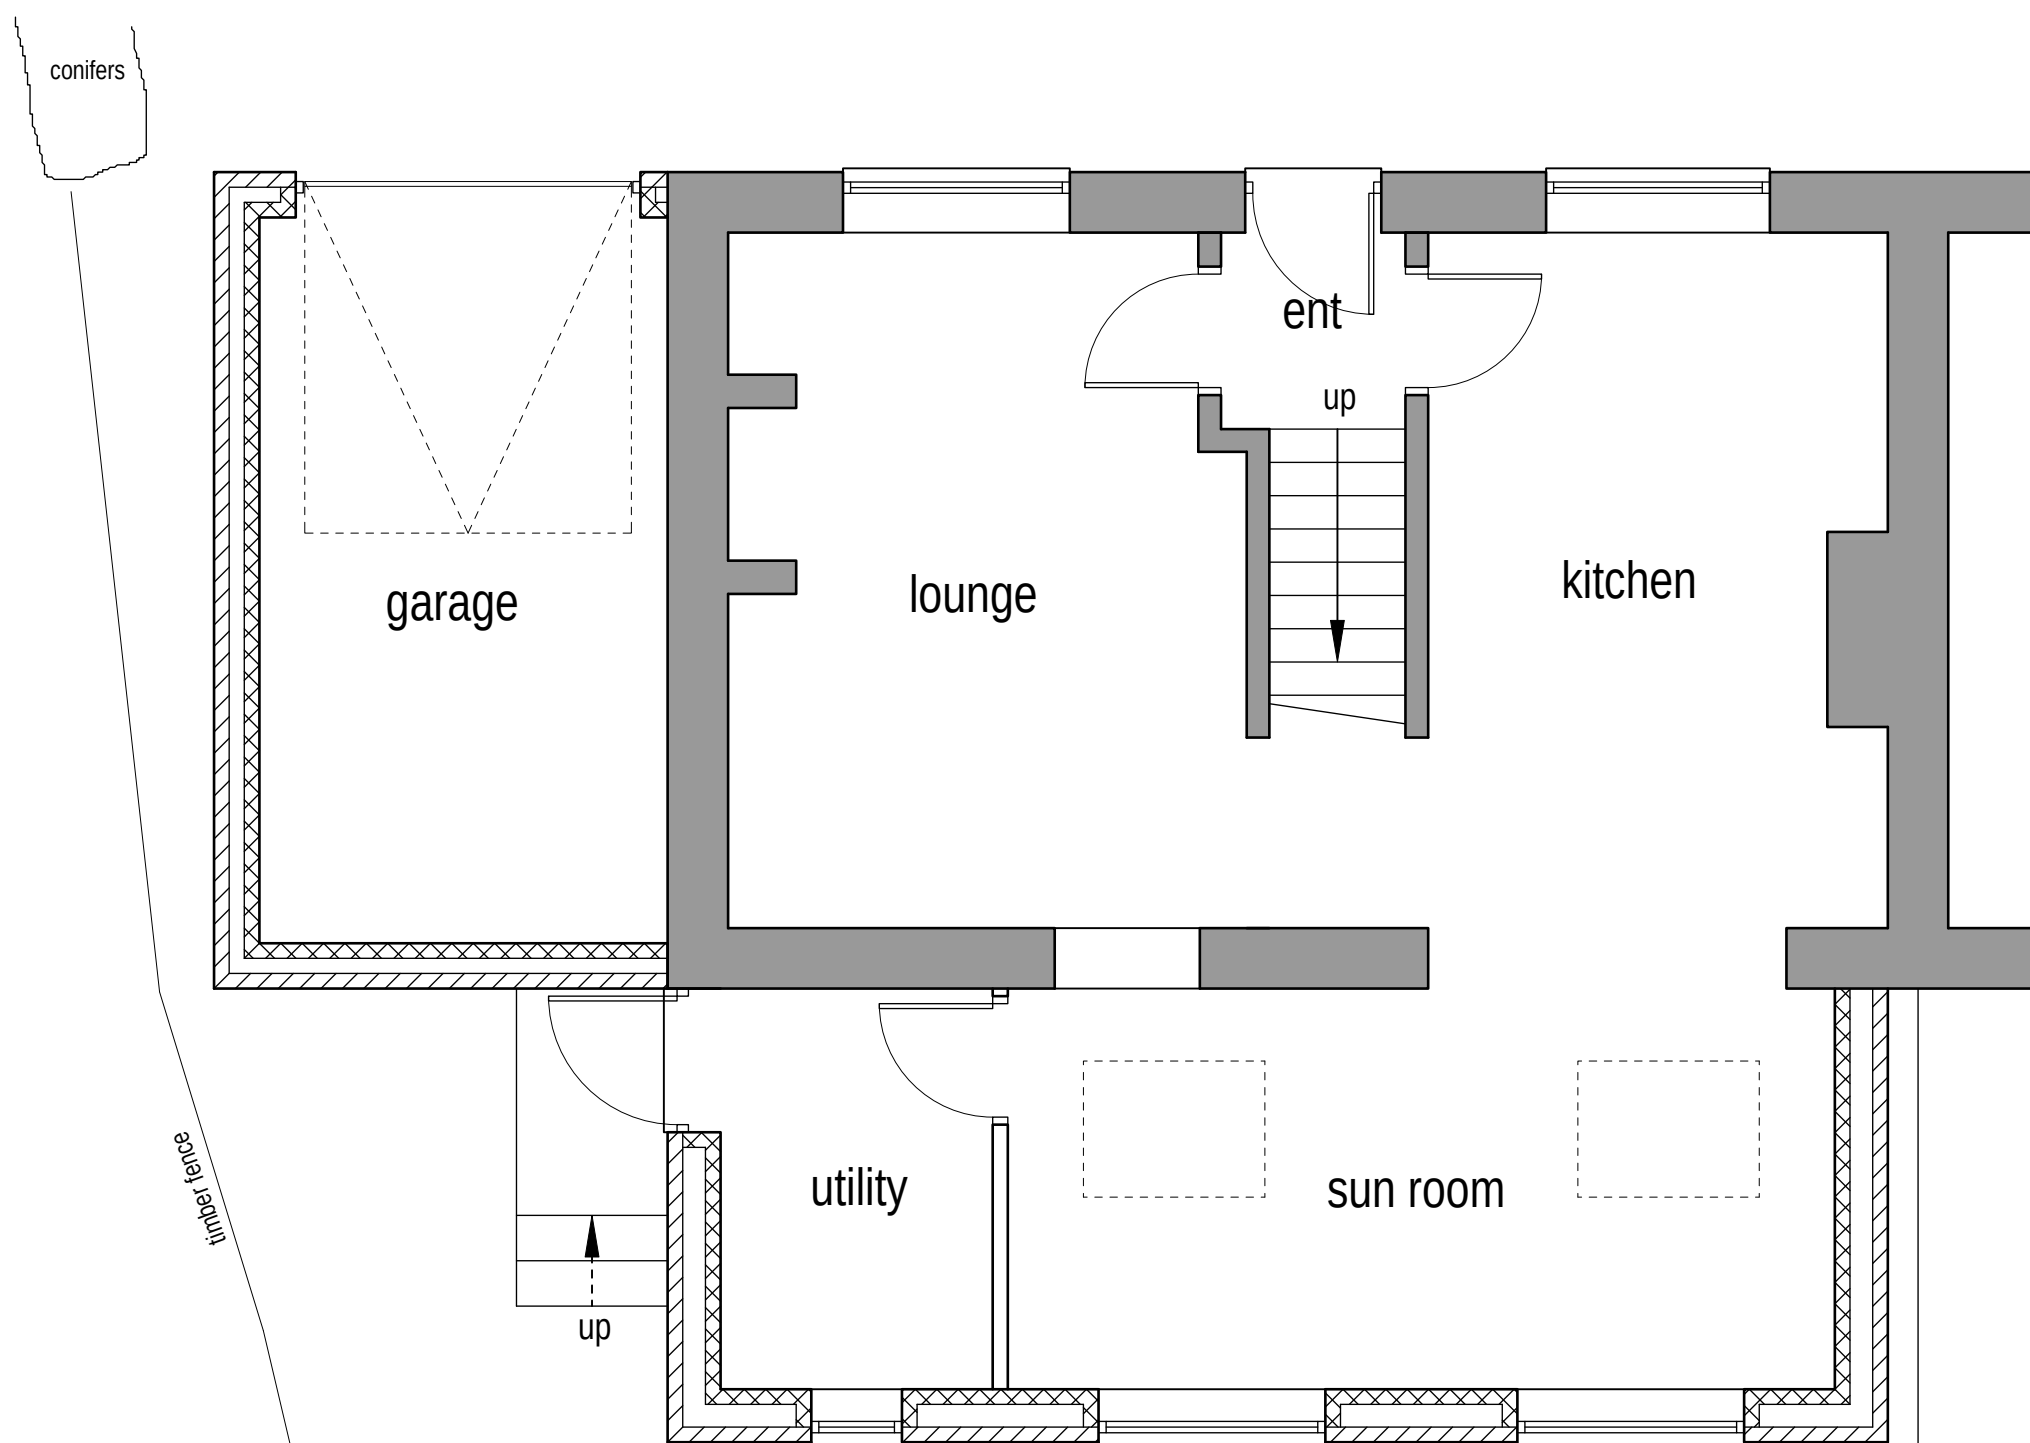

Proposed ground floor layout (1:50)

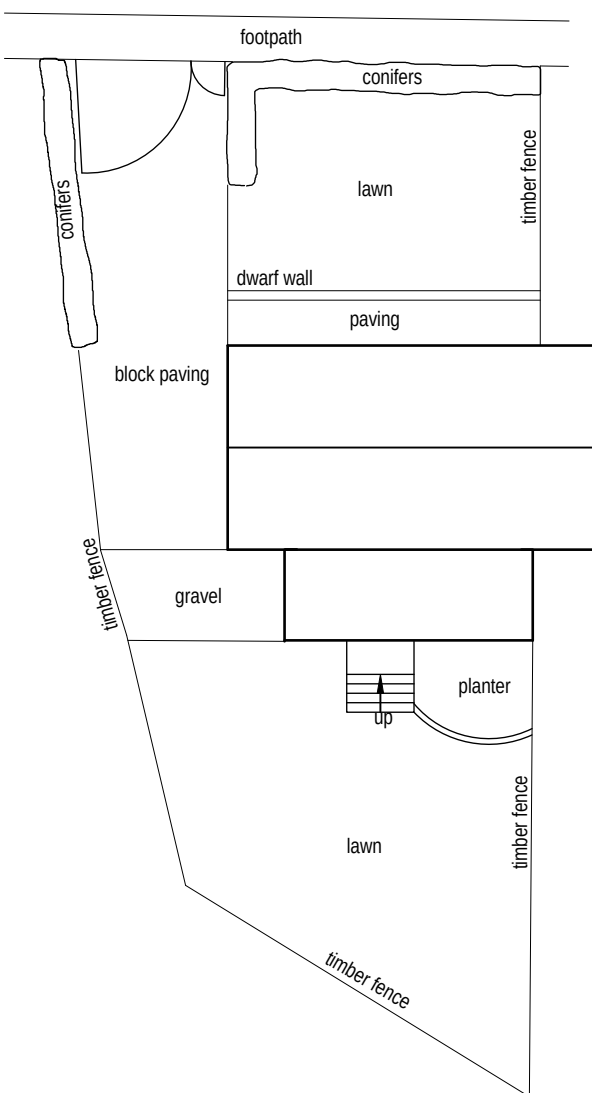

Existing site plan (1:200)

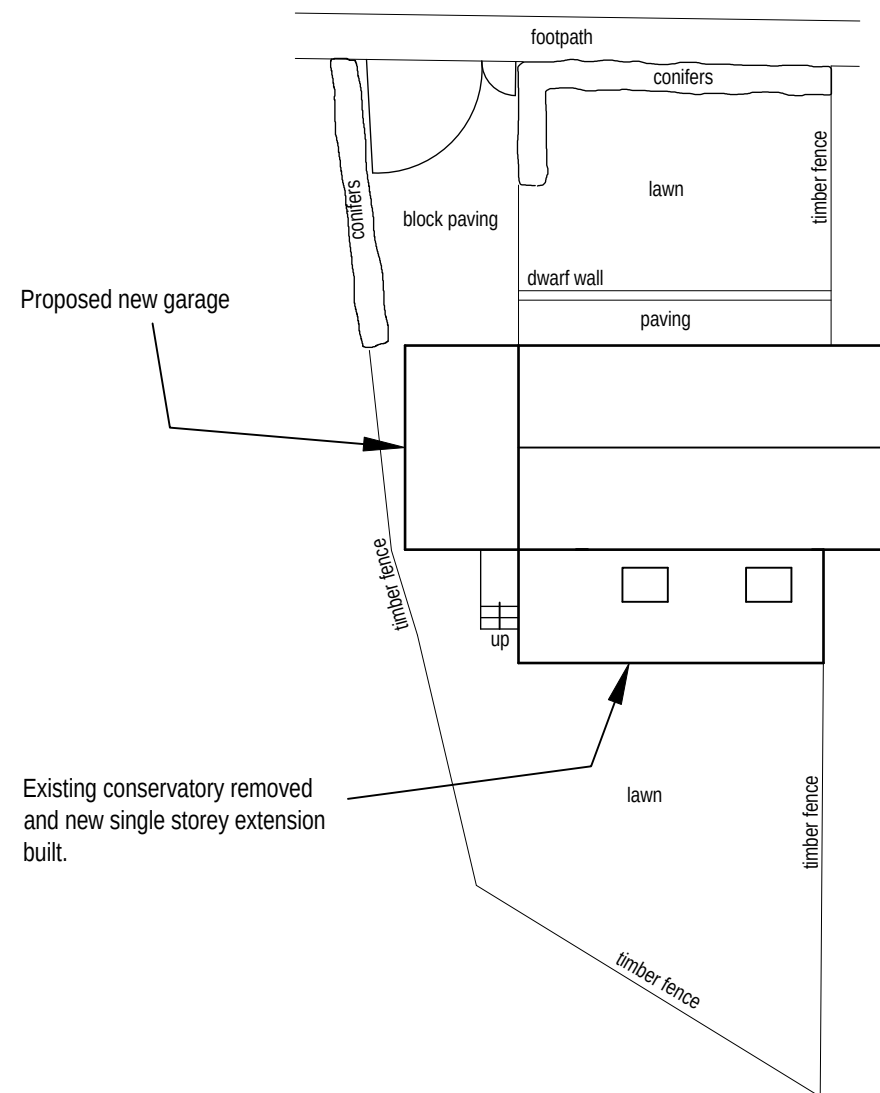

Proposed site plan (1:200)



Colne Valley Design
8 Meadow Lane
Slaithwaite
Huddersfield HD7 5EX

Tel: 01484 842097
Mobile: 07867 803312
E-mail: mitchell@sbhomes.co.uk

Proprietor: S.A. Mitchell (ACIOB)

Project
Proposed rear extension.

For
Mr T Hirst.

Address
15 Longroyd Crescent
Slaithwaite
HD7

Title
Planning Drawing.

Job No.
23 J 34.

Drawing number
01.

Date
Aug 2023.