





south elevation




west elevation

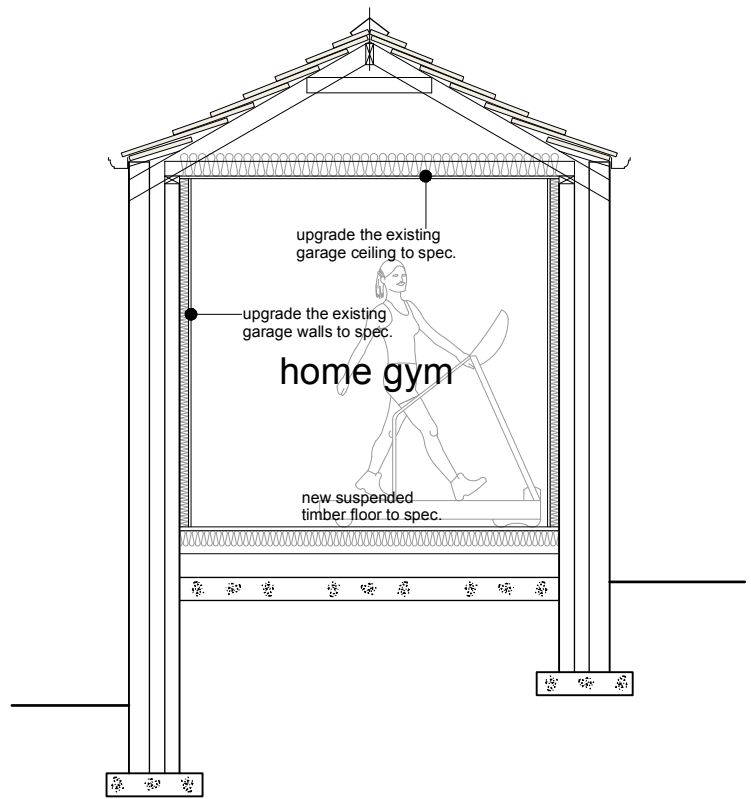


section a-a

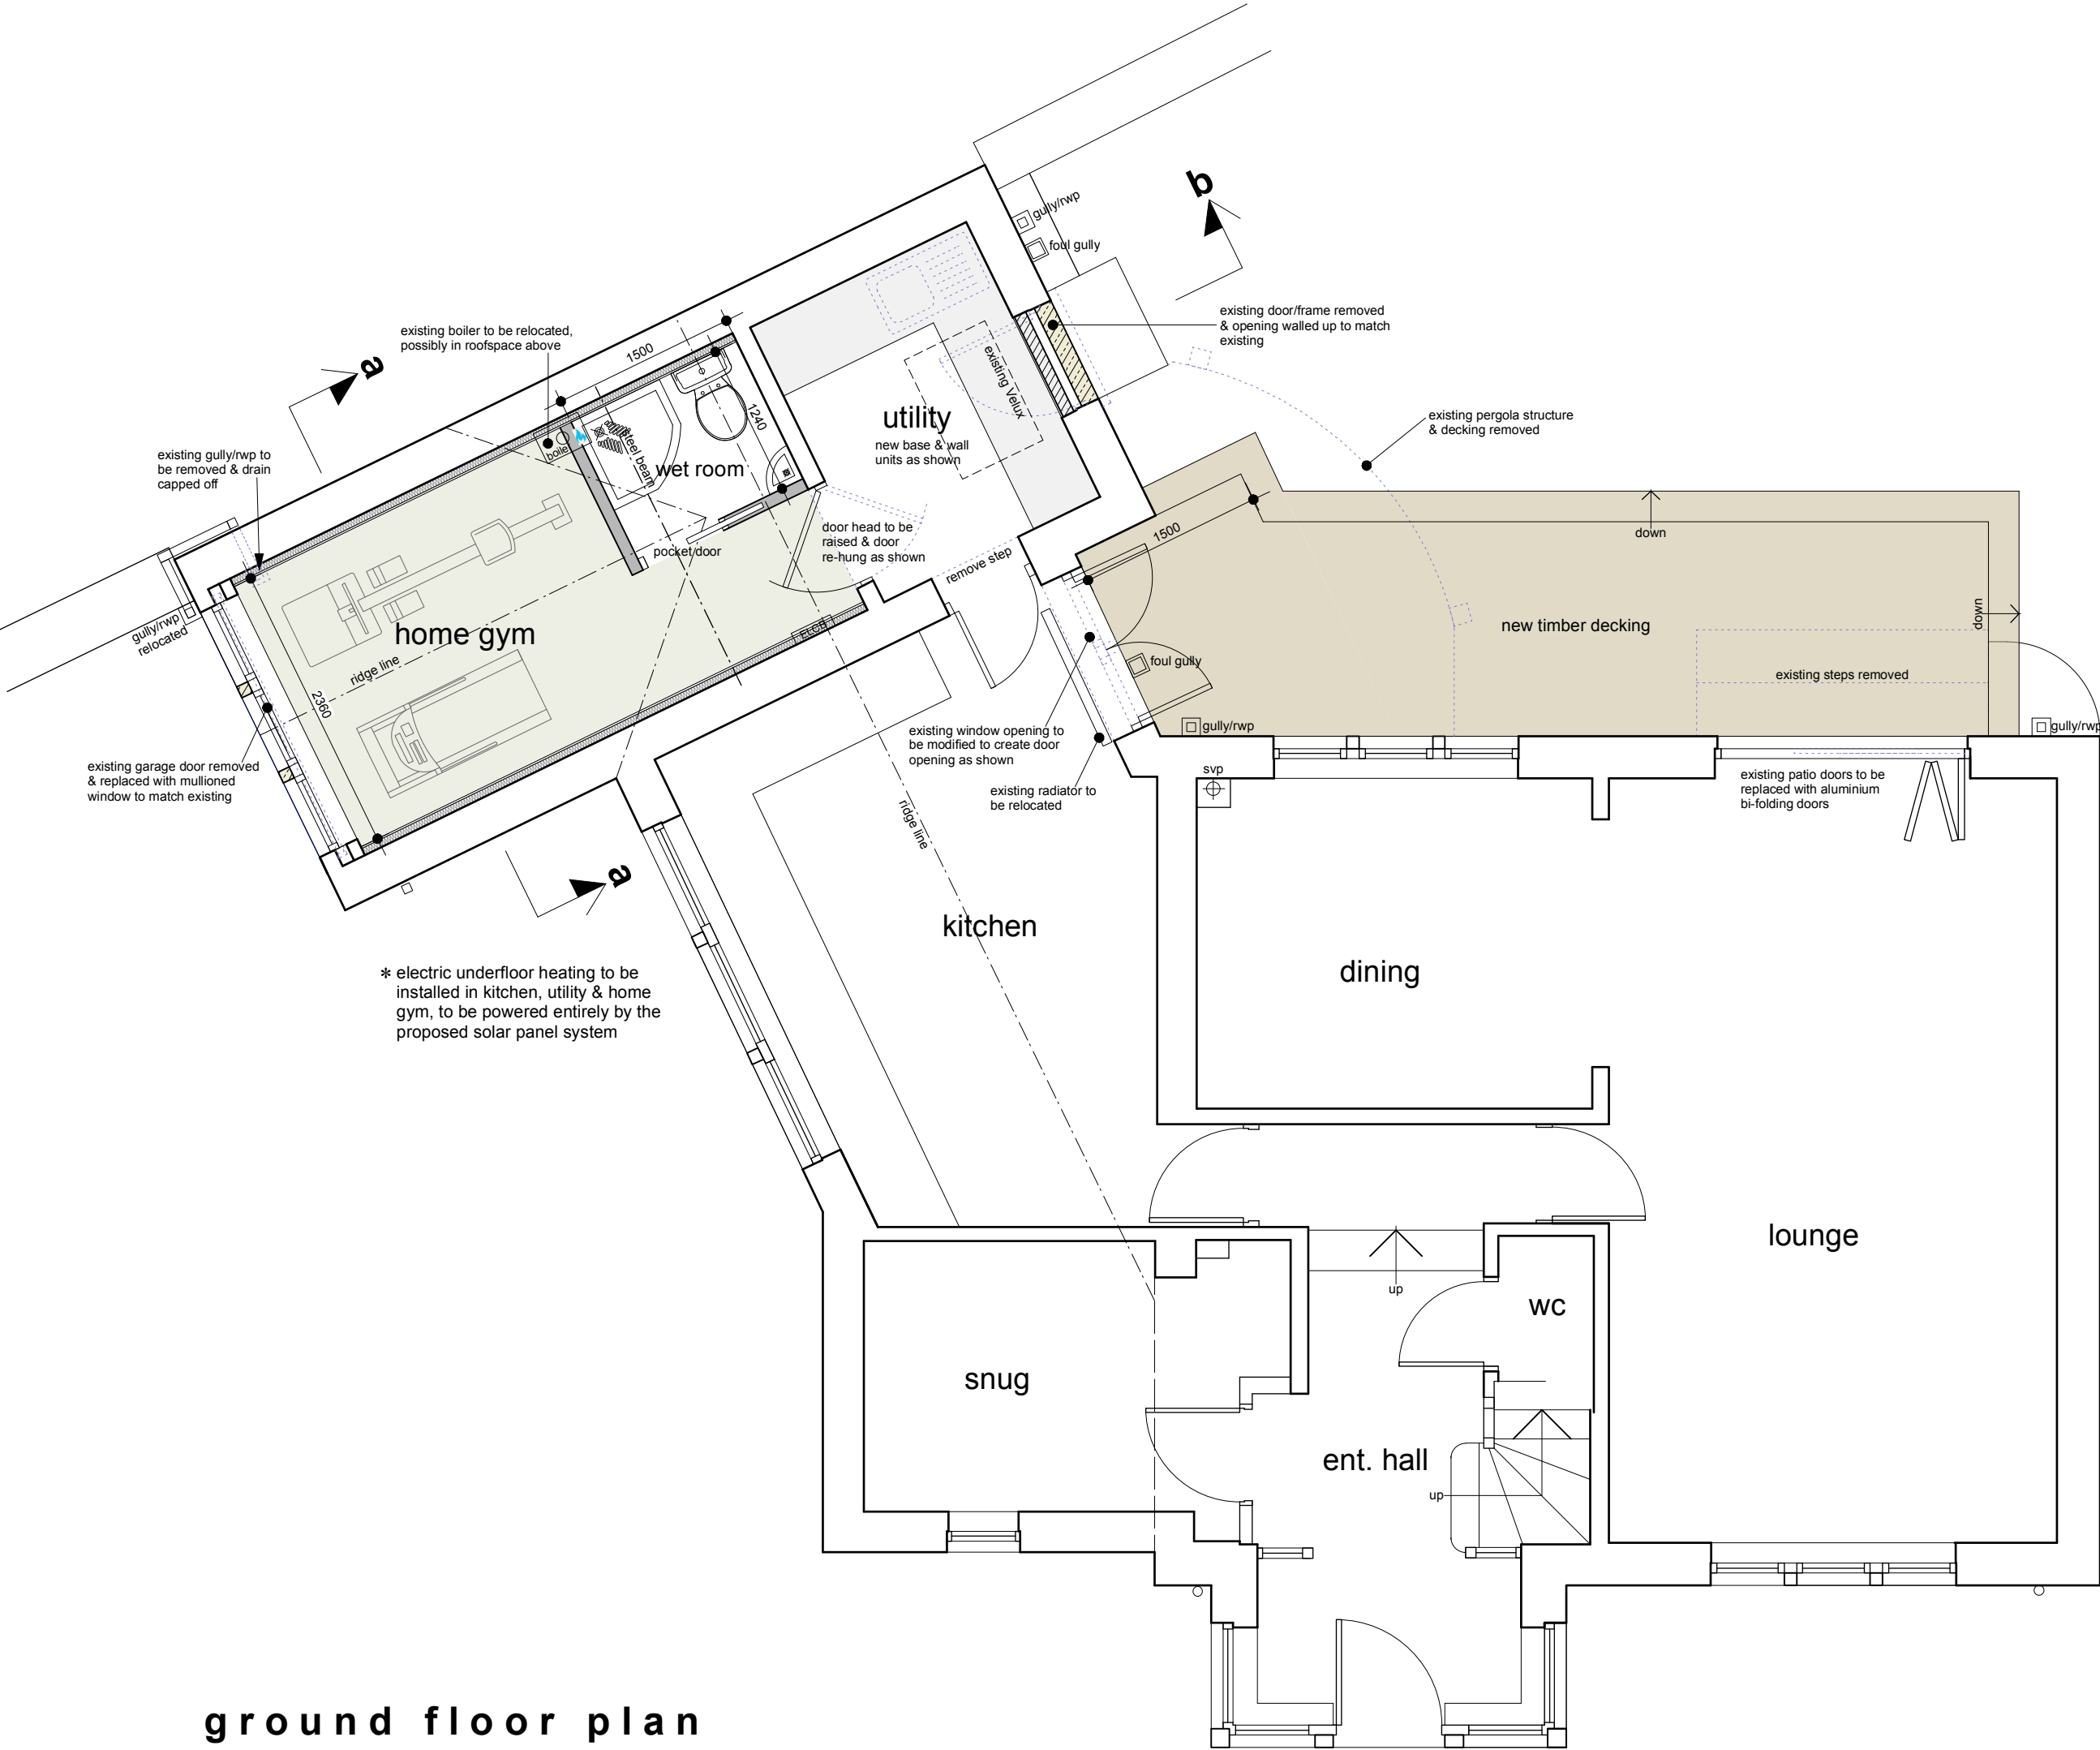

ground floor plan

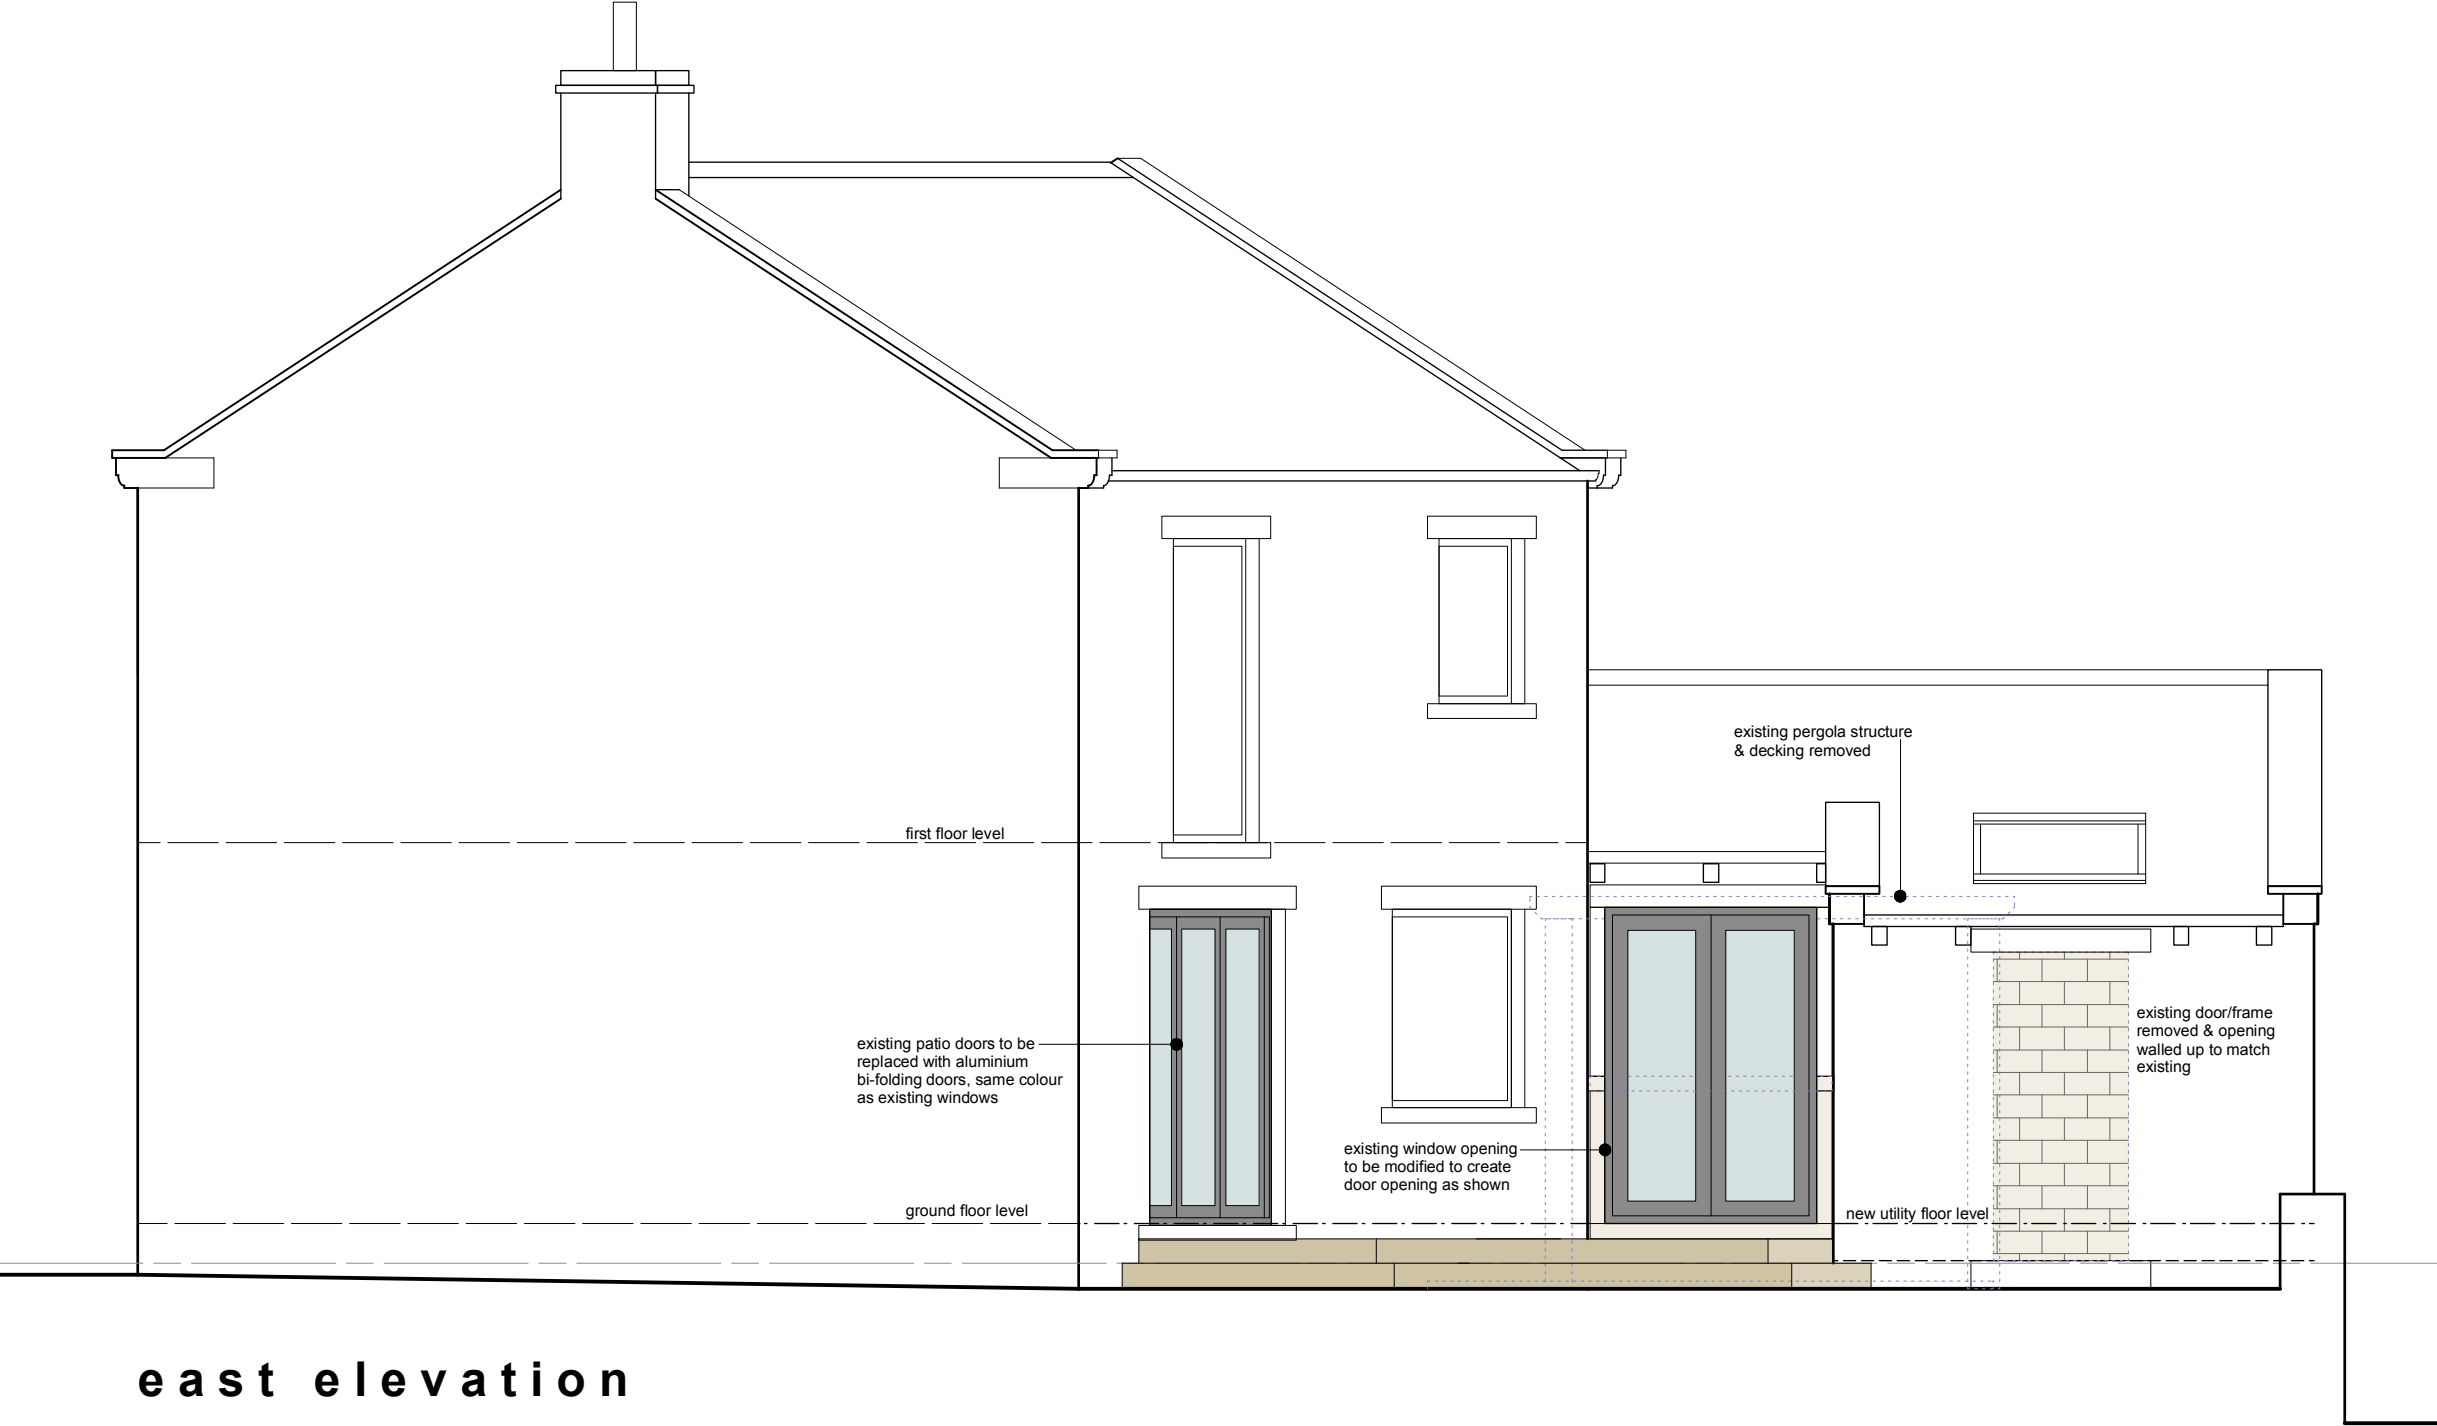

east elevation

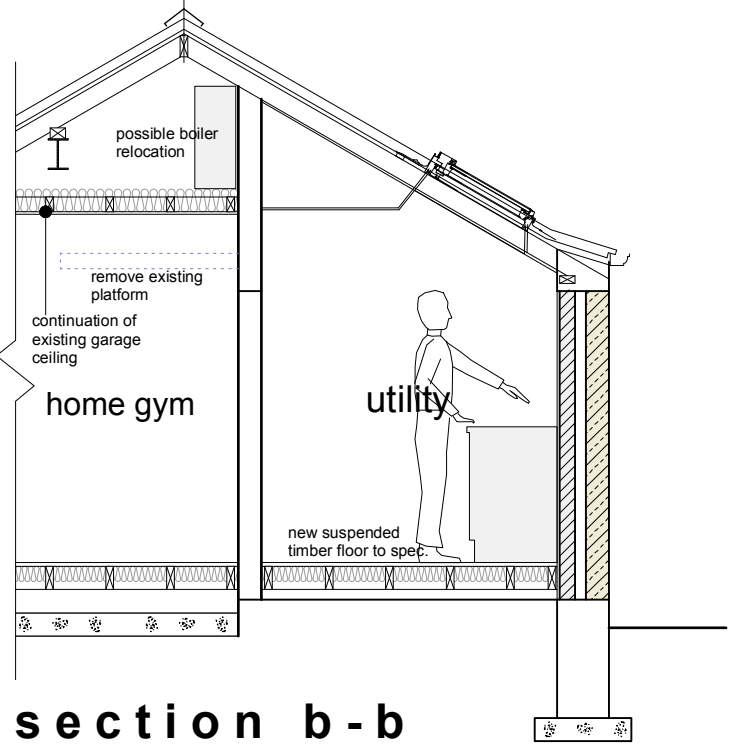

section b-b



location 1/1250

This drawing has been prepared specifically for the purpose of obtaining Planning Permission and/or Building Regulation Approval. Its suitability for other purposes, without supplementary details and specifications cannot be guaranteed. The Permissions and/or Approvals are beyond the Architects control, and no guarantee that such will be granted is given or to be inferred by reason of the preparation of this drawing. Only figured dimensions are to be used. All dimensions to be checked on site. This drawing together with the design is the property and copyright of the Architect and must not be reproduced without prior written permission.

P04	Drawing updated for planning submission	01.09.23	AS	AS
P03	Drawing updated	31.08.23	AS	AS
P02	Drawing updated following client meeting	29.08.23	AS	AS
P01	Drawing originated	22.08.23	AS	AS
rev.	description	date	drawn	approved

ADP

project conversion of existing garage to home gym with wet room & associated alterations
at 94, Thong Lane, Netherthong, Holmfirth HD9 3EE
for Chris Lark & Julie Hall

title general arrangement - as proposed
number 23036D-02-P04
scale 1:50
size A1