




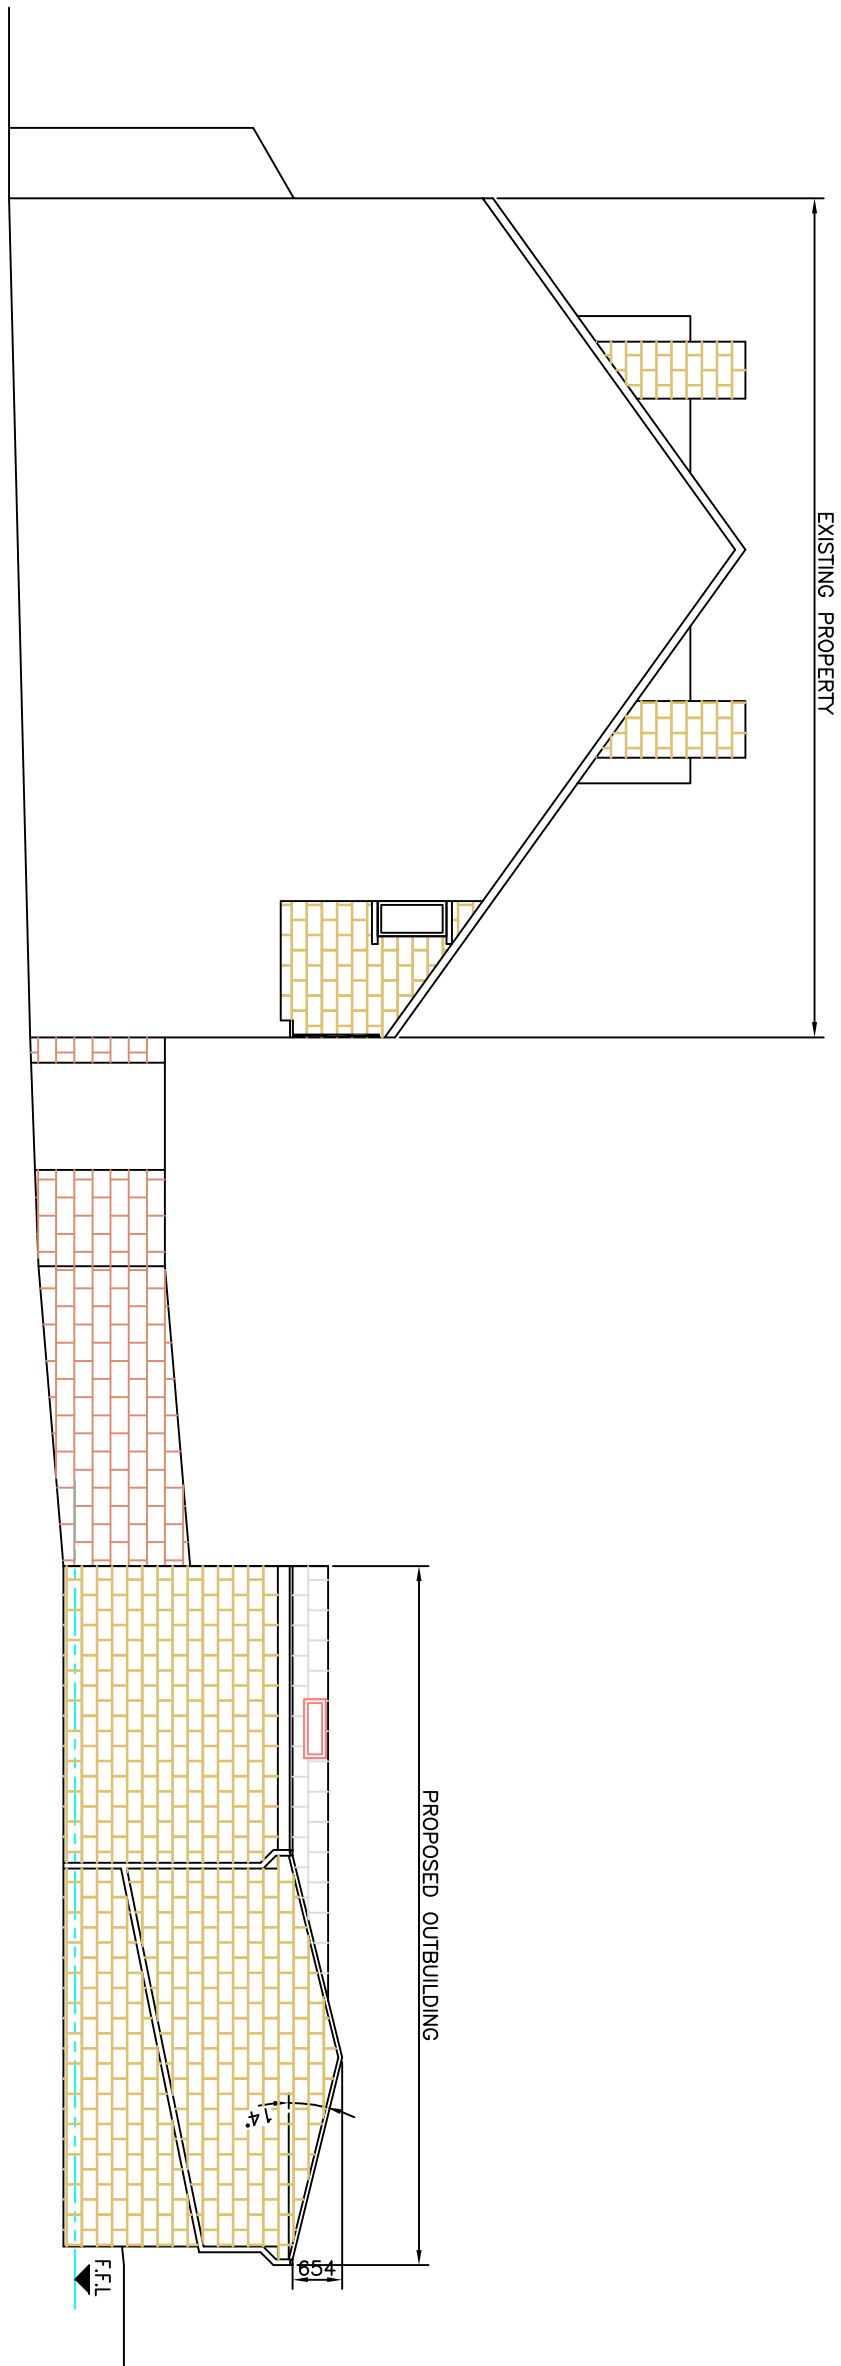


PROPOSED NORTH ELEVATION
SCALE 1:100

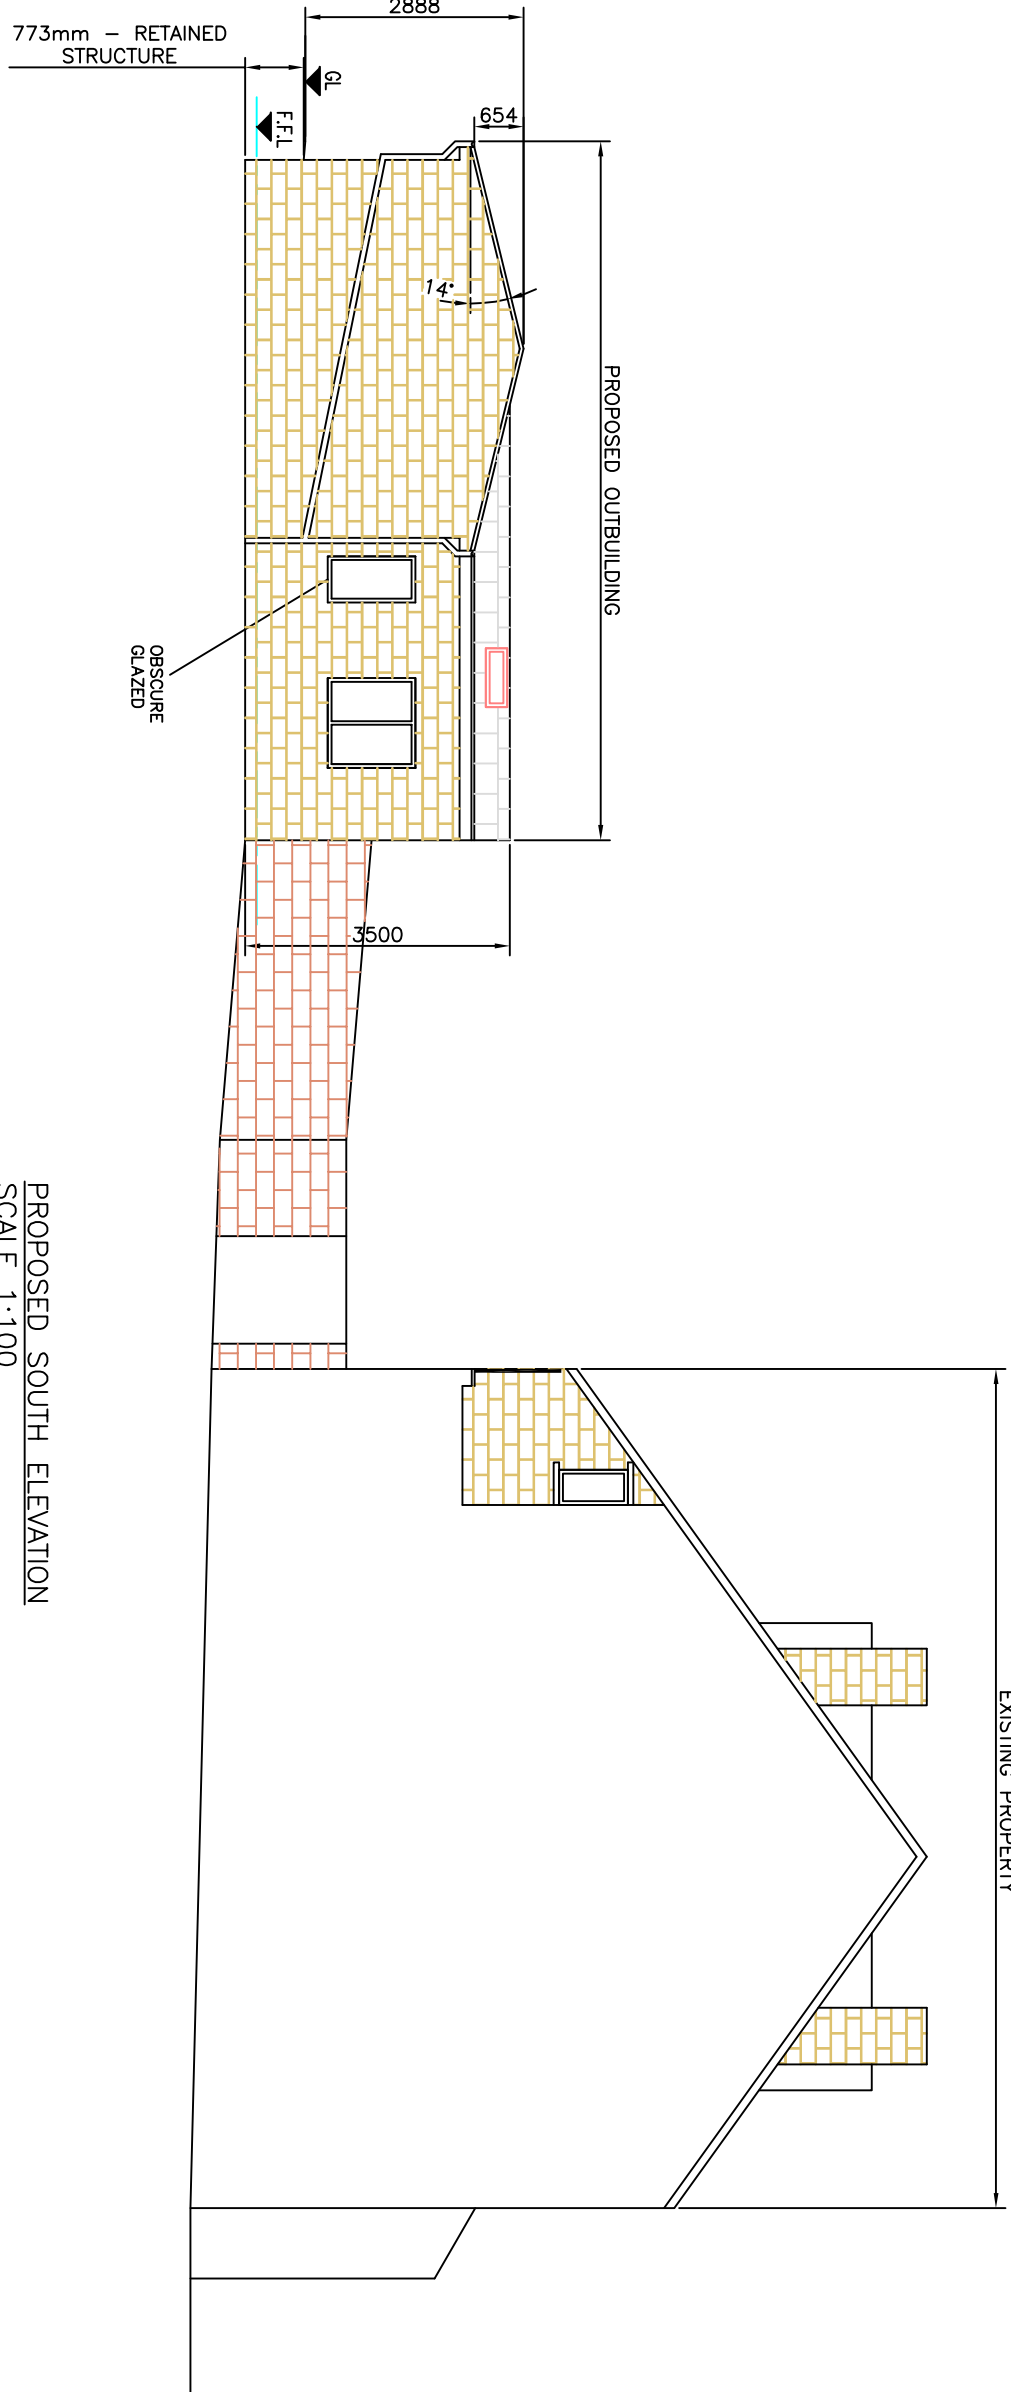




PROPOSED SOUTH ELEVATION
SCALE 1:100

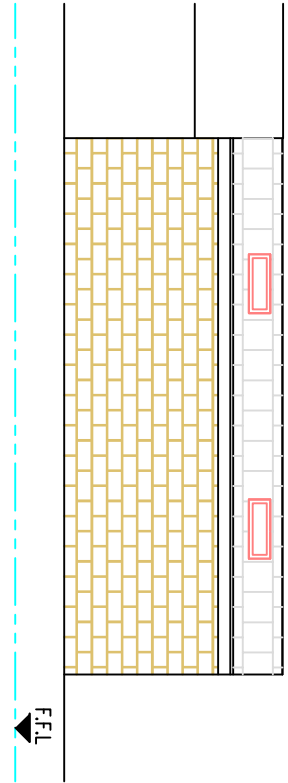

PROPOSED EAST ELEVATION
SCALE 1:100

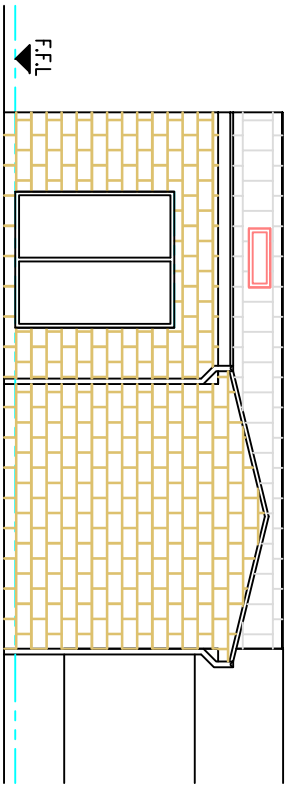

PROPOSED WEST ELEVATION
SCALE 1:100

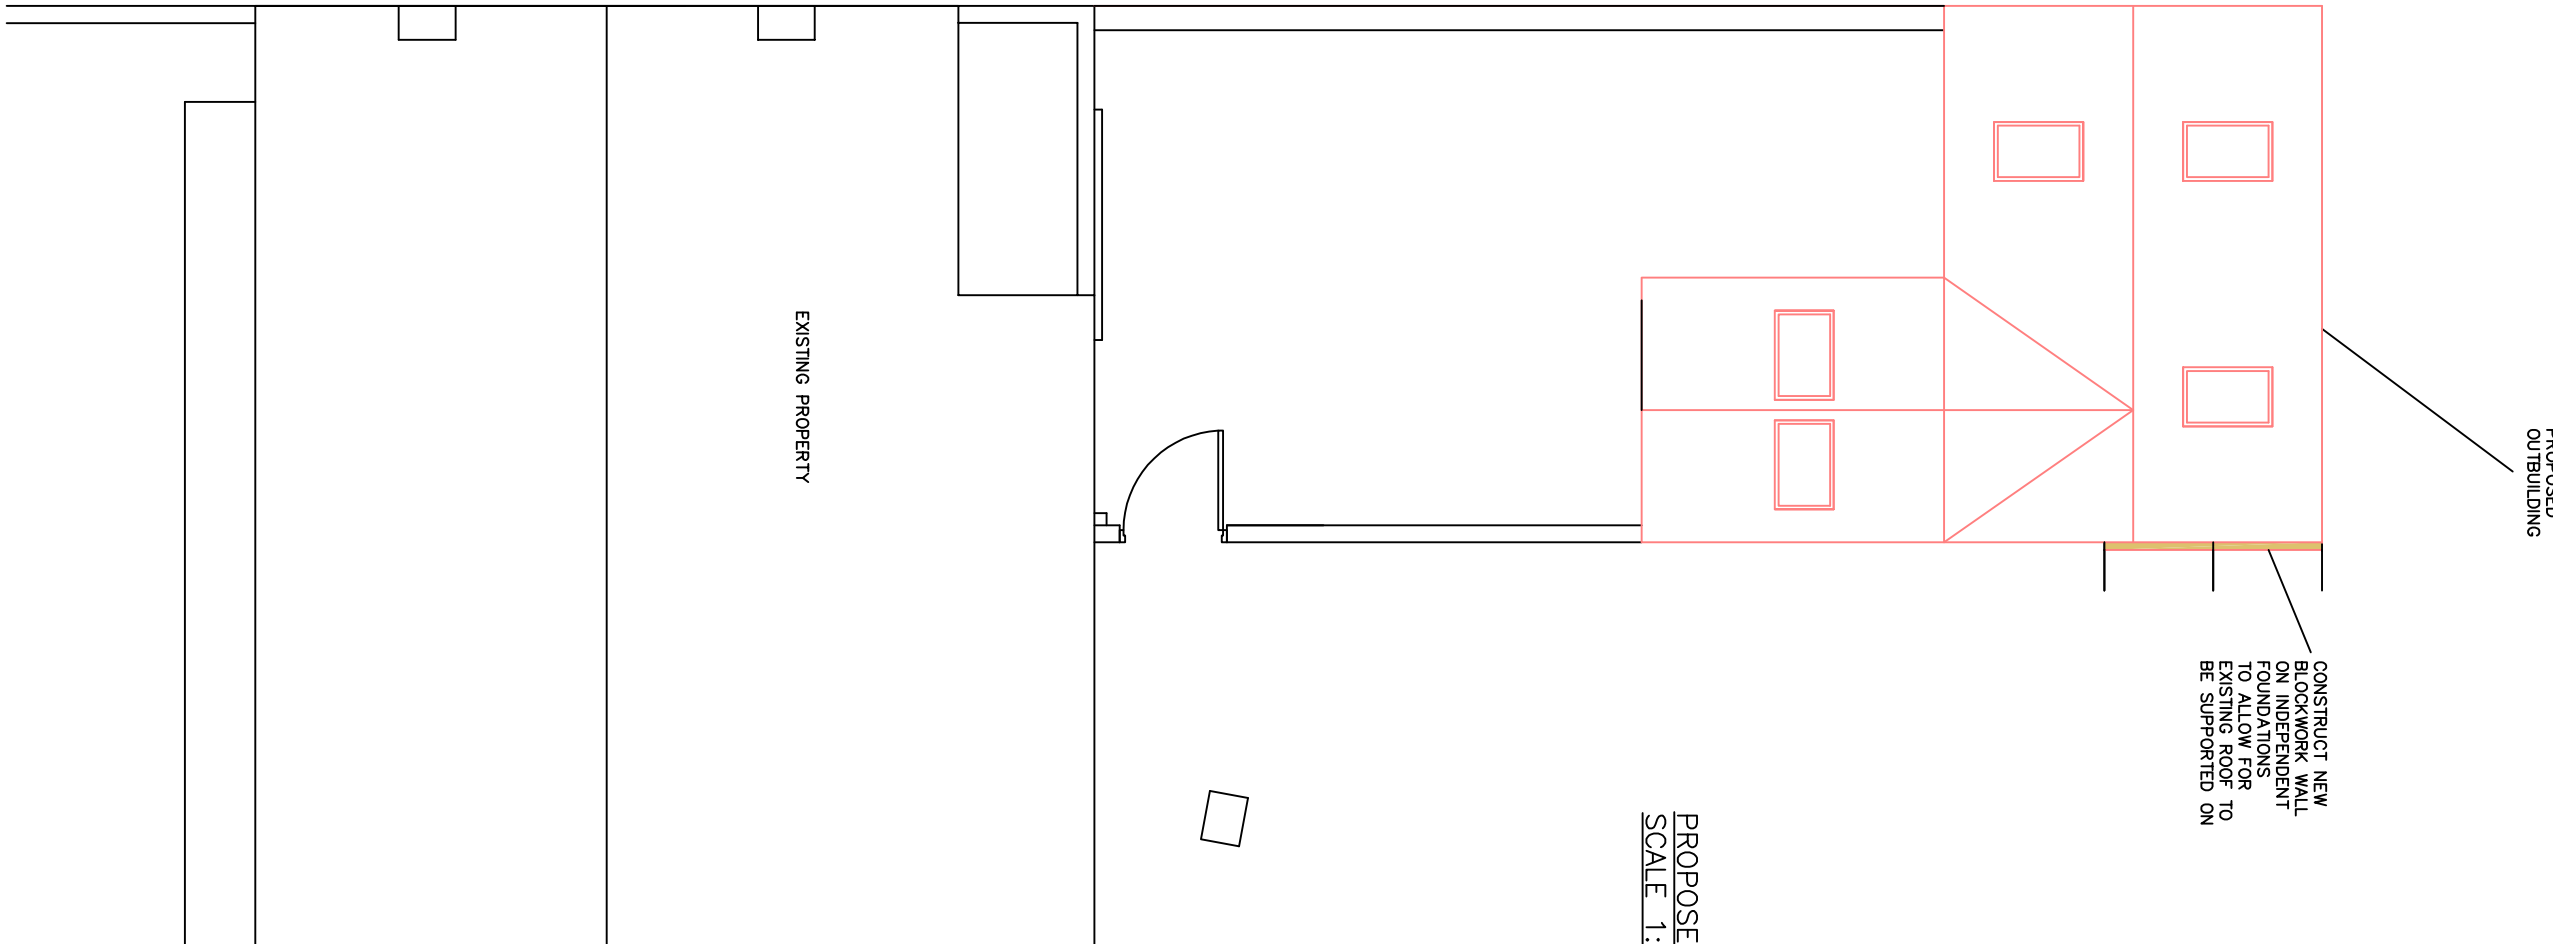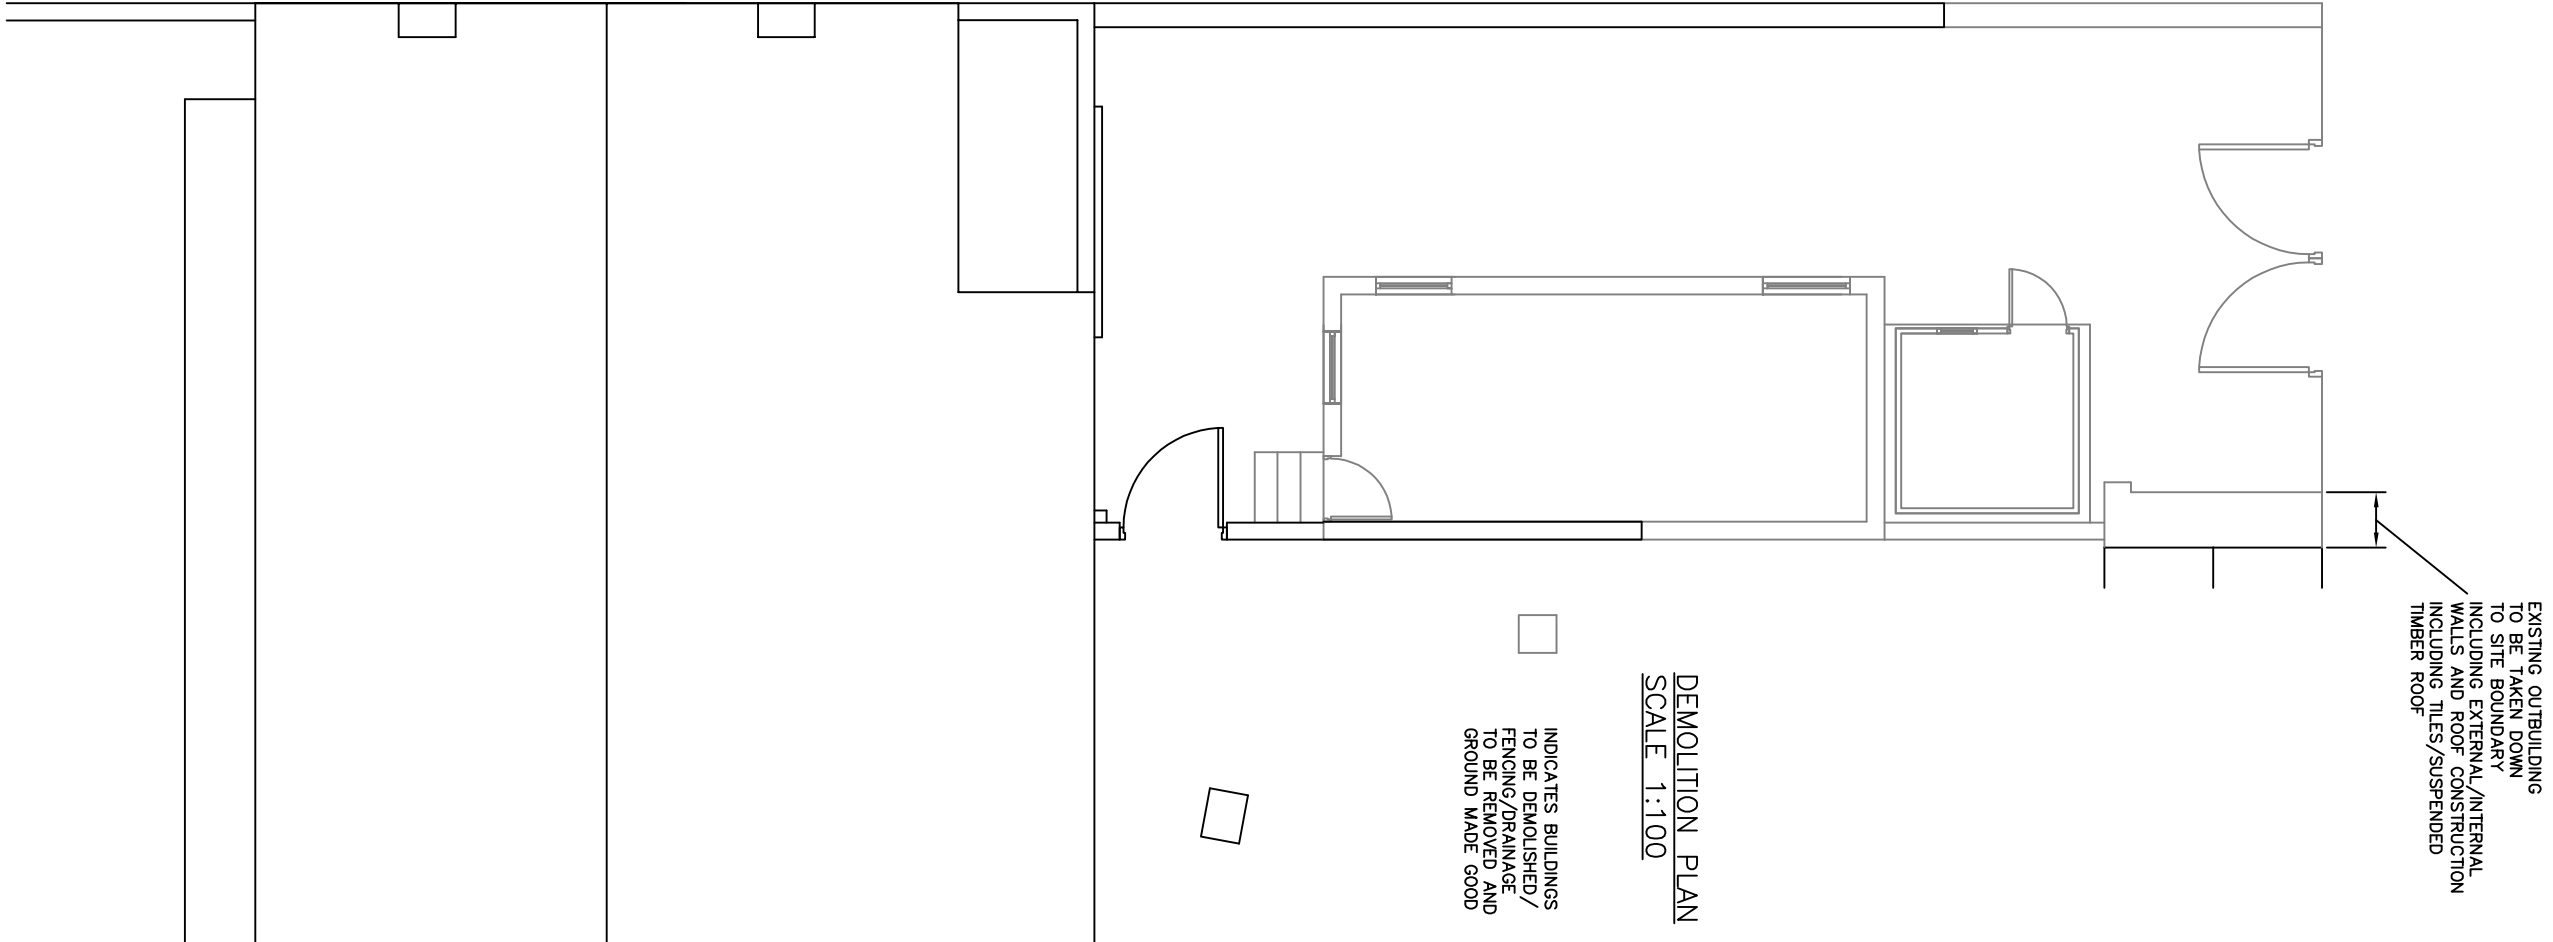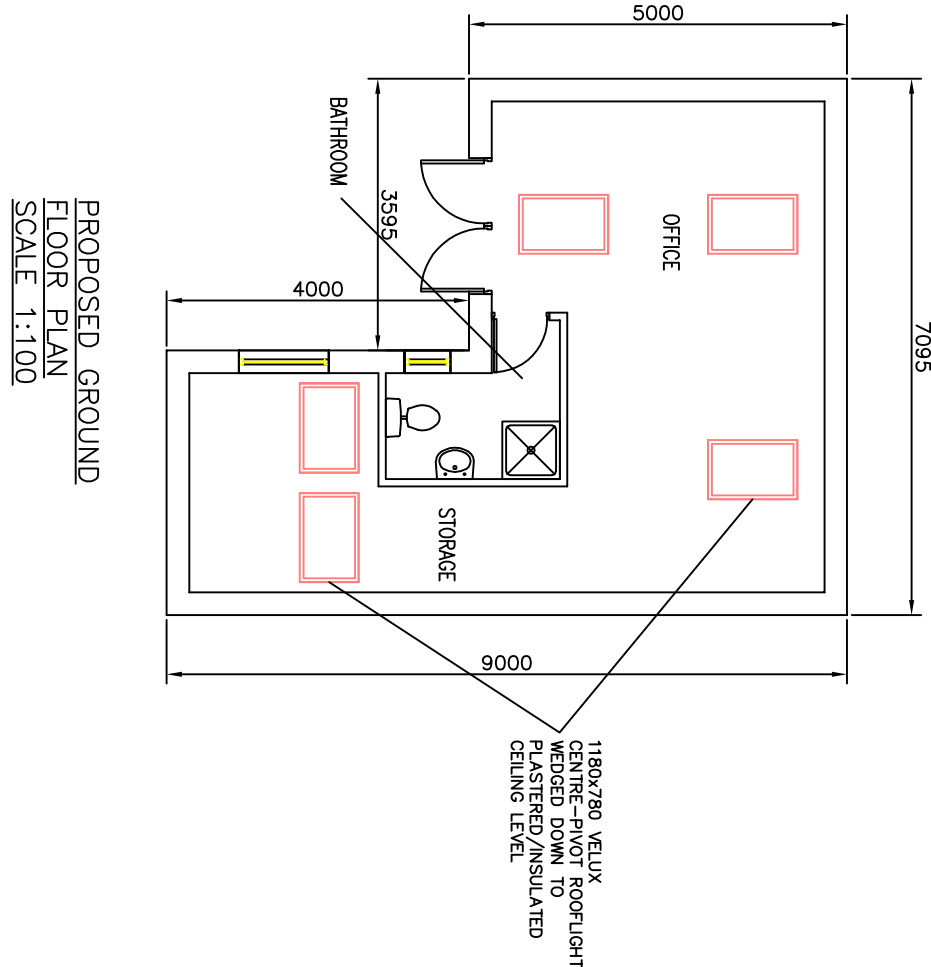

NOTE – THIS DRAWING IS FOR PLANNING PURPOSES ONLY – FURTHER DETAILED DRAWINGS WILL BE REQUIRED AS PART OF A BUILDING REGULATIONS APPLICATION.

NOTE – DO NOT SCALE OFF DRAWING. DIMENSIONS TO BE CONFIRMED ON SITE

ALL DIMENSIONS IN MM

Revisions		Planning Application for:	
Date		Proposed Outbuilding	
		16 Hedfield Road, Densbury	
		Drawing Title:	
		Proposed Plans and Elevations	
		Drawing No:	
		S02	
		Rev	
		0	
Scale: As shown		Paper Size: A1	