




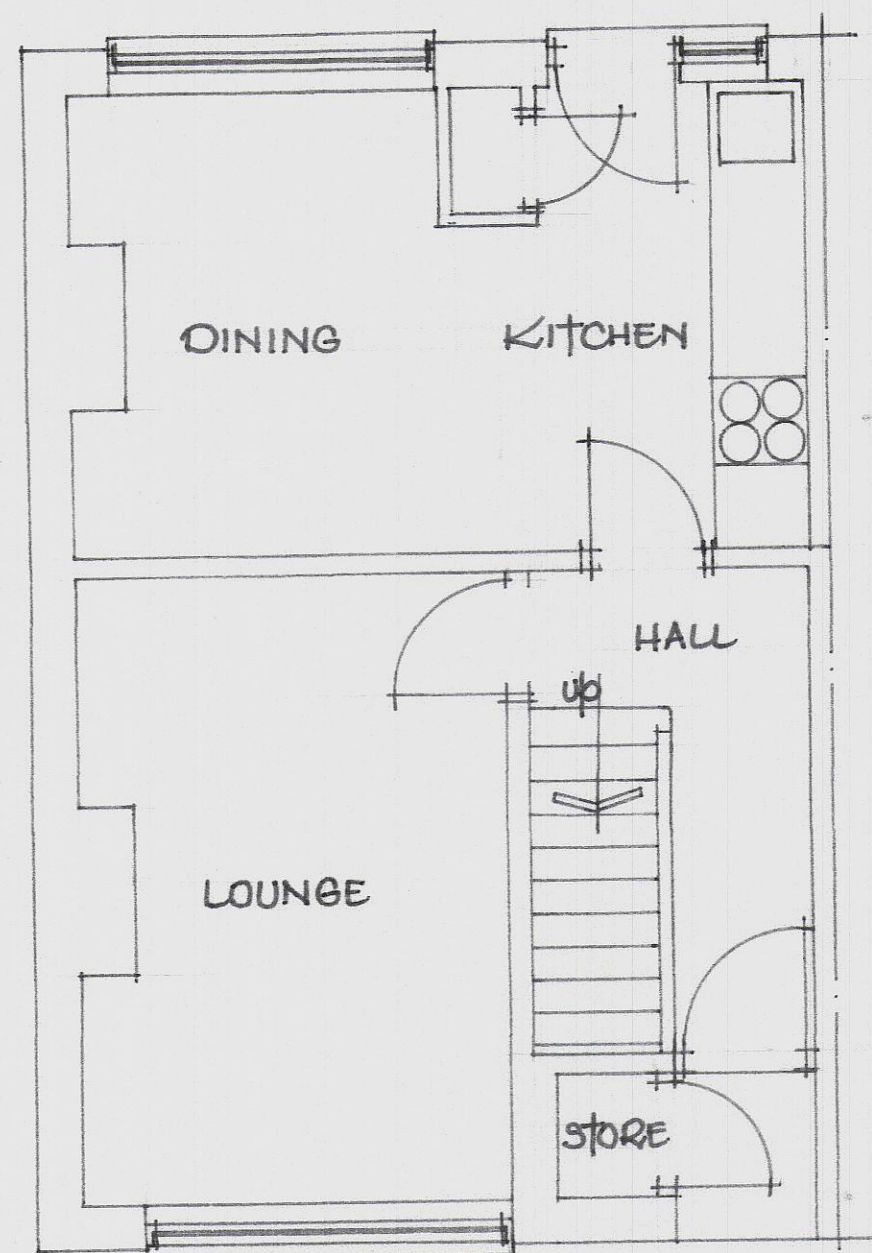

GROUND FLOOR PLAN

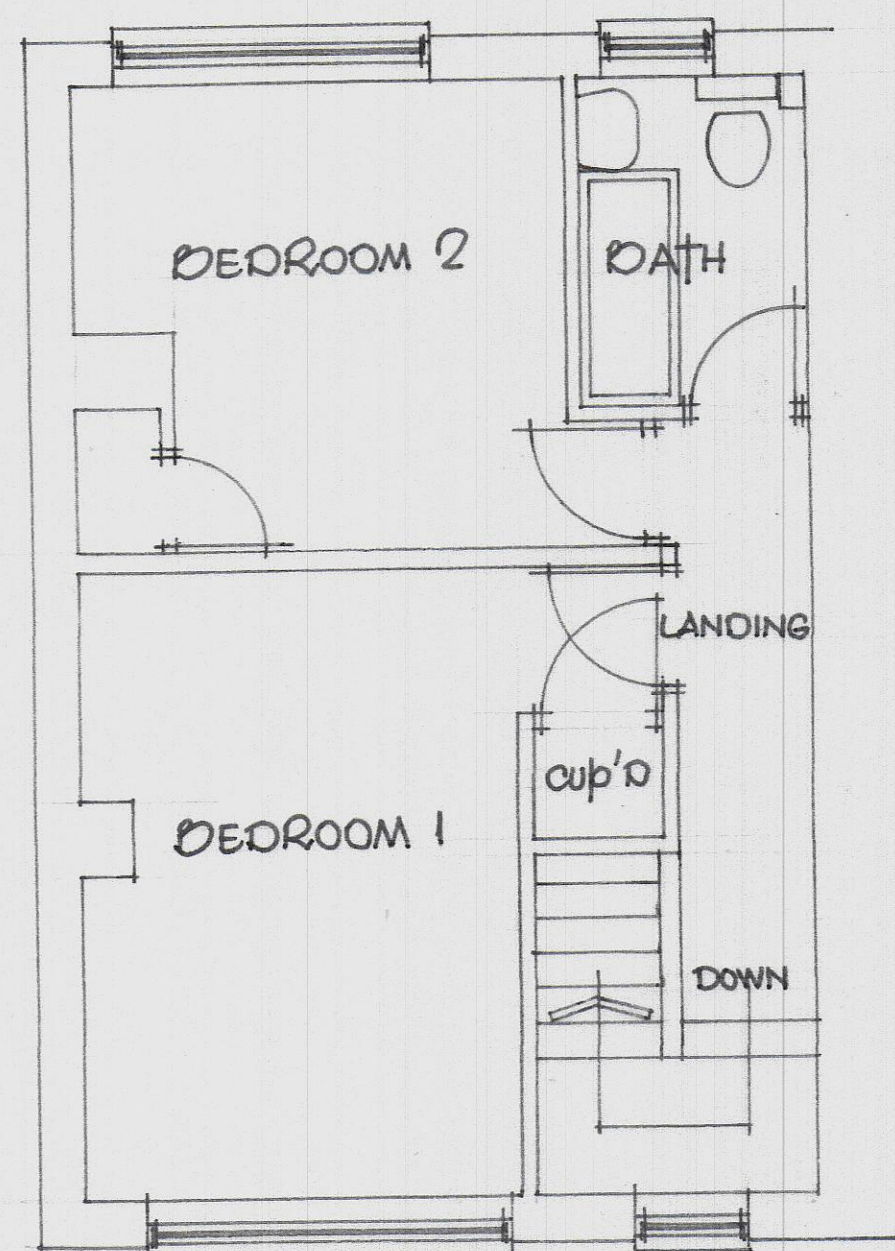

FIRST FLOOR PLAN

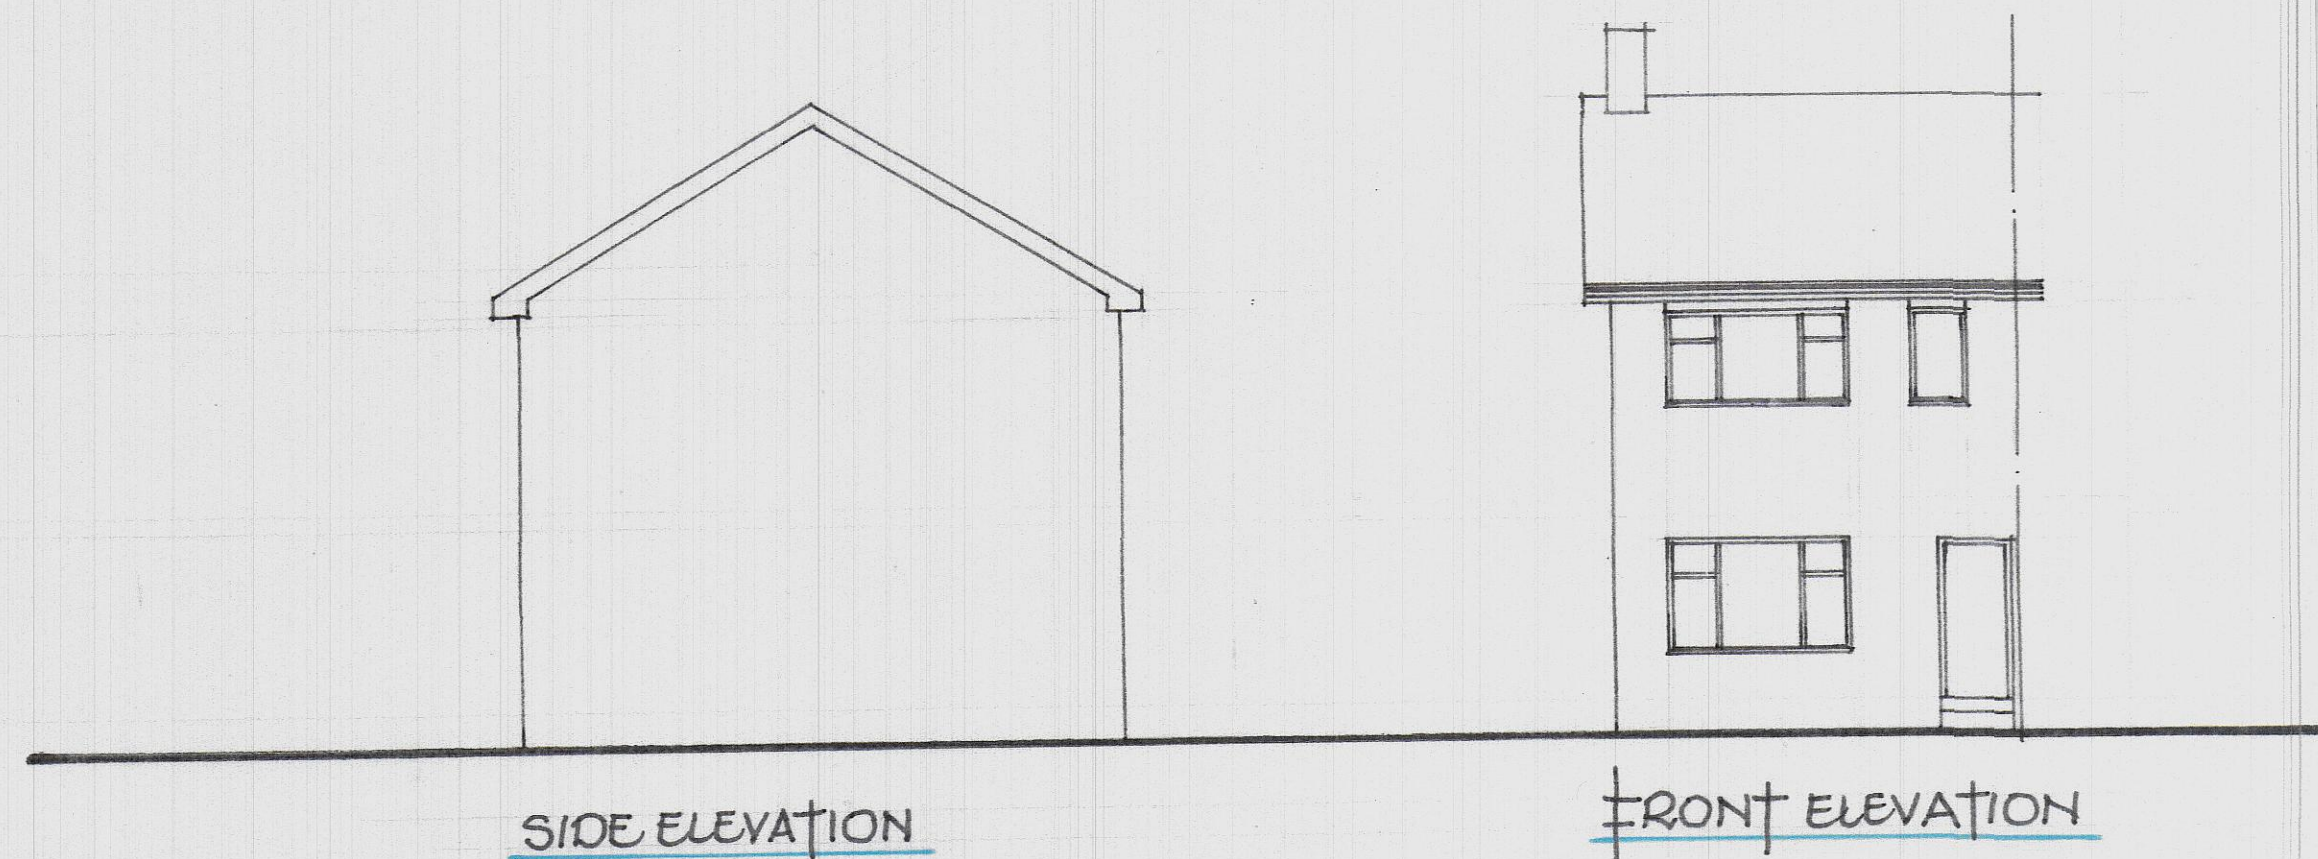

as existing

Muhammad Atique

64, SPEN VALLEY ROAD,
RAVENSTHORPE,
DEWSBURY,
WF13 3EZ

SCALE 1:50, 1:100
JULY, 2022.

1