


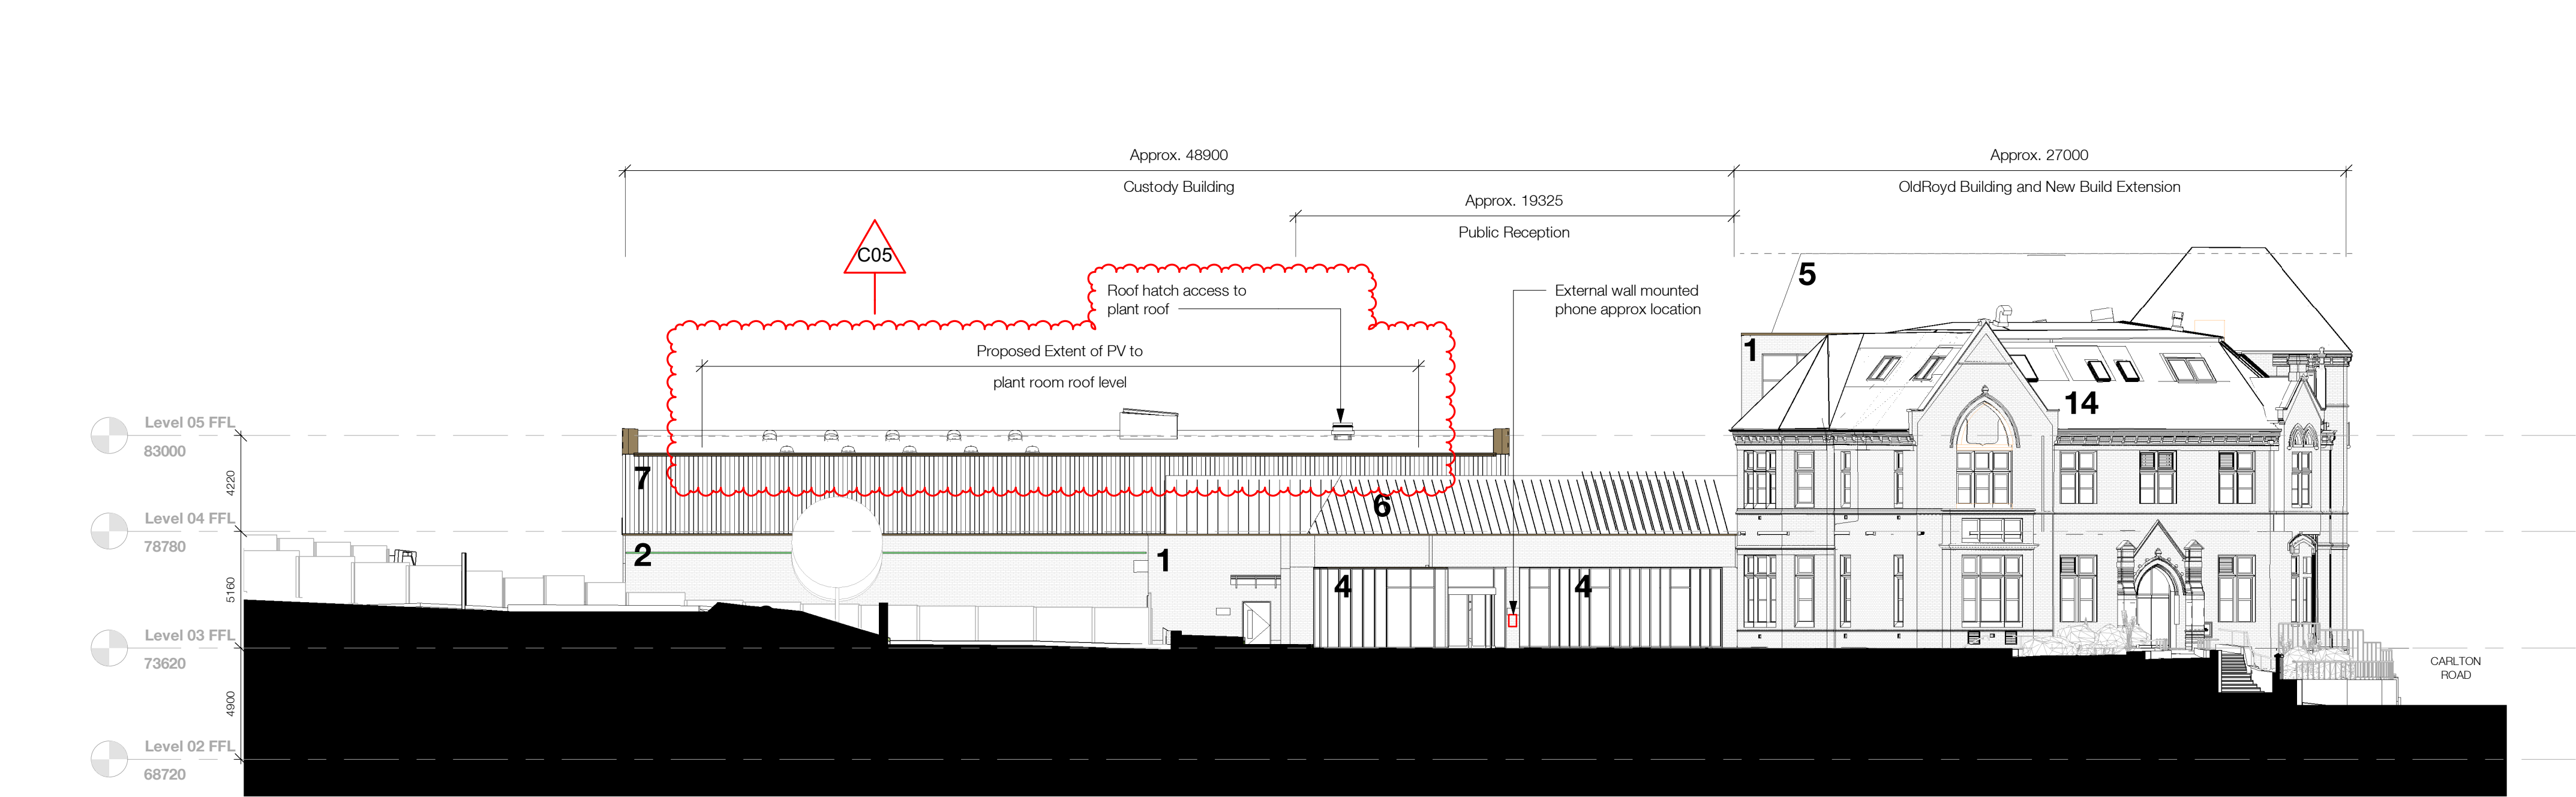

SW South West Elevation

1:200




- KEY**
- 1 Brickwork type 01 to new core extension (expressed grid max one brick deep) and public front of house off Halifax Road.
 - 2 Brickwork type 02 to custody and ancillary spaces.
 - 3 20mm recesses in brickwork to add texture.
 - 4 Blast resistant curtain wall and integrated ppc aluminium cladding
 - 5 Euroclad Vieo roofing system with TATA Colorcoat HPS200 finish
 - 6 Standing seam roof screen fixed back to primary steel - light grey colour.
 - 7 Euroclad Elite PLUS 54 Opus Profile Over Sheeting Rails
 - 8 Security fences, vehicular gates and pedestrian turnstiles.
 - 9 Screened plant enclosure
 - 10 In-situ concrete wall.
 - 11 Pedestrian and vehicle barrier to open sides of steel frame MSCP.
 - 12 Security grille to opening in MSCP for natural ventilation.
 - 13 Louvres to plant areas.
 - 14 Oldroyd windows (excluding rooflights) along SE and SW elevations to be upgraded to blast resistant. Style and colour to match existing.
 - 15 Blockwork walls to stairs
 - 16 Geo grid retaining walls

The use of this data by the recipient acts as an agreement of the following statements. Do not use this data if you do not agree with any of the following statements:

Ryder Architecture has co-ordinated relevant information received from third parties, but are not responsible for the content of the information received from others.

The controlled version of this drawing should be viewed in DWG or PDF format not DWG or other formats. All prints of this drawing must be made in full colour.

Where this drawing has been based upon Ordnance Survey data, it has been reproduced under the terms of Ryder Licence No. 100000144. Reproduction of this drawing in whole or in part is prohibited without the prior permission of Ordnance Survey. Do not scale the drawing. Use figured dimensions in all cases. Check all dimensions on site. Report any discrepancies in writing to Ryder before proceeding.

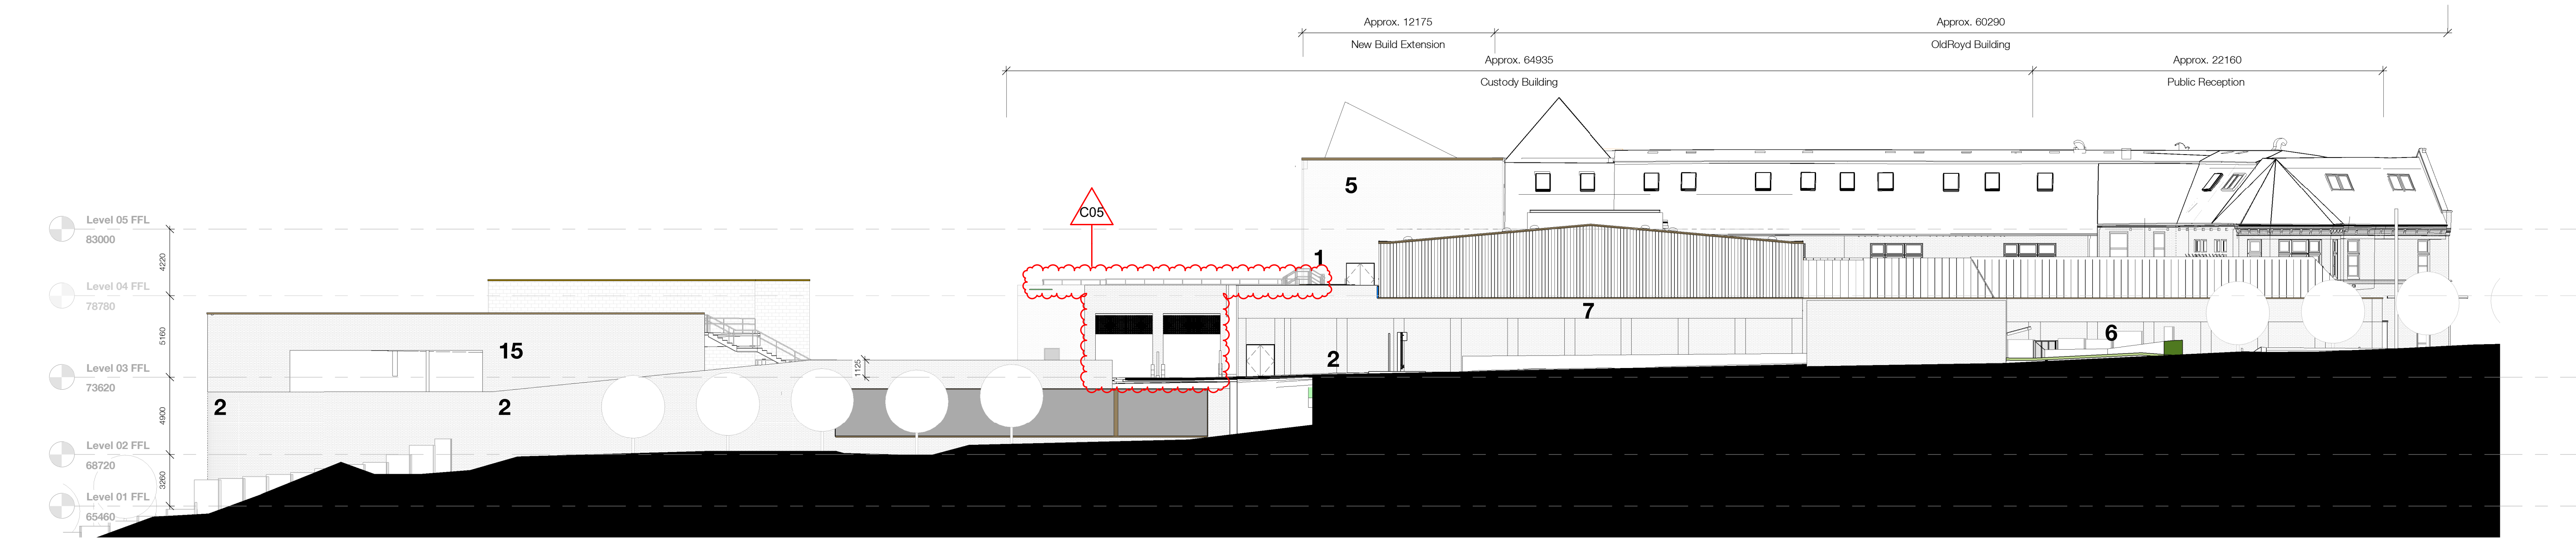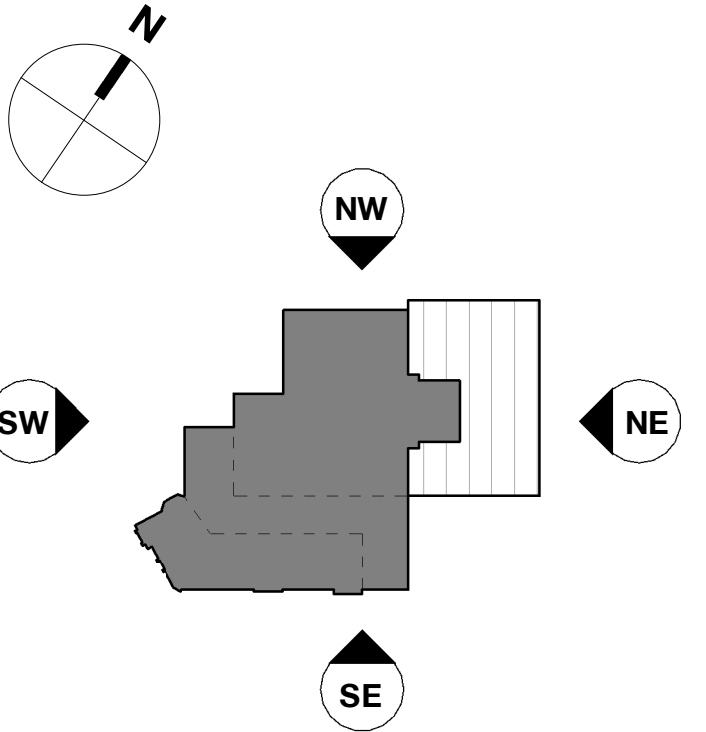 

NW North West Elevation

1:200

C05	Van Dock updated to suit NMA submission.	SAY	SAY	04/09/23
C04	Van Dock updated to suit NMA submission.	SAY	SAY	10/08/23
C03	Updated and issued for planning.	SAY	AYO	23/11/22
C02	Issued for purpose of Planning Condition 04	SAY	AYO	18/11/22
C01	Issued for Construction, Tersar wall added into model. Blockwork shown to staircase	SAY	SAY	20/07/22
P7	Issued for Construction Approval	SAY	SAY	11/02/22
P6	Updated for planning submission	JGO	AYO	12/08/21
P5	Stage 4 issue	JGO	AYO	21/06/21
P4	For Planning	JGO	AYO	08/04/21
P3	Stage 3 information	JGO	AYO	26/02/21
P2	WIP issue for coordination	JGO	AYO	29/01/21
P1	First issue. Work in progress, issued for stage 2 costing.	JGO	AYO	12/10/20

Rev	Description	Drawn	Checked	Date
-----	-------------	-------	---------	------

Suitability
Issued for Construction

Project
West Yorkshire Police
Willmott Dixon
Halifax Road, Dewsbury, WF13 2AS

Drawing
GA Elevations Sheet 1 of 2


Drawing Number	Originator	Zone	Level	Type	Role	Number
Project ID	- RYD	- ZZ	- ZZ	- DR	- A	- 00300
Project Number	3273-01	Scale at A1	As indicated	Status	A1	Revision
						C05

info@ryderarchitecture.com
www.ryderarchitecture.com


Ryder




Oldroyd Building

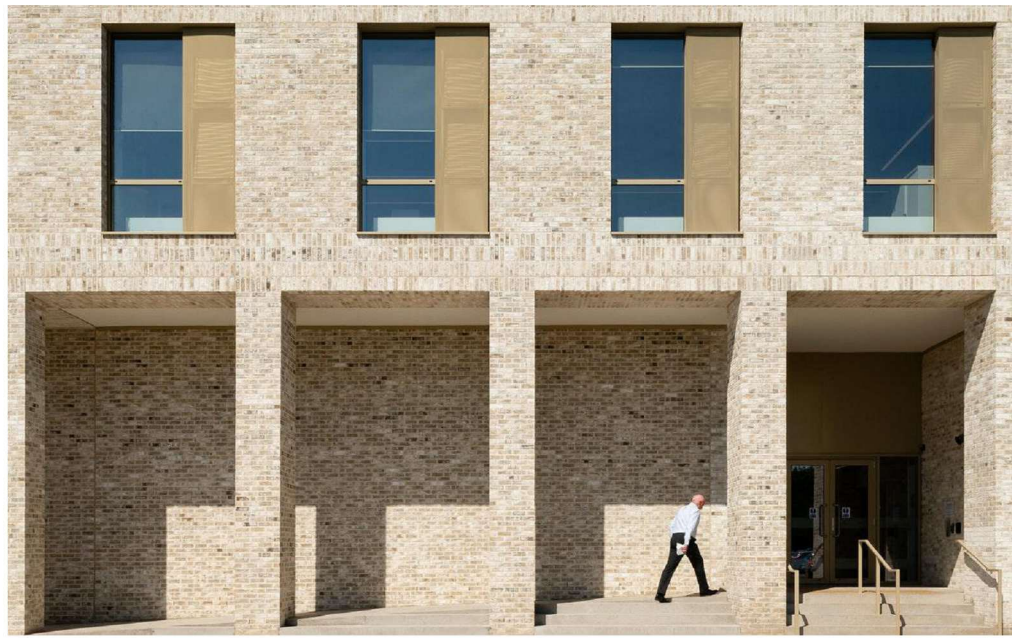

Example buildings: brick / glazing / ppc aluminium panel arrangement / zinc roofs etc

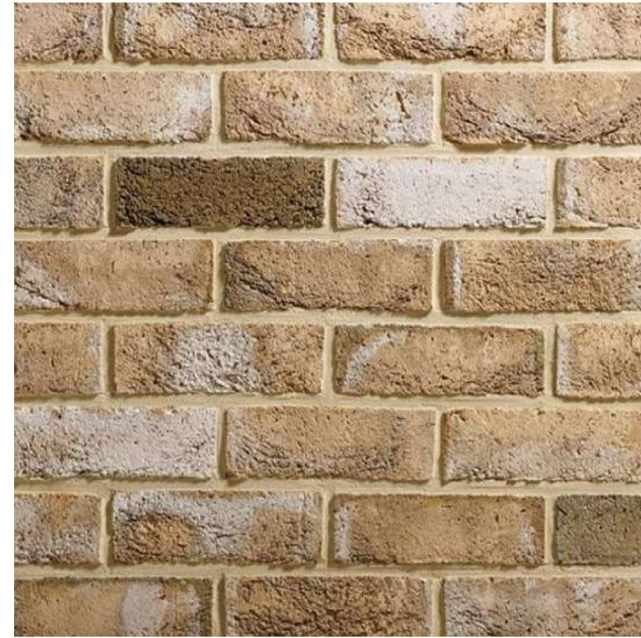

Brickwork type 01

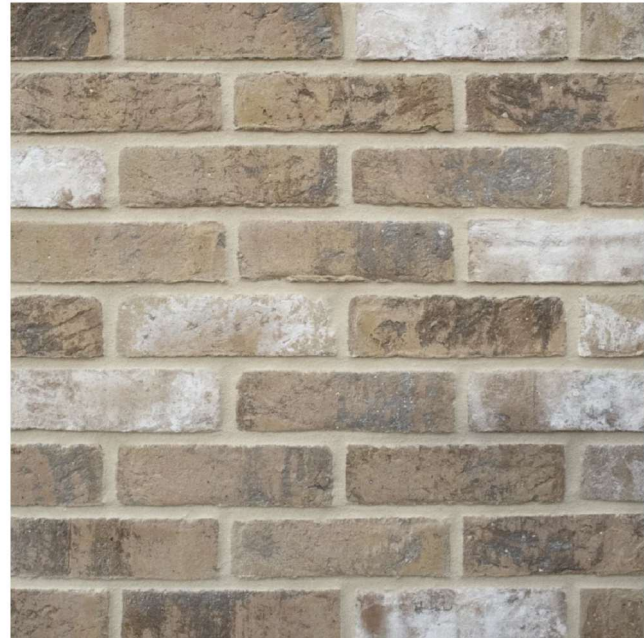

Brickwork type 02