


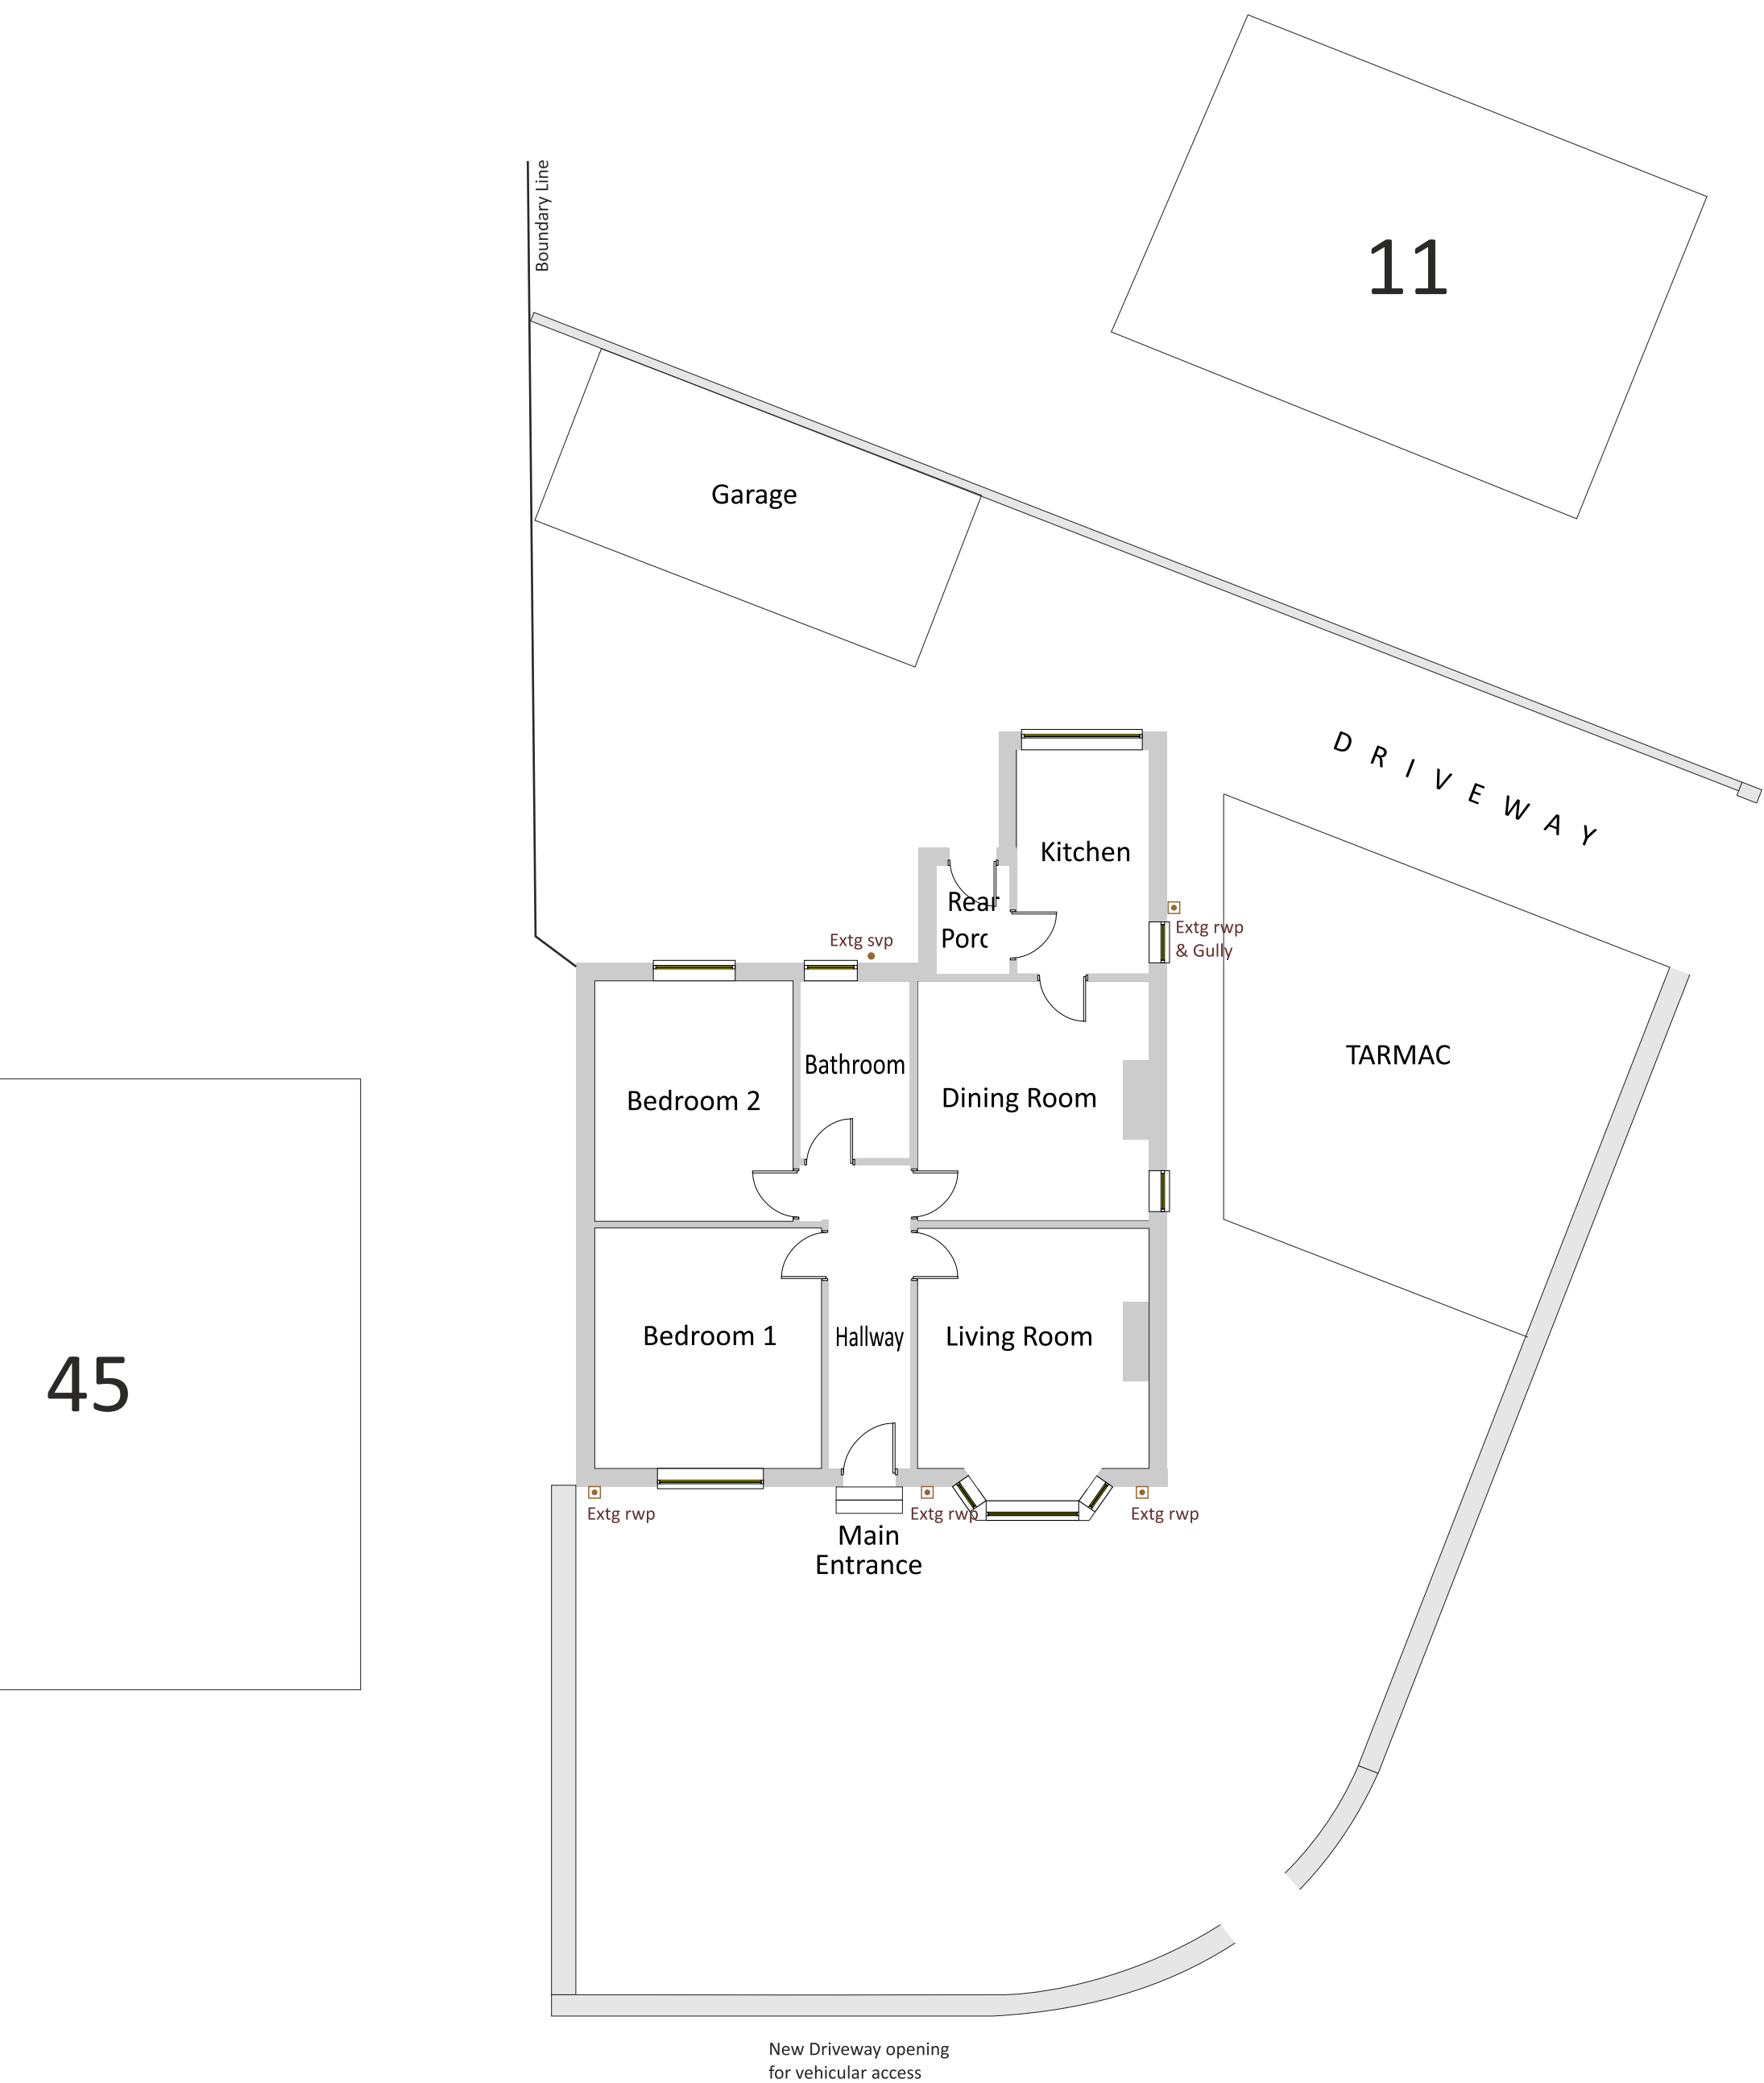

Existing Ground Floor Plan Scale 1:100