


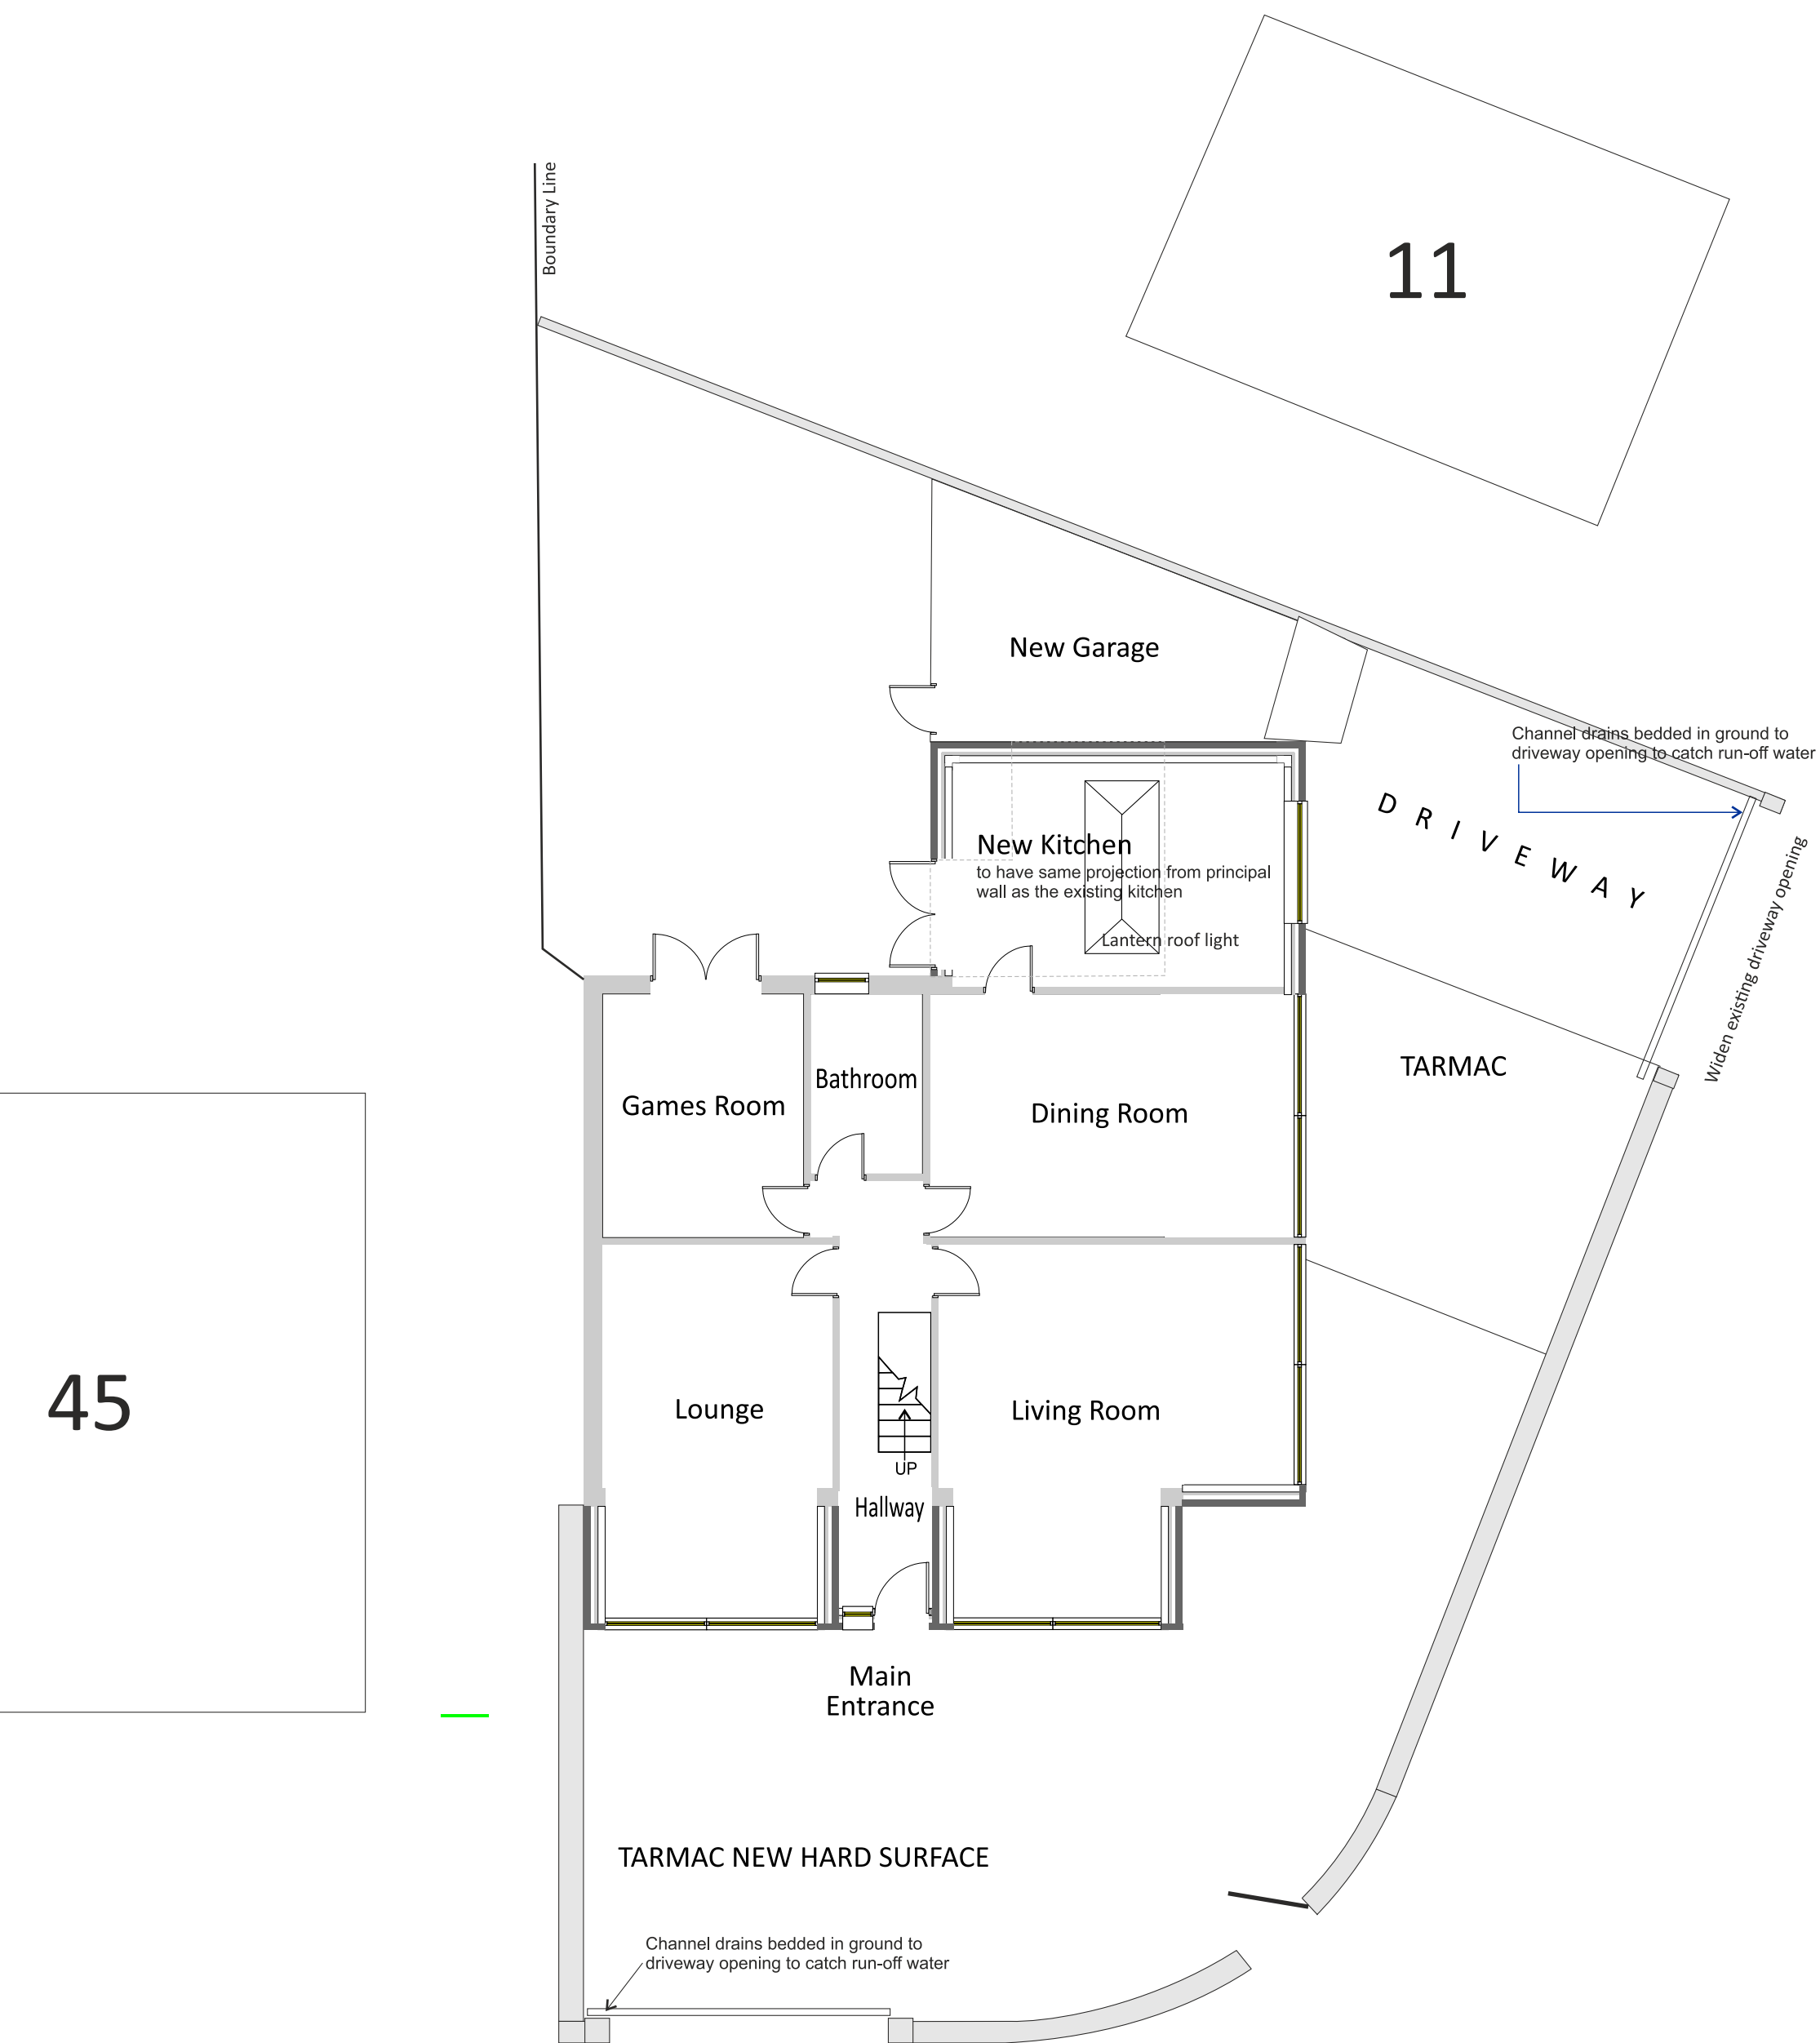

Proposed Ground Floor Plan Scale 1:100