


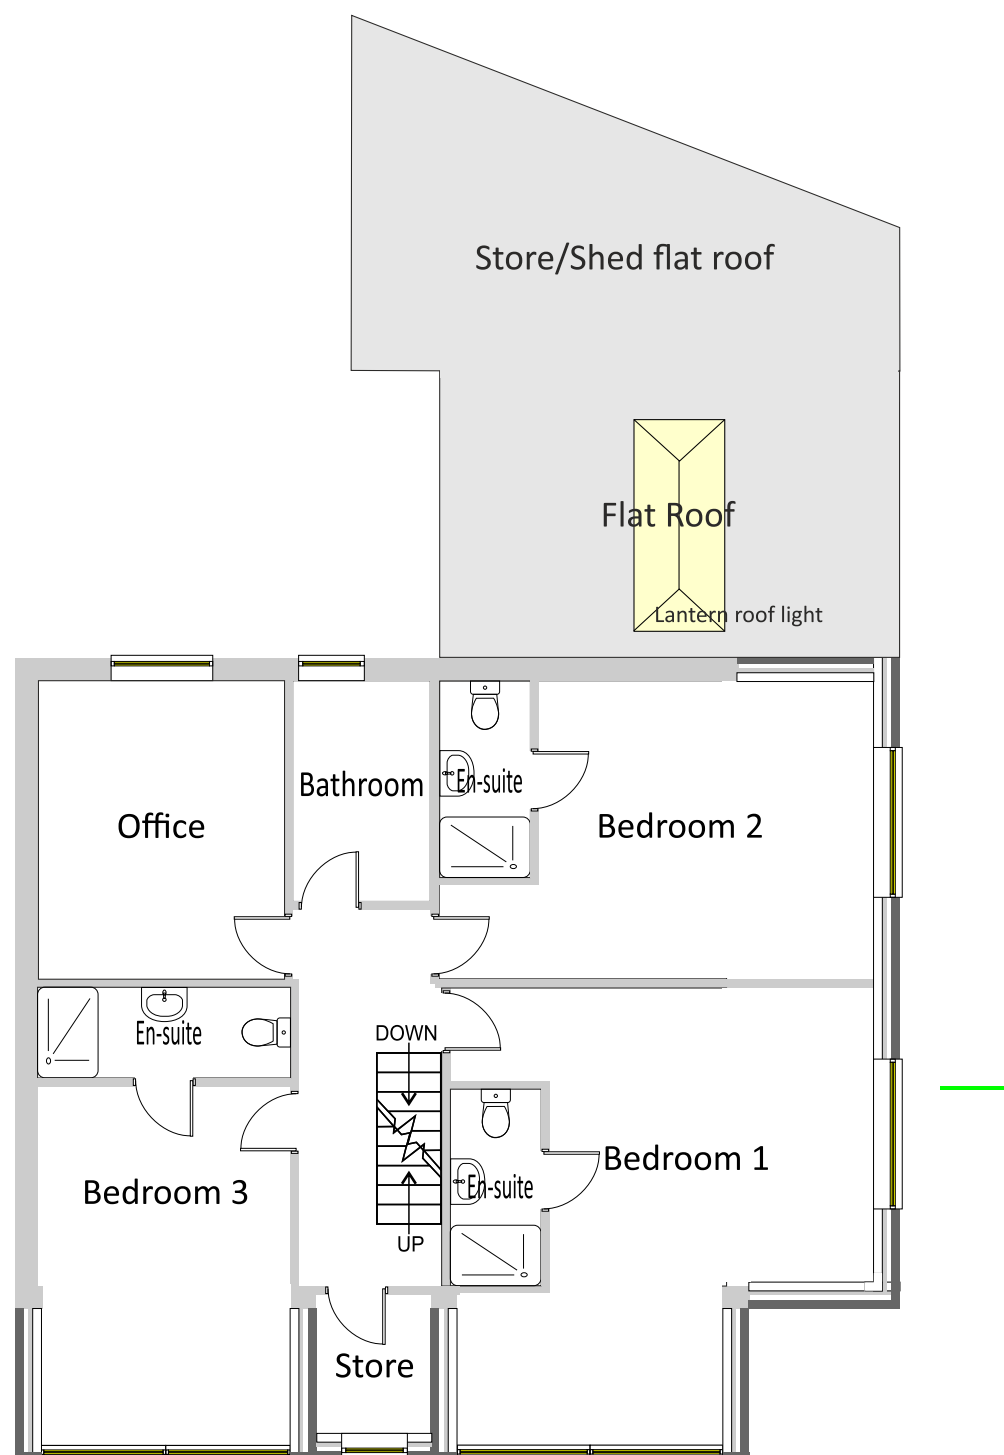

Proposed First Floor Plan Scale 1:100 (Ref: HD45DB47)