



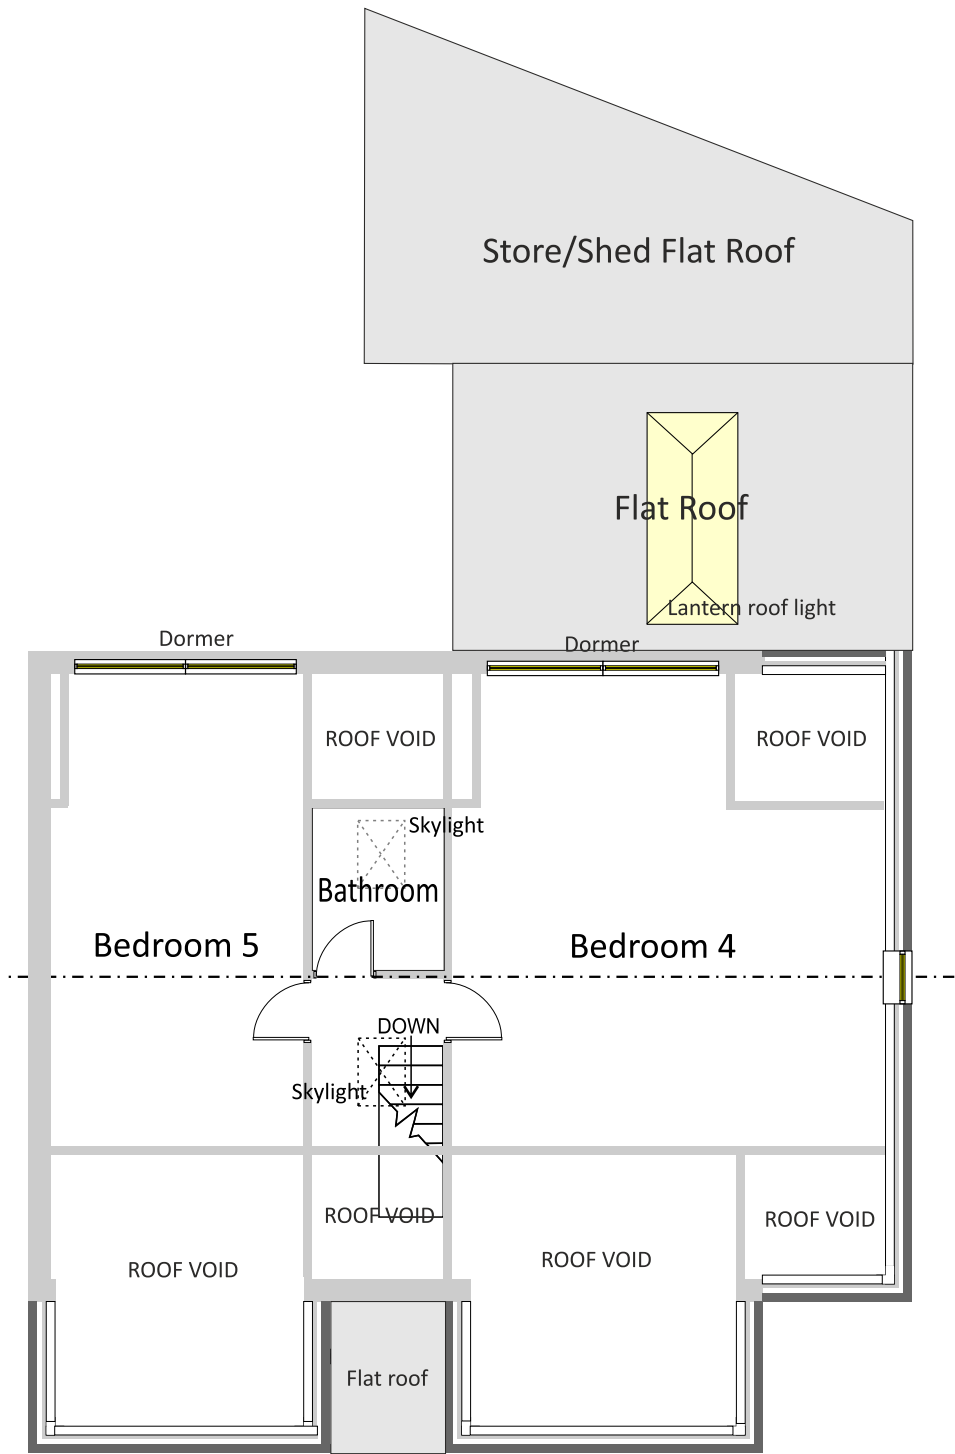

Proposed Second Floor Plan Scale 1:100 (Ref: HD45DB47)

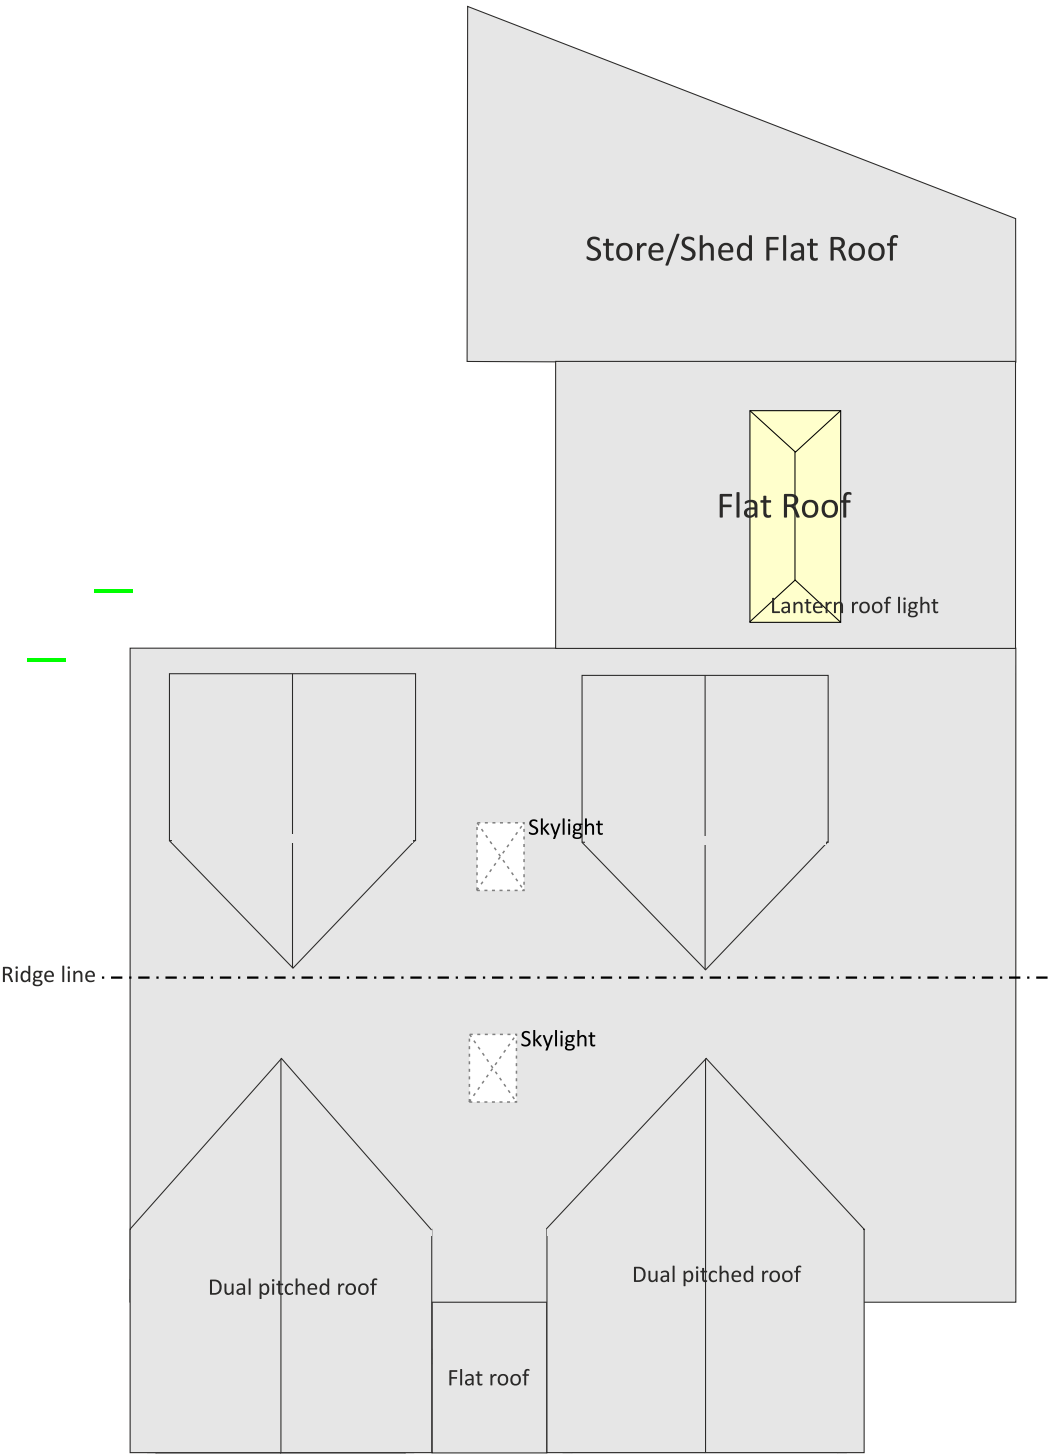

Proposed Roof Plan Scale 1:100 (Ref: HD45DB47)