


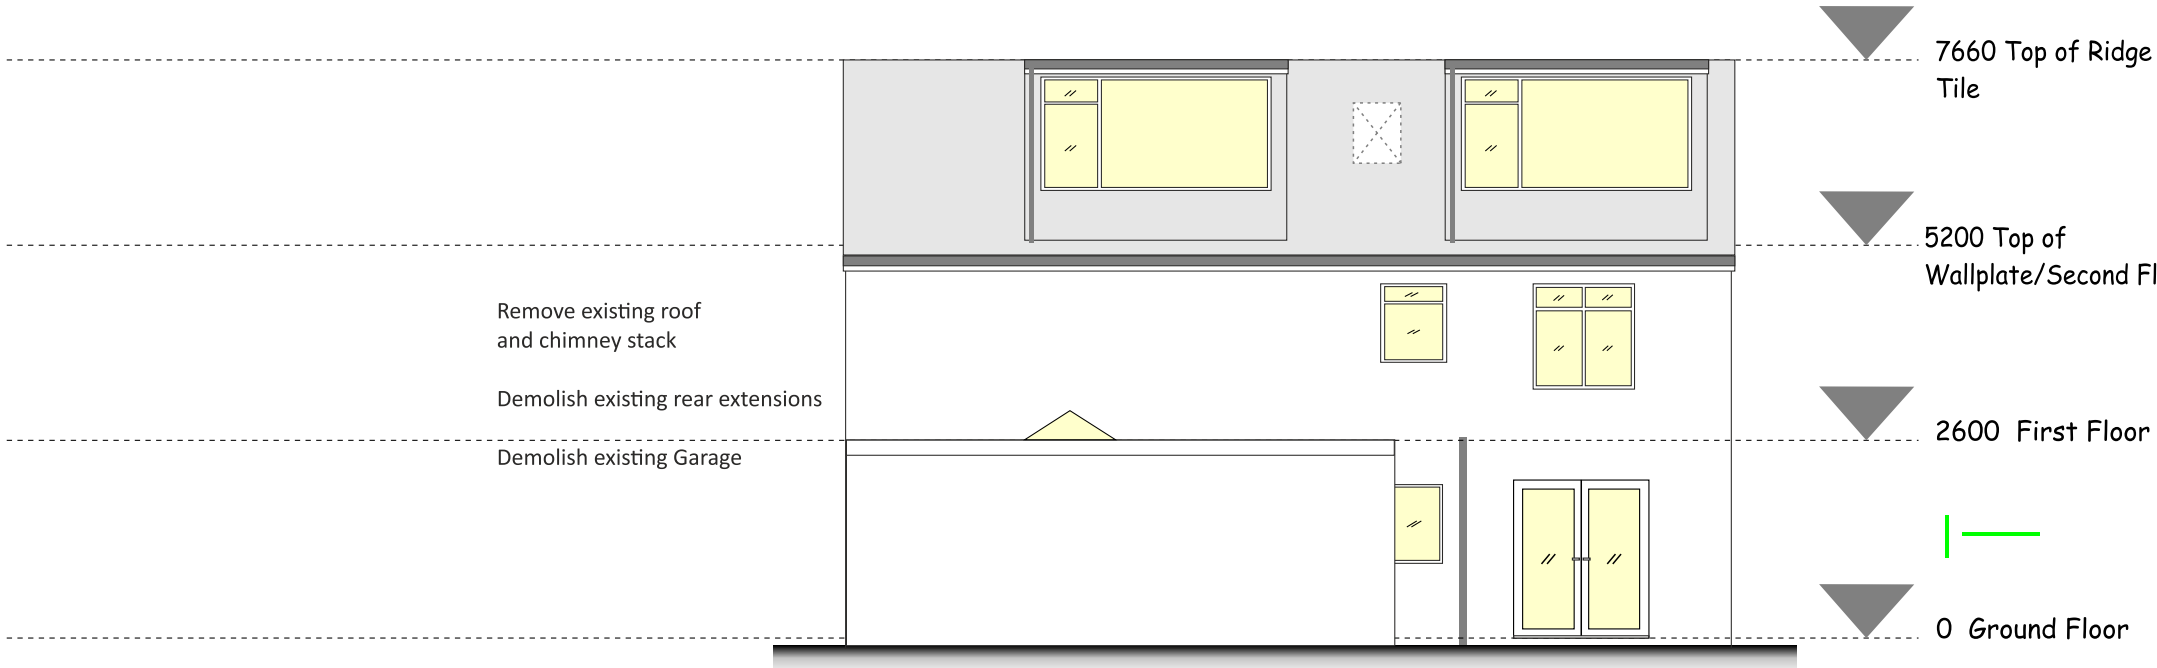

Proposed Rear Elevation
Scale 1:100 (Ref: HD45DB47)



Existing Garage in dotted lines
To be demolished

Existing Rear Elevation
Scale 1:100 (Ref: HD45DB47)