




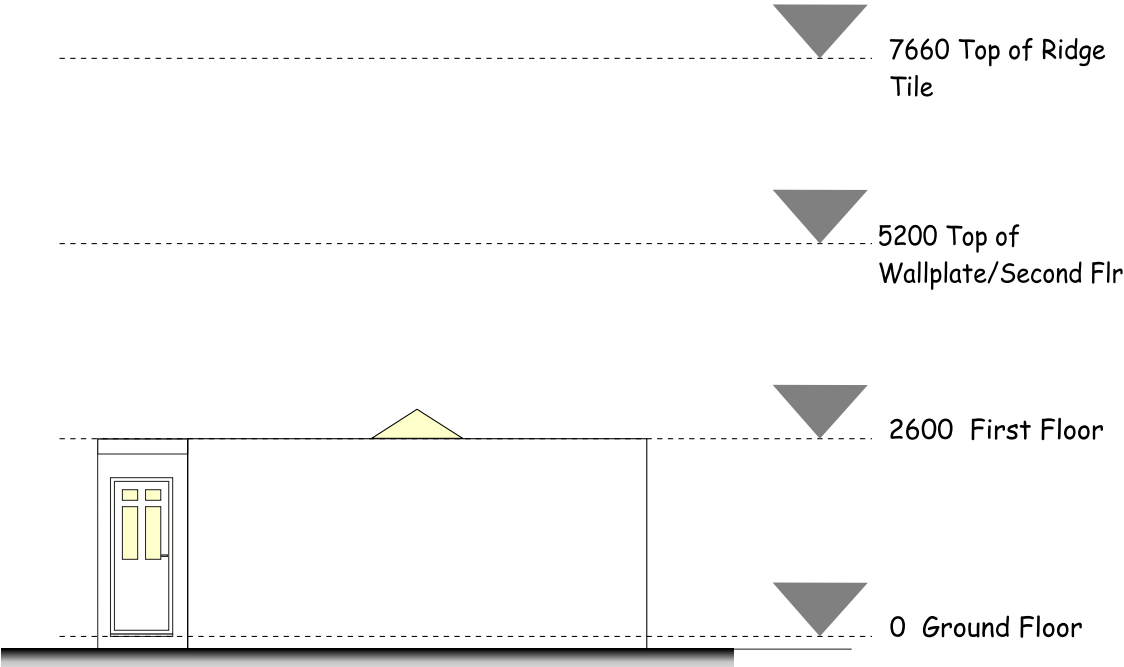

Proposed Rear Elevation - Store/Shed (X - X)
Scale 1:100 (Ref: HD45DB47v2)

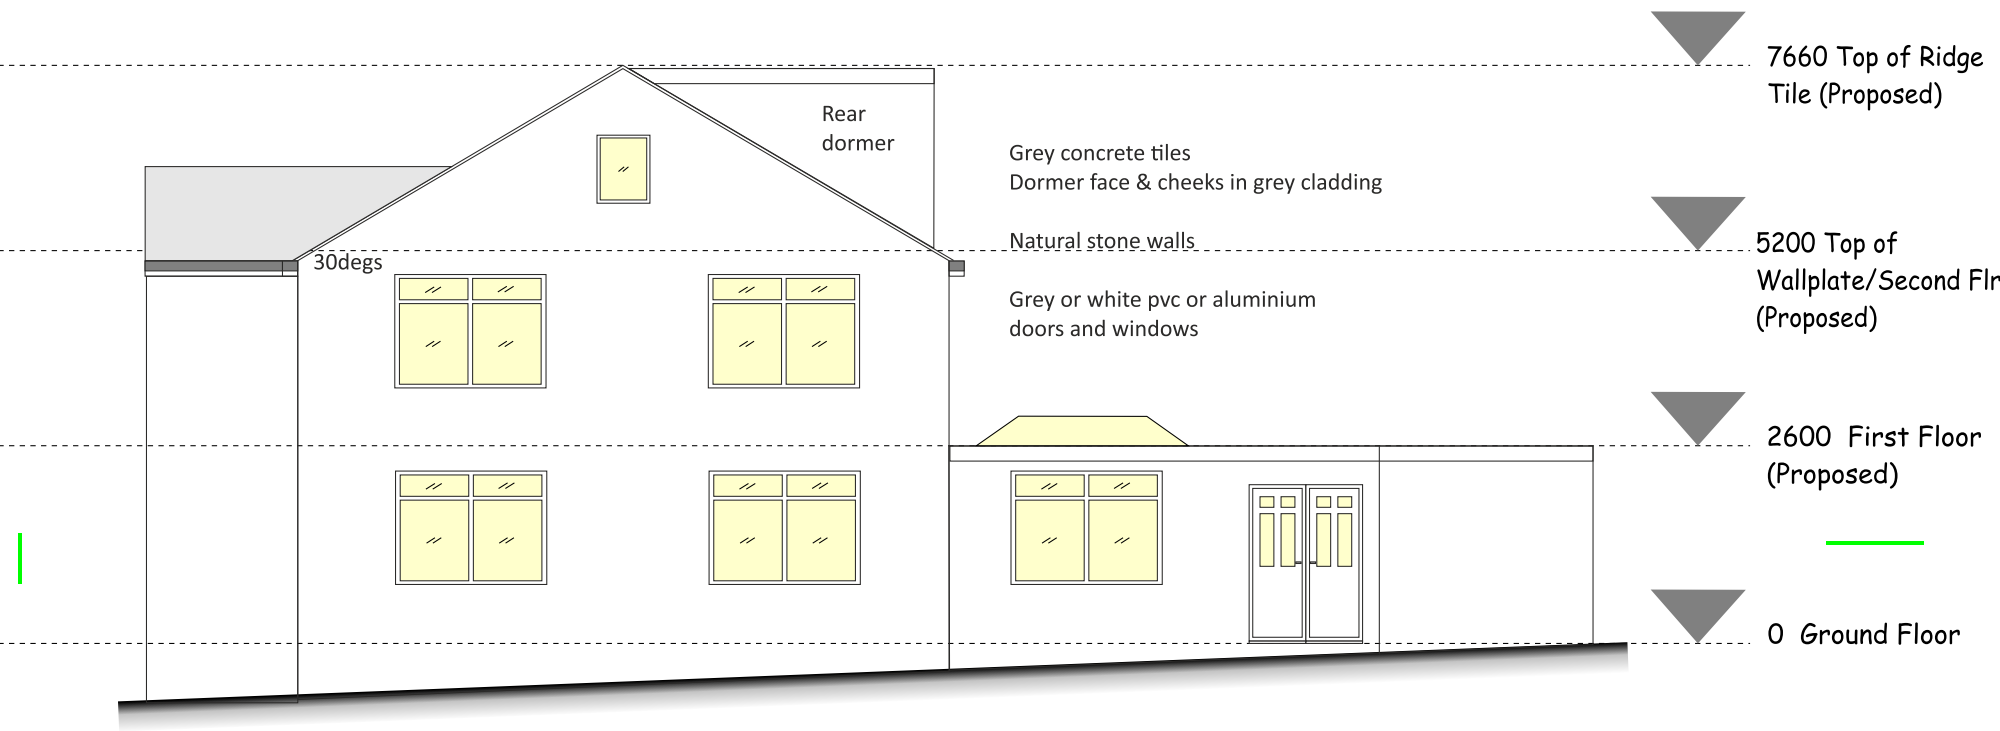

Proposed Side Elevation Scale 1:100 (Ref: HD45DB47v2)

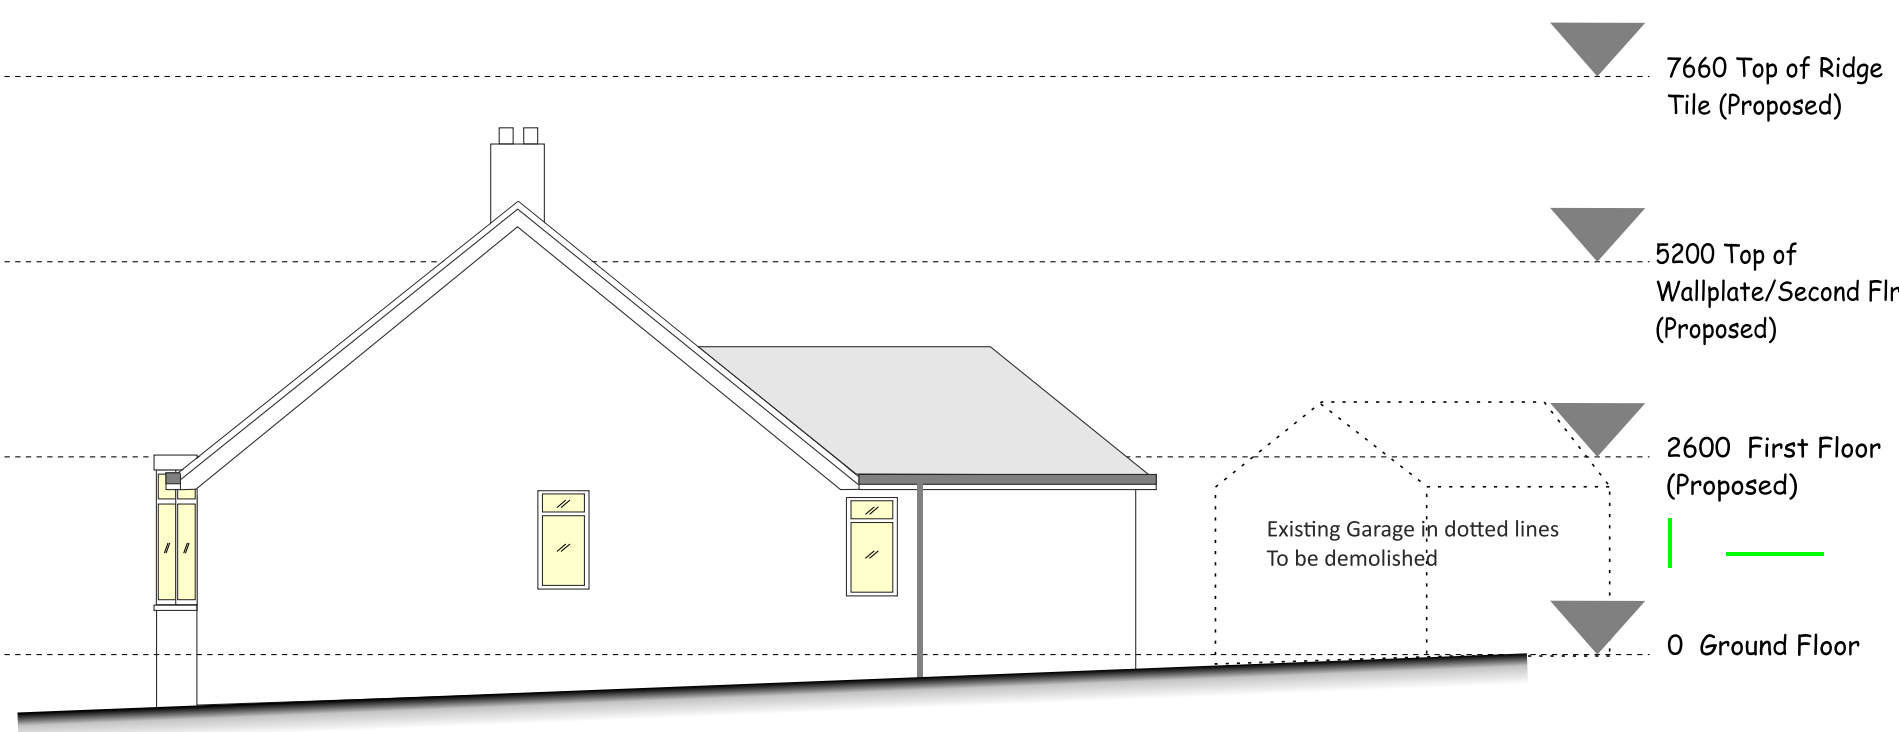

Existing Side Elevation Scale 1:100 (Ref: HD45DB47v2)