


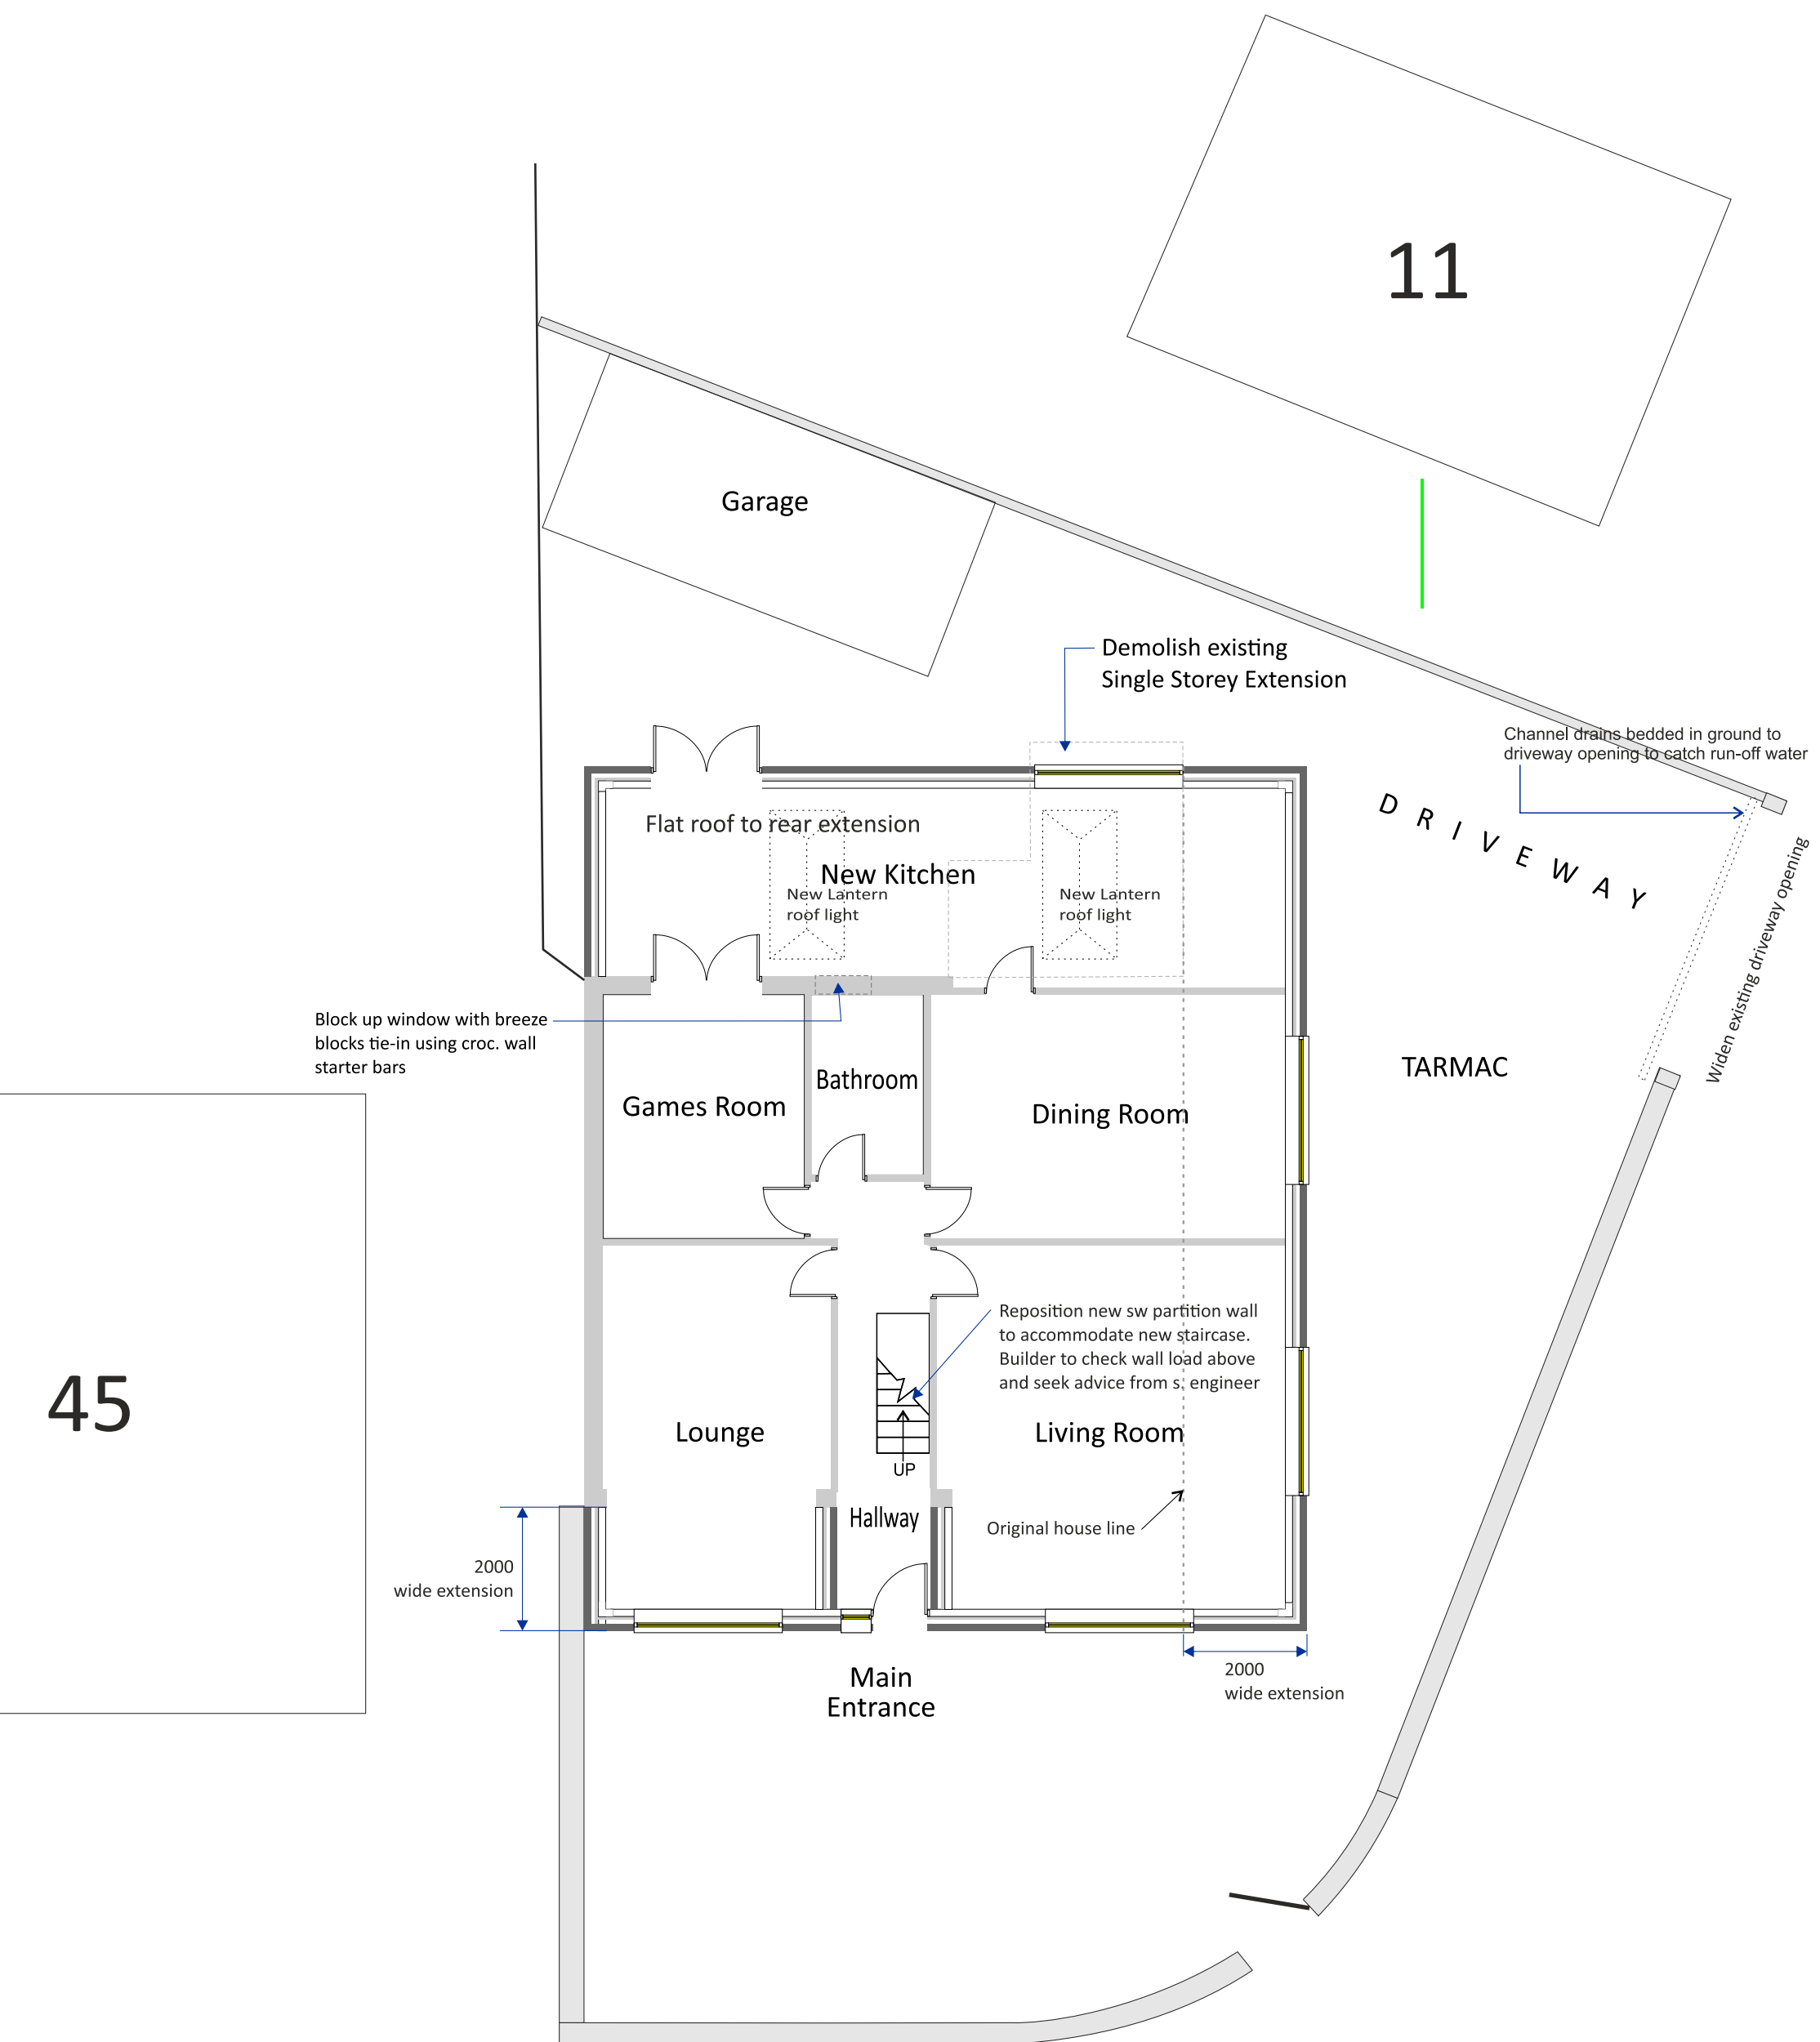

Proposed Ground Floor Plan Scale 1:100 (Ref: HD45DB47v3)