



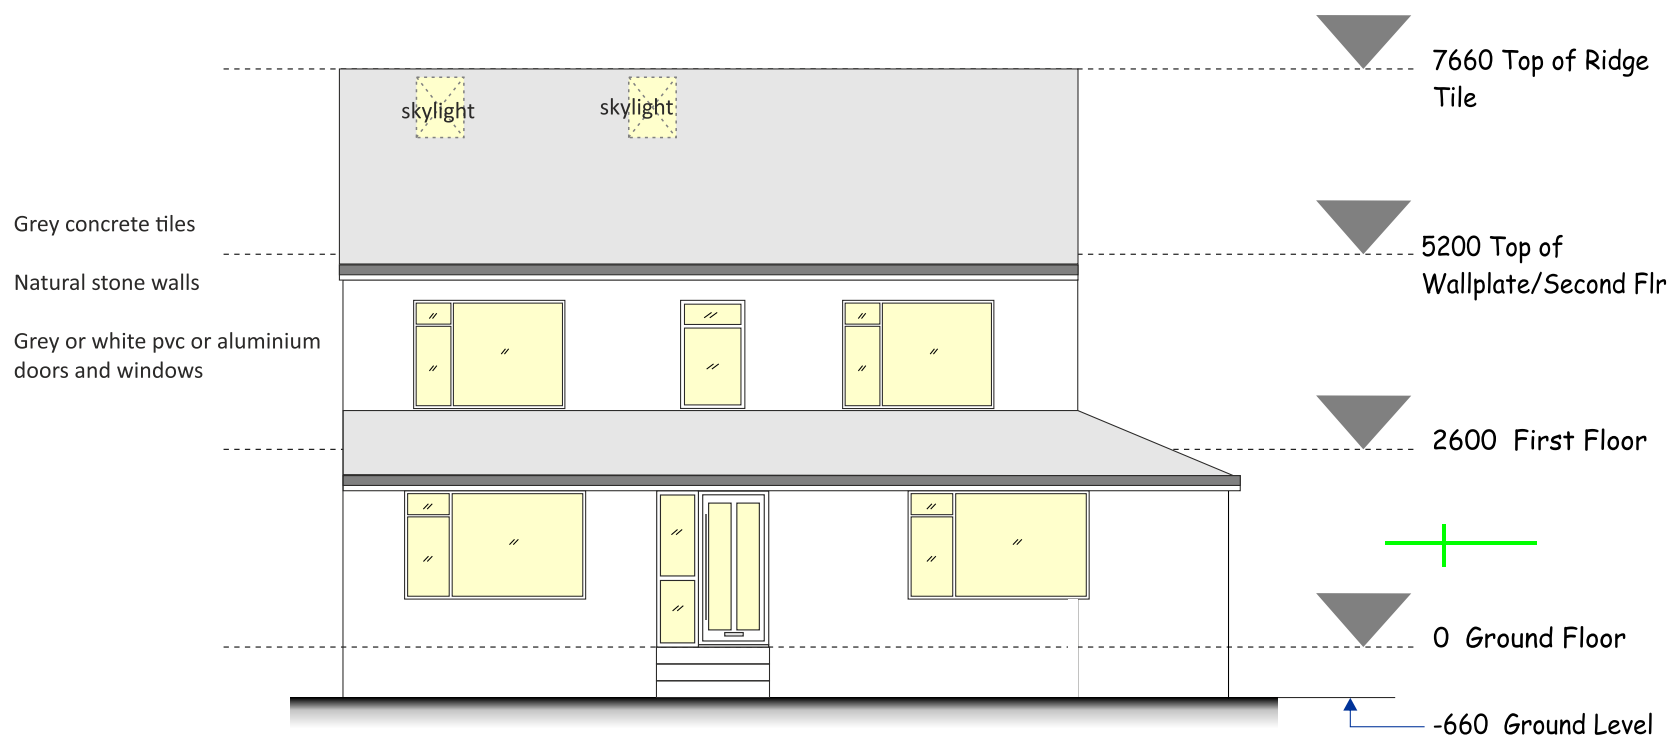

Proposed Front Elevation
Scale 1:100 (Ref: HD45DB47v3)

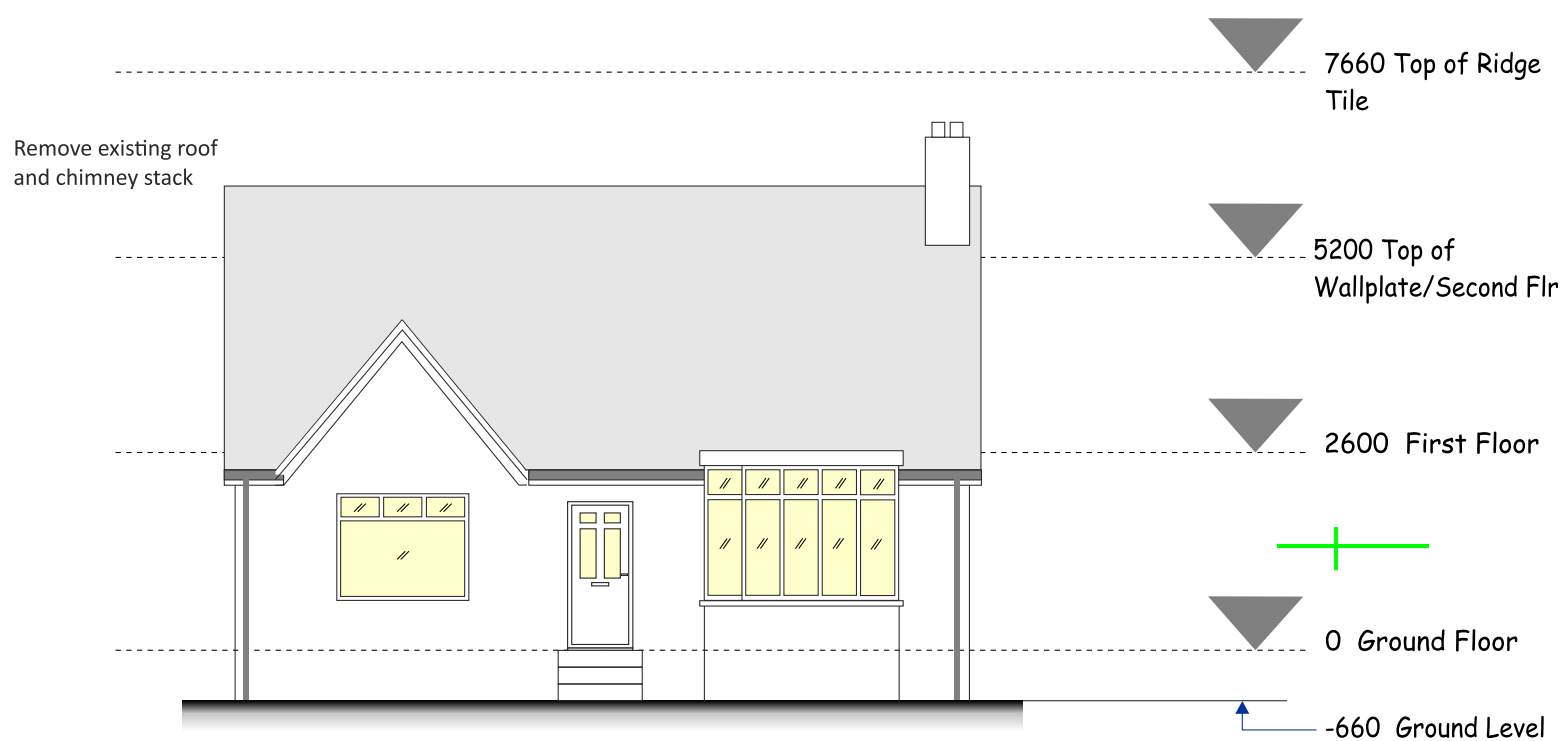

Existing Front Elevation
Scale 1:100 (Ref: HD45DB47v3)