



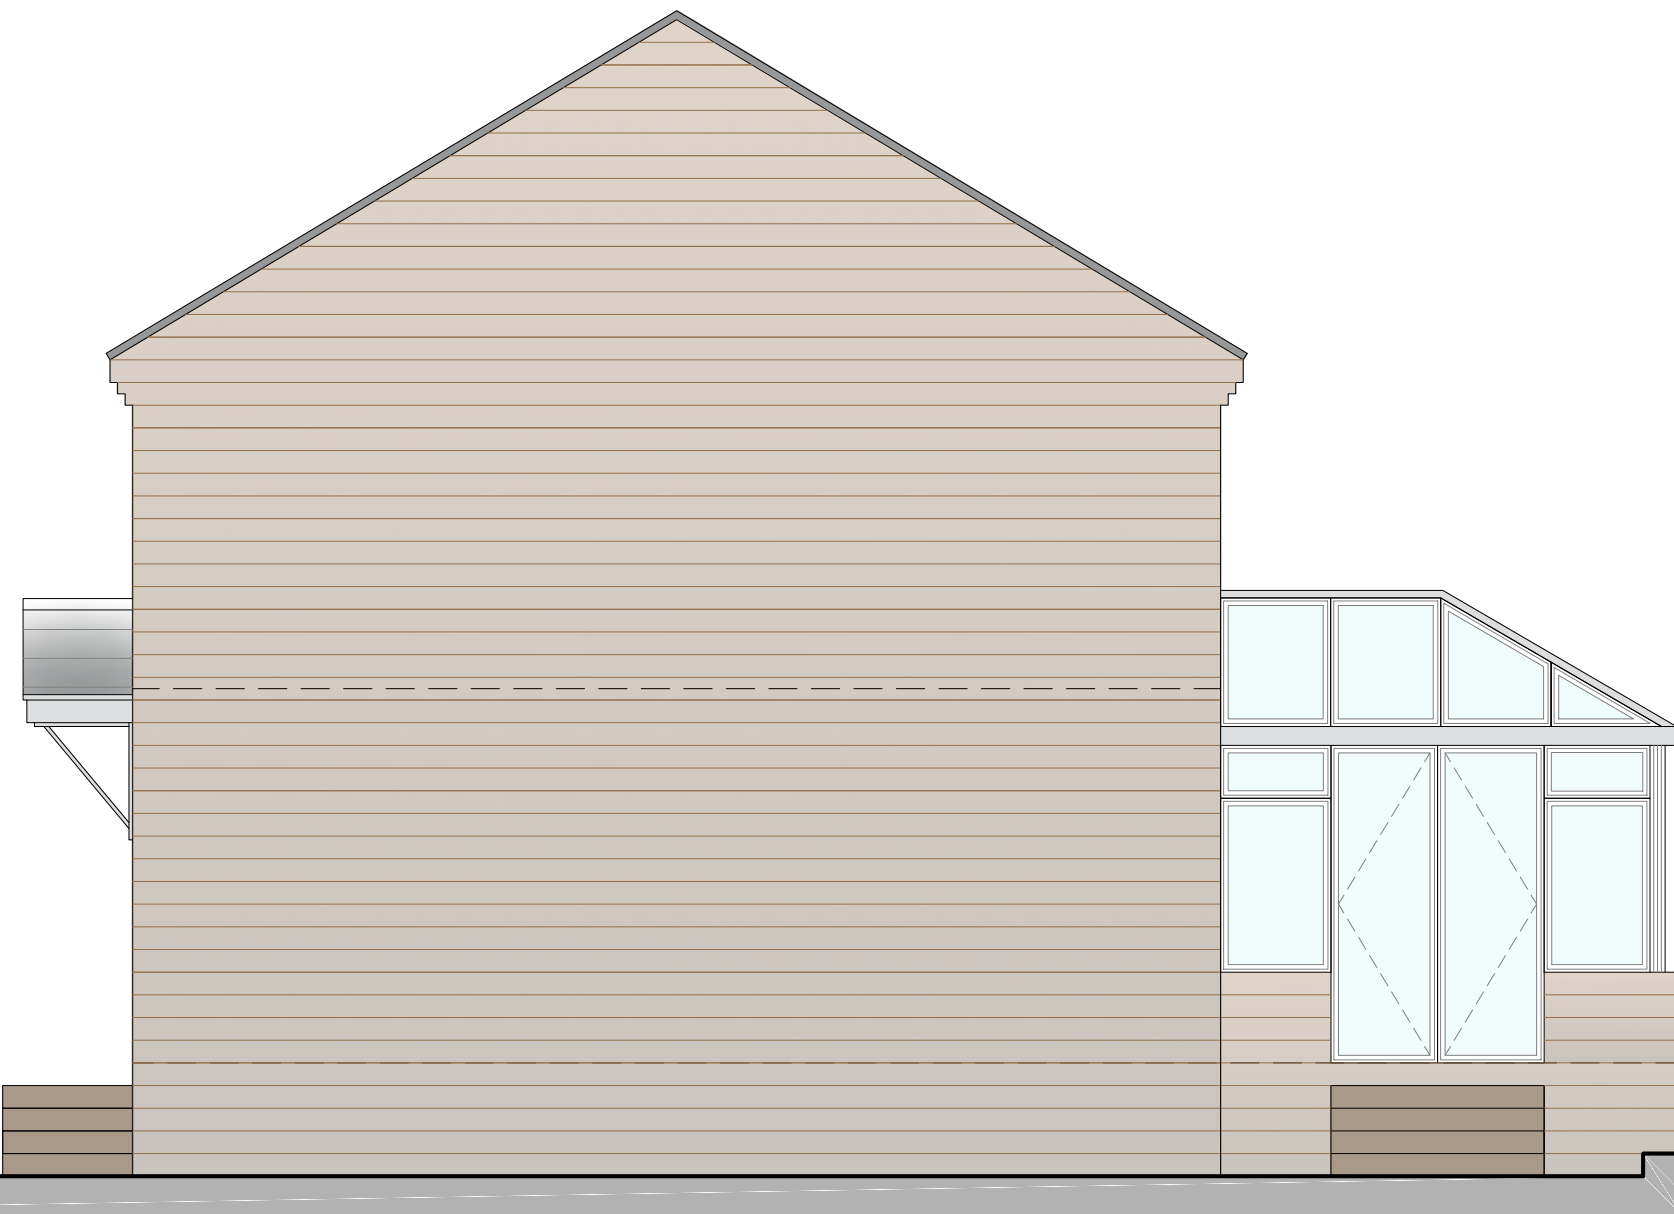


SOUTH ELEVATION  
1:50

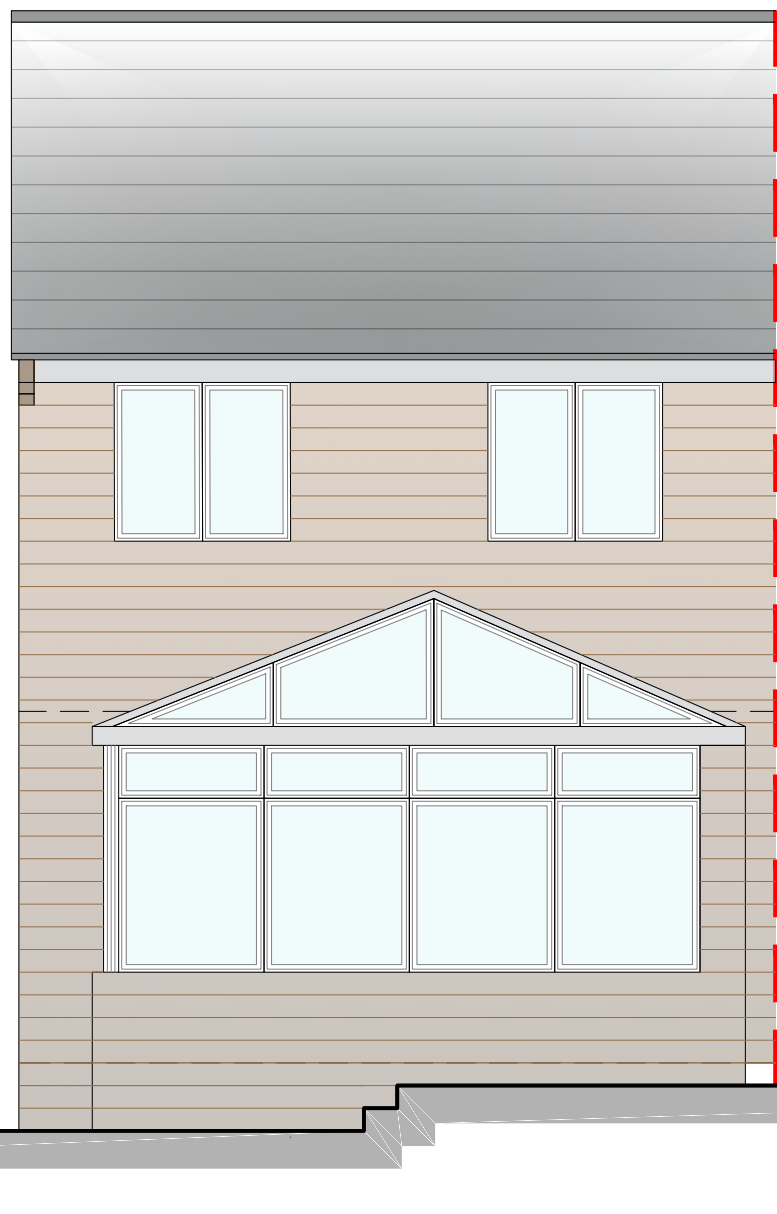


EAST ELEVATION  
1:50



NORTH ELEVATION  
1:50

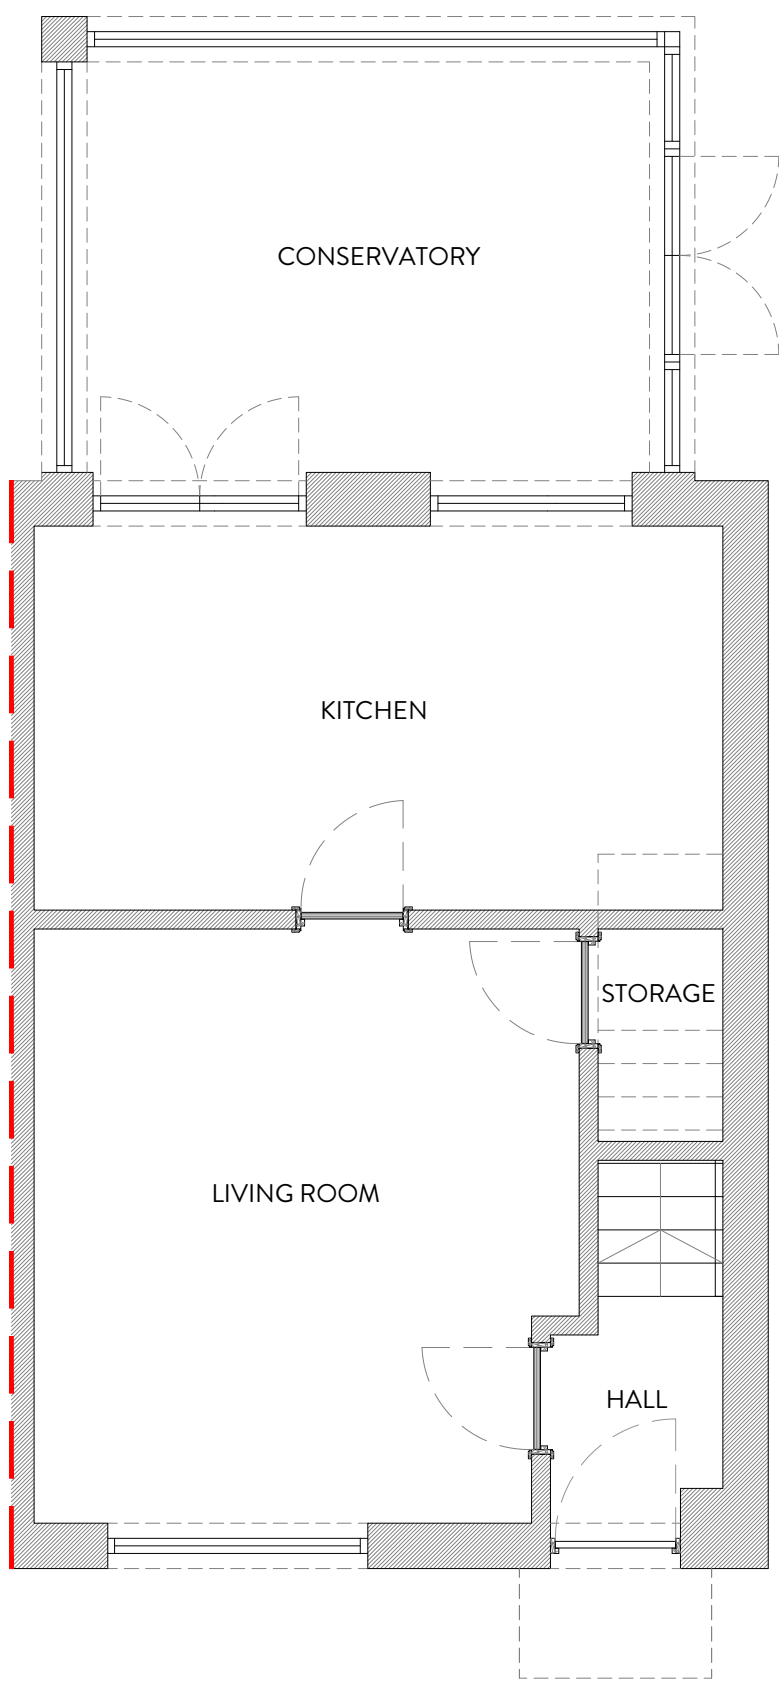

GROUND FLOOR PLAN  
1:50

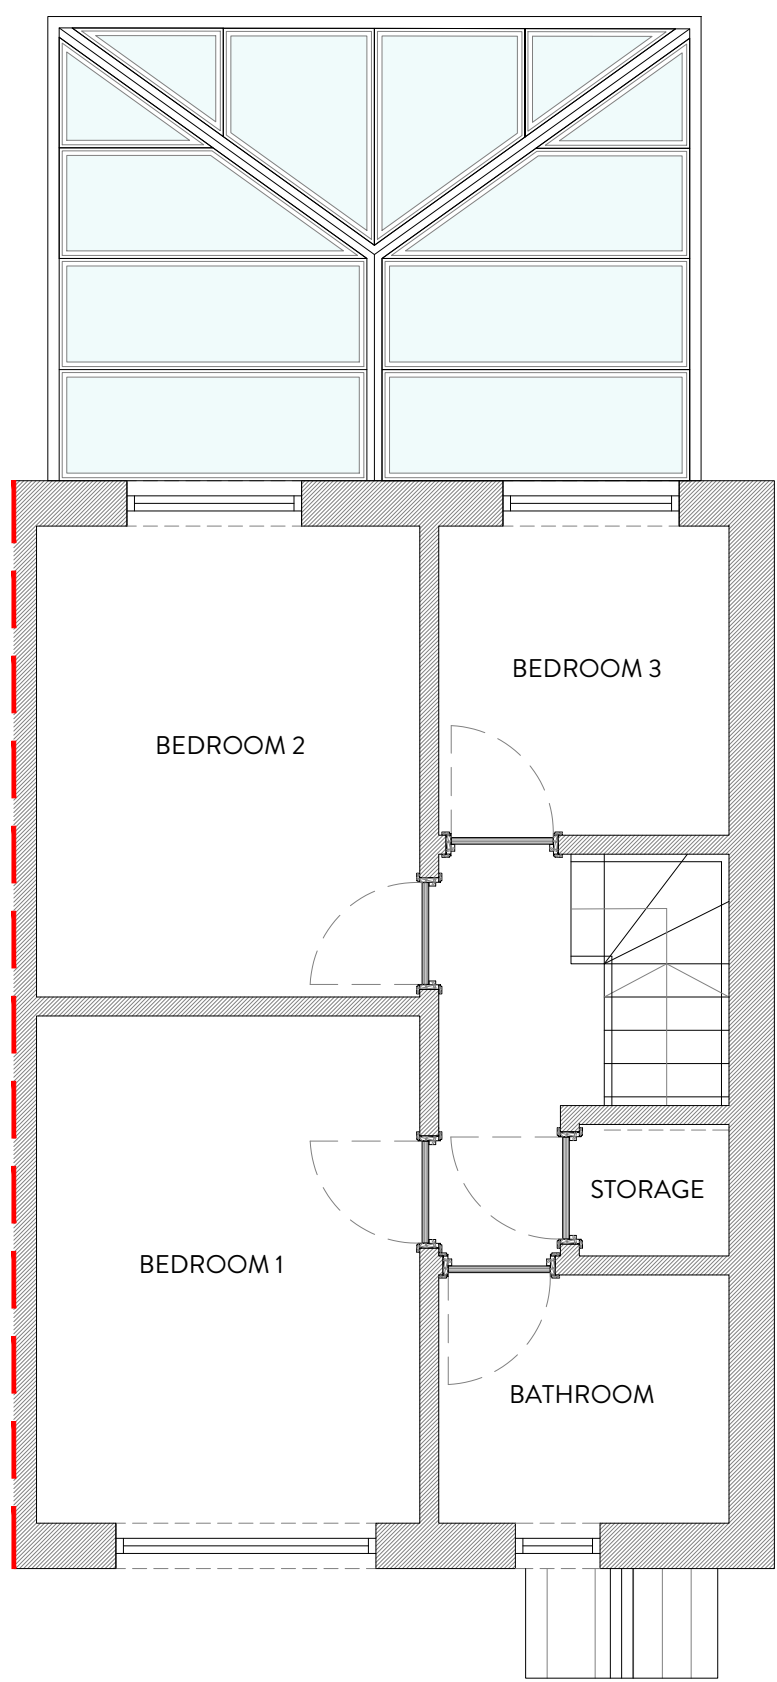

FIRST FLOOR PLAN  
1:50



| REVISION | DESCRIPTION | DATE | NOTES |
|----------|-------------|------|-------|
| -        | -           | -    | -     |
| -        | -           | -    | -     |
|                                      |                              |                                             |                                        |
|--------------------------------------|------------------------------|---------------------------------------------|----------------------------------------|
| STATUS<br><b>PLANNING DRAWING</b>    |                              | PROJECT TITLE<br><b>44 OAKLEIGH GARDENS</b> |                                        |
| DRAWING TITLE<br><b>EXISTING GA</b>  |                              | DRAWING TITLE<br><b>EXISTING GA</b>         |                                        |
| SCALE<br><b>1:50</b>                 | DRAWN<br><b>EC</b>           | CHECKED<br><b>JH</b>                        | PROJECT REFERENCE<br><b>ODS 23/740</b> |
| PAPER SIZE<br><b>A1</b>              | DWG NUMBER<br><b>(EX)001</b> | DATE<br><b>11/08/23</b>                     | REVISION<br><b>/</b>                   |
| CLIENT<br><b>MR &amp; MRS ROWDEN</b> |                              | CLIENT<br><b>MR &amp; MRS ROWDEN</b>        |                                        |