



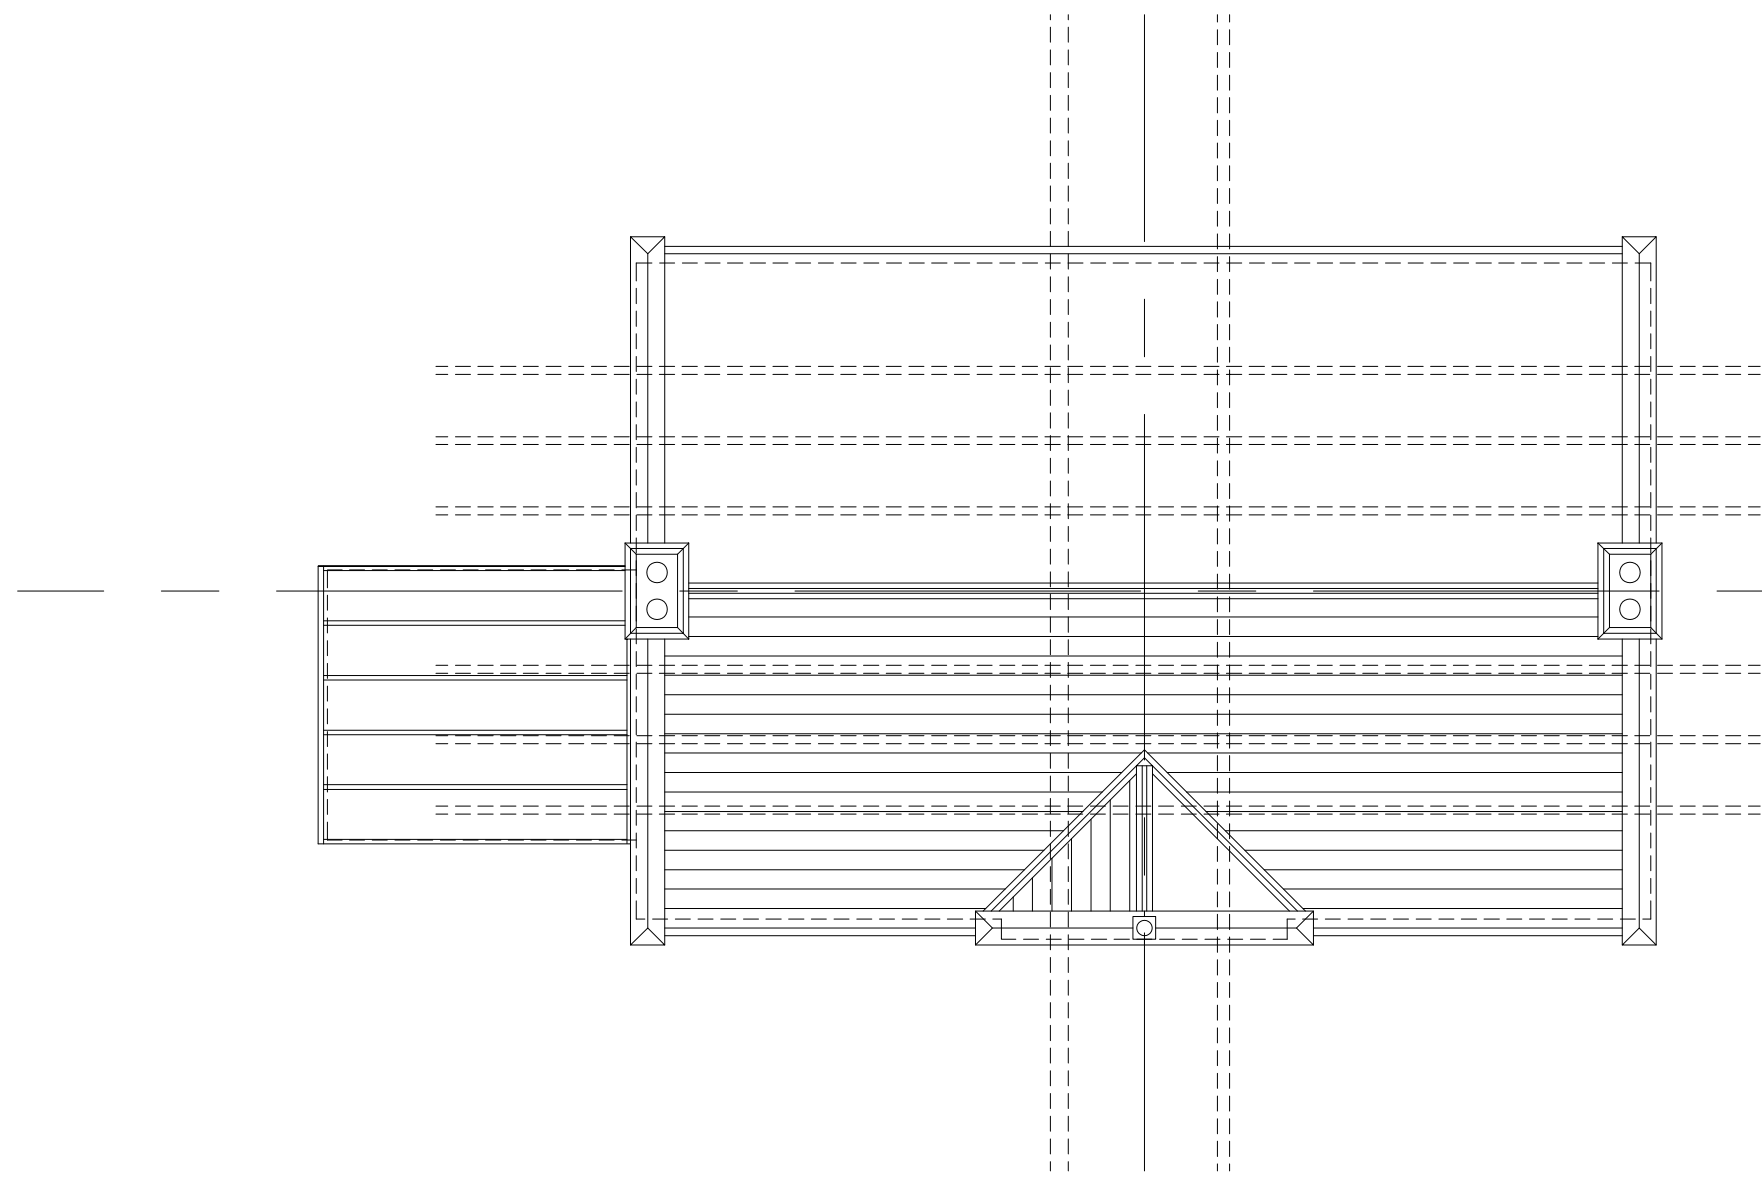


Existing Roof Plan  
Scale 1:100 @ A1

North

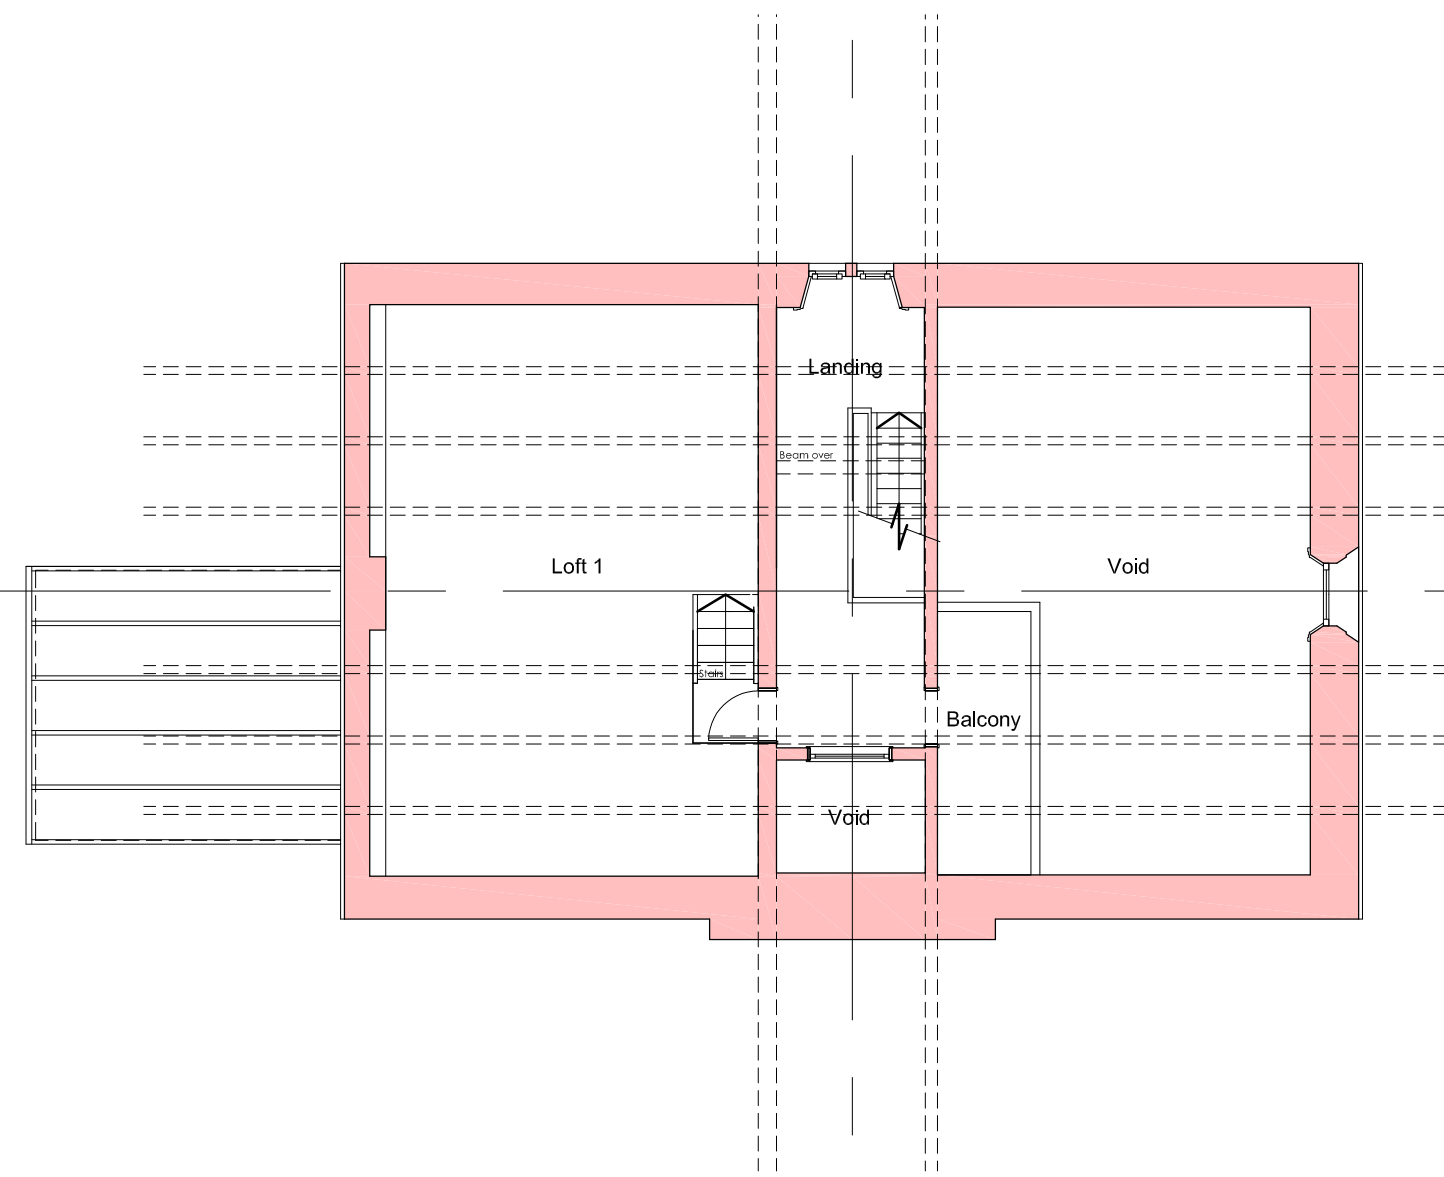


Existing First Floor Plan  
Scale 1:100 @ A1

North

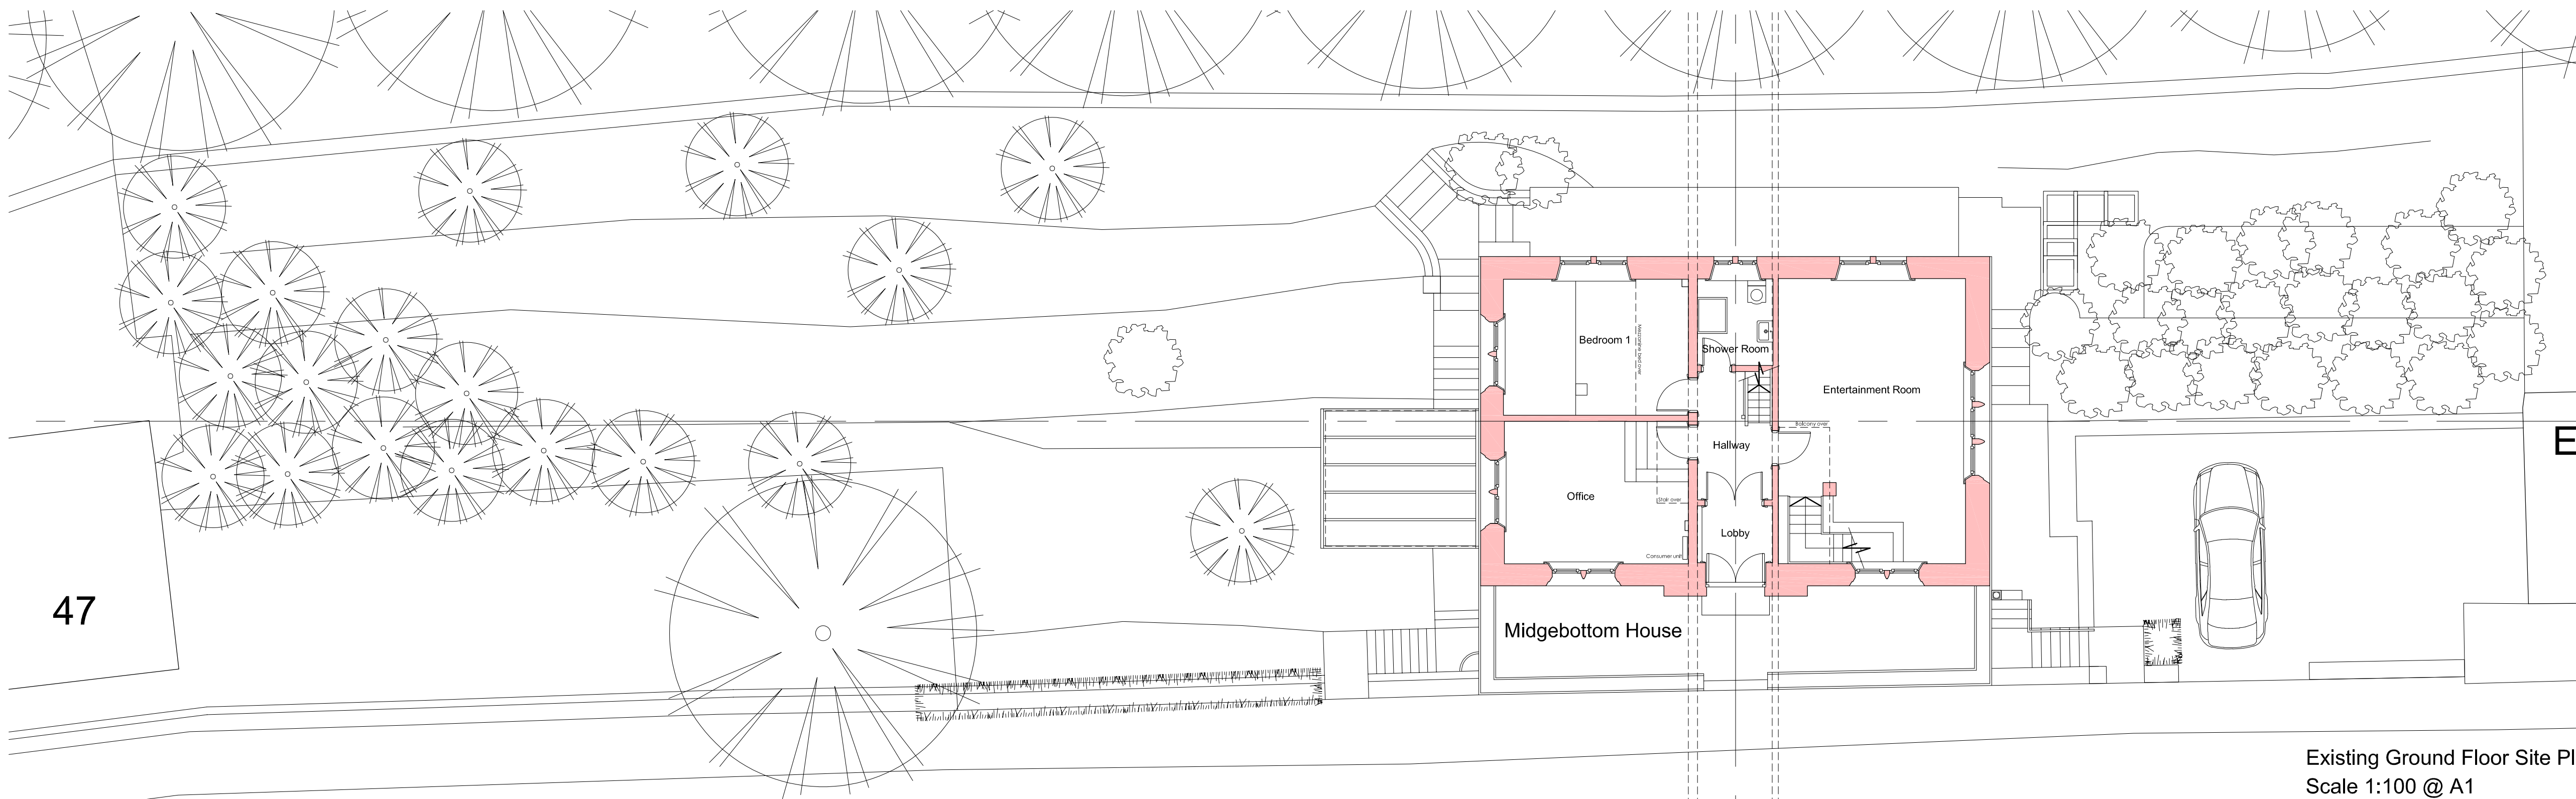


Existing Ground Floor Site Plan  
Scale 1:100 @ A1

North

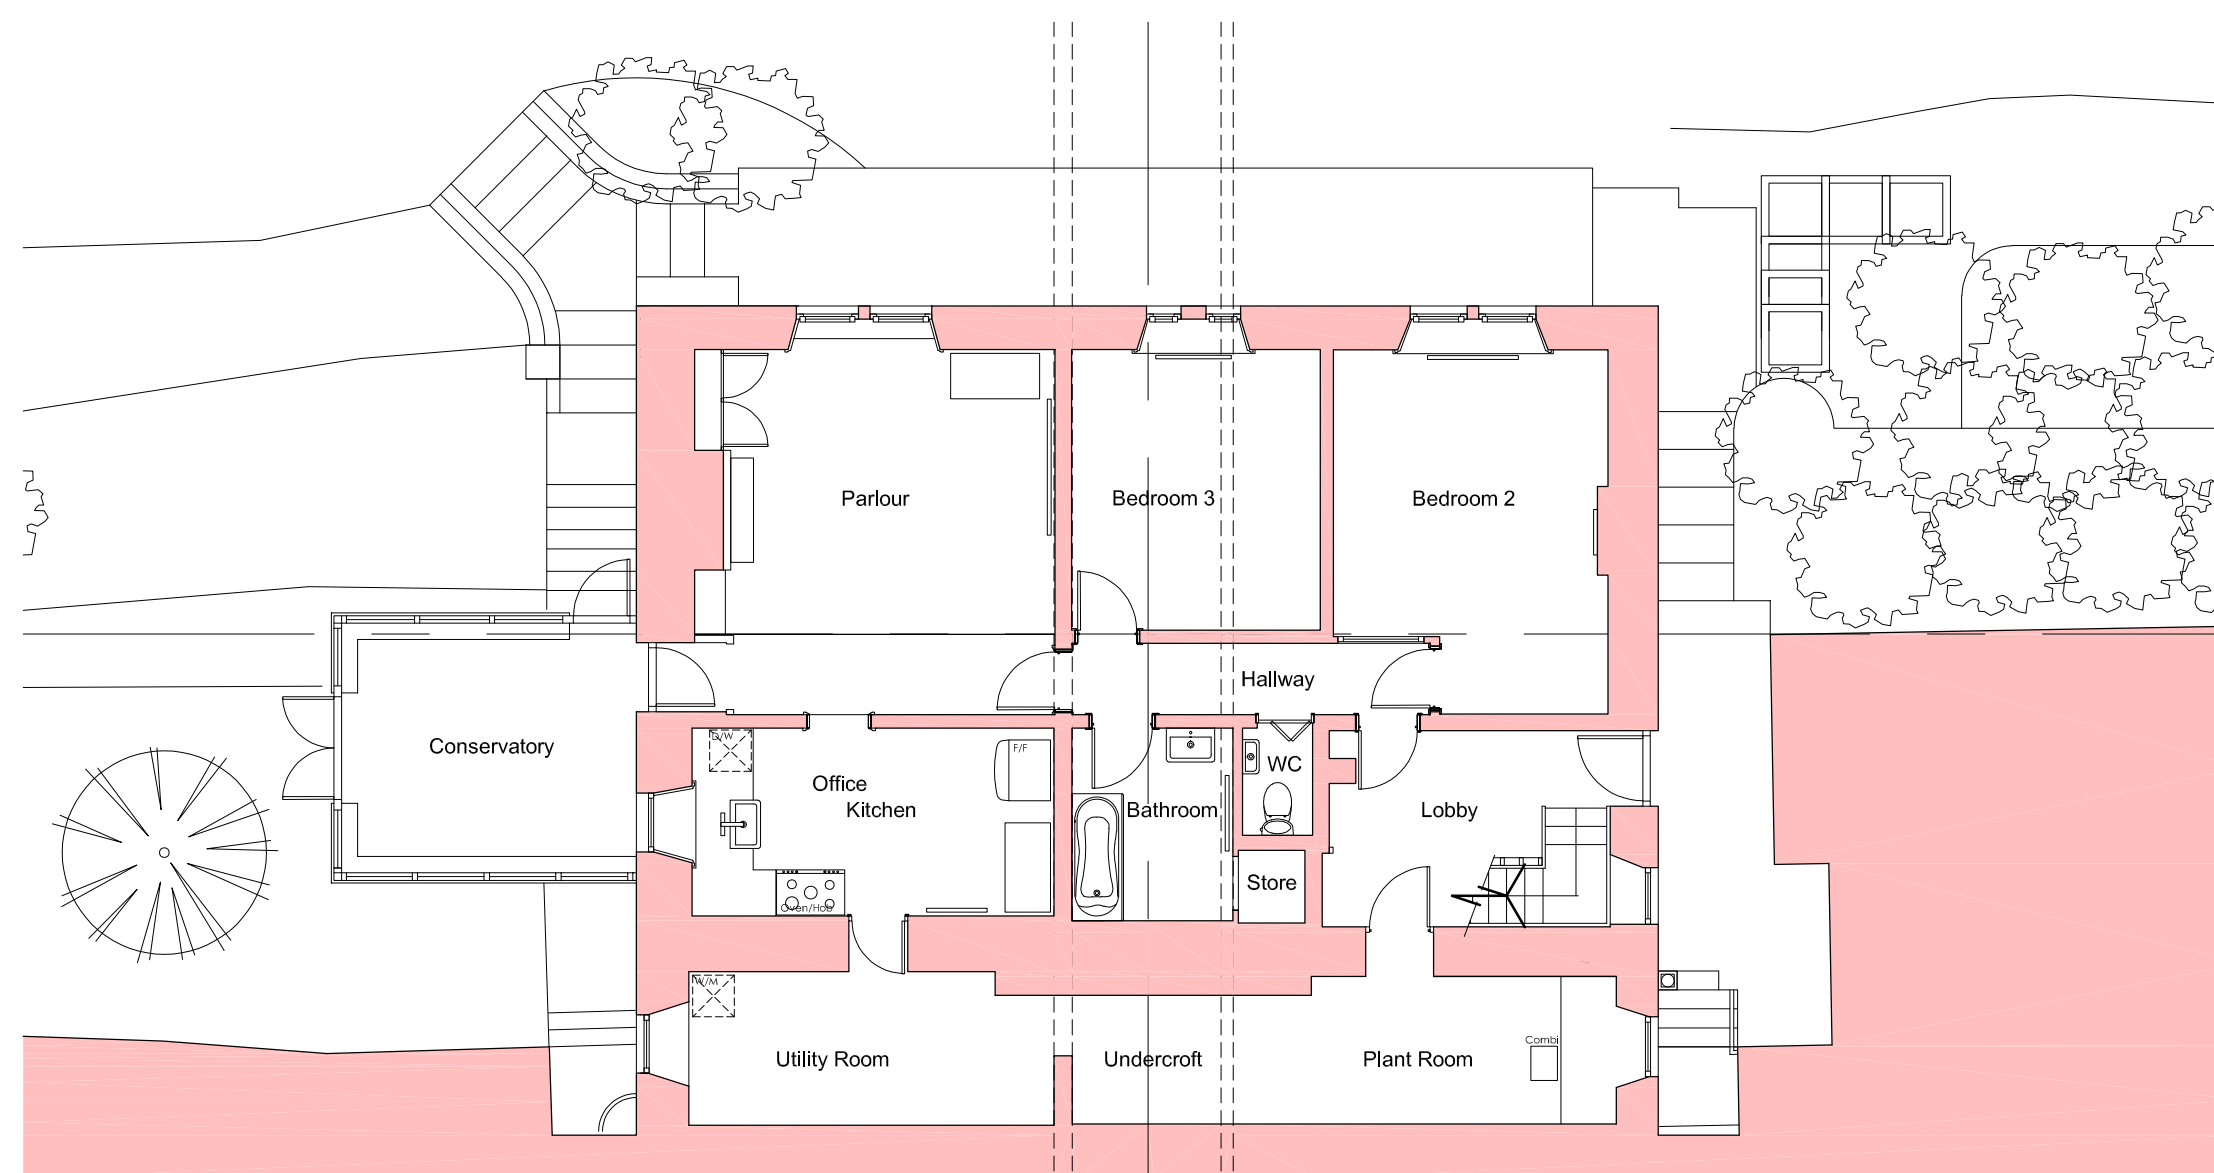

Existing Lower Ground Floor Plan  
Scale 1:100 @ A1

North

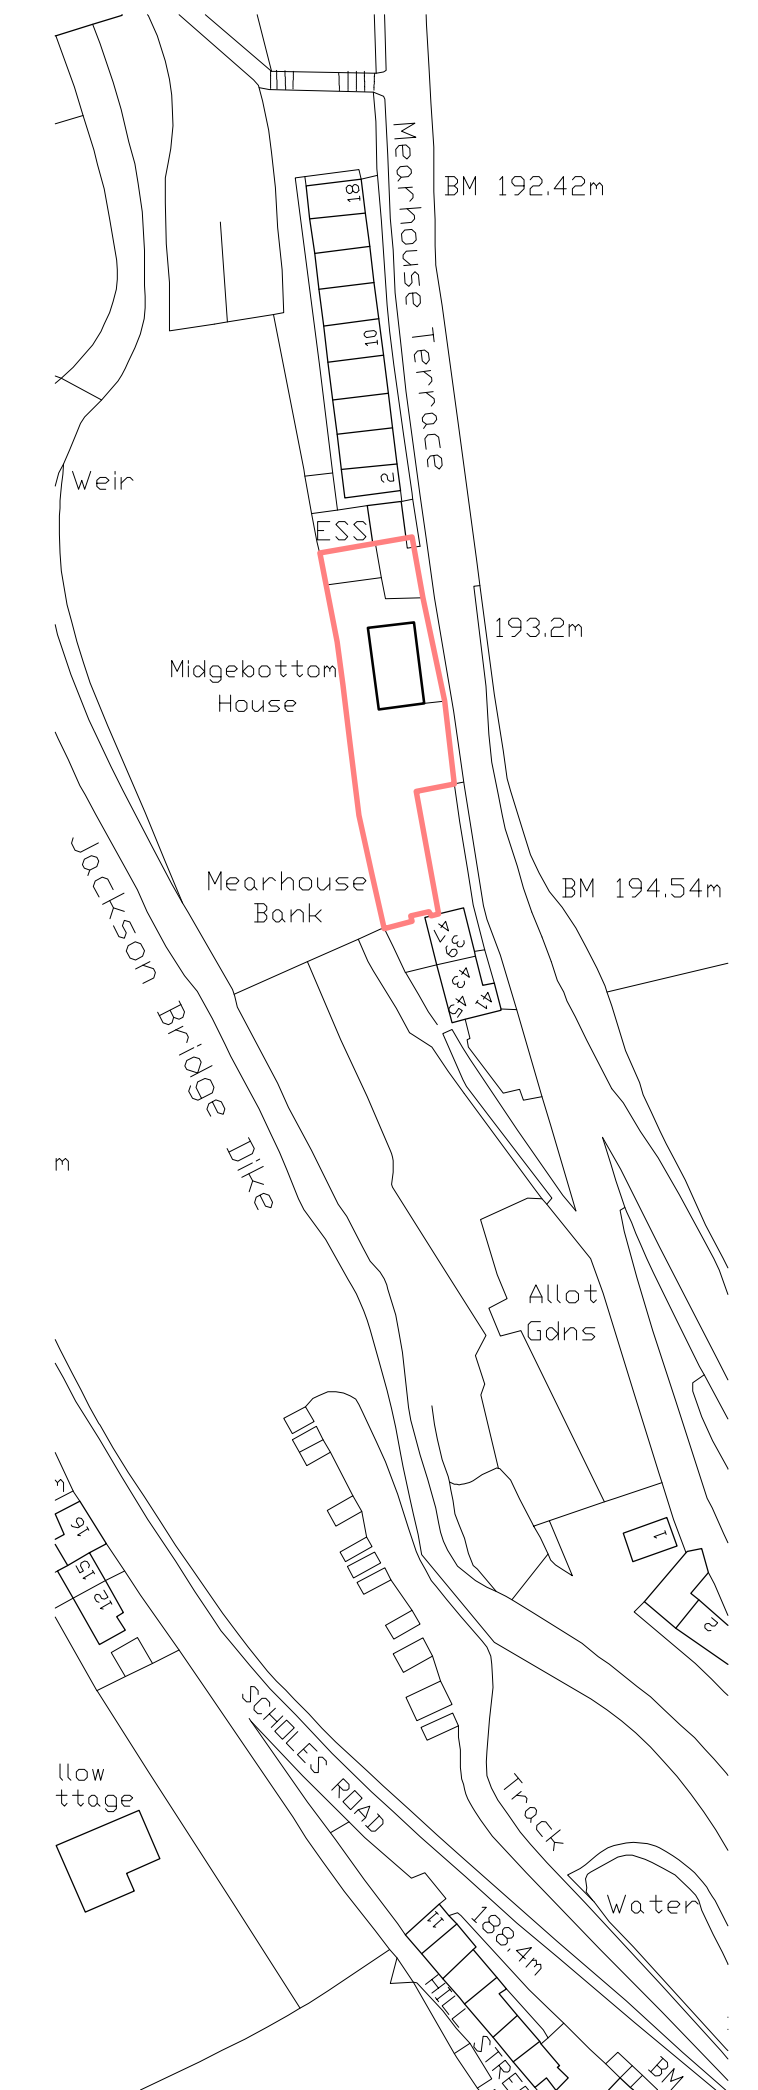

Location Plan  
Scale 1:1250 @ A1

North

|     |   |       |            |
|-----|---|-------|------------|
| D   | Issued as part of a Lawful Development Application for Approval                                     | RDS   | 18.08.23   |
| C   | Issued for Client's Information                                                                     | RDS   | 28.04.23   |
| B   | Internal Survey Information added and Upper and Lower Levels added. Issued for Client's Information | RDS   | 28.02.23   |
| A   | Issued for Client's Information                                                                     | RDS   | 31.01.23   |
| Rev | Comments                                                                                            | Drawn | App'd Date |

## FOR APPROVAL

**r d stott**  
Architects Limited

The Studio @  
West View Barn  
Chantry Lane  
Etton  
East Riding of Yorkshire  
HU17 7PE

T: +44 (0) 333 772 9707  
E: studio@rdstott.co.uk  
W: www.rdstott.co.uk

Client  
**Mr Gary Boyle and Ms Rosalyn Raine**

Project  
**Midgebottom House, Sheffield Road,  
Jackson Bridge, Holmfirth  
West Yorkshire. HD9 7HA**

Title  
**Location Plan plus  
Existing Ground Floor Site Plan,  
Existing Lower Ground Floor Plan,  
Existing First Floor Plan and Existing Roof Plan**

Scale  
**1:1250 & 1:100 @ A1 / 1:2500 & 1:200 @ A3**

Project Number  
**2023.219**

Drawing Number  
**101**

Rev  
**D**

Note  
This drawing is to be read in conjunction with all related drawings and documentation.  
Do not scale from this drawing.  
All dimensions must be checked and verified on site before commencing any work.  
The originator should be notified immediately of any discrepancy.  
This drawing is copyright and remains the property of R D Stott Architects Limited.