


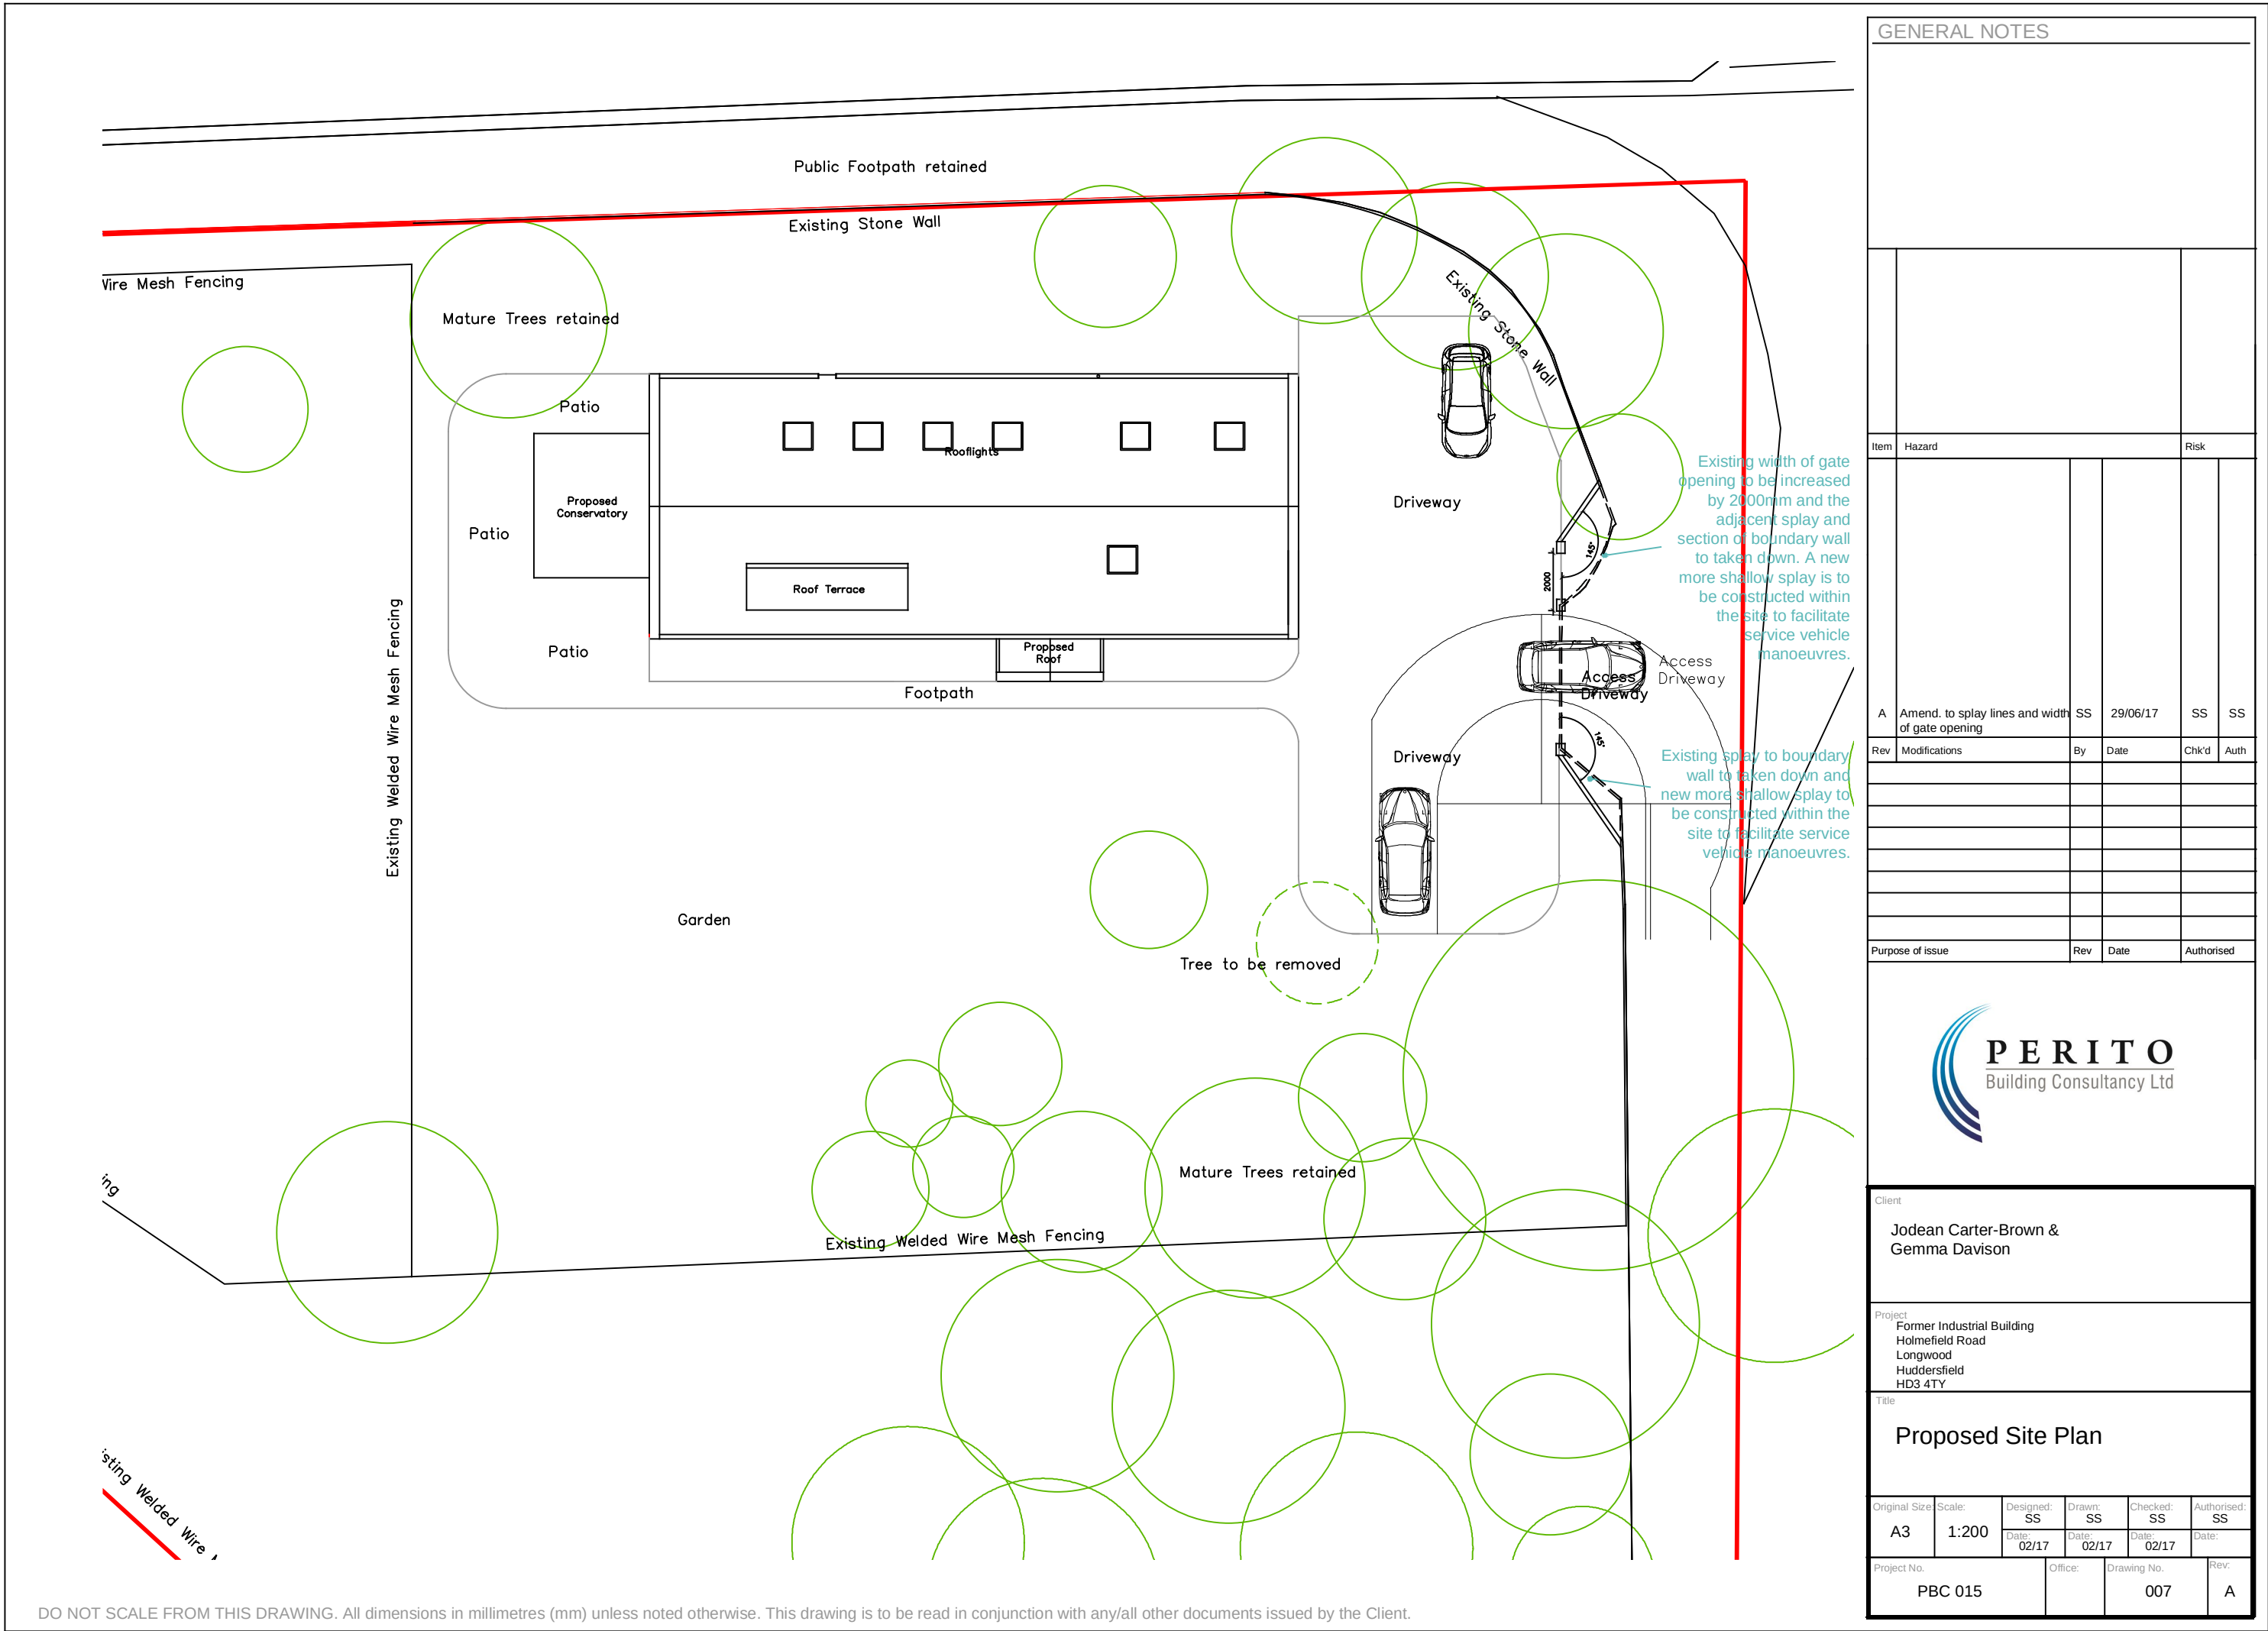

GENERAL NOTES

Item		Hazard		Risk	
A	Amend. to splay lines and width of gate opening	SS	29/06/17	SS	SS
Rev	Modifications	By	Date	Chk'd	Auth
Purpose of issue		Rev	Date	Authorised	



Client					
Jodean Carter-Brown & Gemma Davison					
Project					
Former Industrial Building Holmefield Road Longwood Huddersfield HD3 4TY					
Title					
Proposed Site Plan					
Original Size	Scale:	Designed:	Drawn:	Checked:	Authorised:
A3	1:200	SS	SS	SS	SS
Date:		Date:	Date:	Date:	Date:
02/17		02/17	02/17	02/17	02/17
Project No.		Office:	Drawing No.		Rev:
PBC 015			007		A

DO NOT SCALE FROM THIS DRAWING. All dimensions in millimetres (mm) unless noted otherwise. This drawing is to be read in conjunction with any/all other documents issued by the Client.