



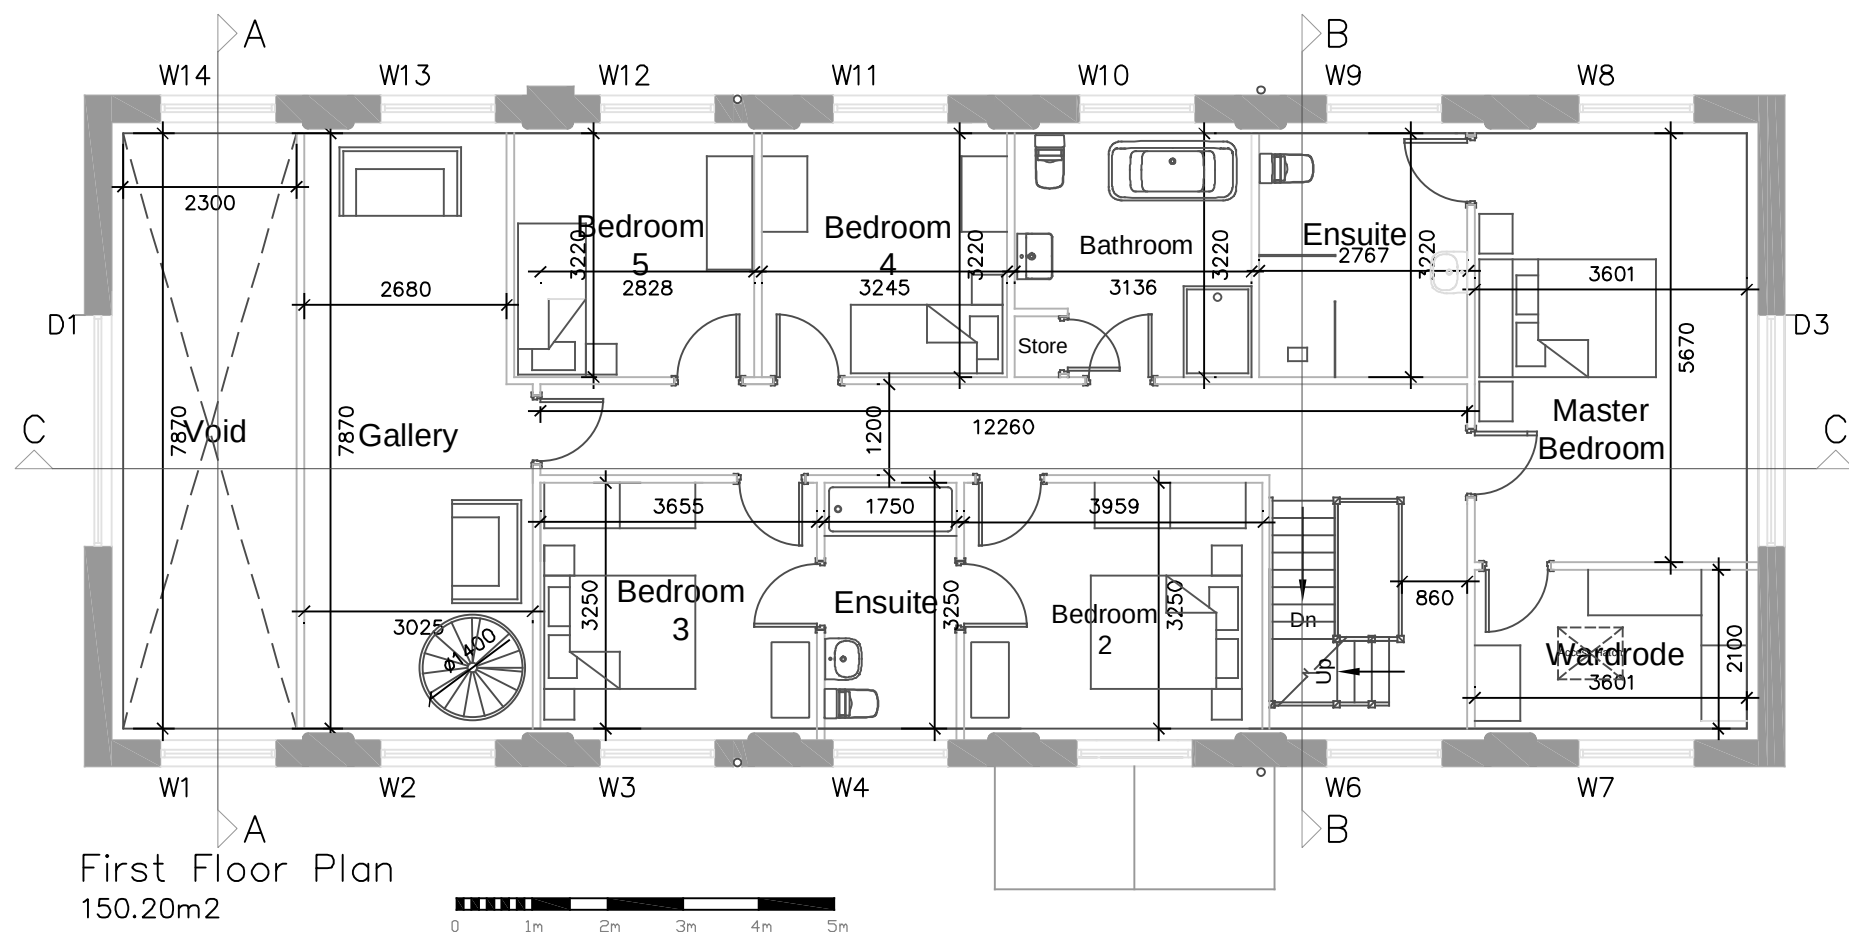

GENERAL NOTES

Item	Hazard			Risk	
Rev	Modifications	By	Date	Chk'd	Auth
Purpose of issue		Rev	Date	Authorised	

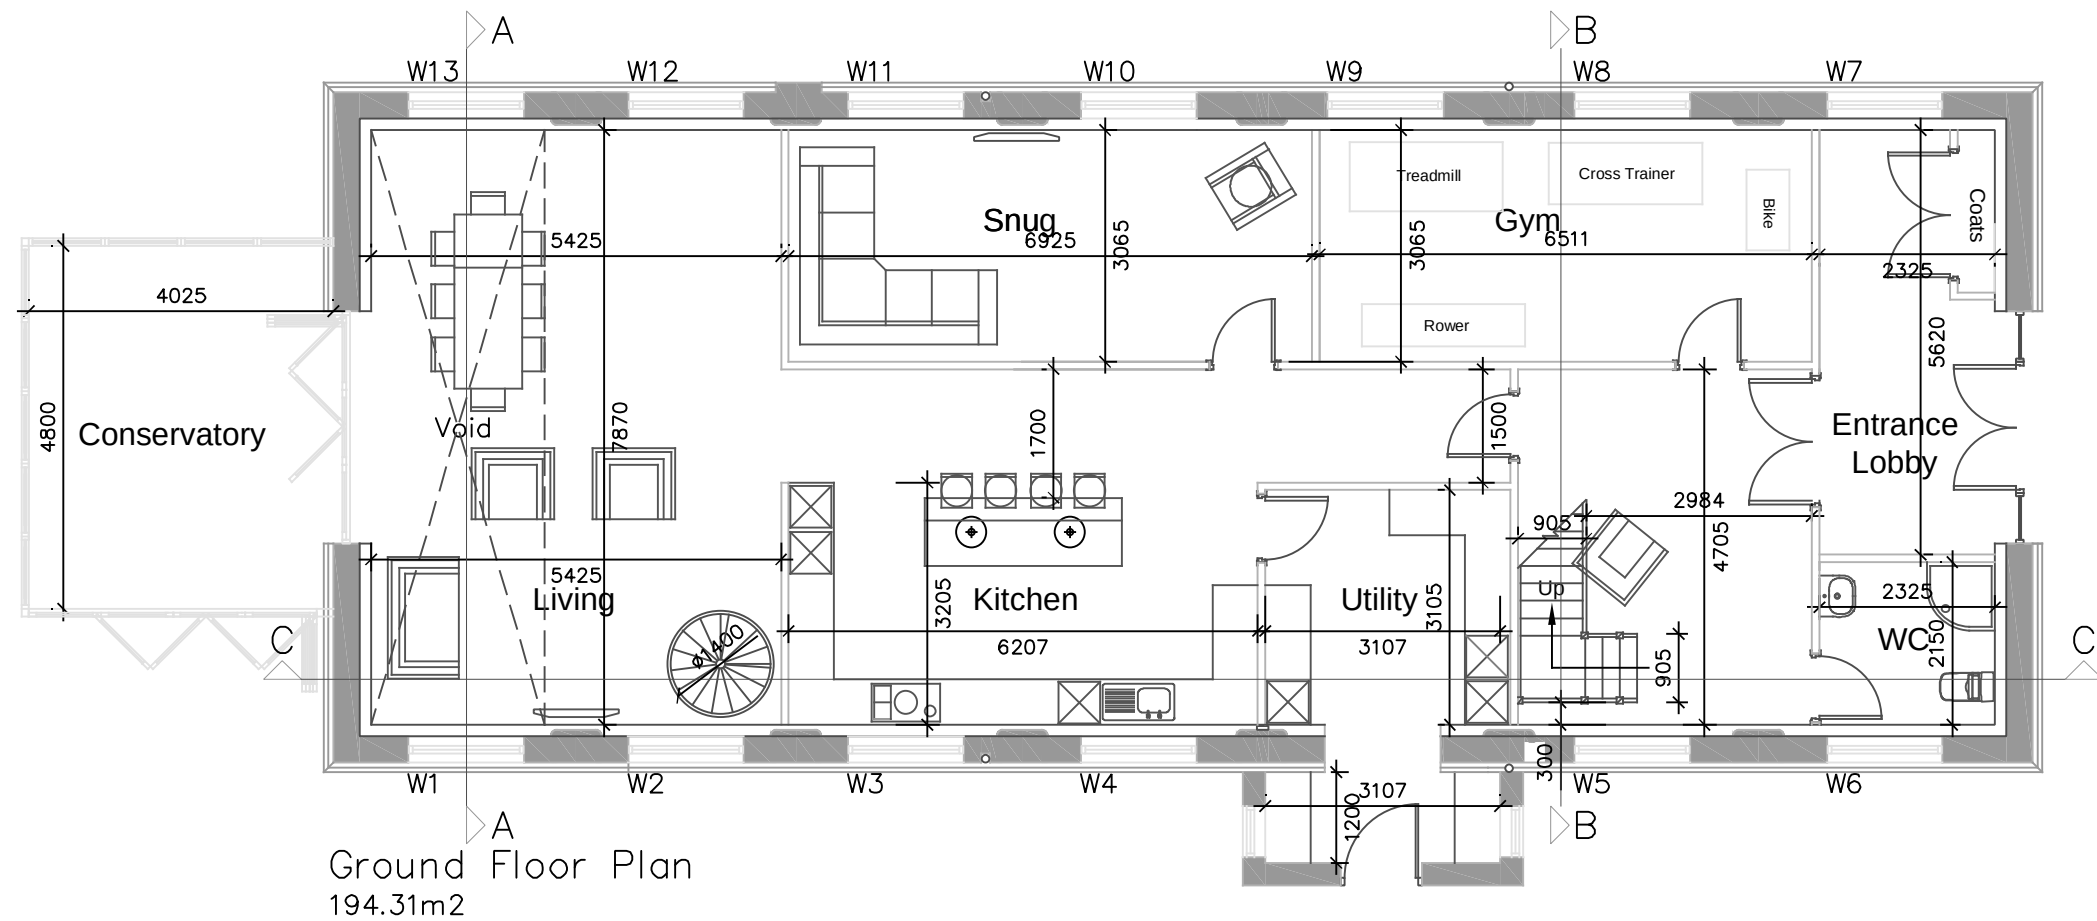

Client

Jodean Carter-Brown &
Gemma Davison

Project
Former Industrial Building
Holmefield Road
Longwood
Huddersfield
HD3 4TY

1	Title
2	
3	
71</	

Proposed Ground & First Floor Plans

Original Size:	Scale:	Designed:	Drawn:	Checked:	Authorised:
A3	1:100	SS	SS	SS	SS
		Date:	Date:	Date:	Date:
		02/17	02/17	02/17	

Project No.	Office:	Drawing No.	Rev:
PBC 015		008	