




Notes:
Sketch schemes may be based on plan information of unknown origin and is subject to verification and survey.
Contractors must verify all dimensions on site before commencing any work or shop drawings.
This drawing is not to be scaled. Use figured dimensions only.
Ensure digital versions are plotted at 'Actual Size'.
Building areas are liable to adjustment over the course of the design process due to ongoing construction detailing developments.
Subject to statutory approvals and survey.
The bar below is to check that the drawing has been printed to scale.

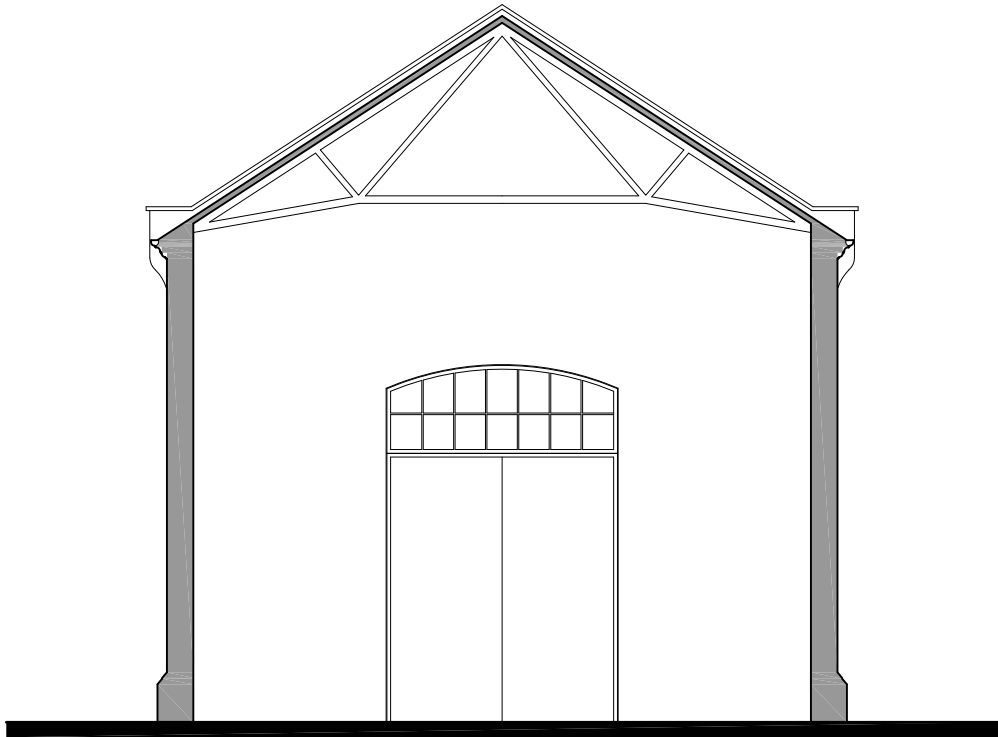

Section A-A

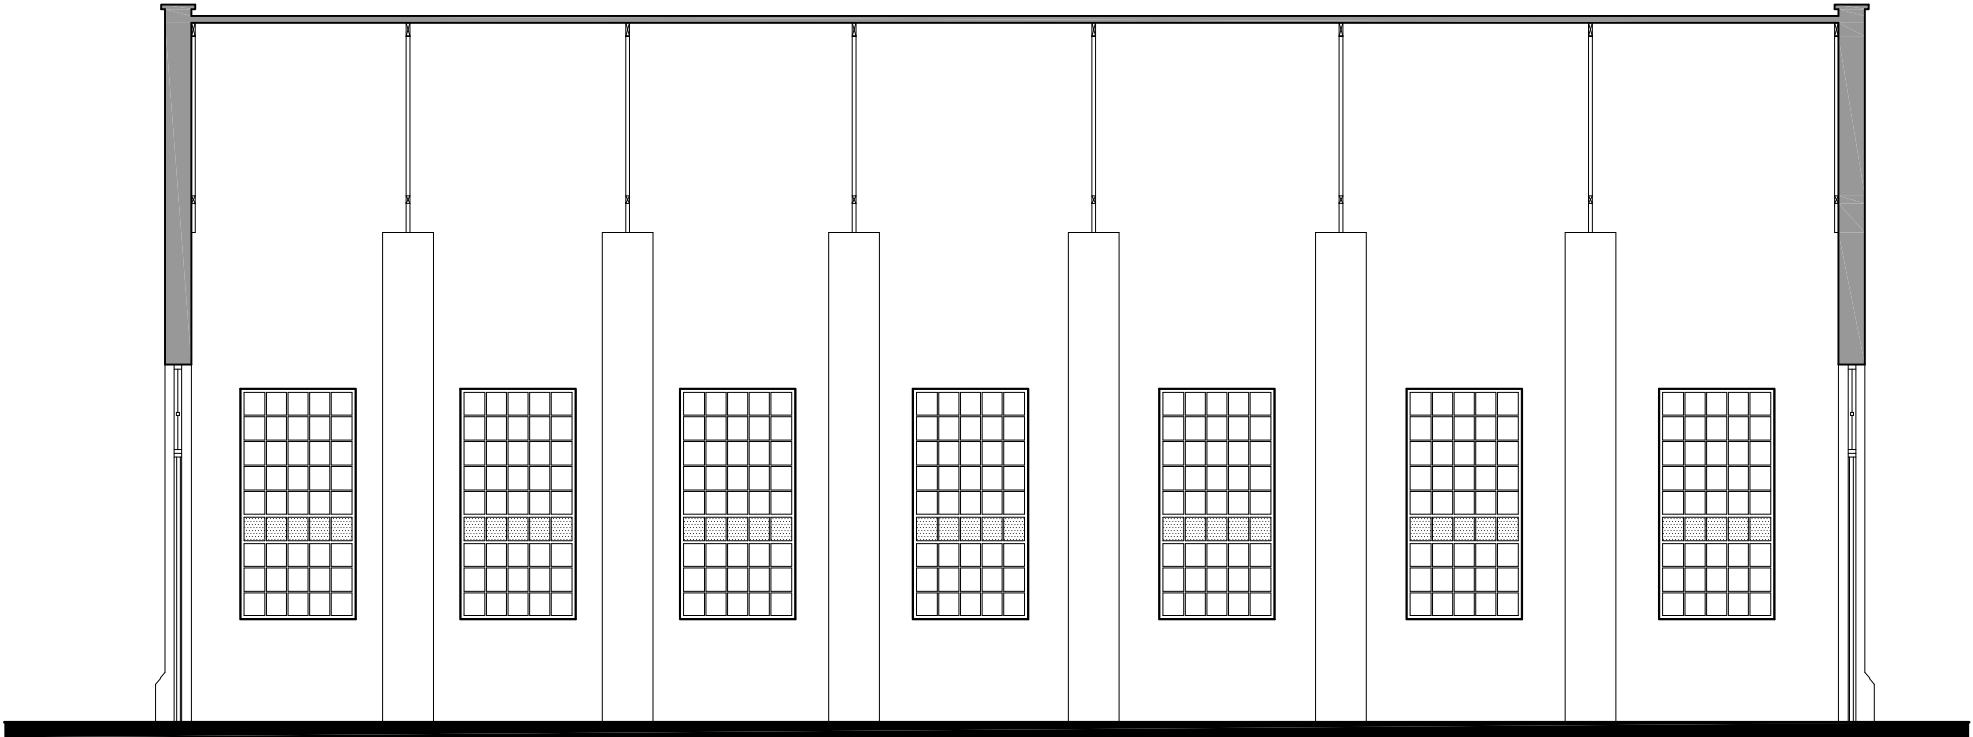

Section B-B

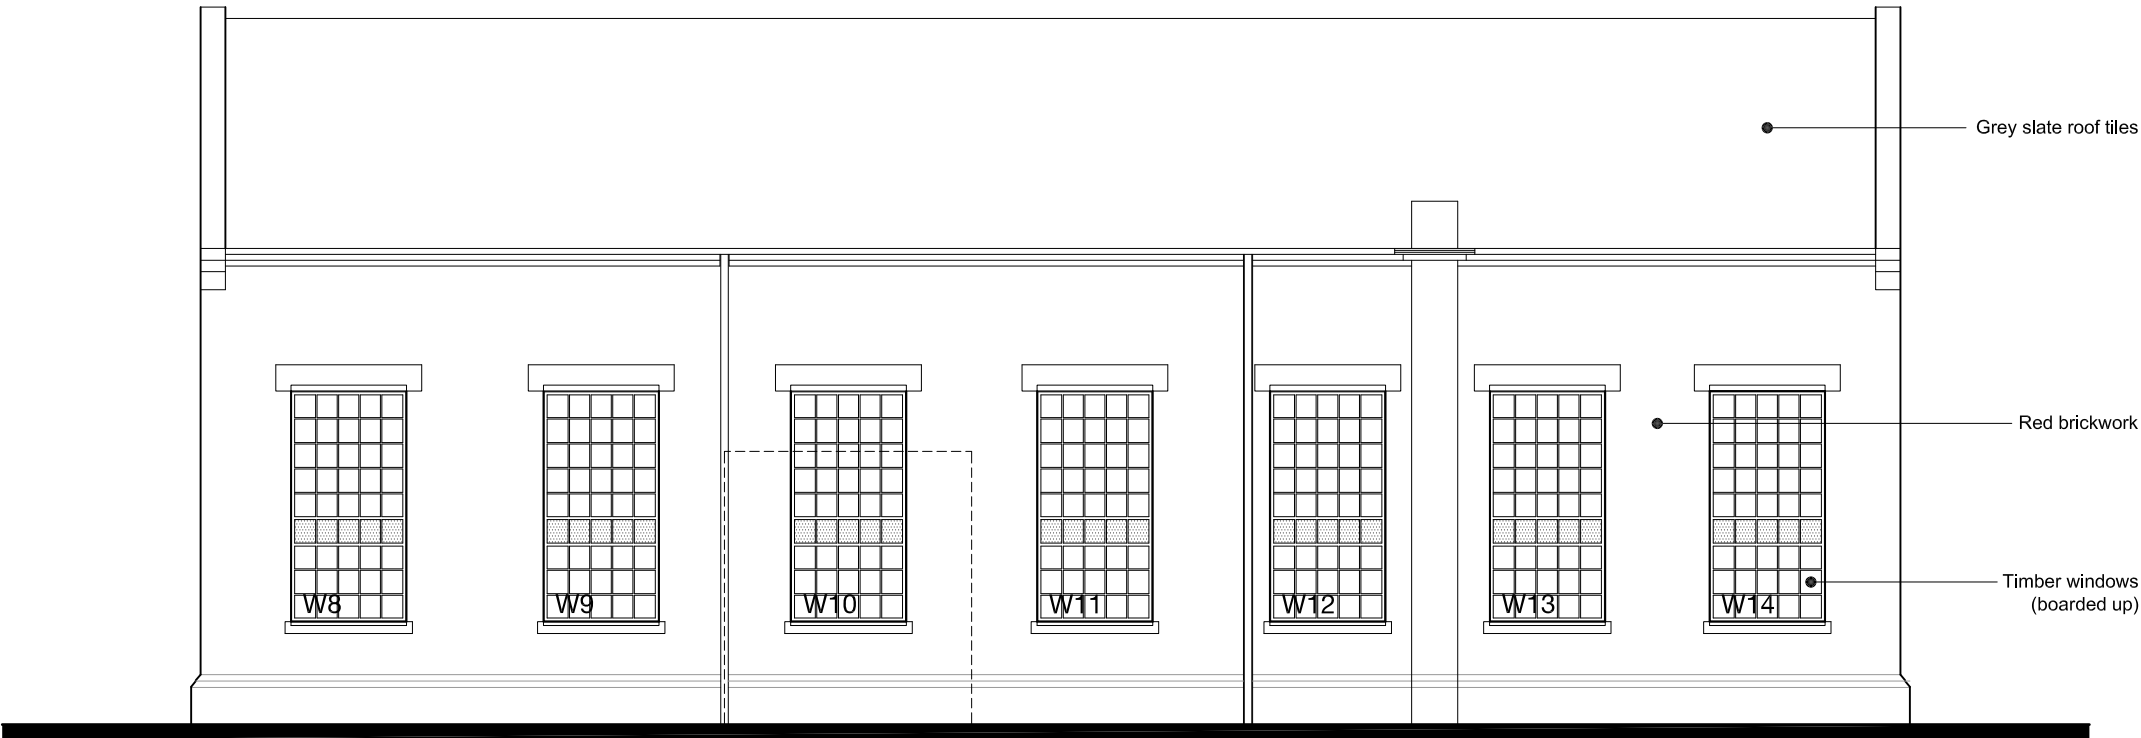

West Elevation

Status	PLANNING	
Project	Longwood	
Client	Keyland	
Drawing	Existing Elevations 2 of 2 West Elevation & Sections A-A / B-B	
Date	Project No	Drawing Number
01.09.15	0506	PL05

Scale (A3 Sheet)

1:100

Drawn By

AH

Checked By

GE

