


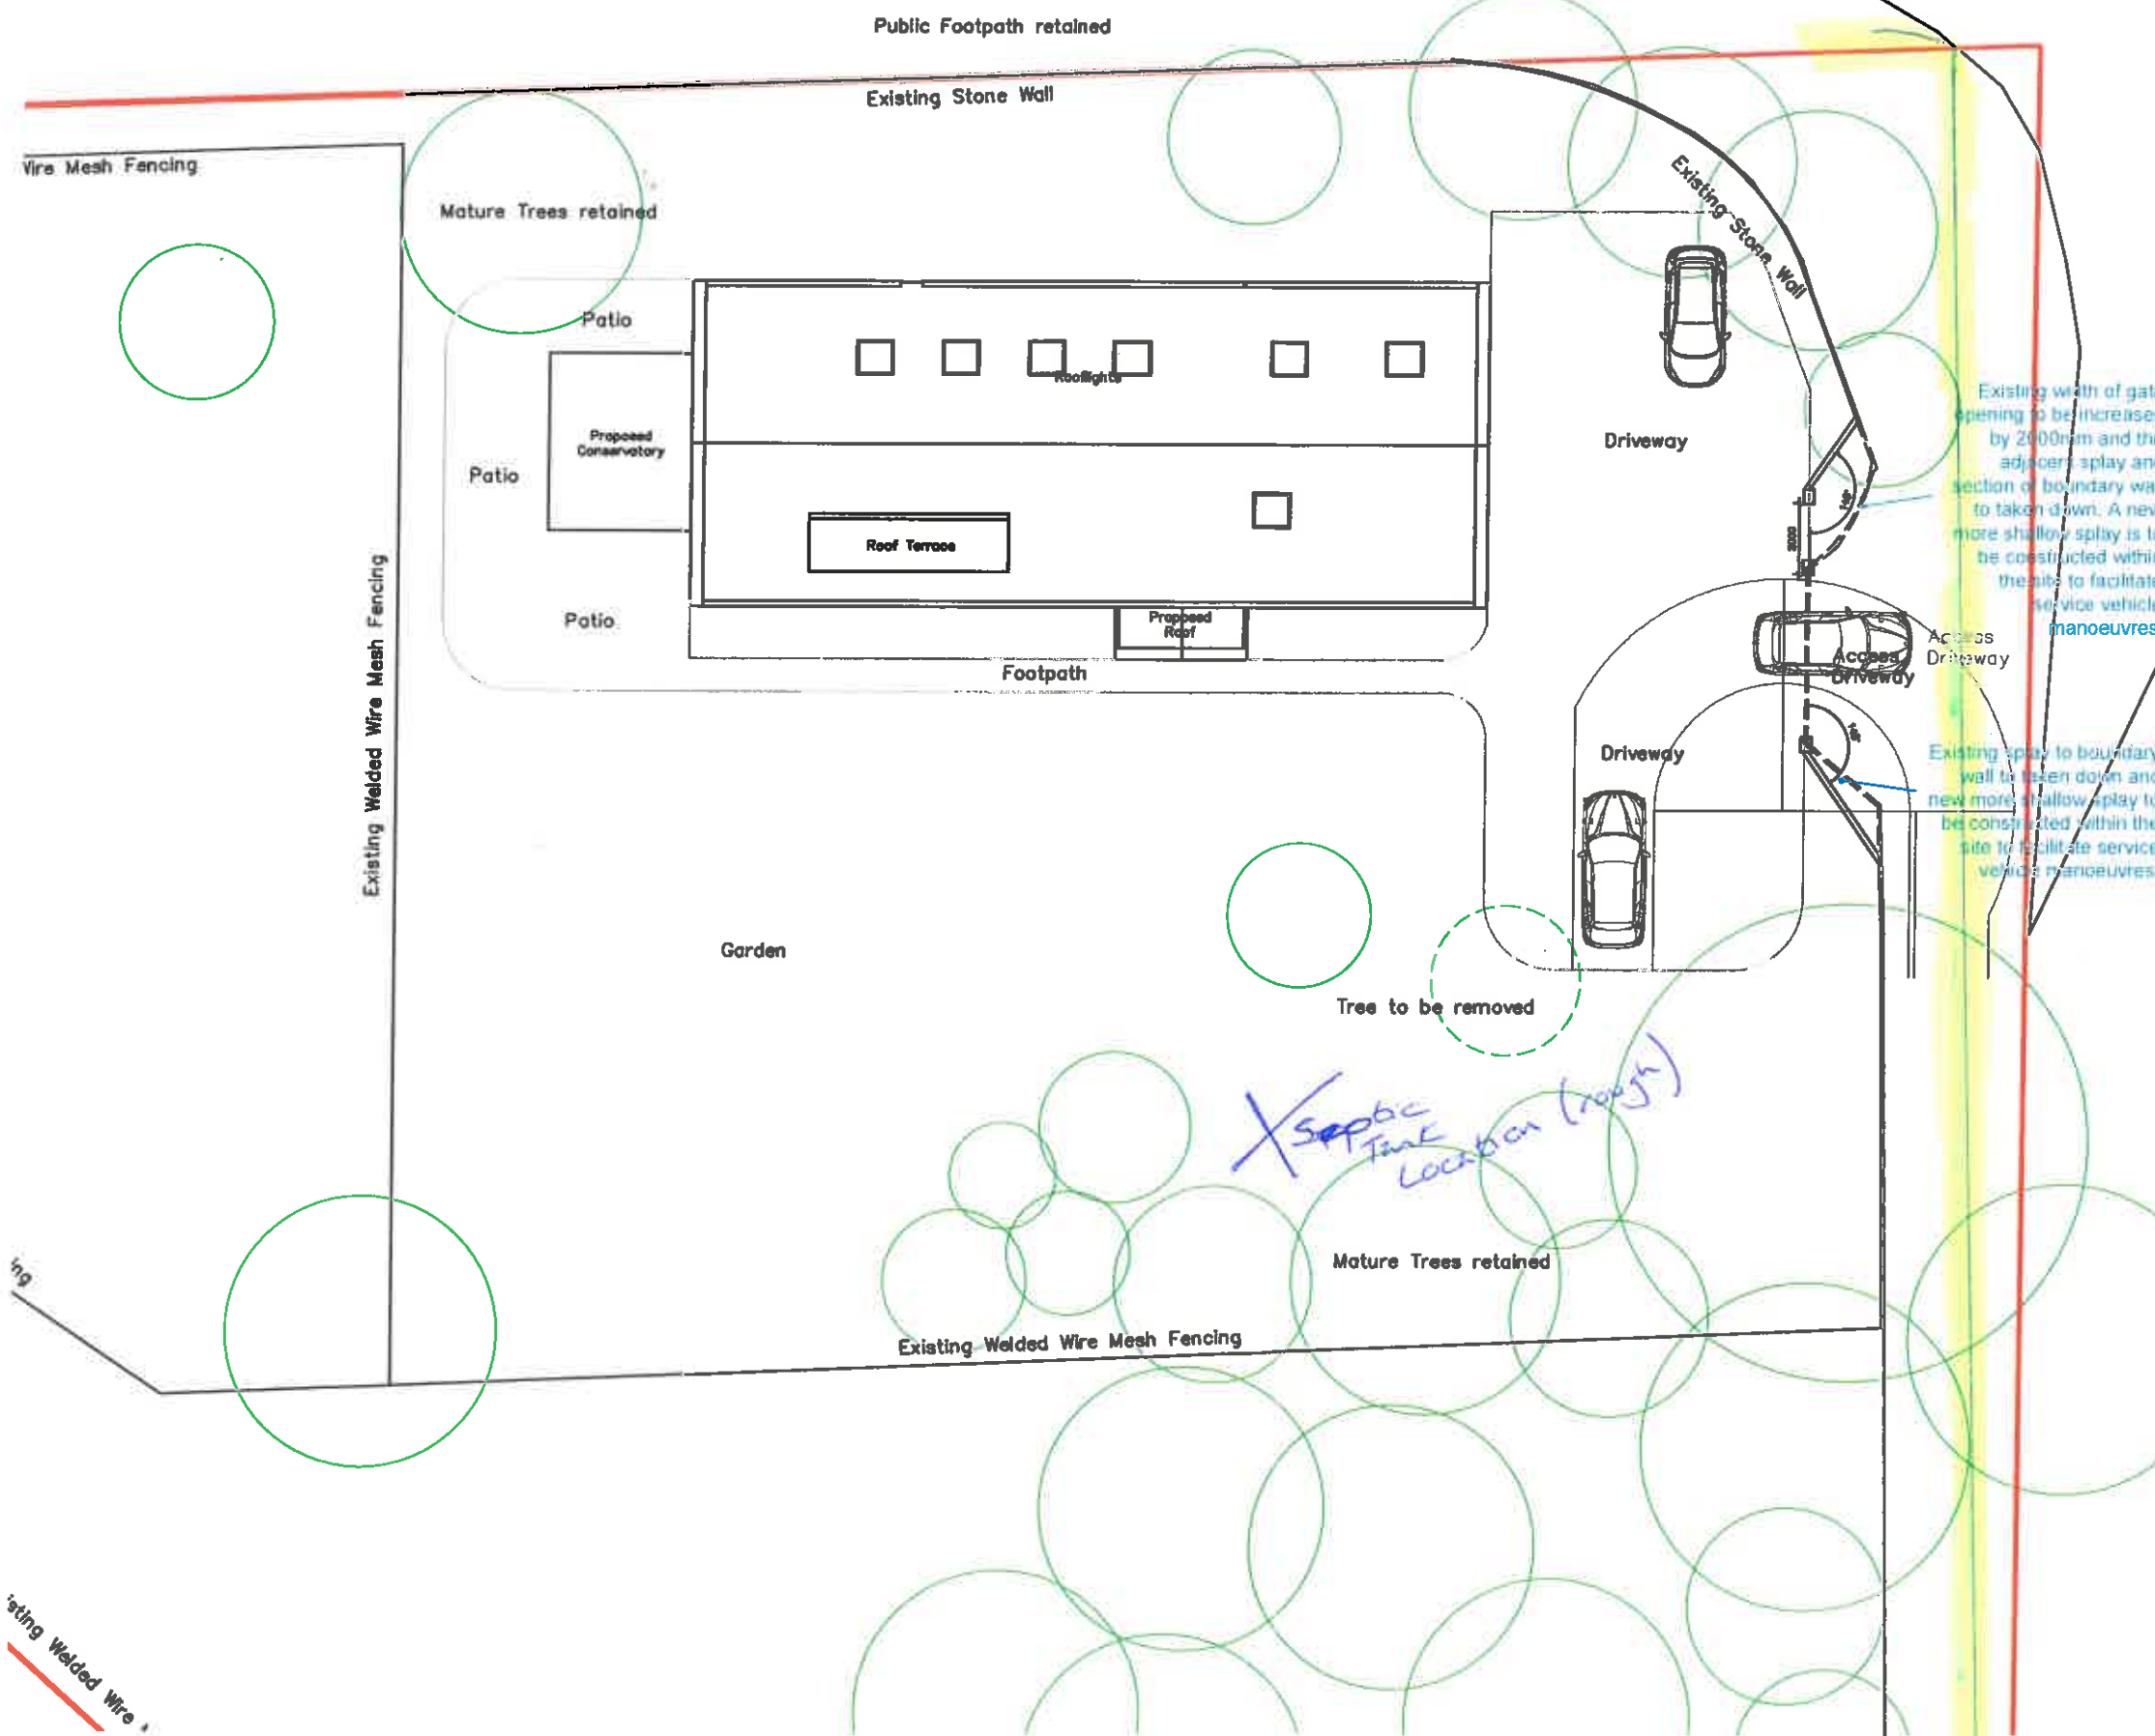

GENERAL NOTES									
— PROW									
Item	Hazard							Risk	
A	Amend. to splay lines and width of gate opening							SS	SS
Rev	Modifications		By	Date		Chk'd		Auth	
Purpose of Issue			Rev	Date		Authorised			
PERITO Building Consultancy Ltd									
Client: Jodean Carter-Brown & Gemma Davison									
Project: Former Industrial Building Holmefield Road Longwood Huddersfield HD3 4TY									
Proposed Site Plan									
Original Date	Revised	Designed	Drawn	Checked	Authorised				
A3	1:200	SS	SS	SS	SS				
		02/17	02/17	02/17					
Project No									
PBC 015				007	A				