



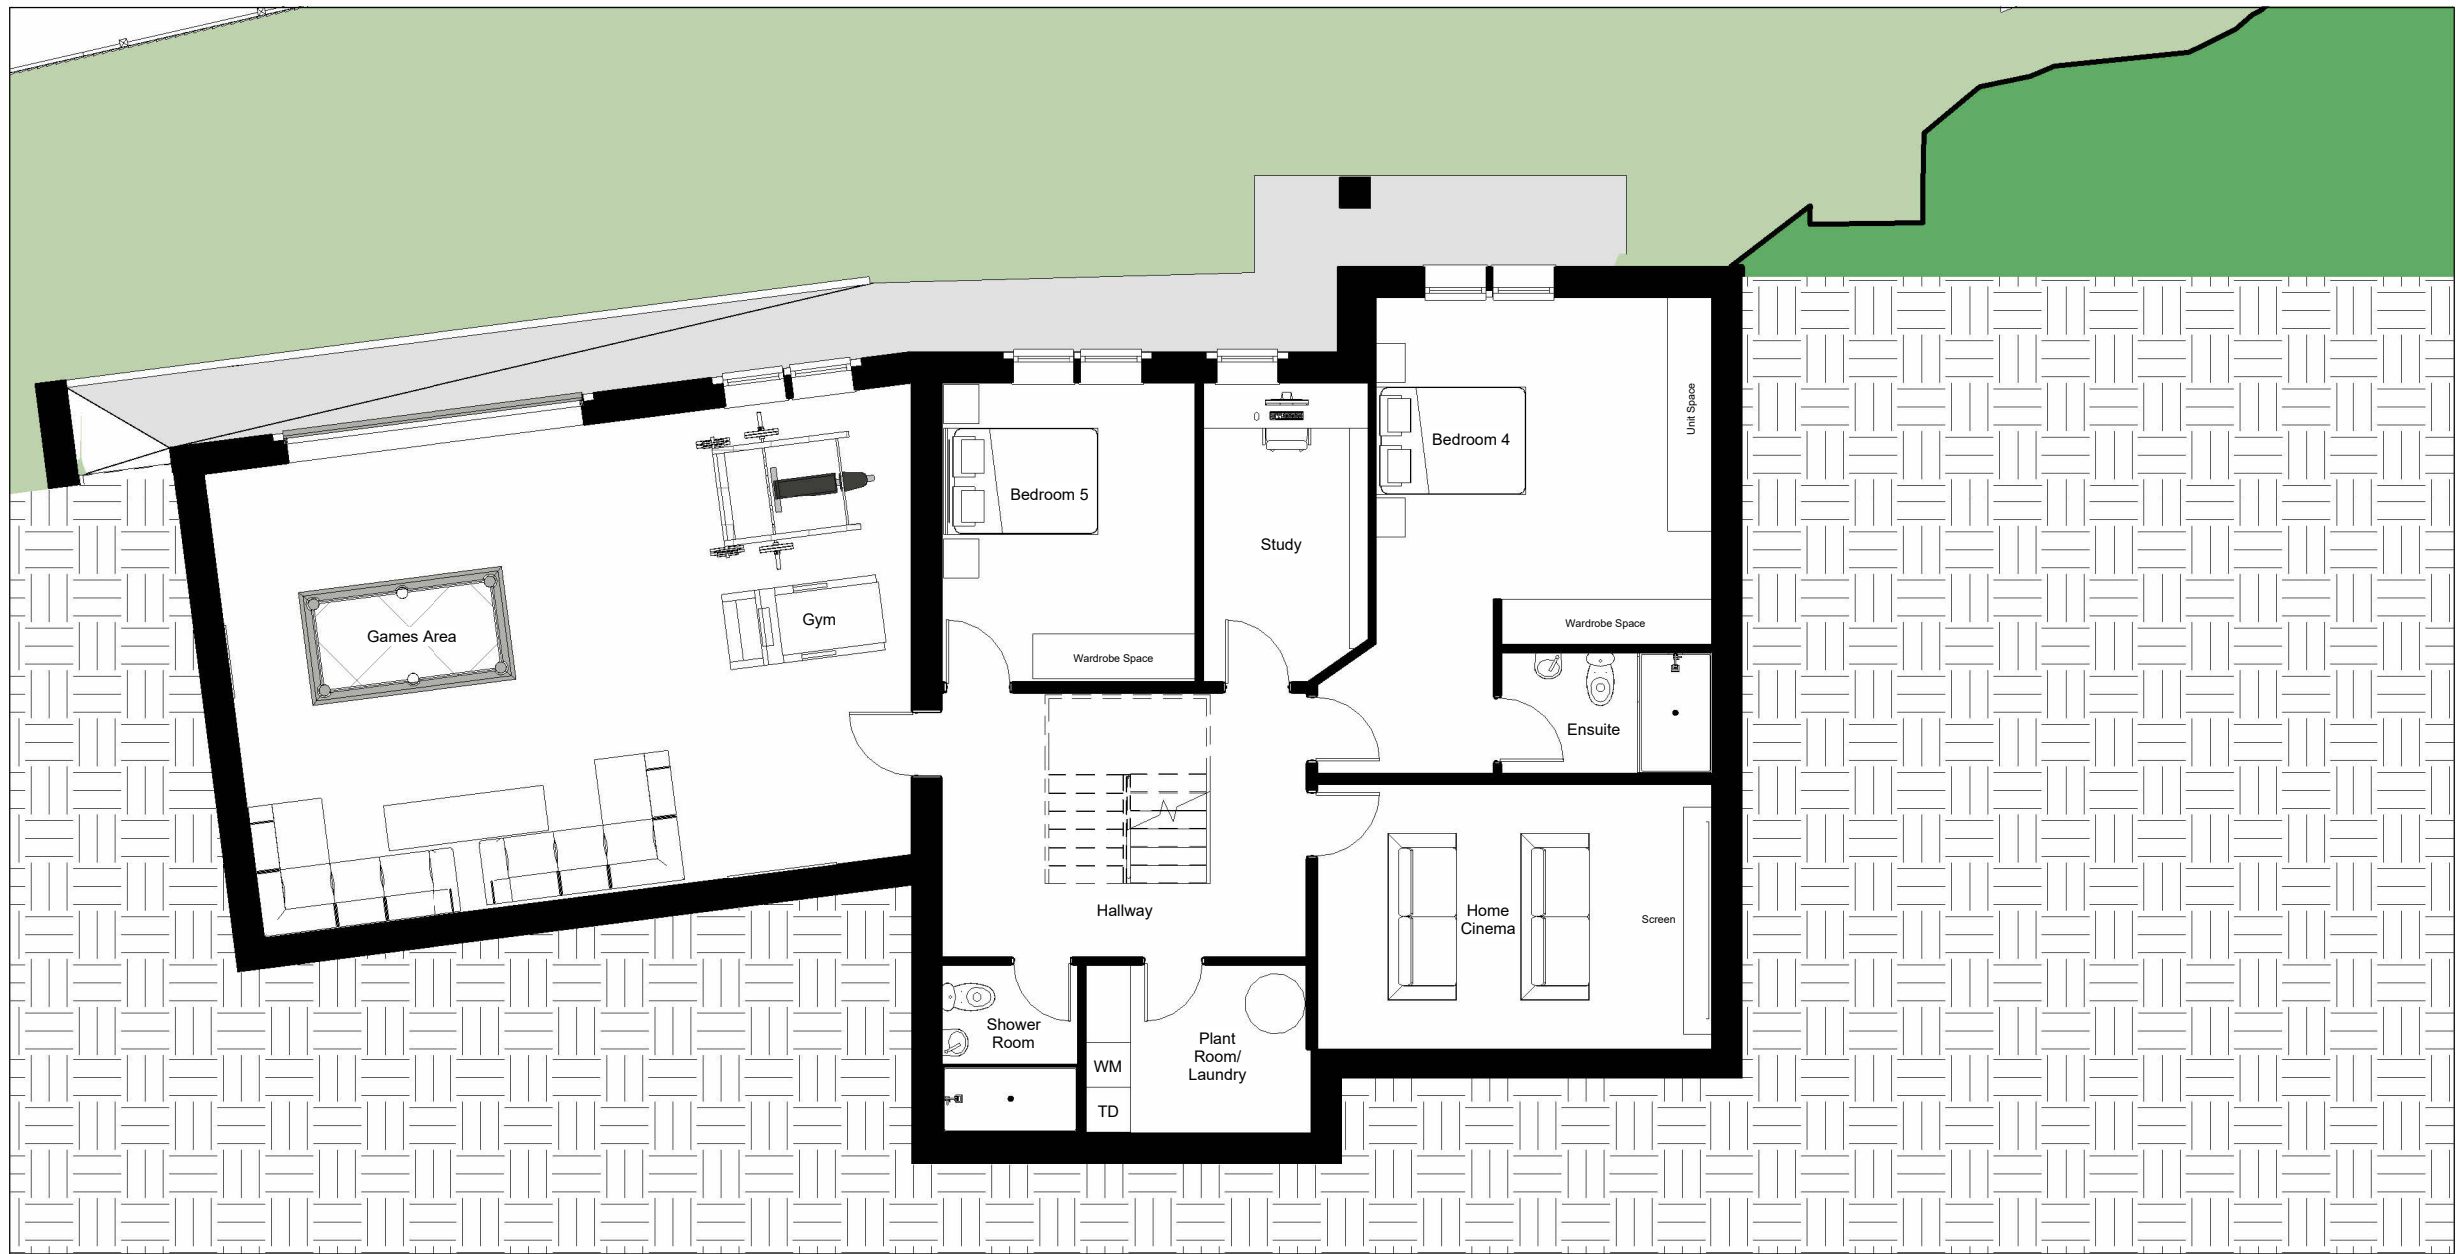


Basement
1 : 100




Ground Floor
1 : 100

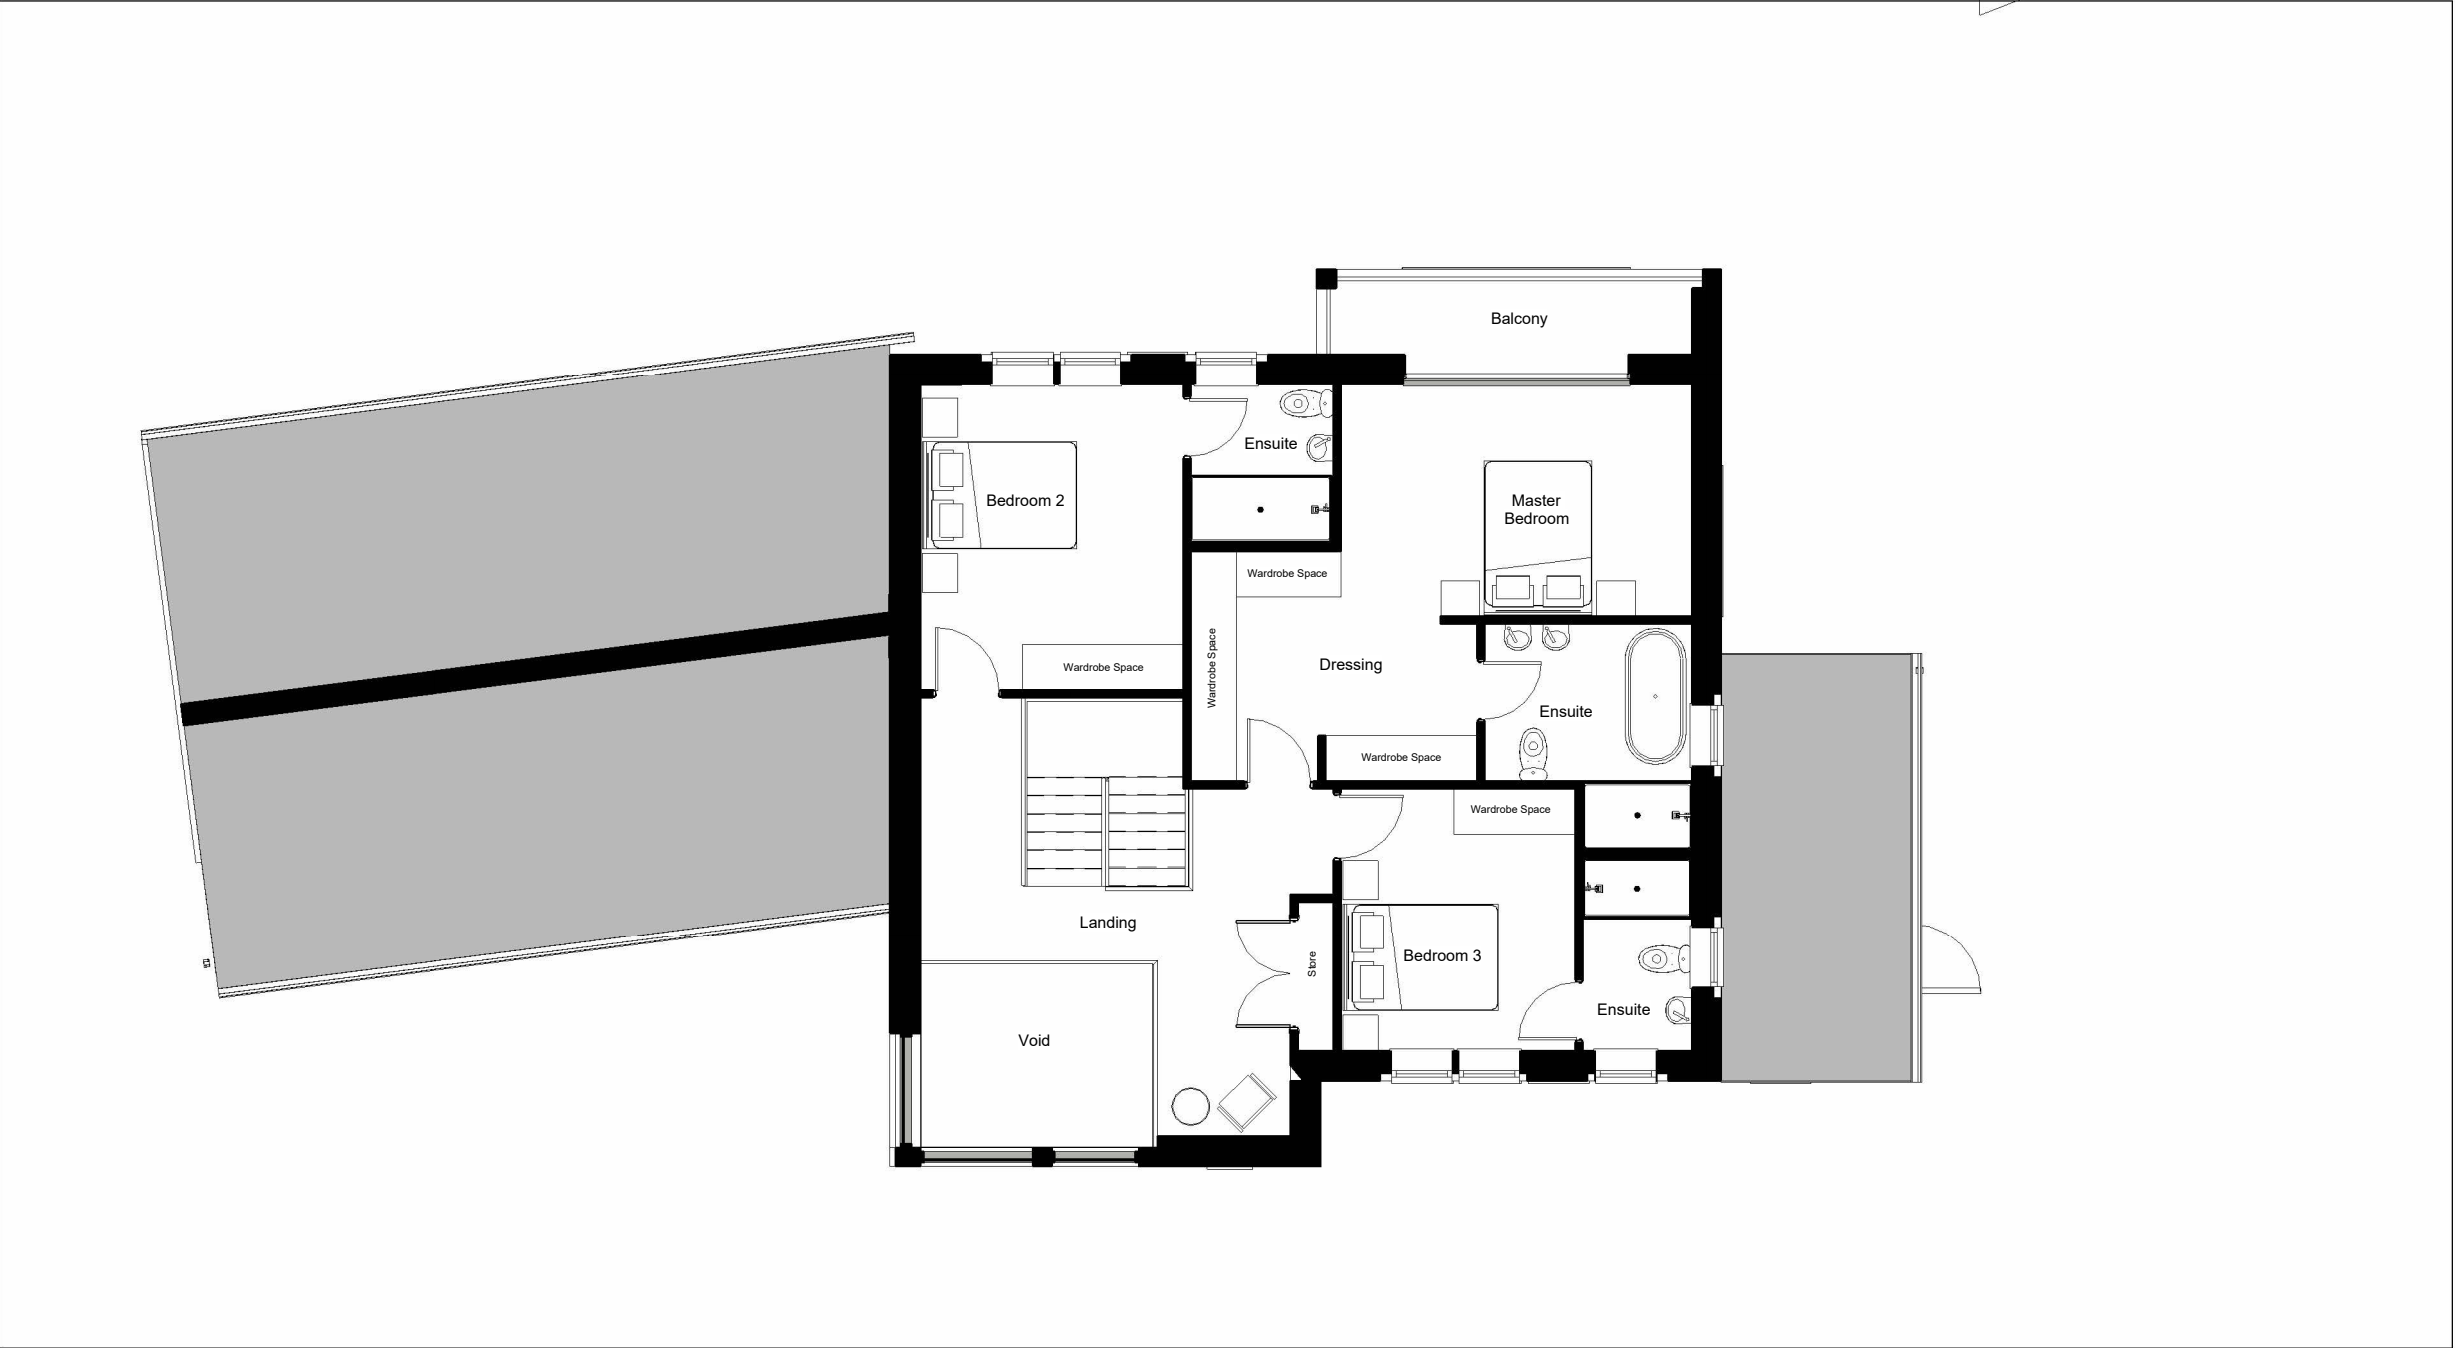

First Floor
1 : 100

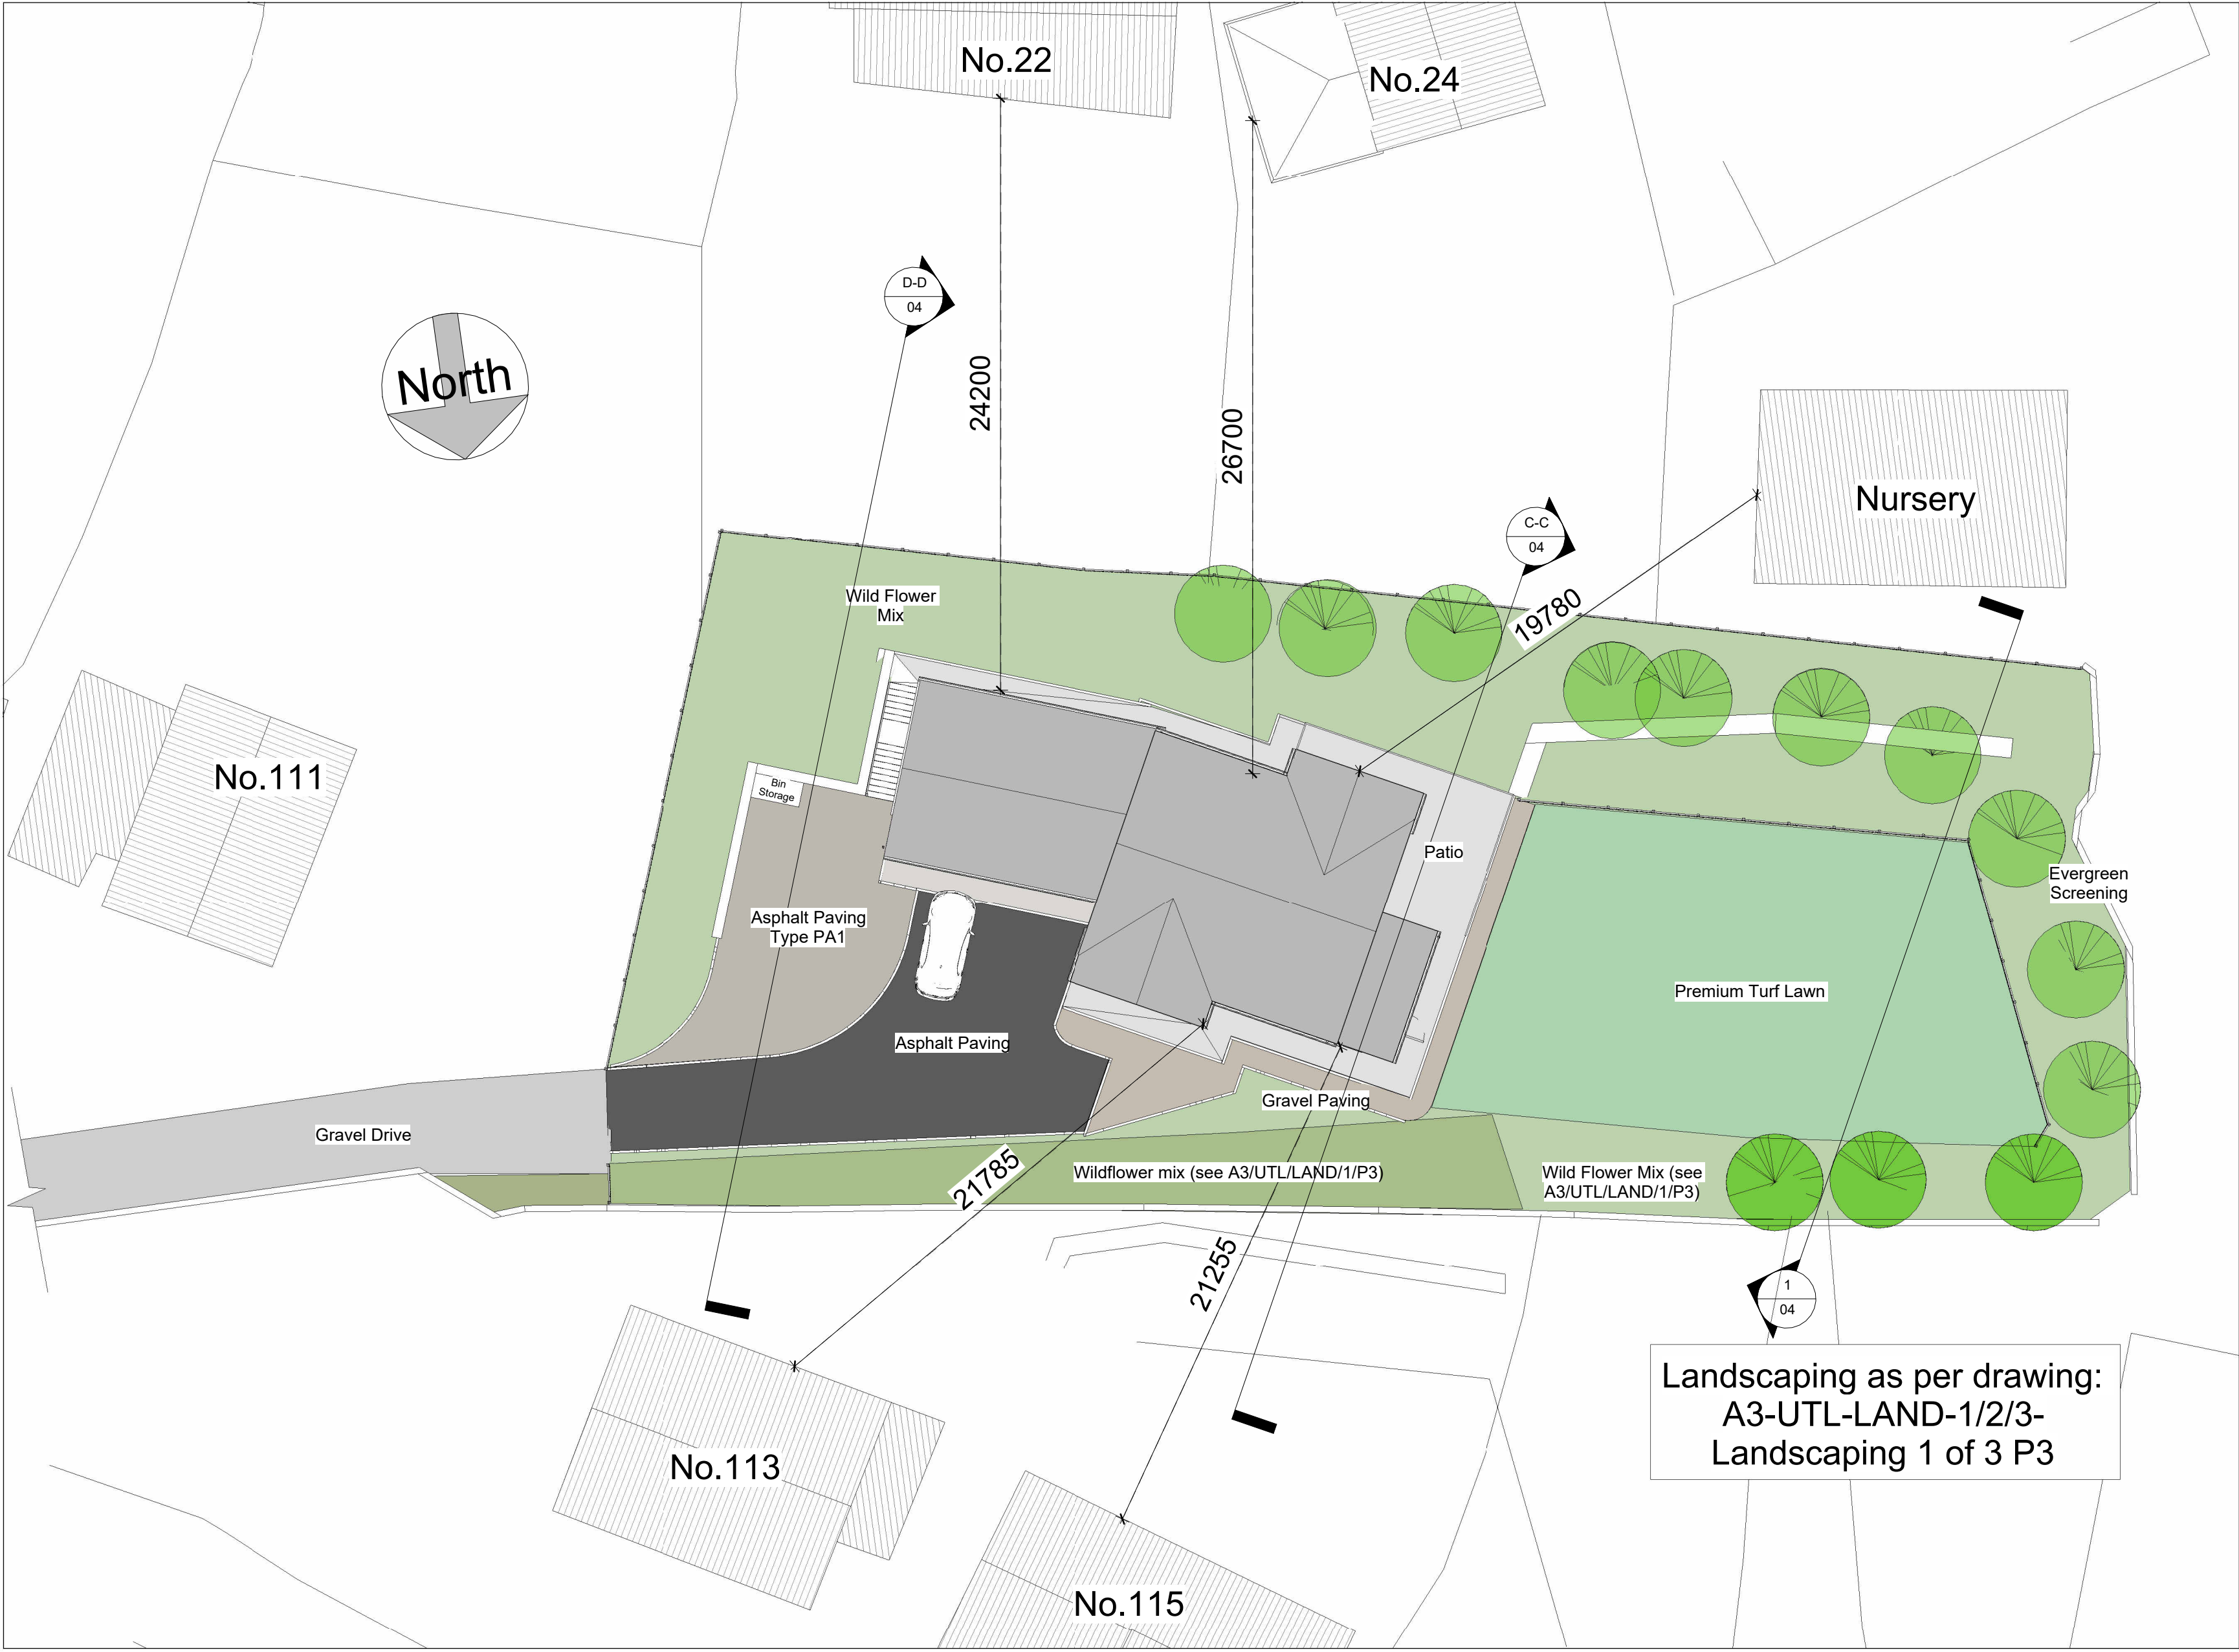

Site
1 : 200

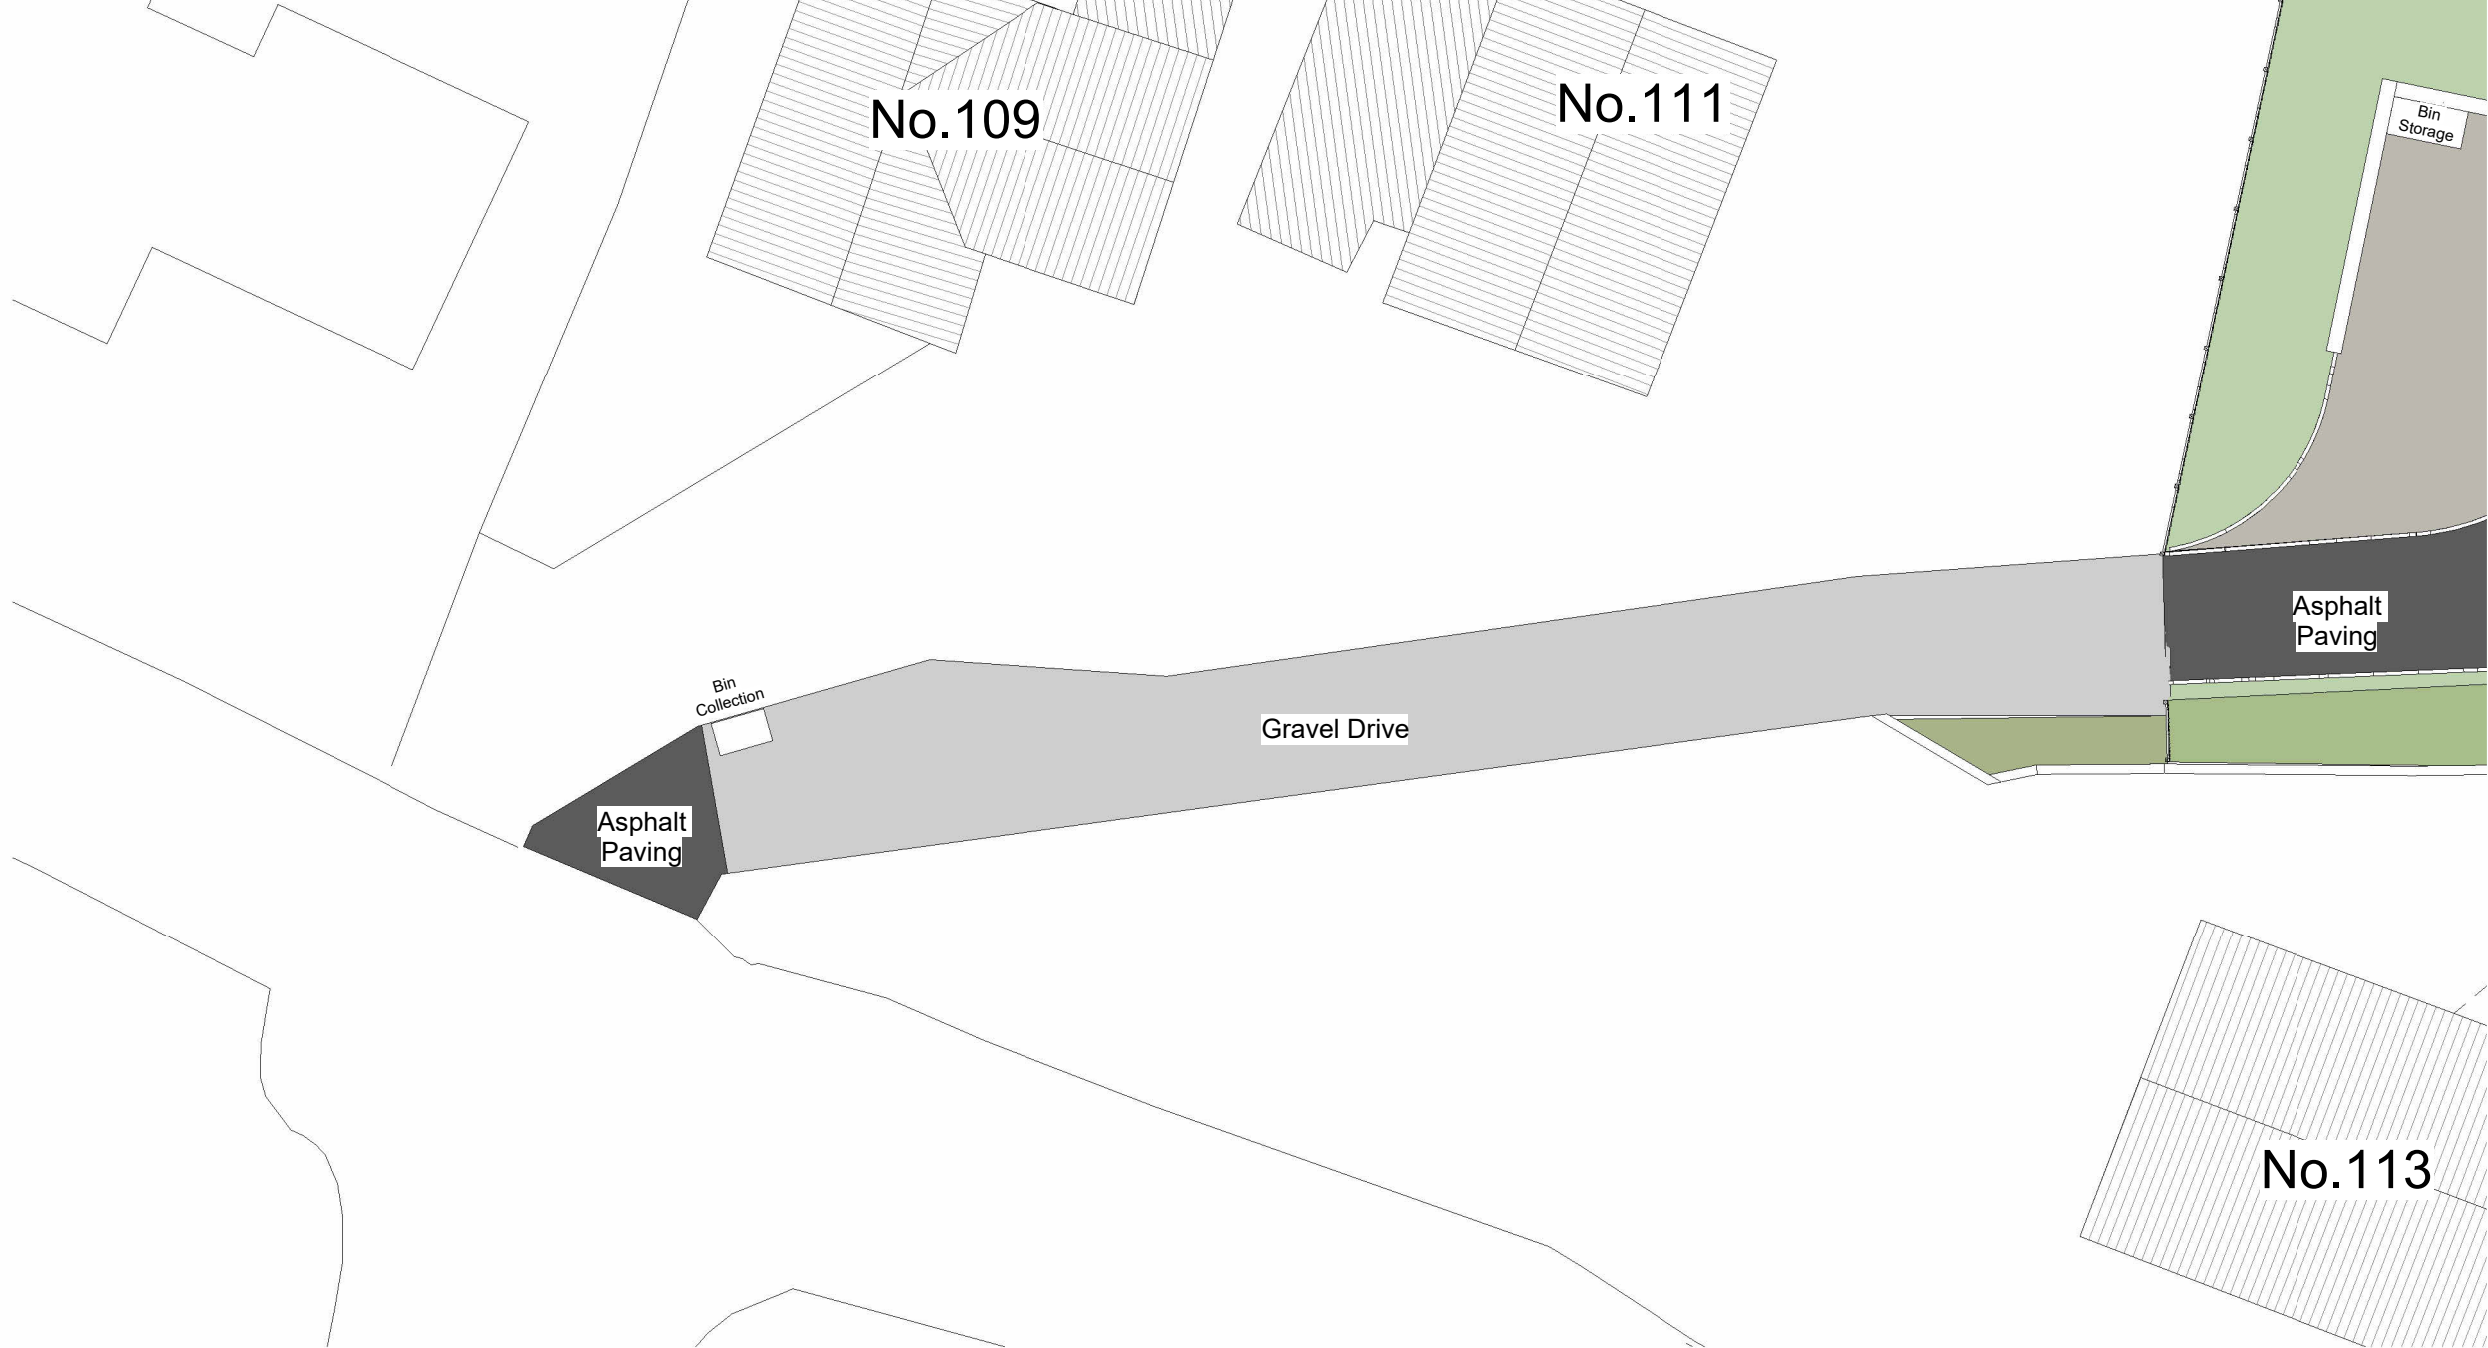

Site Entrance
1 : 200

Only figured dimensions should be used.
Scaled dimensions should be checked with the Architect.
This drawing together with the design, is the property and copyright
of the Architect and must not be reproduced without written
permission

0 4 8 12 16 20

GRAPHIC SCALE: 1:200

0 2 3 4 5

GRAPHIC SCALE: 1:100

B	Reduced and amended scheme as per LPA comments	AO	05.03.24
A	Amended drawings as per LPA comments	AO	20.12.23
Rev	Description	Auth	Date

DO NOT SCALE OFF THIS DRAWING

ACUMEN

Designers & Architects

acumenarchitects.co.uk

01484 546 000

Headrow House, Old Leeds Road, Huddersfield, Huddersfield HD1 1SG

Client

MR S ZALEGA

Project

31 UPPERTHONG LANE,
HUDDERSFIELD

Description

FLOOR PLANS AND SITE PLAN
AS PROPOSED

Drawing No

2858_ACU02

Rev No

B

Scale

As indicated

Date Drawn

04.09.23

Drawn By

AO

Authorised By

JC

Purpose of Issue

Planning ☒ Building Regs ☐ Tender ☐ Construction ☐ Comment ☐ Info ☐