


IF IN ANY DOUBT PLEASE ASK THE ARCHITECT FOR CLARIFICATION.
DO NOT SCALE FROM DRAWING. ALL DIMENSIONS TO BE CHECKED ON SITE
THE COPYRIGHT FOR THESE DRAWINGS REMAINS THE PROPERTY OF THE ARCHITECT. THEY MUST NOT BE REPRODUCED IN ANY WAY WITHOUT THE ARCHITECTS PRIOR WRITTEN CONSENT

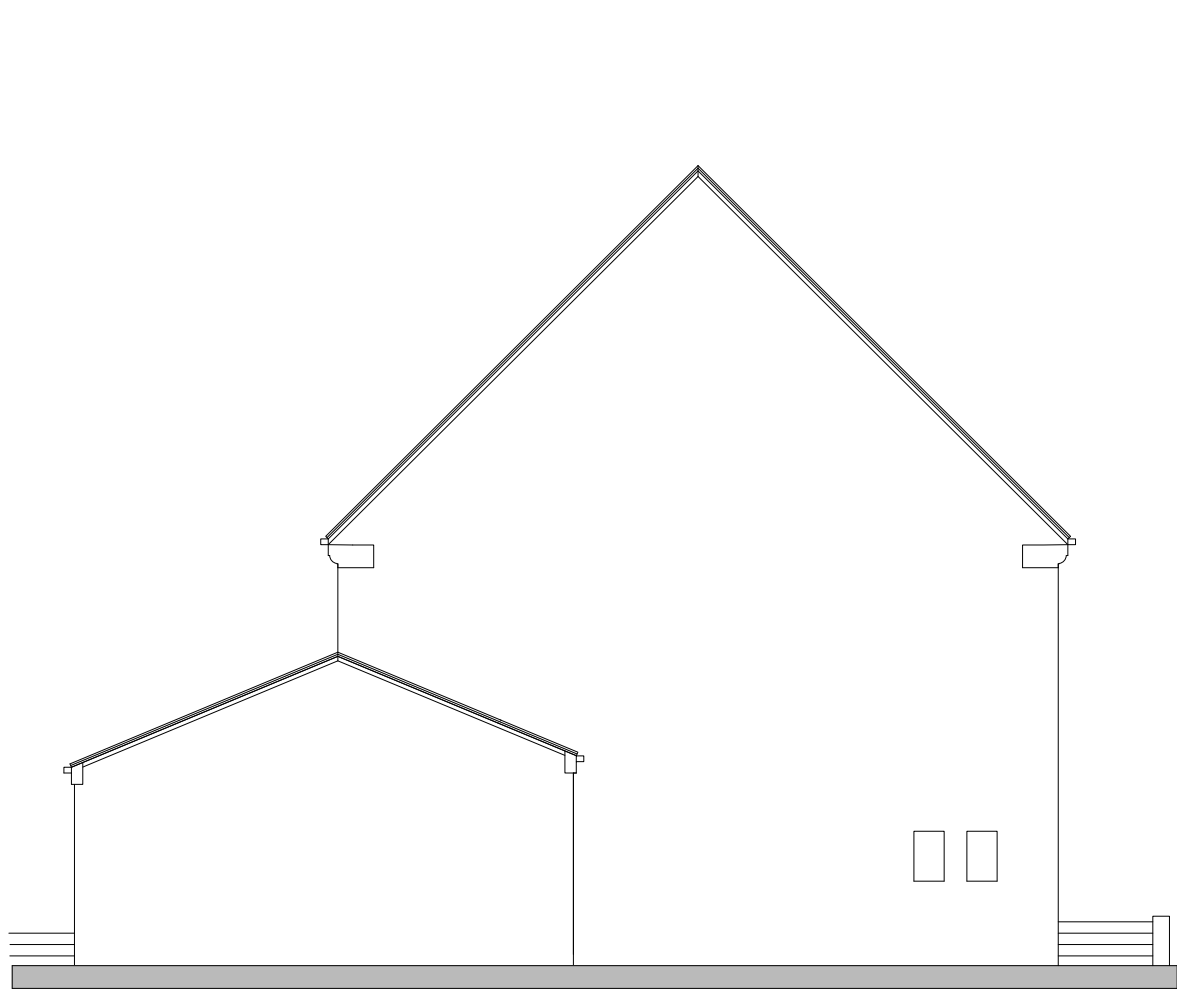


EAST ELEVATION




SOUTH ELEVATION




WEST ELEVATION

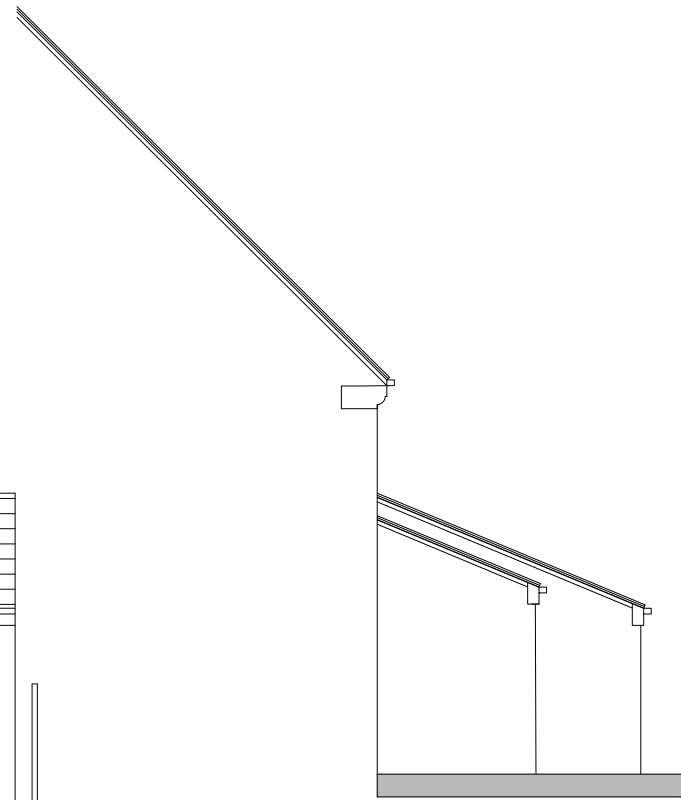


INNER NORTH
ELEVATION

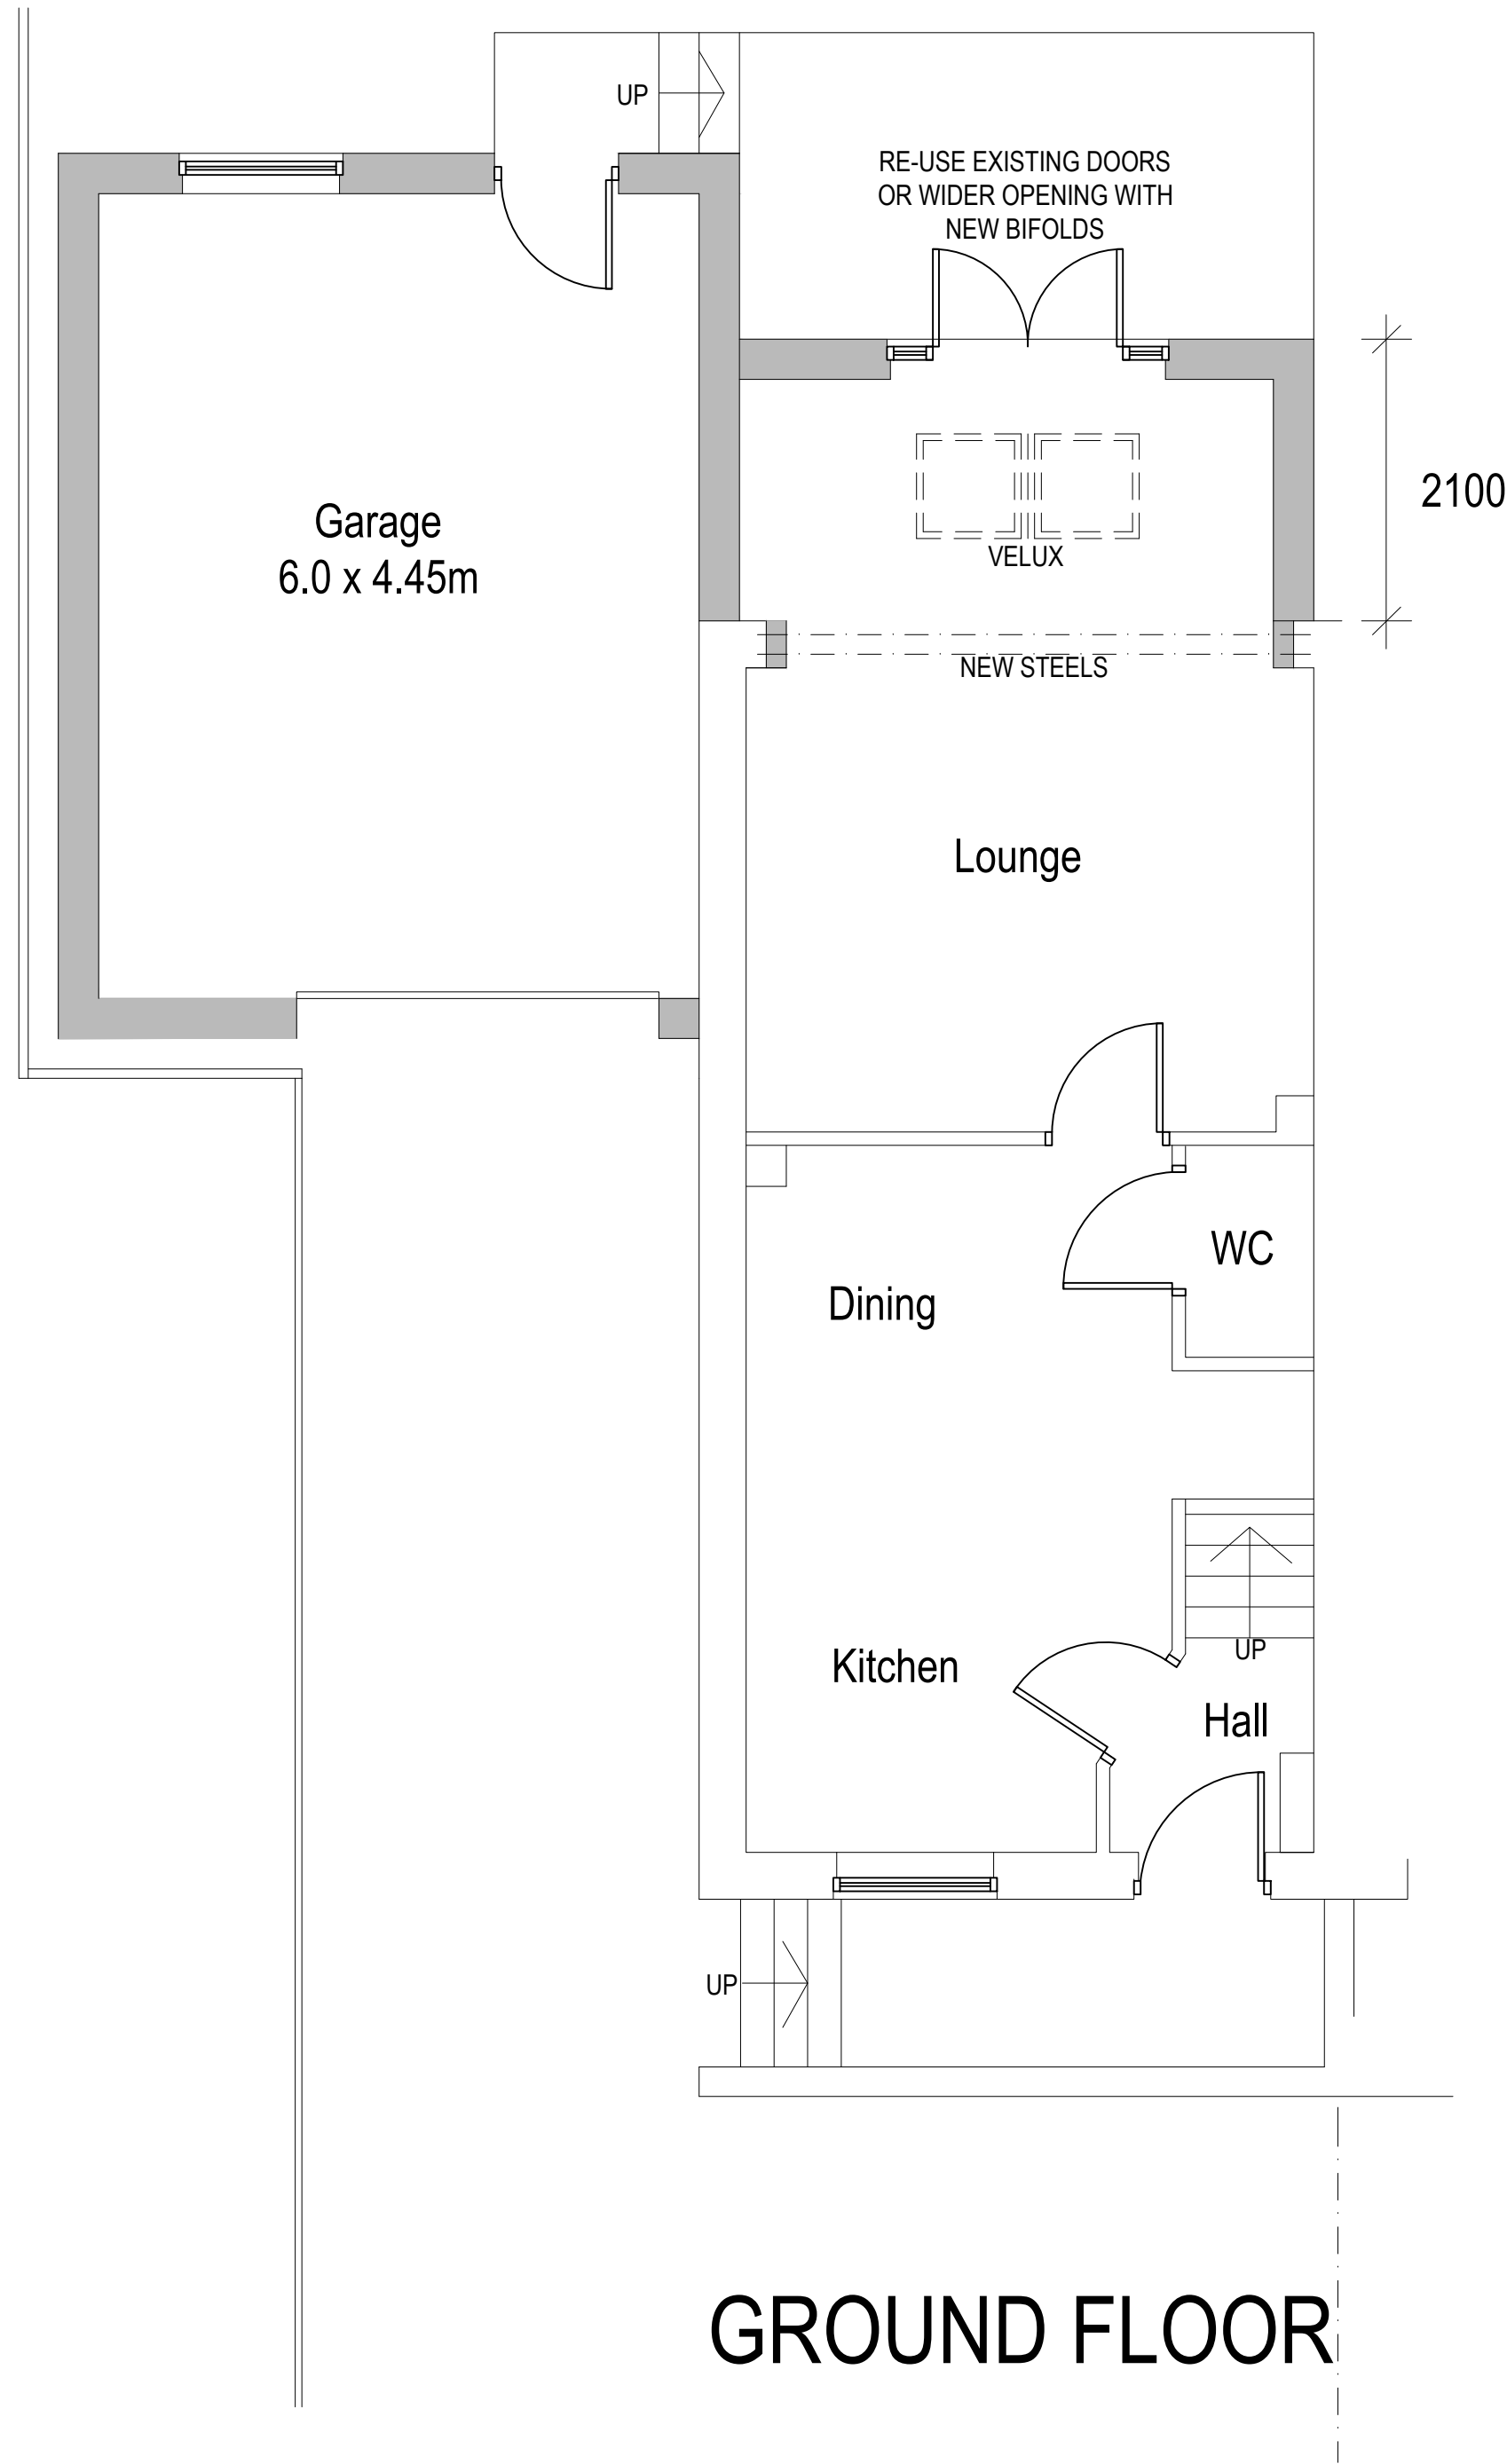

GROUND FLOOR

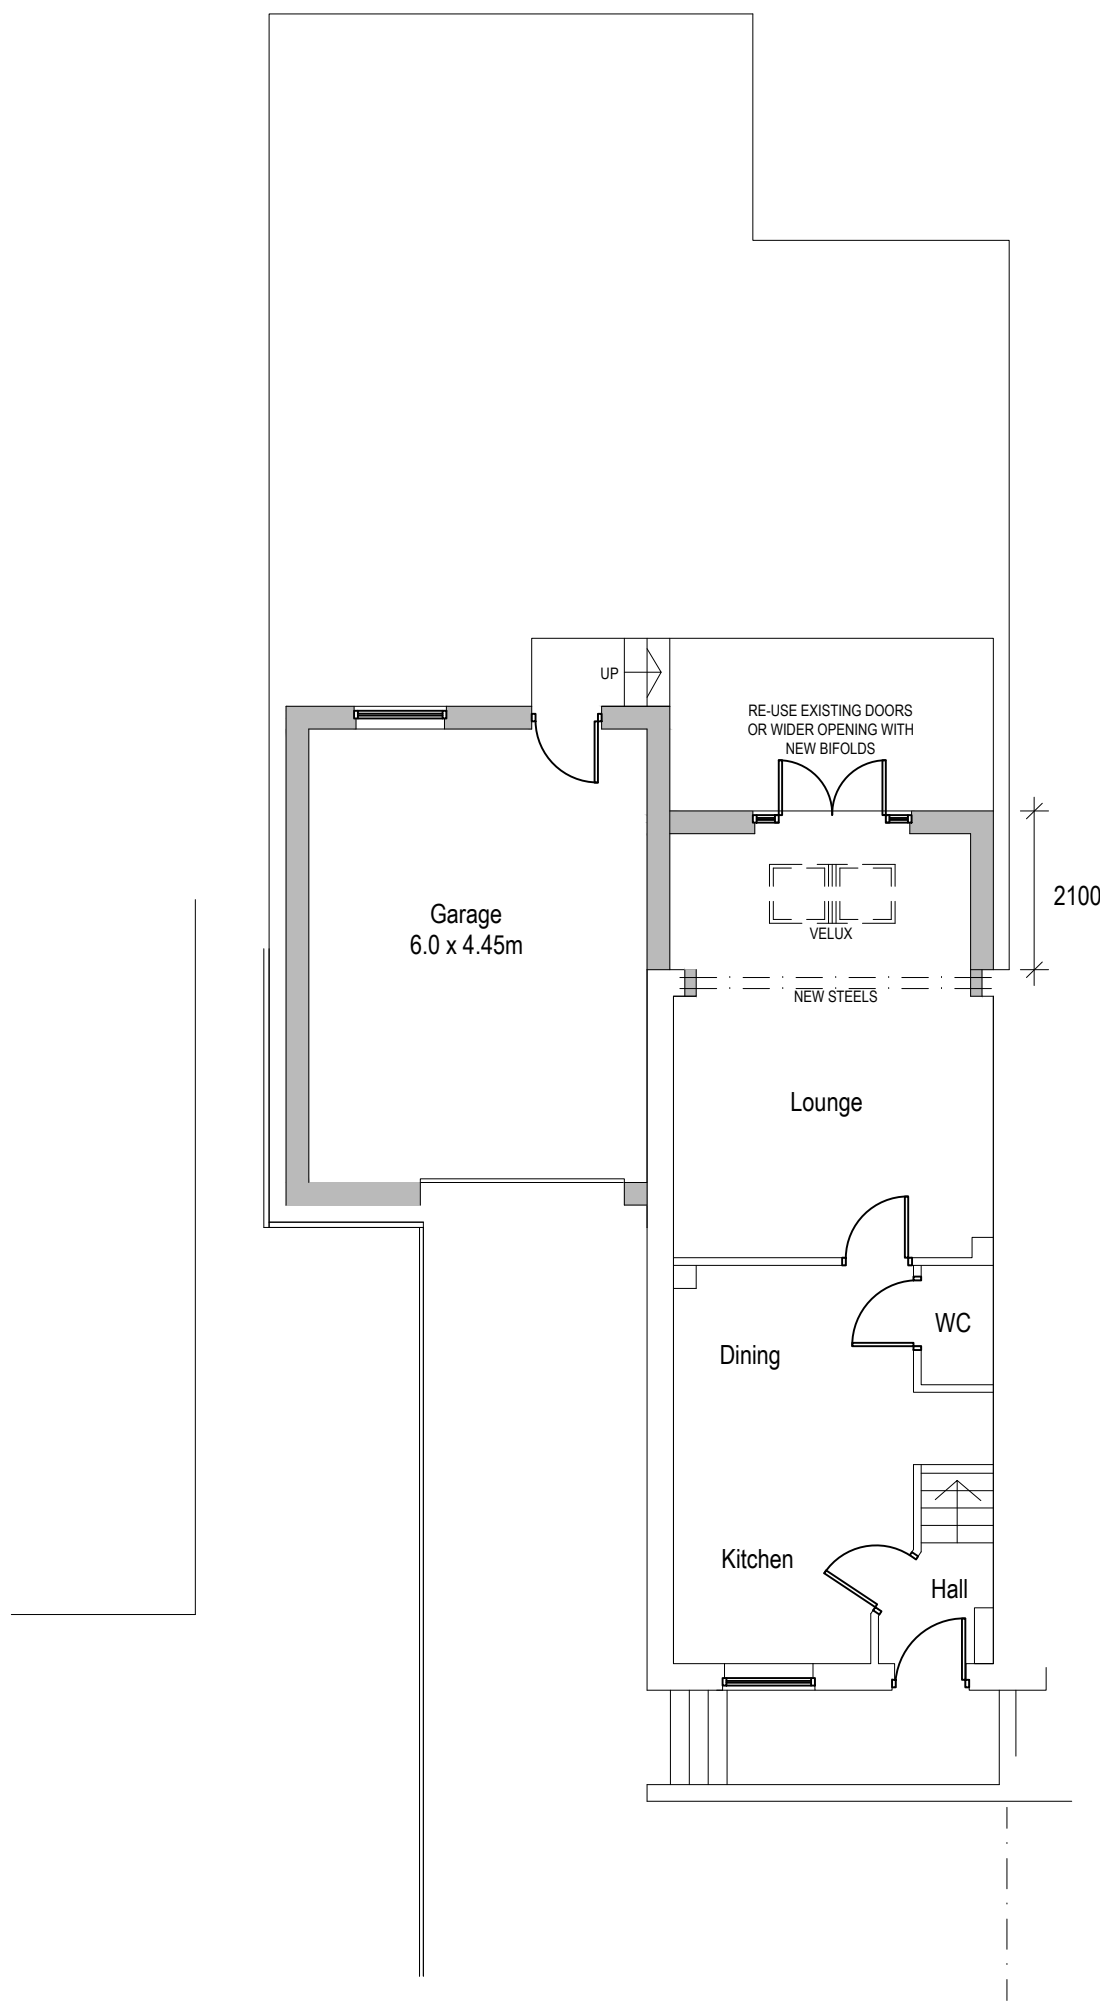

BLOCK PLAN 1:100

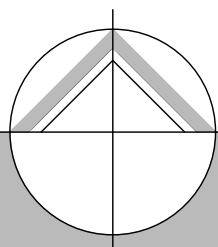

northern design
partnership

Chartered Architects
The Chapel, Millmoor Road,
Meltham, Holmfirth, HD9 5JU

www.northerndesignpartnership.co.uk
Instagram: @northerndesignp
Telephone: (01484) 854848

client	CHRIS ROWBOTTOM		
project	PROPOSED EXTENSION TO 7 SMITHY WAY LINDLEY HUDDERSFIELD, HD3 3ZD		
drawing	PROPOSED PLANS		
revision	notes	date	drawn
*	*	*	*
scale :	1:50 AND 1:100 AT A1	05.22	PB
project no.	drawing no.	revision	
2001	02		