



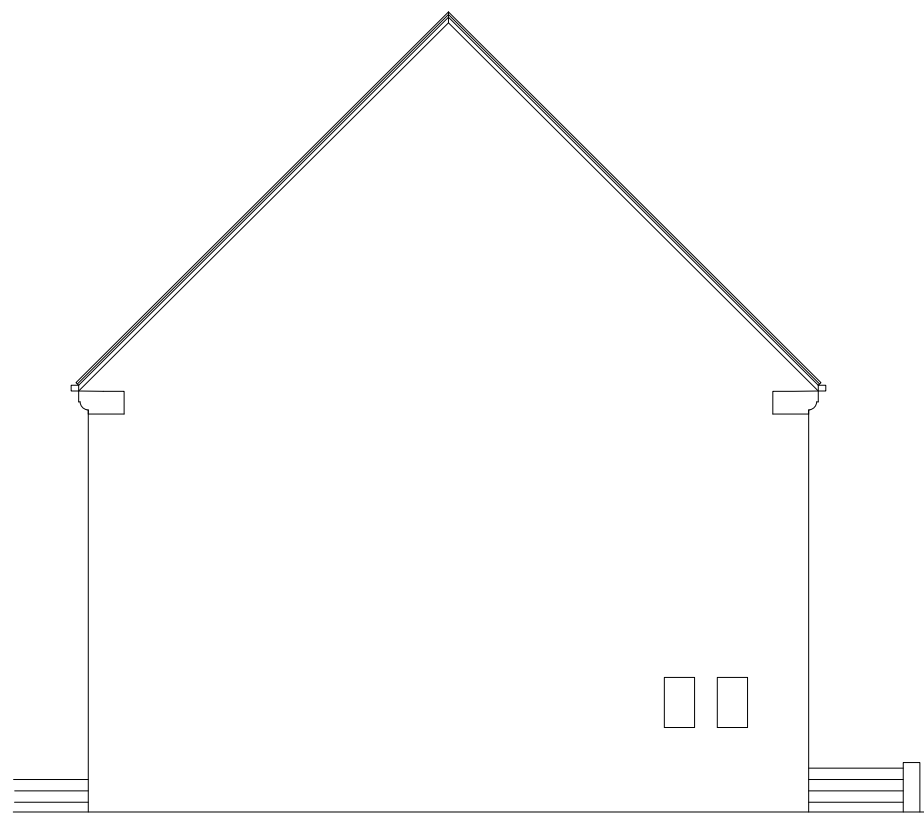


EAST ELEVATION

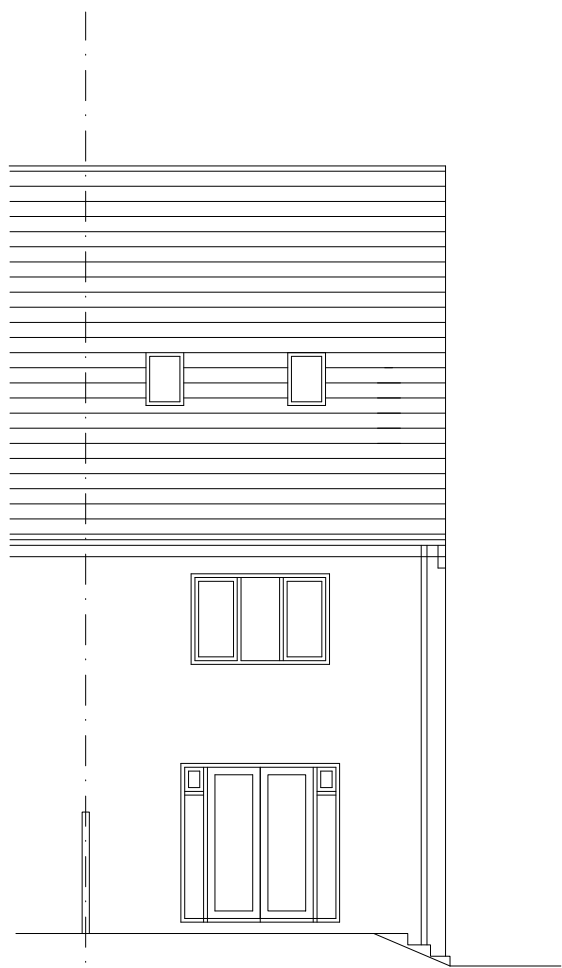


SOUTH ELEVATION




WEST ELEVATION

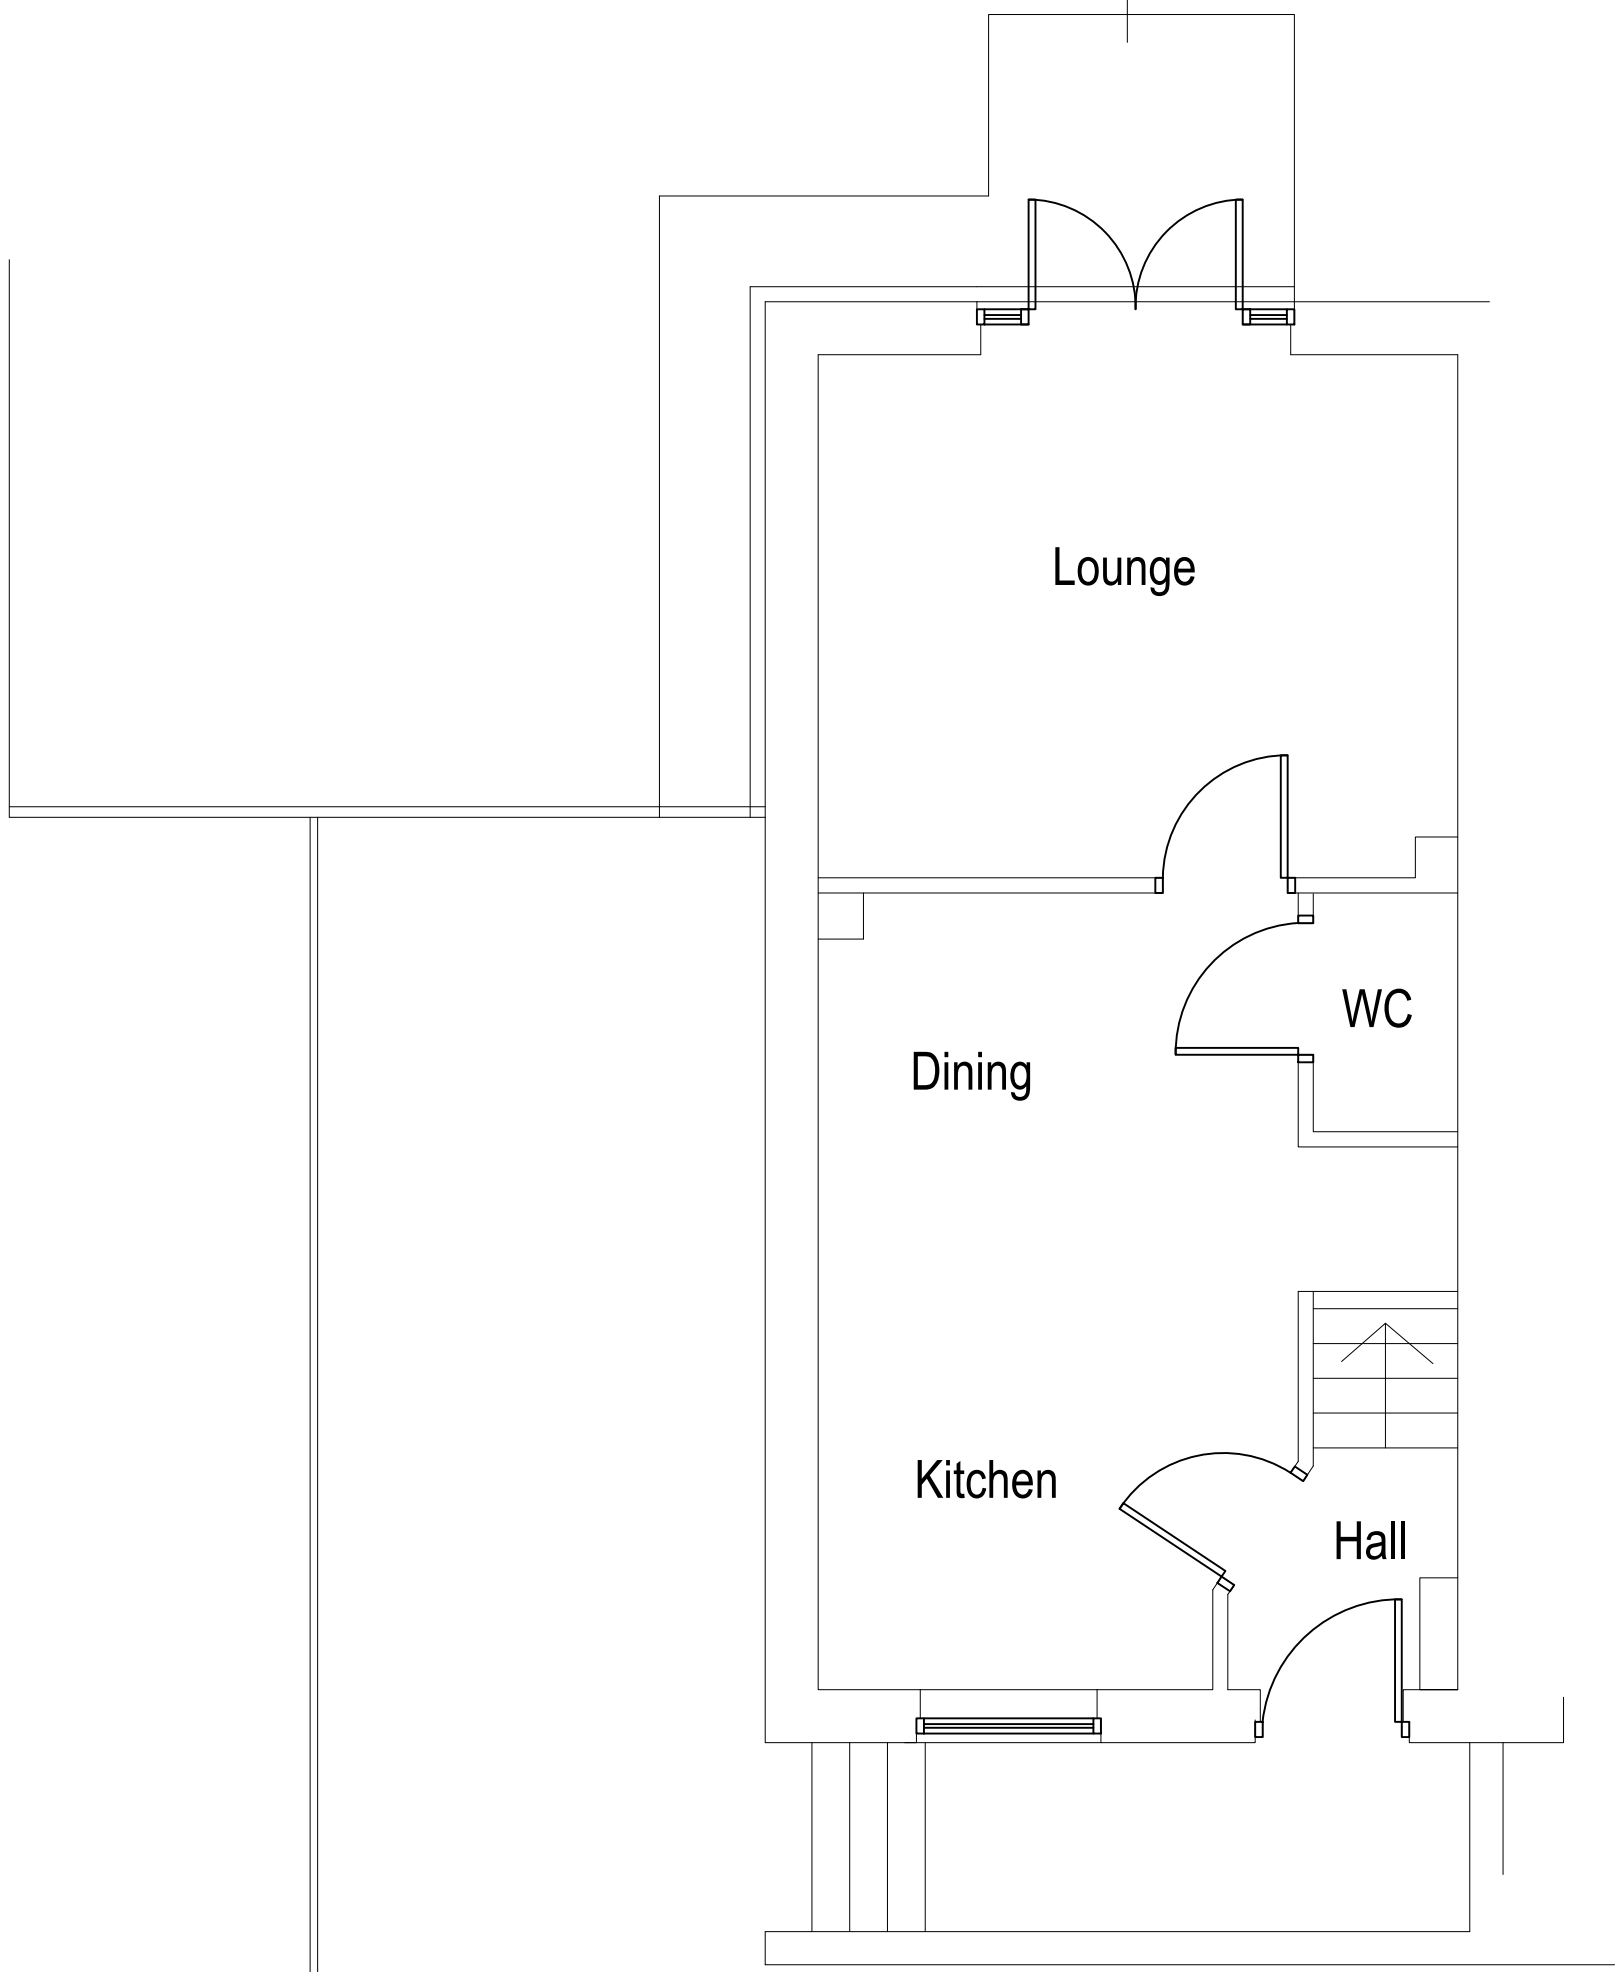

GROUND FLOOR

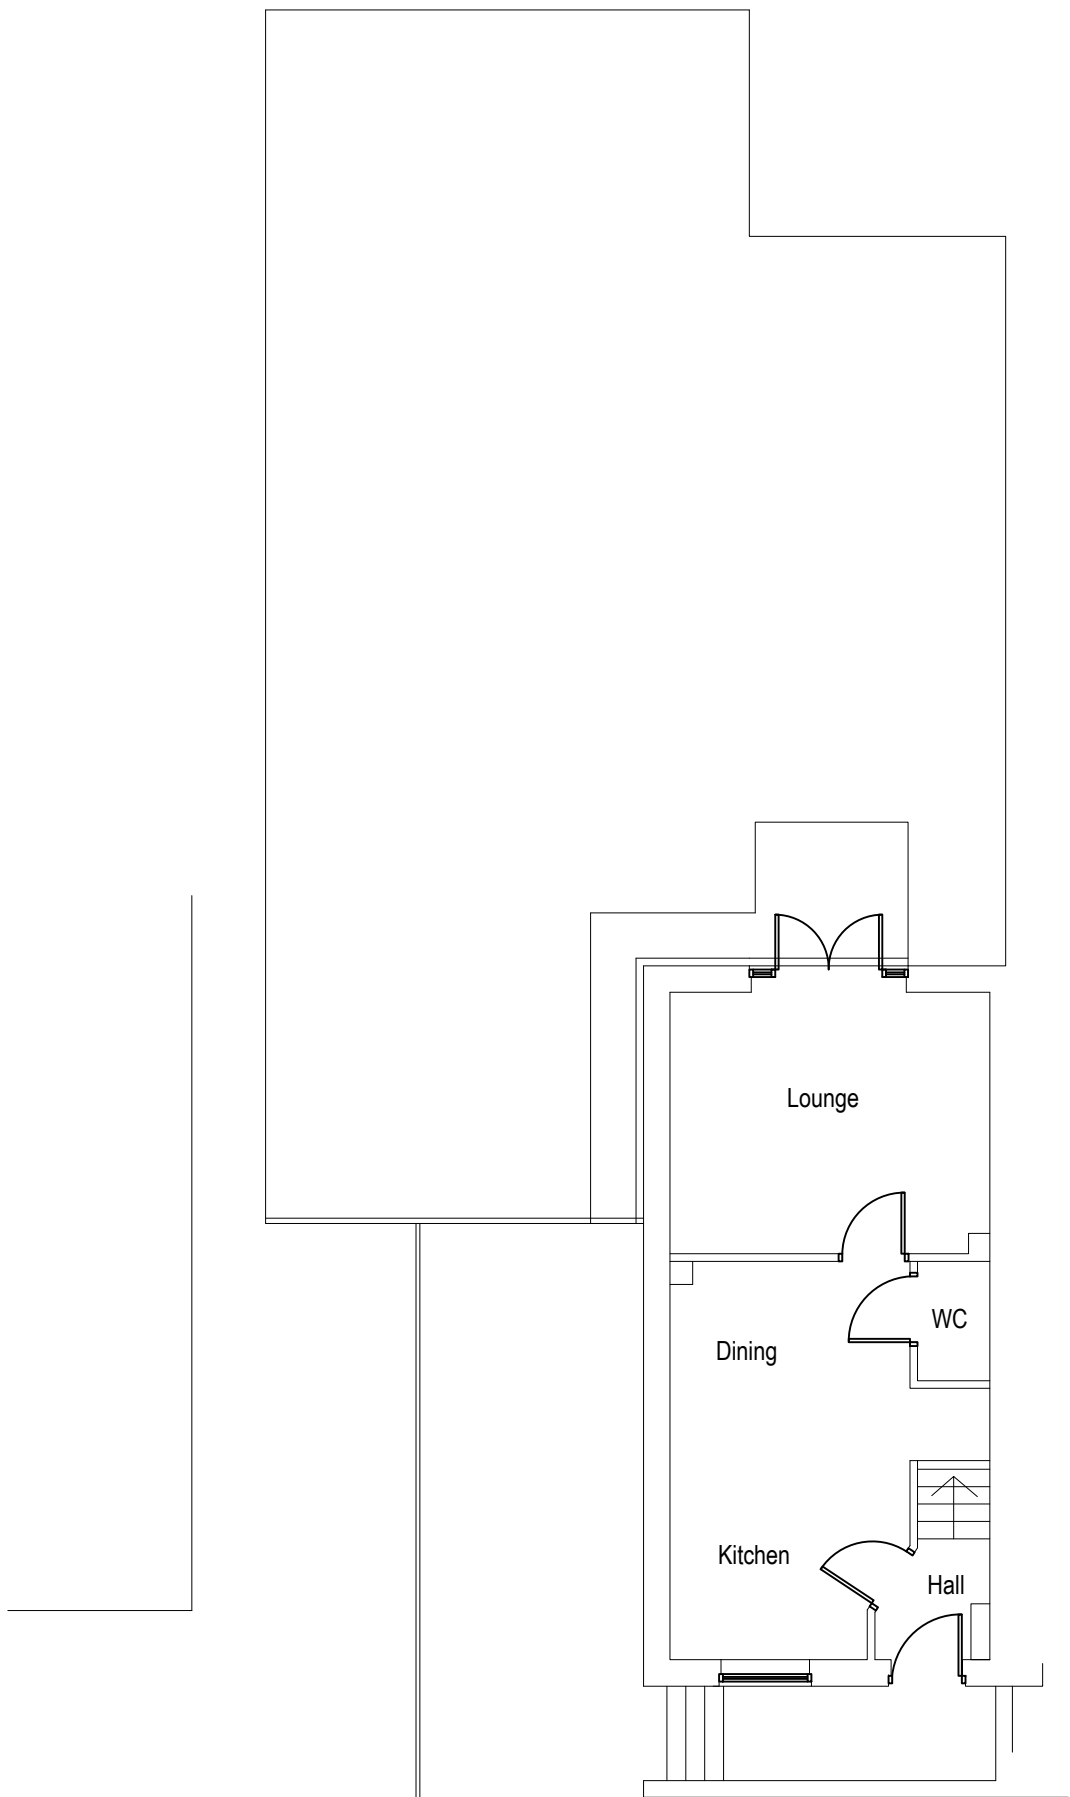

BLOCK PLAN 1:100

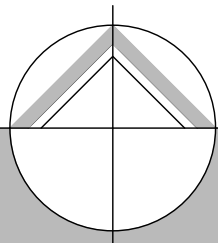

northern design
partnership

Chartered Architects
The Chapel, Millmoor Road,
Meltham, Holmfirth, HD9 5JU

www.northerndesignpartnership.co.uk
Instagram: @northerndesignp
Telephone: (01484) 854848

client	CHRIS ROWBOTTOM		
project	PROPOSED EXTENSION TO 7 SMITHY WAY LINDLEY HUDDERSFIELD, HD3 3ZD		
drawing	EXISTING PLANS		
revision	notes	date	drawn
*	*	*	*
scale :	1:50 AND 1:100 AT A1	05.22	PB
project no.	drawing no.	revision	
2001	01		