


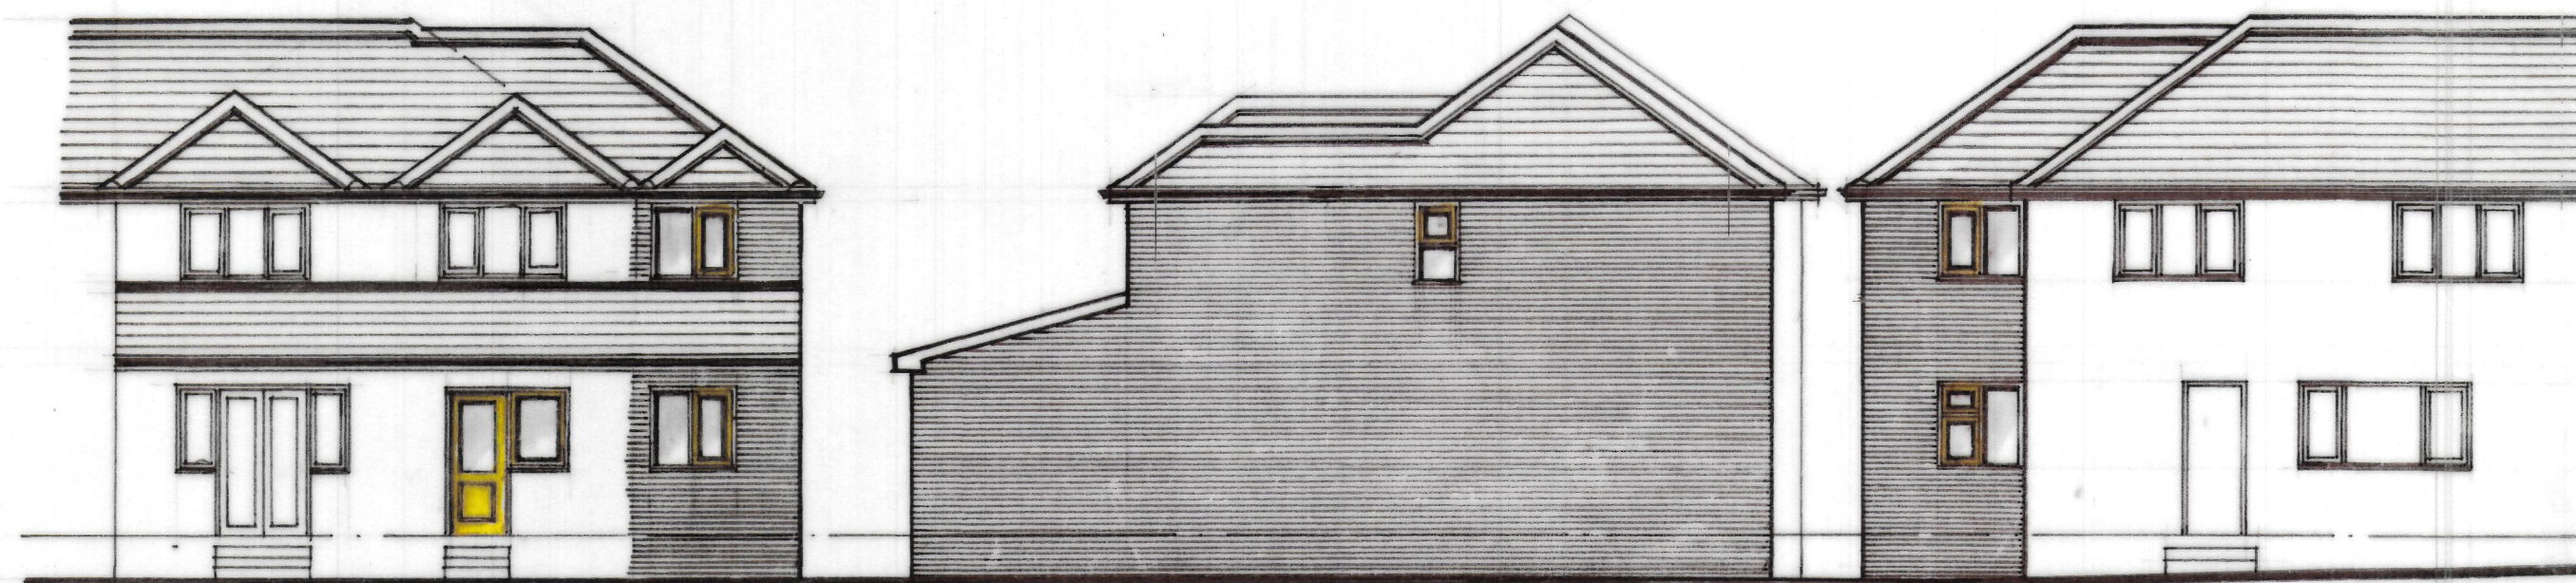


REAR ELEVATION

SIDE ELEVATION

FRONT ELEVATION



GROUND FLOOR PLAN

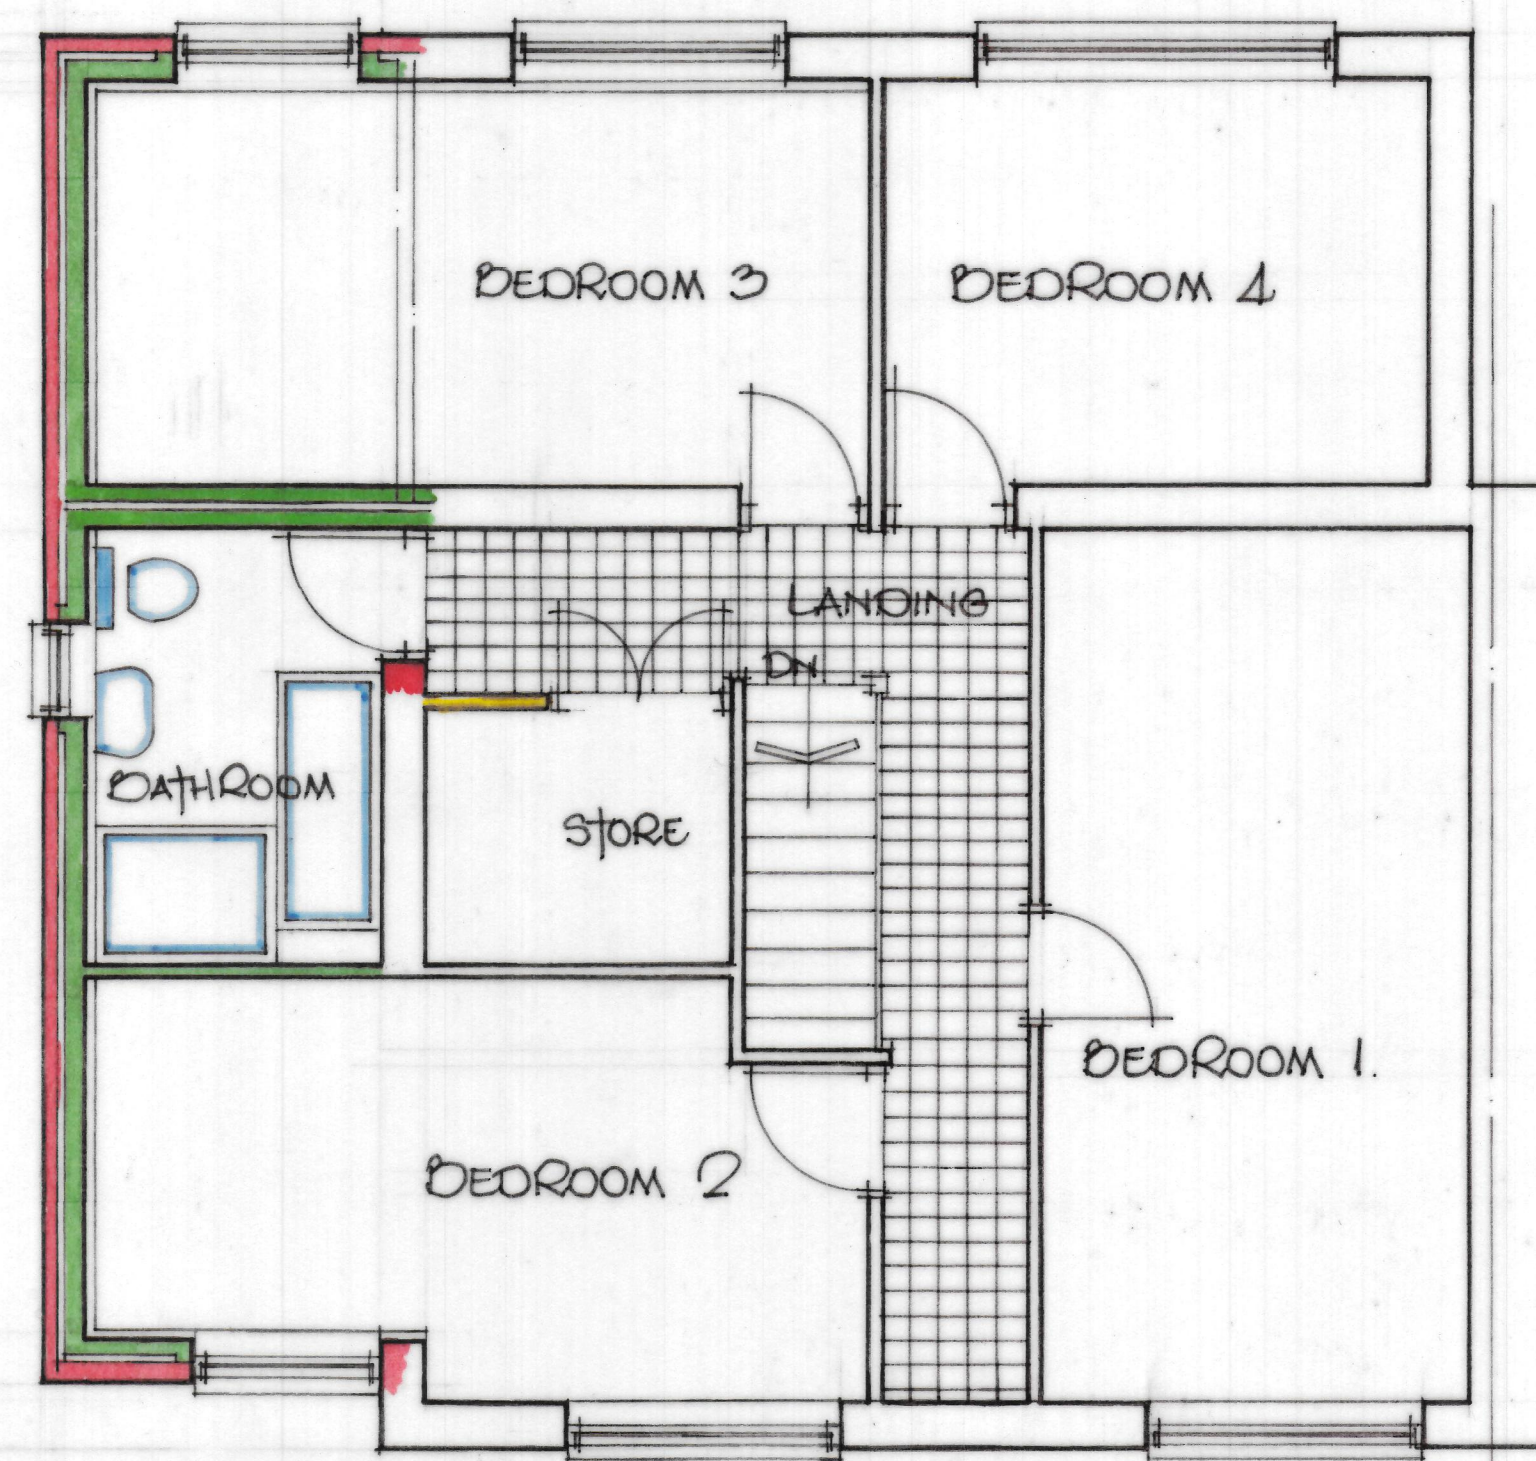

FIRST FLOOR PLAN

Mrs. Sandra Bi

90, THE CRESCENT,
RAVENSTHORPE,
DENSURY,
W13 3BA.

SCALE 1:50, 1:100
AUGUST, 2022.