



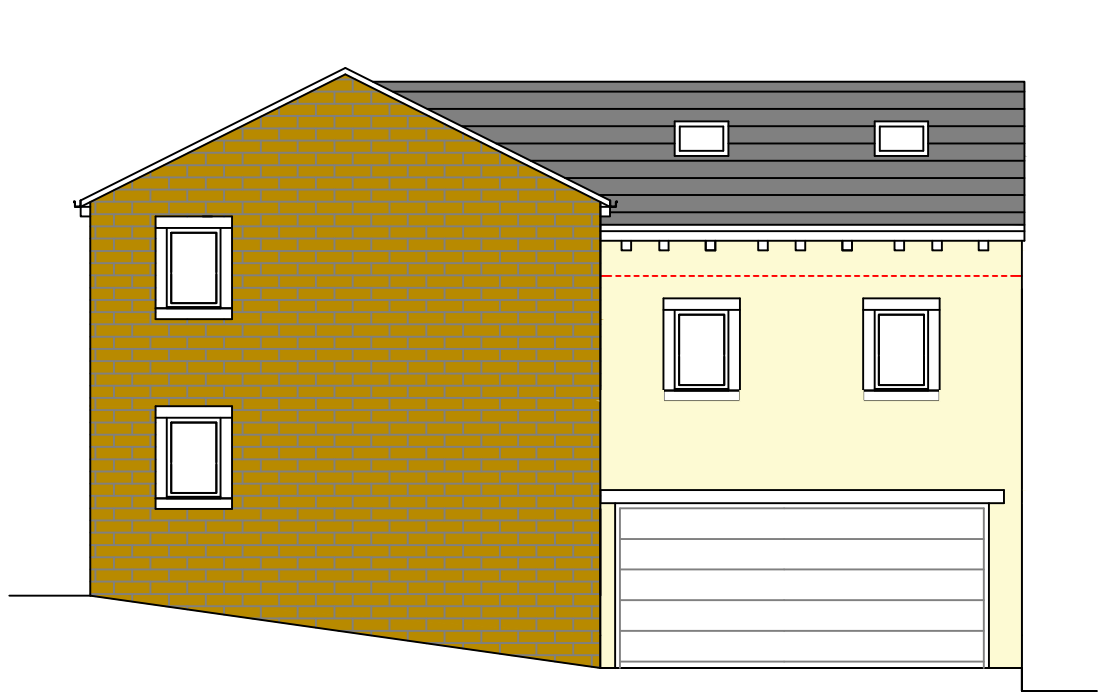


PROPOSED EAST ELEVATION

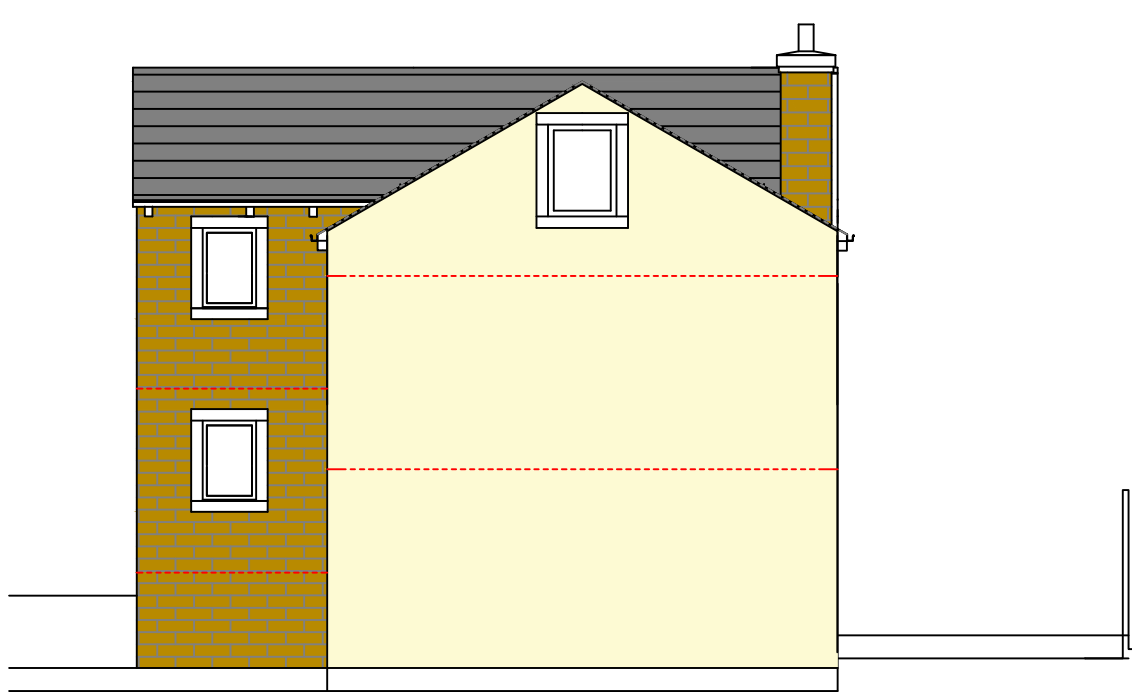


PROPOSED NORTH ELEVATION




PROPOSED WEST ELEVATION

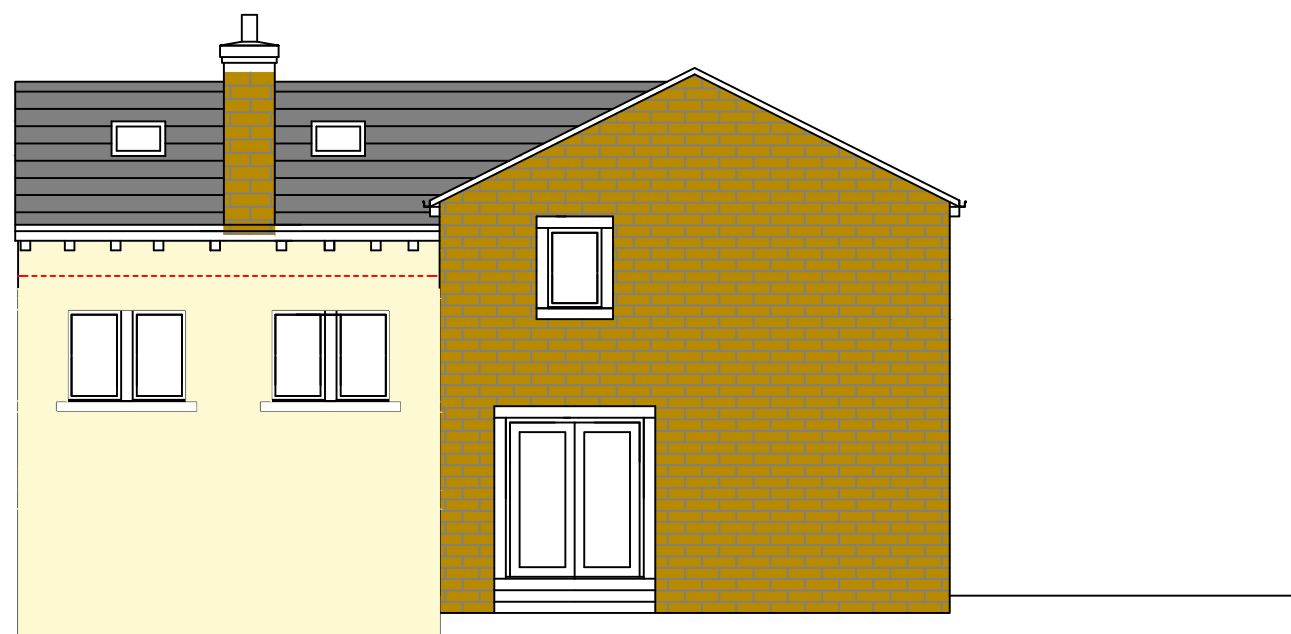


PROPOSED SOUTH ELEVATION

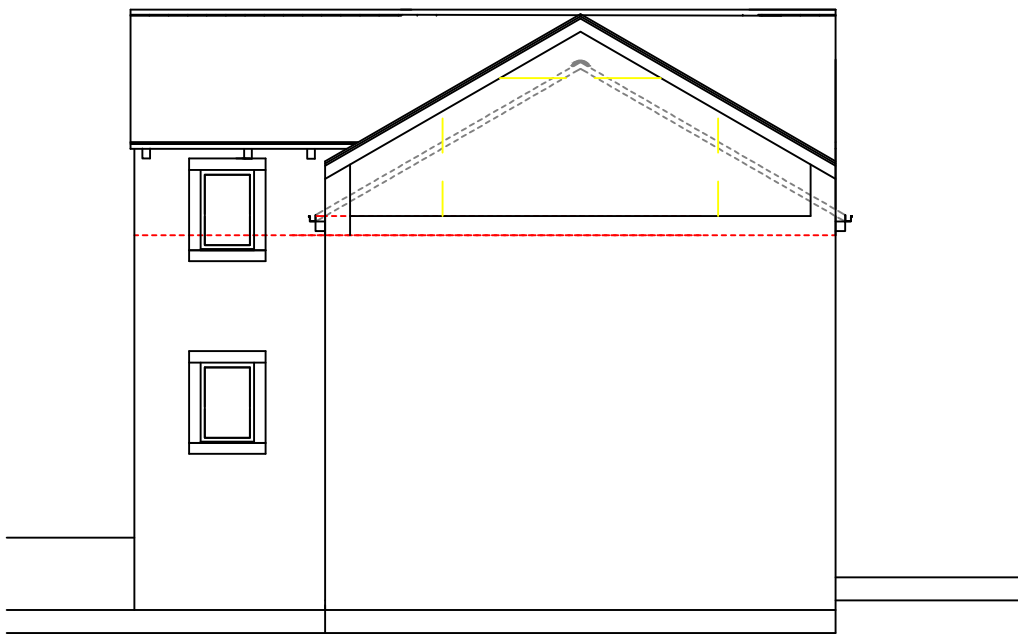

PROPOSED SECTION

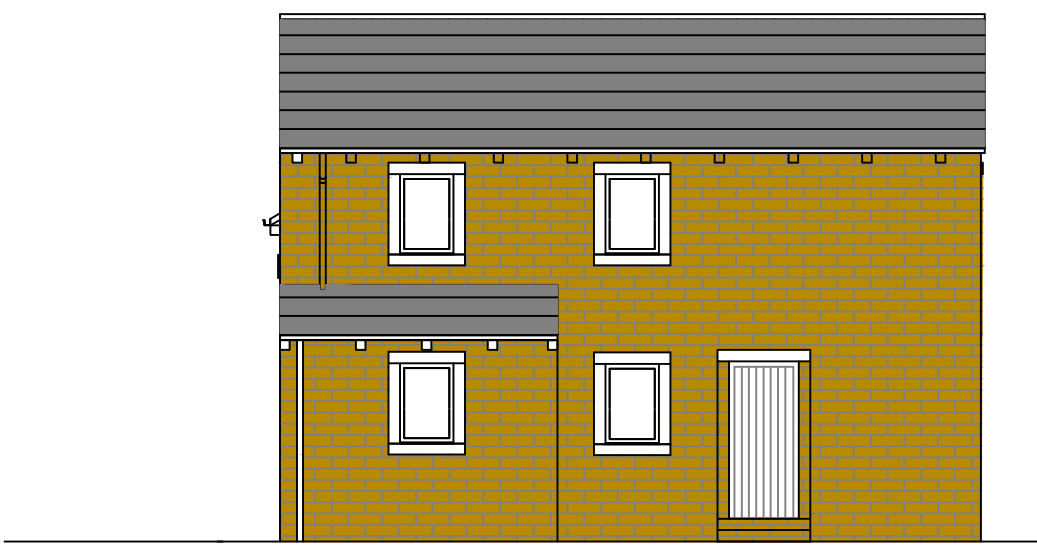


EXISTING EAST ELEVATION

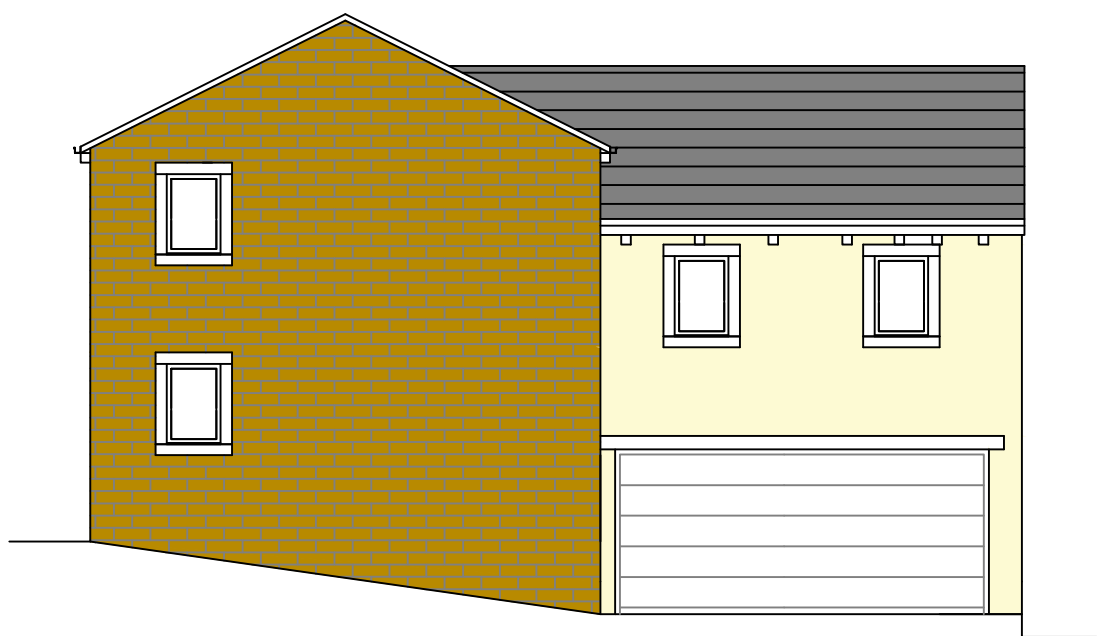


EXISTING NORTH ELEVATION



EXISTING WEST ELEVATION

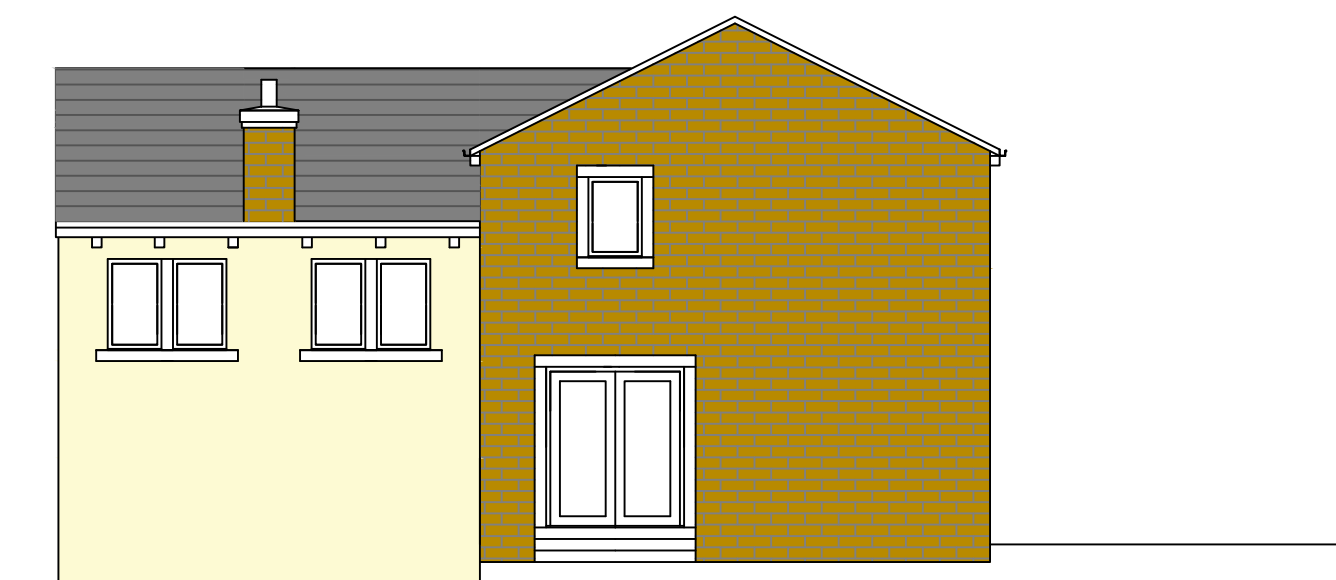


EXISTING SOUTH ELEVATION

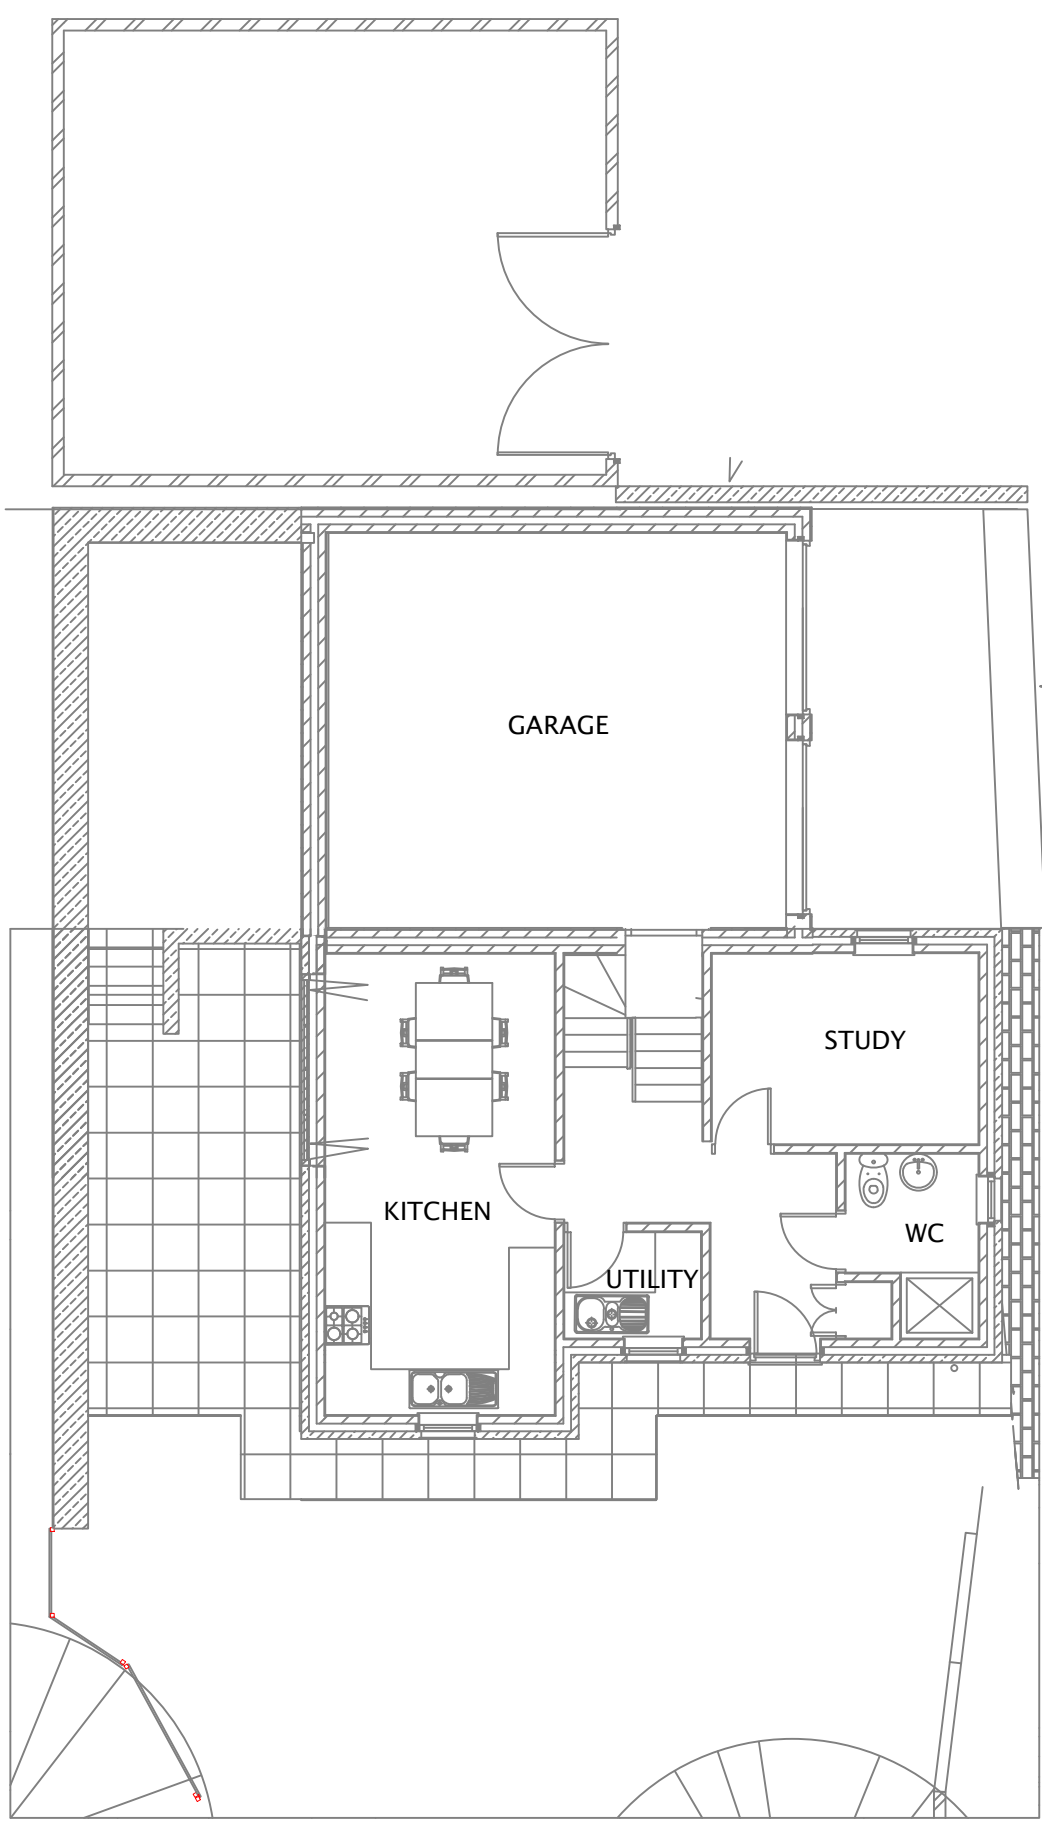


EXISTING SITE & GROUND FLOOR PLAN


- MATERIALS:
- ROOF MATERIALS TO MATCH EXISTING
 - STONE AND RENDER TO MATCH EXISTING
 - NEW WINDOWS TO MATCH EXISTING

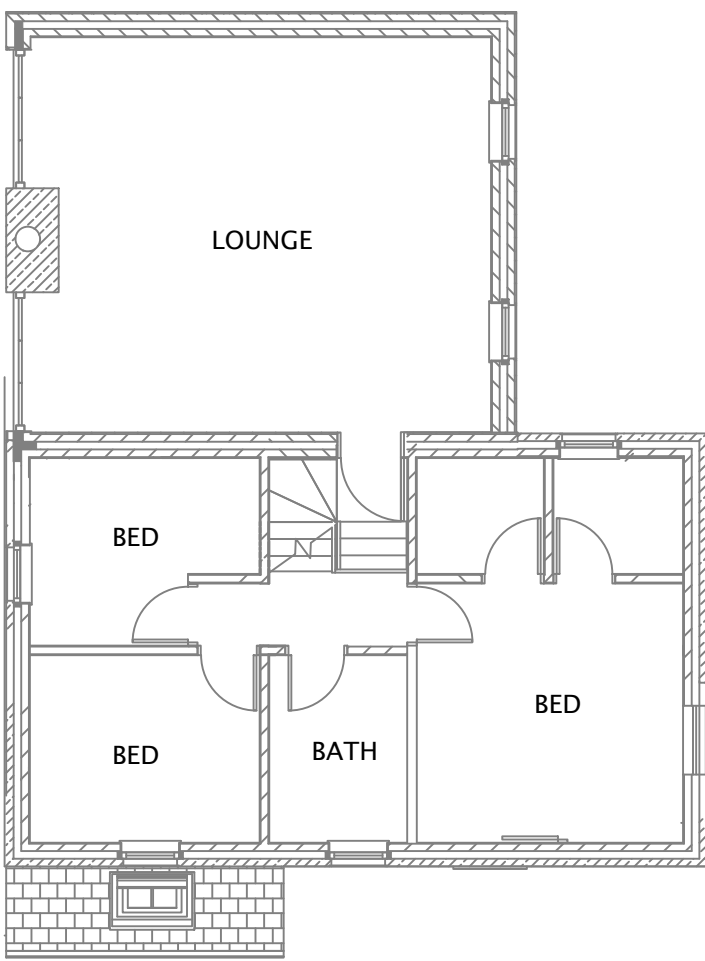


EXISTING FIRST FLOOR PLAN

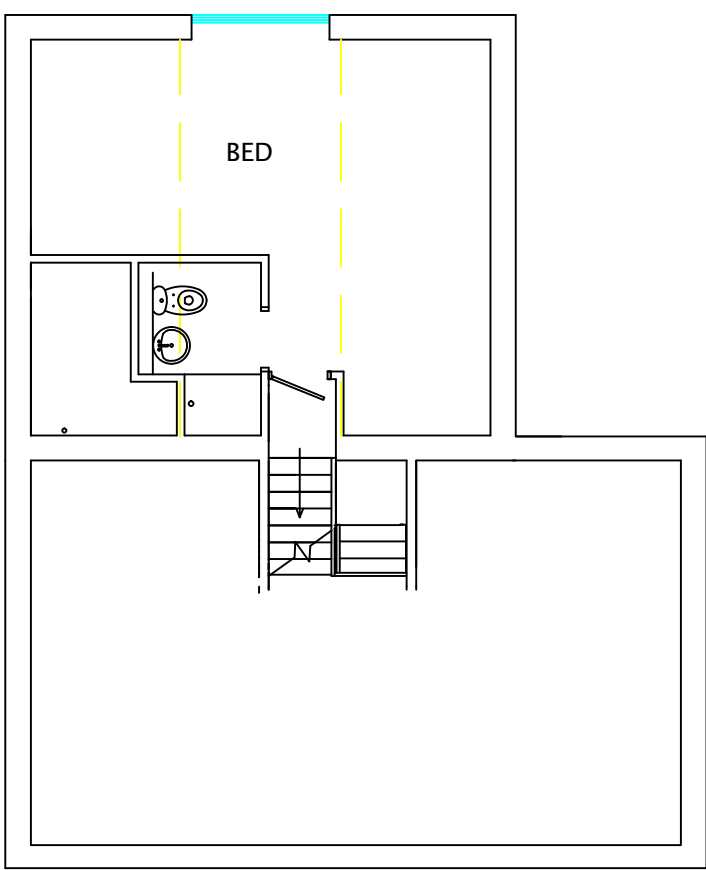

PROPOSED SECOND FLOOR PLAN

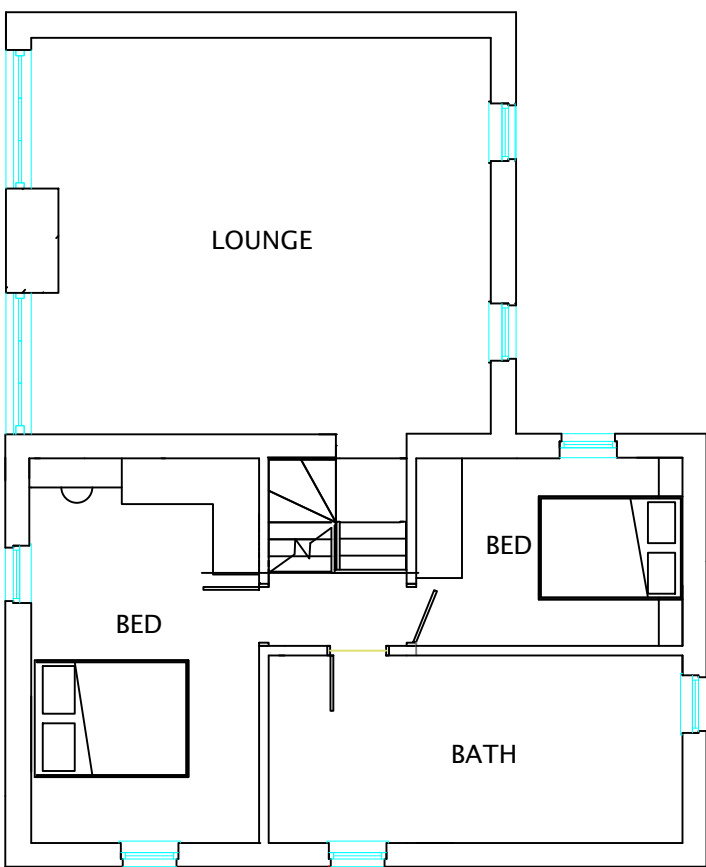

PROPOSED FIRST FLOOR PLAN

 

SCALE BAR

REV.	DESCRIPTION	DATE

pharchitecture

DOMESTIC.COMMERCIAL.INTERIORS

7 LARKWOOD CLOSE, CARRBROOK,
STALYBRIDGE, CHESHIRE, SK15 3NL.
E: pha@sky.com M: 07967233507

Drawing Number, 021/GRT/001	Date JUNE.22
Revision, E	Scale, 1:100

Drawing / Job Title,

PROPOSED FIRST FLOOR EXTENSION, GARAGE CONVERSION,
ELEVATION ALTERATIONS
& REDUCTION OF SIDE BOUNDARY HEIGHT.
EXISTING & PROPOSED PLANS-PLANNING

Client,
MR & MRS THOMPSON
12 INNER HEY
MARSDEN
HD7 6 EL