



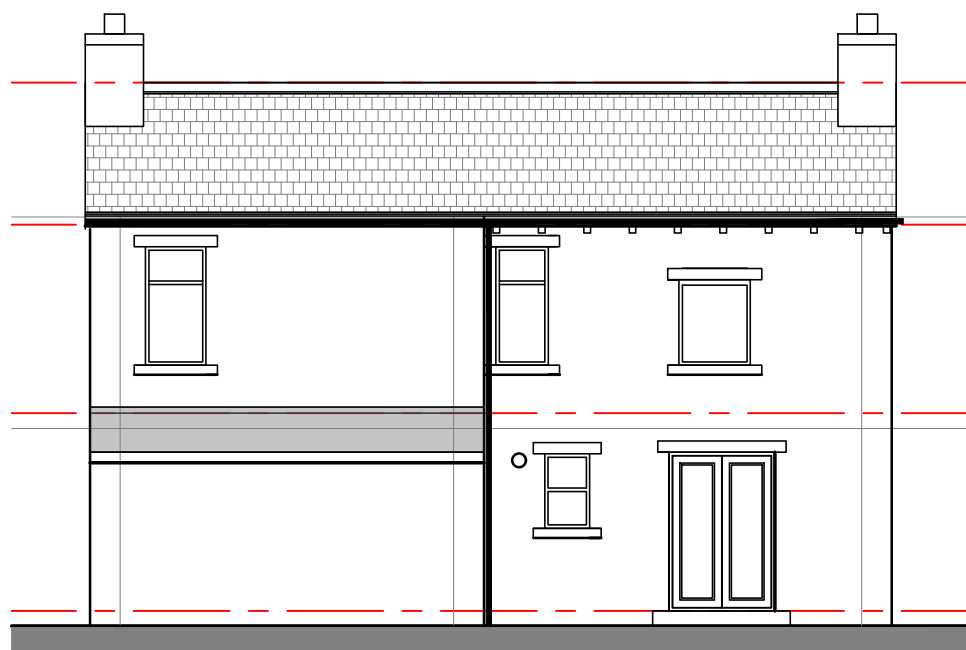


EXISTING REAR ELEVATION Scale 1:100

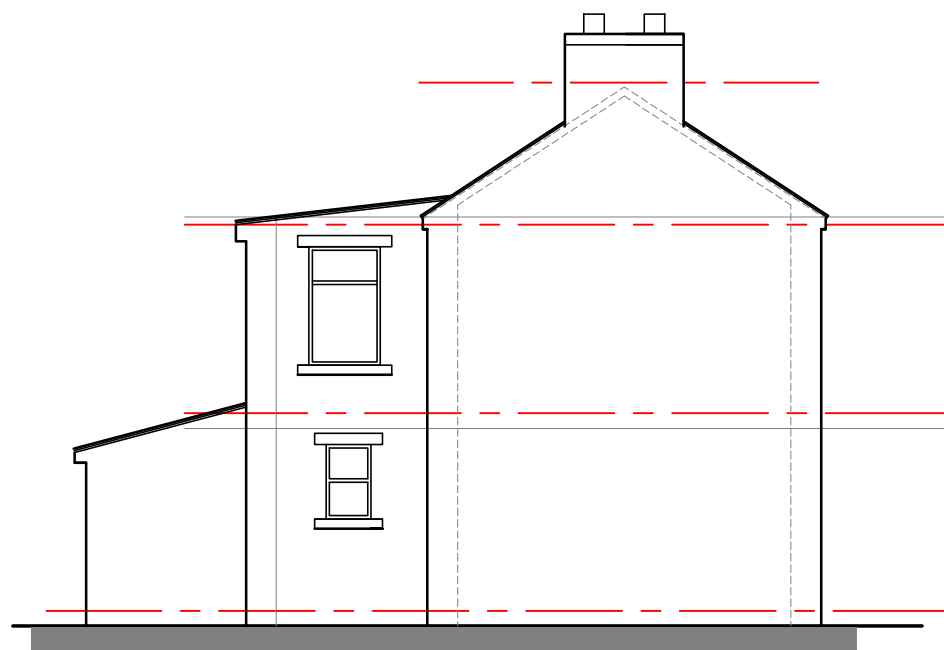


EXISTING SIDE ELEVATION Scale 1:100




PROPOSED REAR ELEVATION Scale 1:100

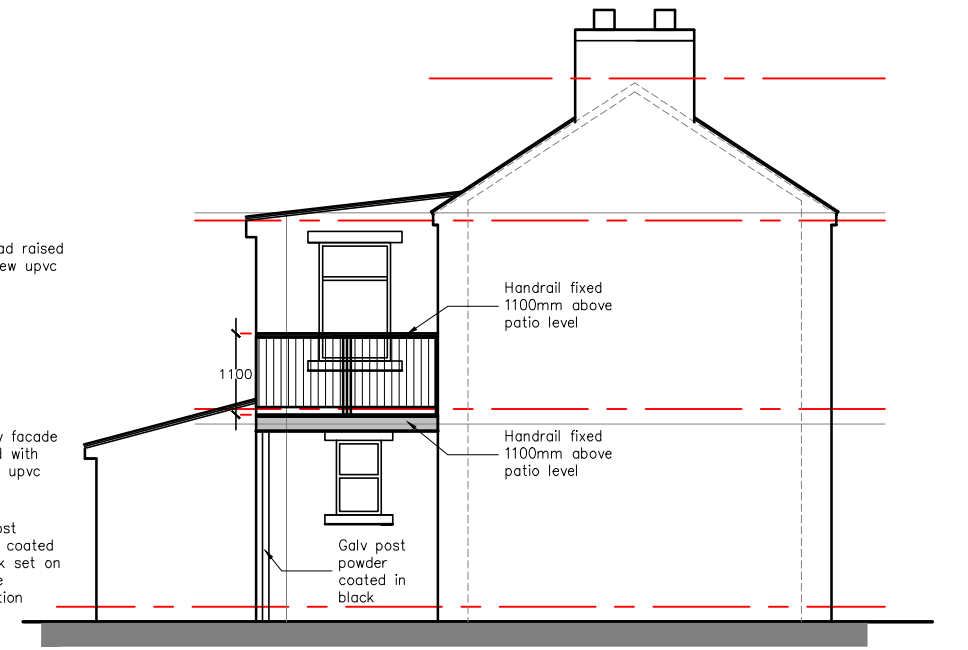

EXISTING SIDE ELEVATION Scale 1:100

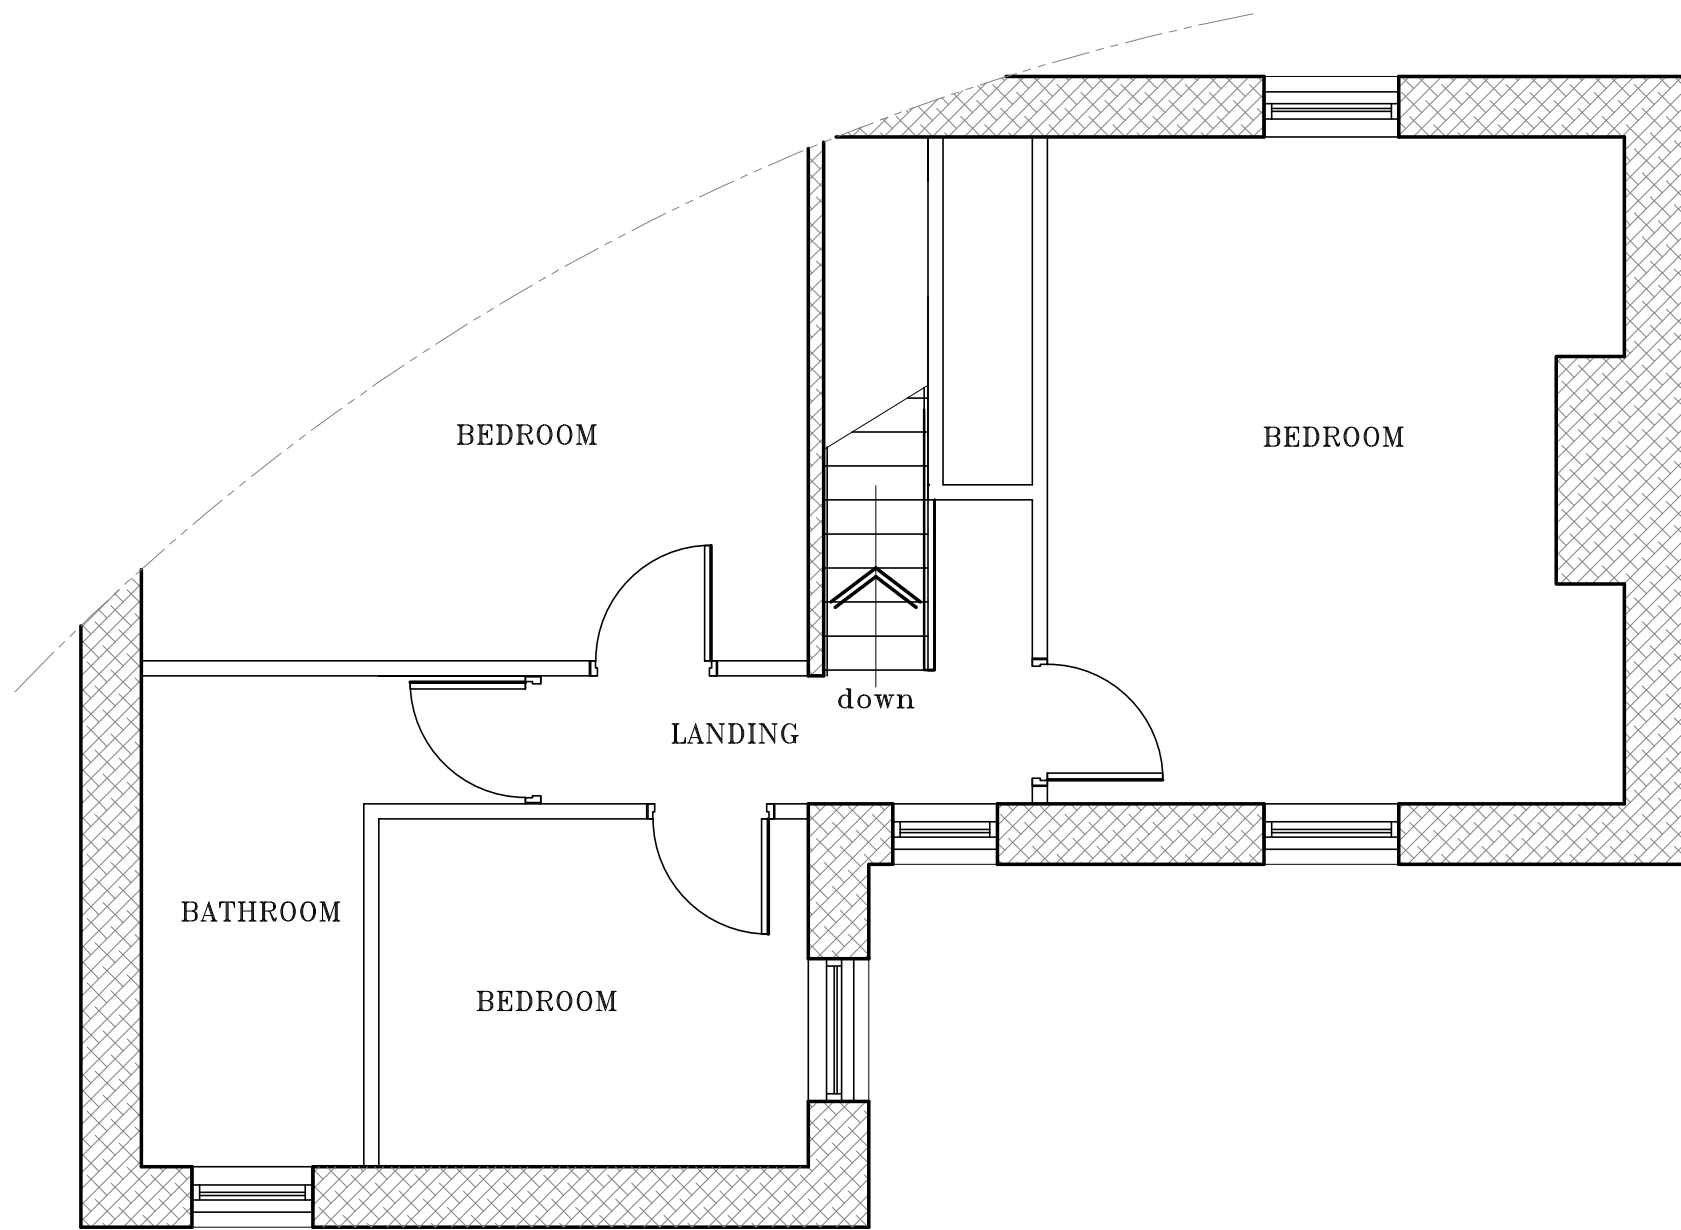

EXISTING PARTIAL GROUND FLOOR PLAN
Scale 1:50

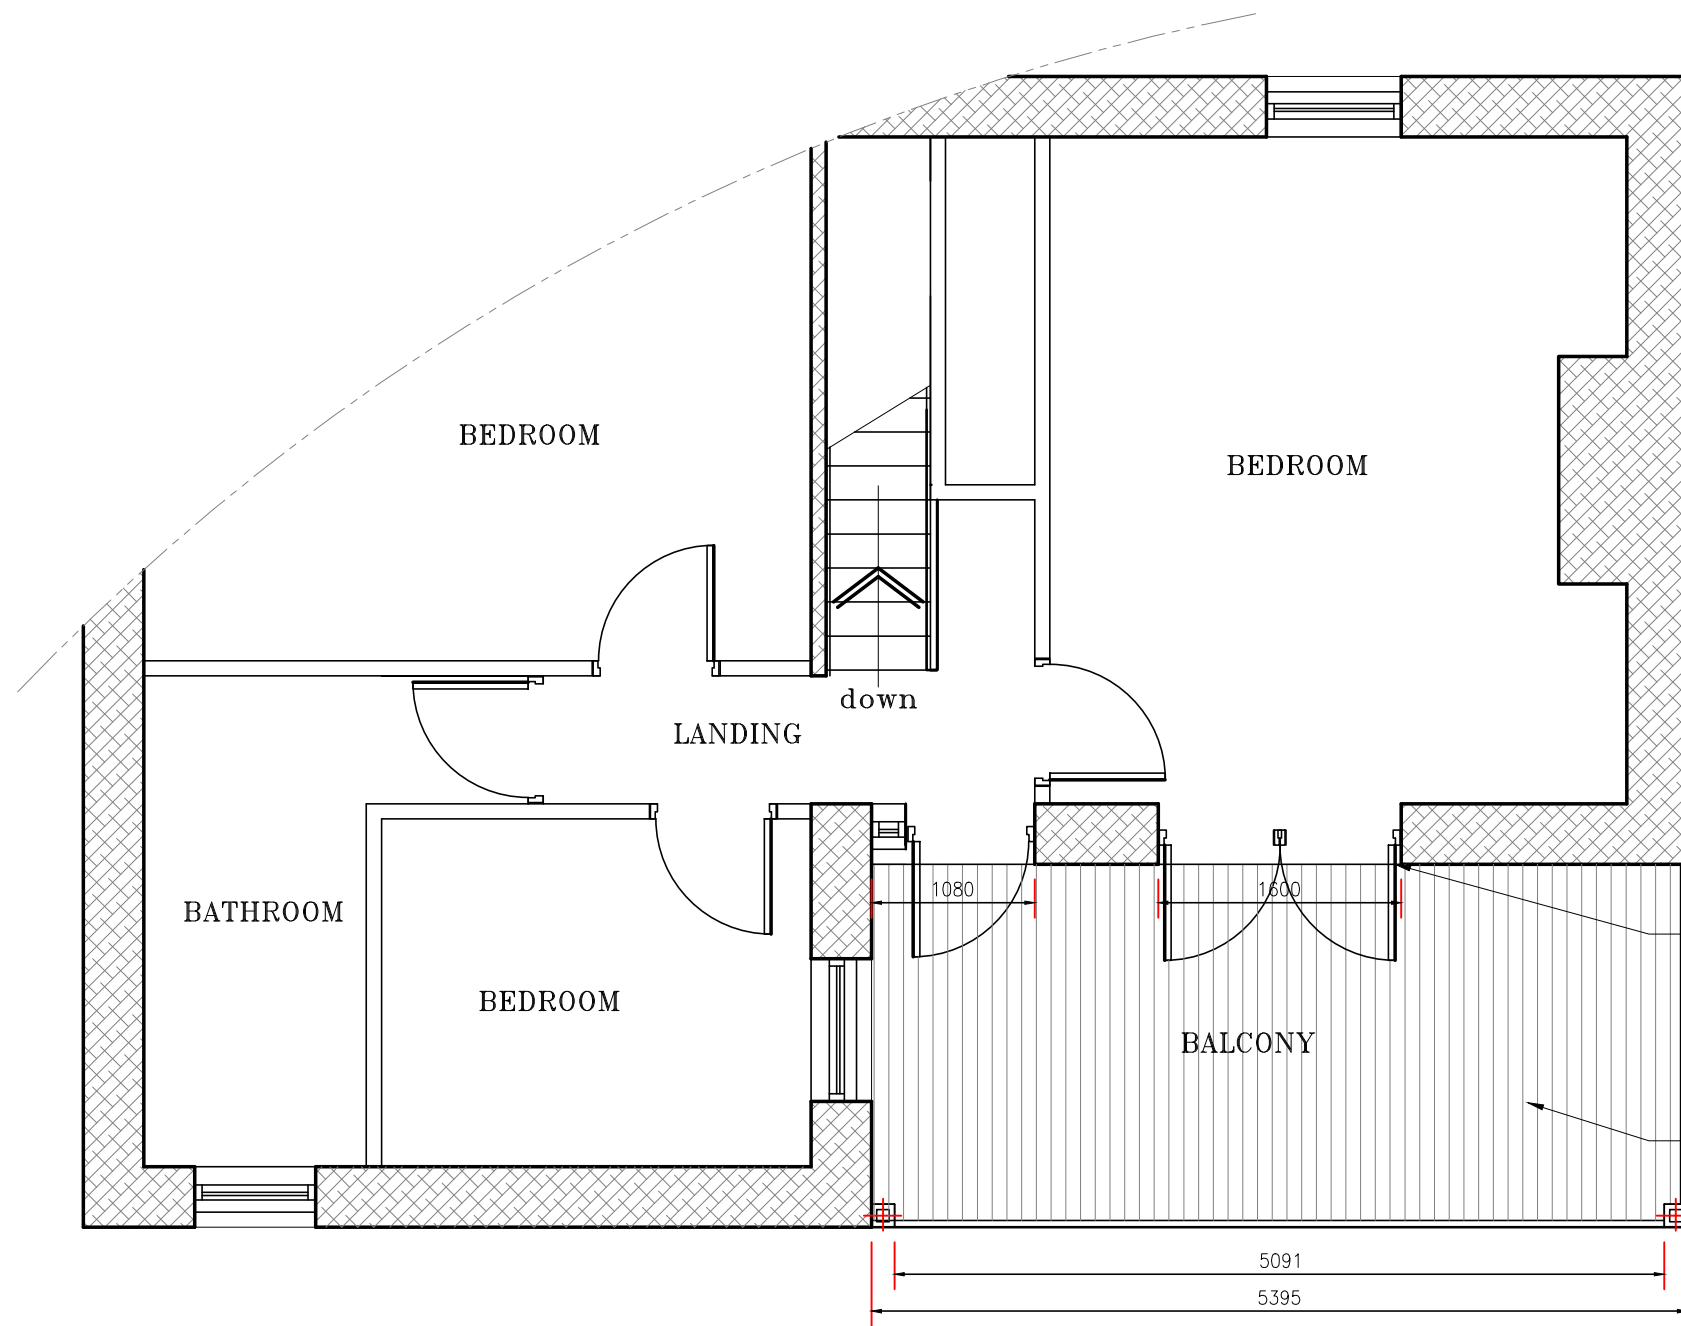

PROPOSED PARTIAL GROUND FLOOR PLAN
Scale 1:50

NOTES:

1. CONTRACTORS AND SUB-CONTRACTORS MUST CHECK AND AGREE ALL DIMENSIONS BEFORE PREPARING SHOP DRAWINGS OR COMMENCING WORK ON SITE.
2. CONTRACTORS ARE RESPONSIBLE FOR INFORMING THE DESIGNER OF ANY DISCREPANCY DISCOVERED ON THIS DRAWING OR BETWEEN THIS DRAWING AND ANY OTHER RELATED DOCUMENTS WORK TO BE CARRIED OUT AS SHOWN ON THIS DRAWING.
3. WRITTEN DIMENSIONS ONLY ARE TO BE USED FROM THIS DRAWING—IF ANY DOUBTS EXIST—ASK FOR CLARIFICATION.

THIS DRAWING AND THE COPYRIGHTS AND PATENTS THEREIN ARE THE DESIGNERS PROPERTY AND MAY BE USED OR REPRODUCED ONLY UNDER CONTRACT.

Rev		Rev
Rev		Rev
P.D ARCHITECTURAL SERVICES		
Plans drawn for local authority approval		
• Domestic Extensions • Loft Conversions • New garages / Conservatories • New Homes		
Tel: 07867784564 Free Consultation / Survey		
Title: EXISTING AND PROPOSED		
Project: PROPOSED REAR BALCONY AT 16 UPPERCROFT ROAD BATLEY WF17 7SX		
Client: MR Z KAHUT		
Scale: 1:100 & 1:50.	Drawn: P.M.	Rev
Date: APRIL 23	PDA23-053-001.	A