


General Notes

THIS DRAWING HAS BEEN PREPARED FROM HAND MEASURED SURVEY INFORMATION AND IS FOR INFORMATION PURPOSES ONLY. DO NOT SCALE FROM DRAWING. USE FIGURED DIMENSIONS ONLY. ALL DIMENSIONS MUST BE CHECKED AND VERIFIED ON SITE PRIOR TO COMMENCEMENT OF WORK AND DESIGNER TO BE NOTIFIED OF ANY DISCREPANCIES.




Front Elevation
1:100

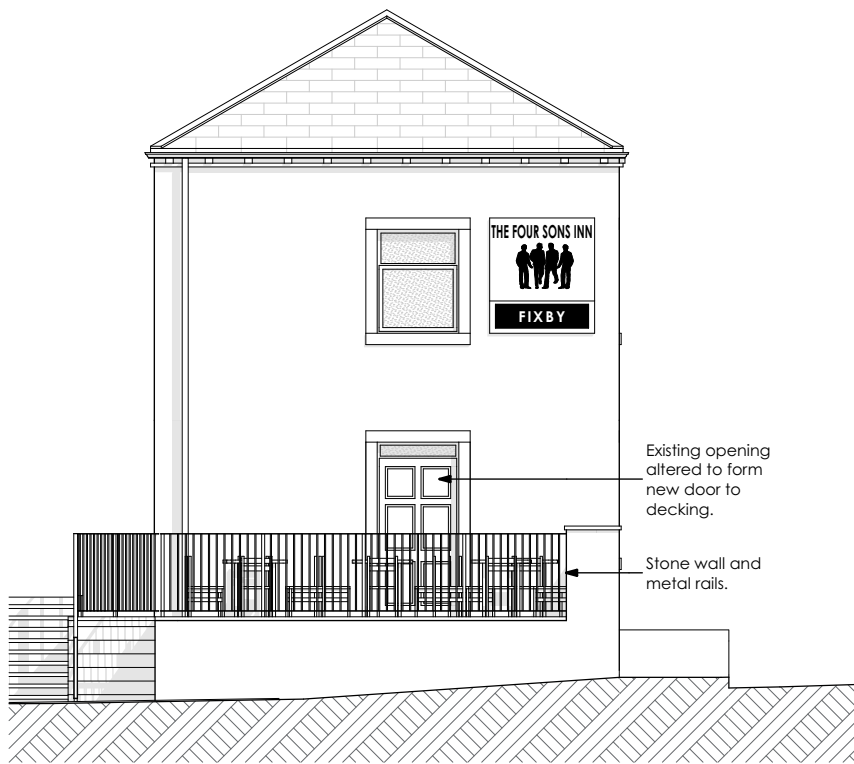


Rear Elevation
1:100



Side 1 Elevation
1:100

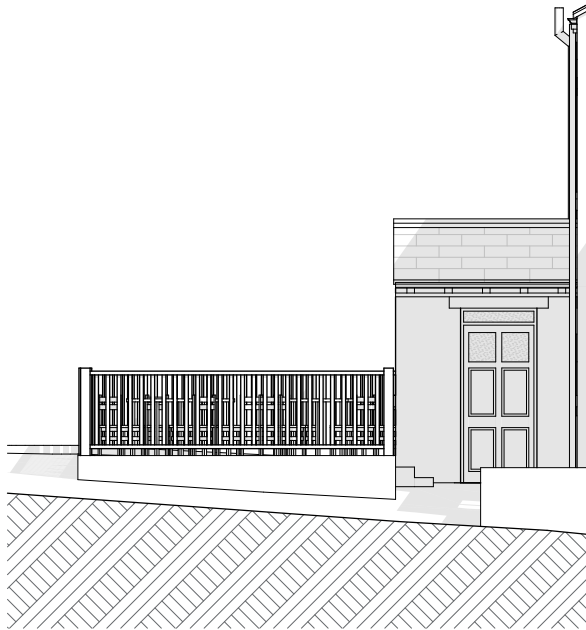

Side 2 Elevation
1:100

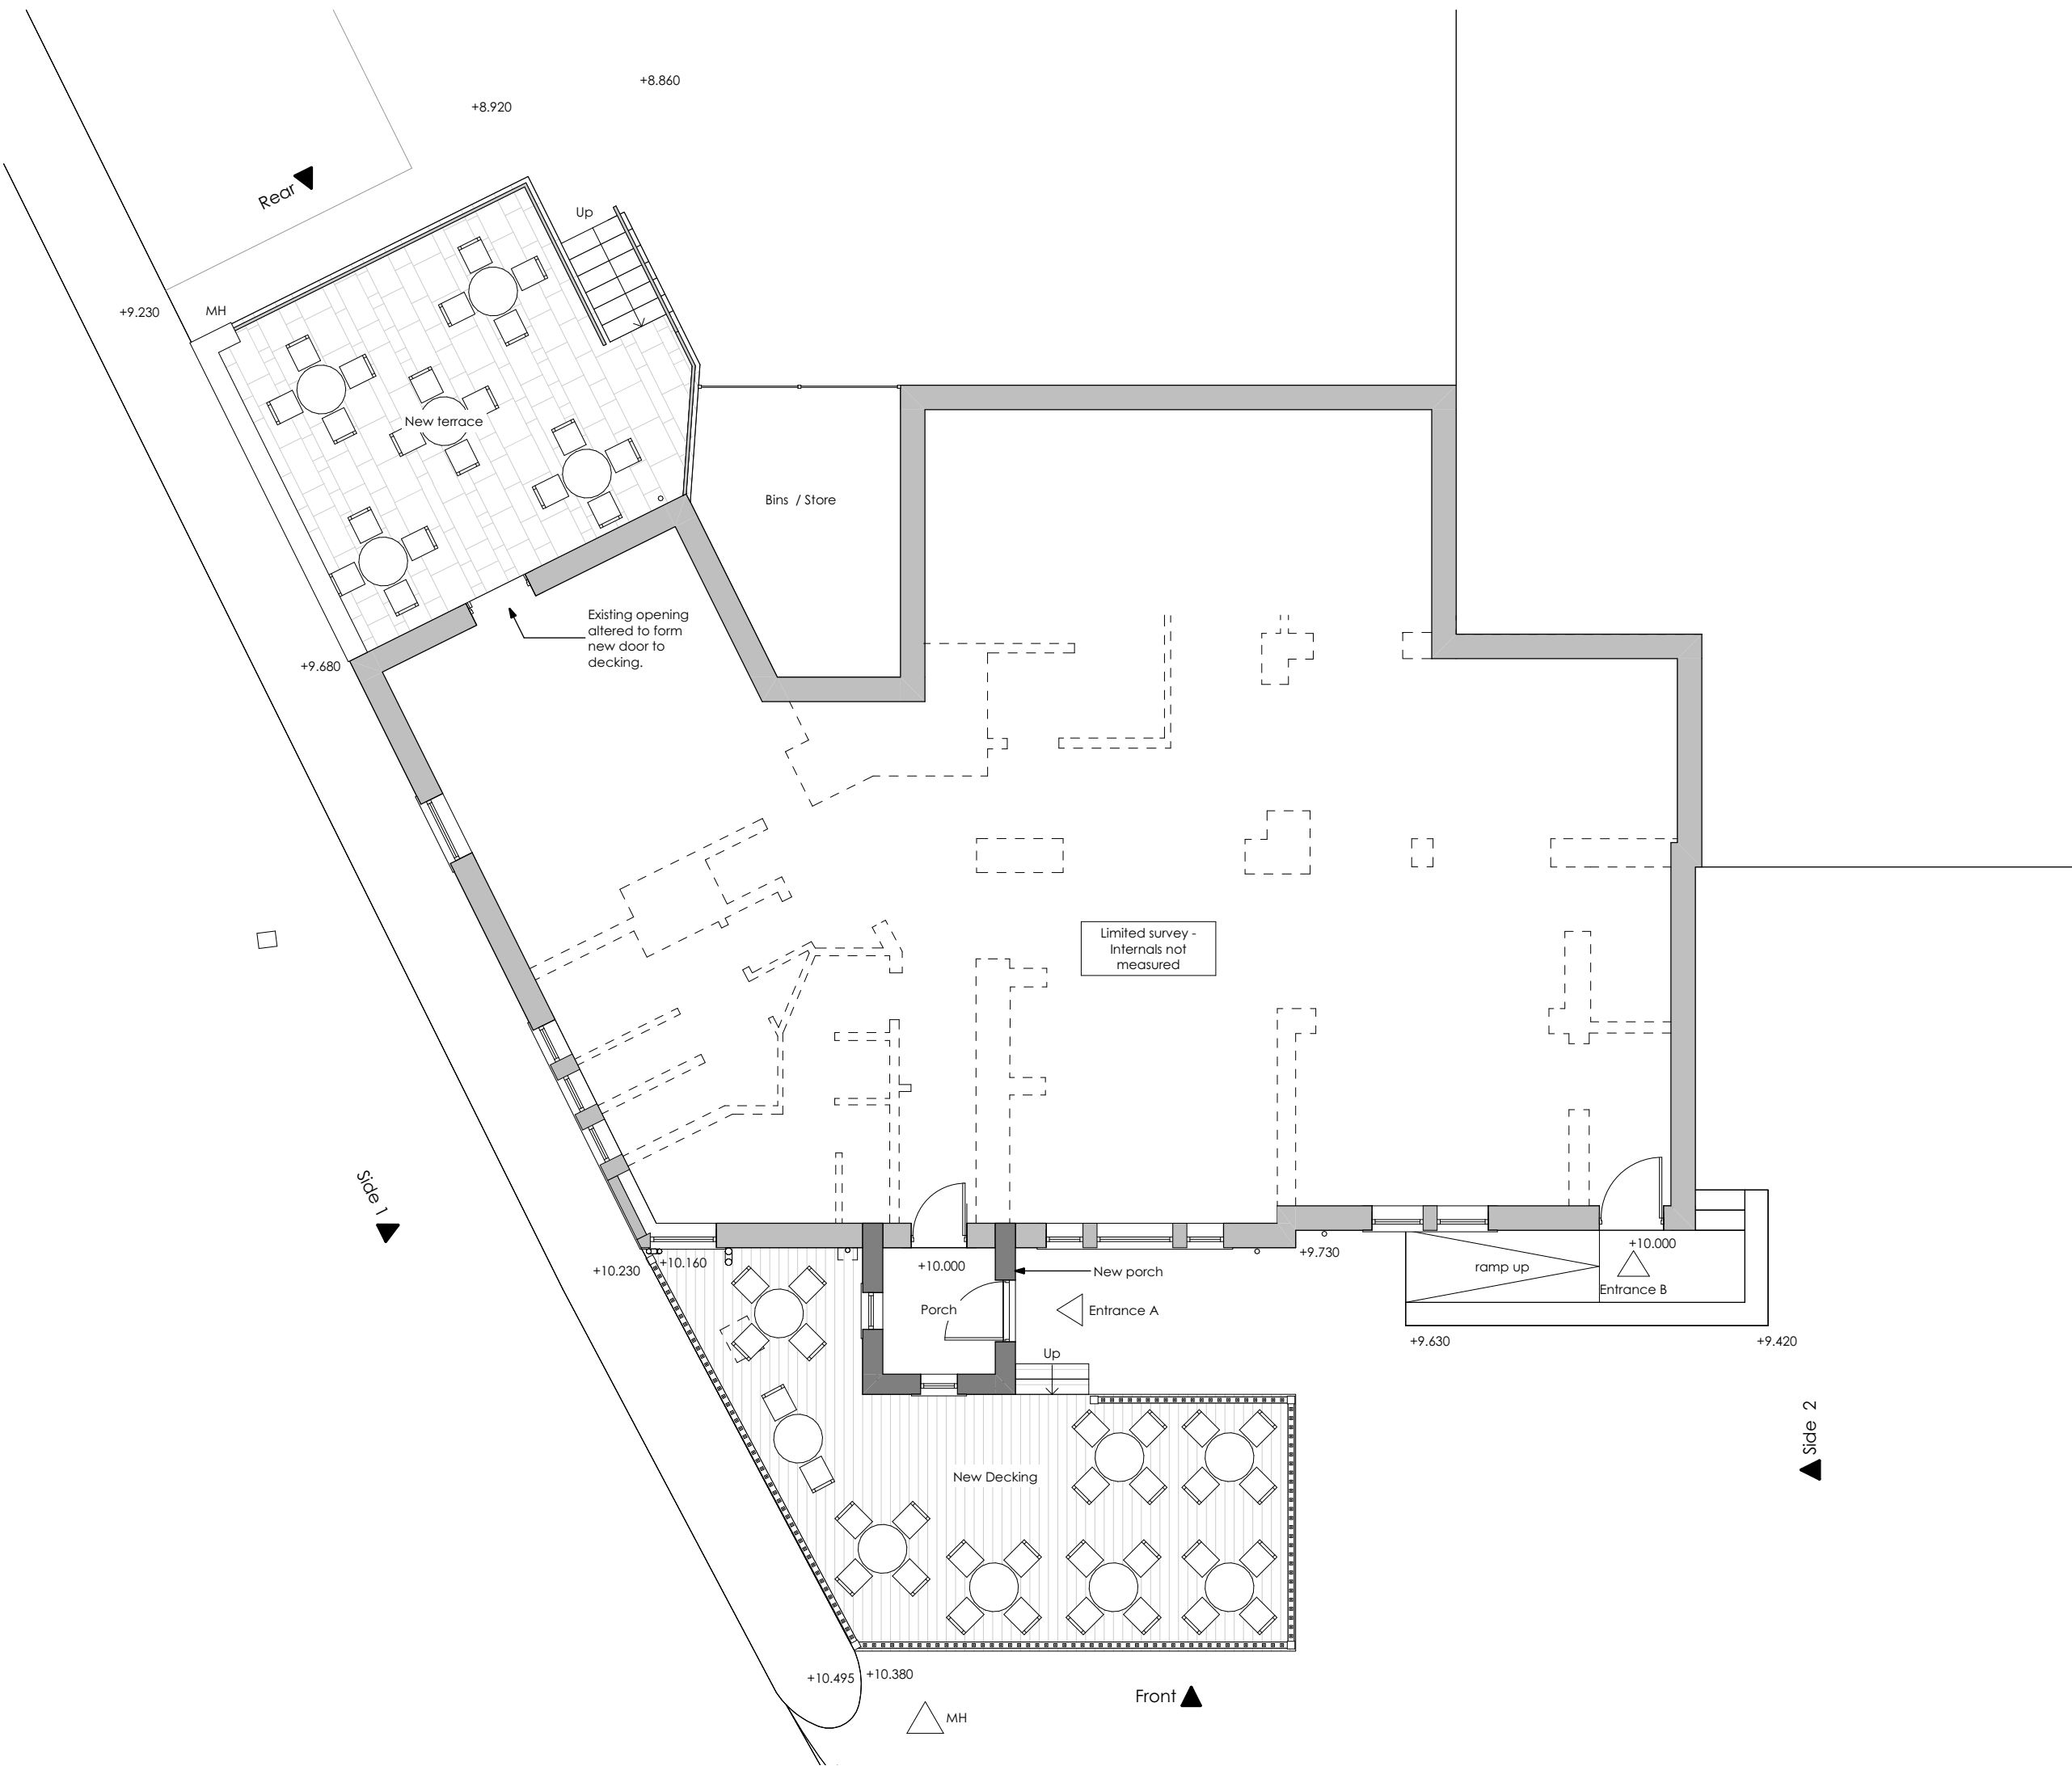

Plan
1:100



Proposed - Picture 1



Proposed - Picture 2

B	Rear deck amended to stone wall / metal balustrade. Decking and new door amended to client preference.	AB		14/09/2023
A	Revision	AB	Issued	06/11/2021

Client:
Mr Starkey

Project:
The Four Sons Inn, Huddersfield

Drawing:
Scheme As Proposed

Drawing Status:

PLANNING

Date:	Scale @ A1:	Drawn by:
NOV 21	1:100	AB
Project No:	Drawing No:	Revision:
183	(0-) 02	B