




Garage Elevation SW
1 : 100

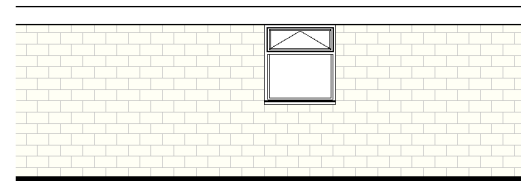


Garage Elevation NE
1 : 100

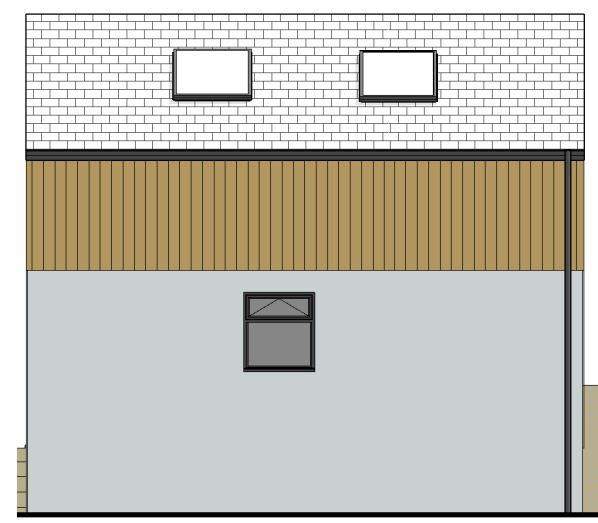


Garage/Games Room SW
1 : 100

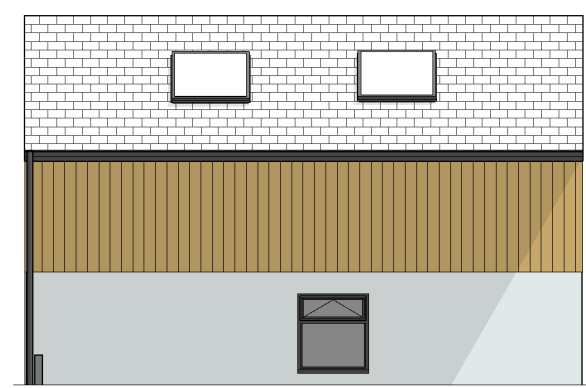


Garage/Games Room NE
1 : 100

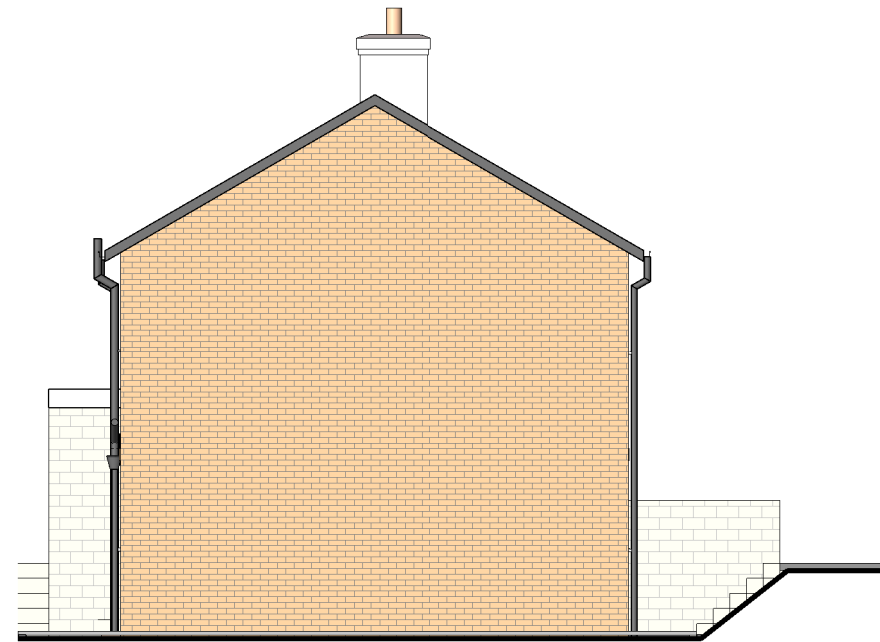

Side Elevation SW
1 : 100

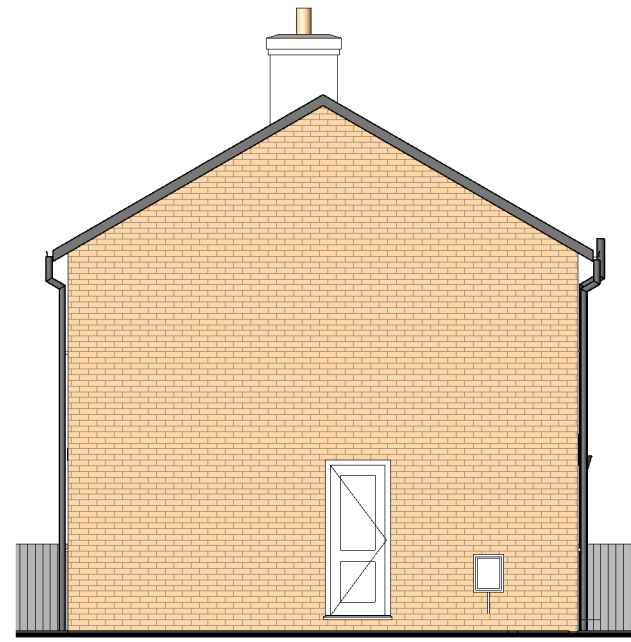


Side Elevation NE
1 : 100

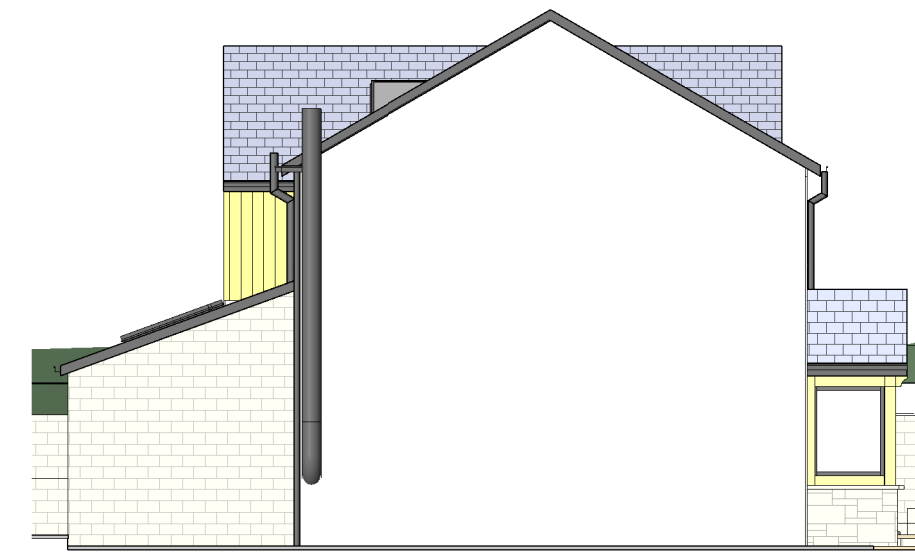


Side Elevation SW
1 : 100




Side Elevation NE
1 : 100

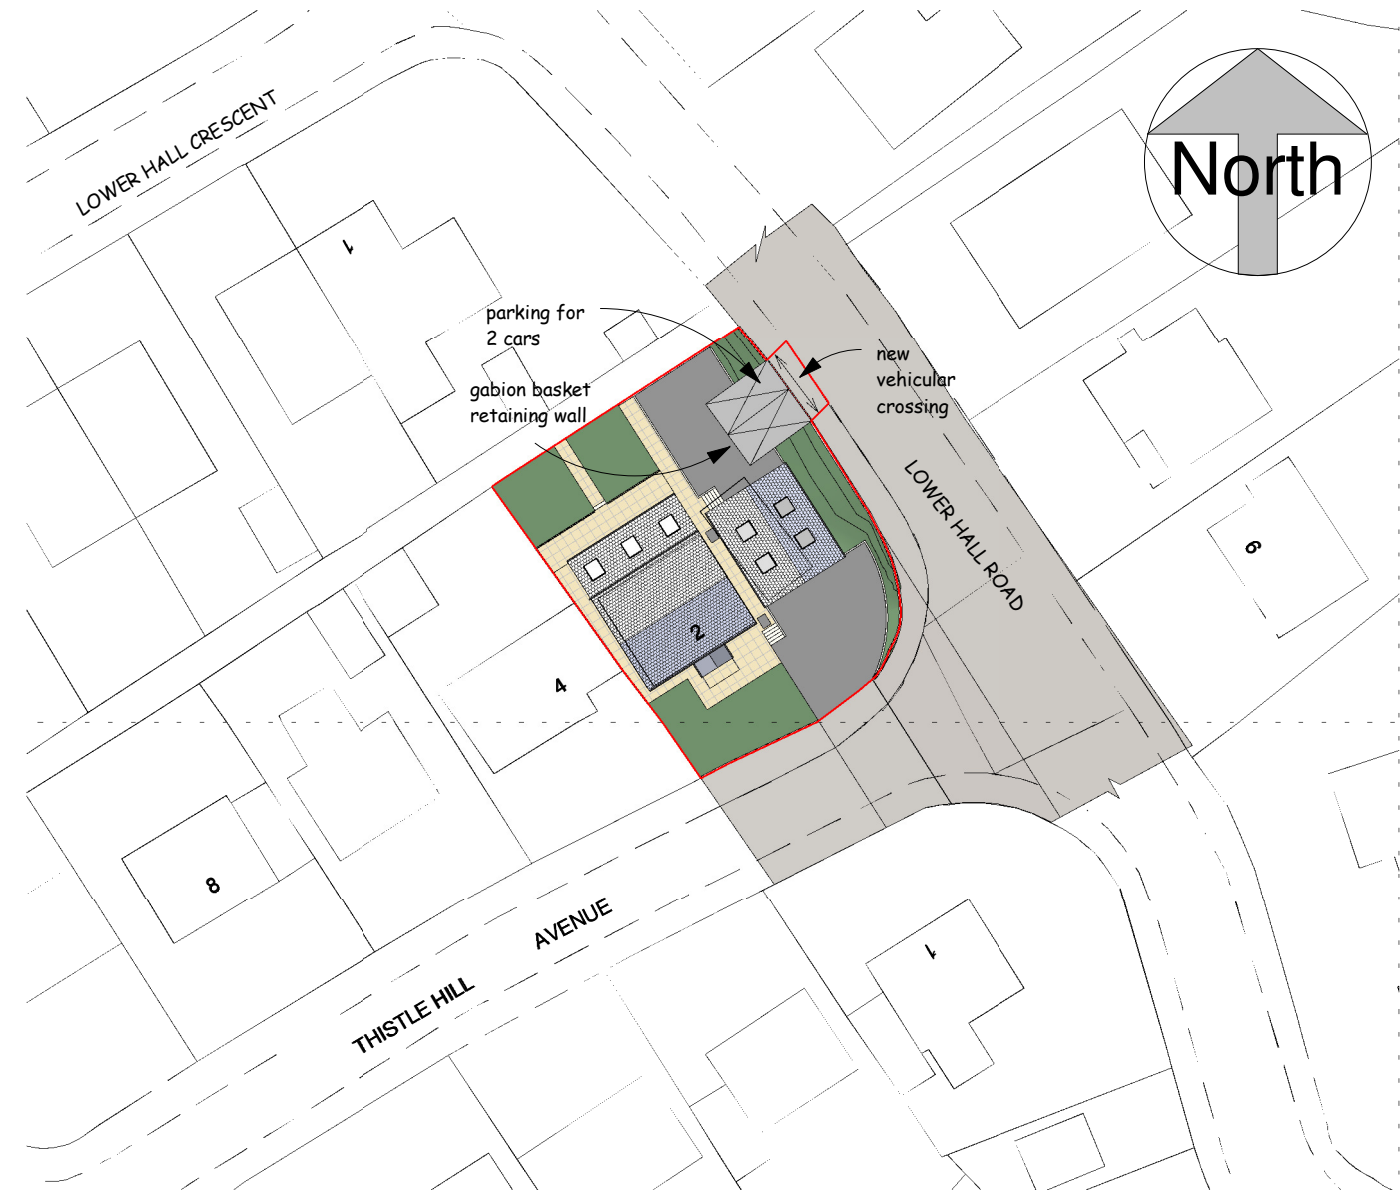

Block Plan
1 : 500

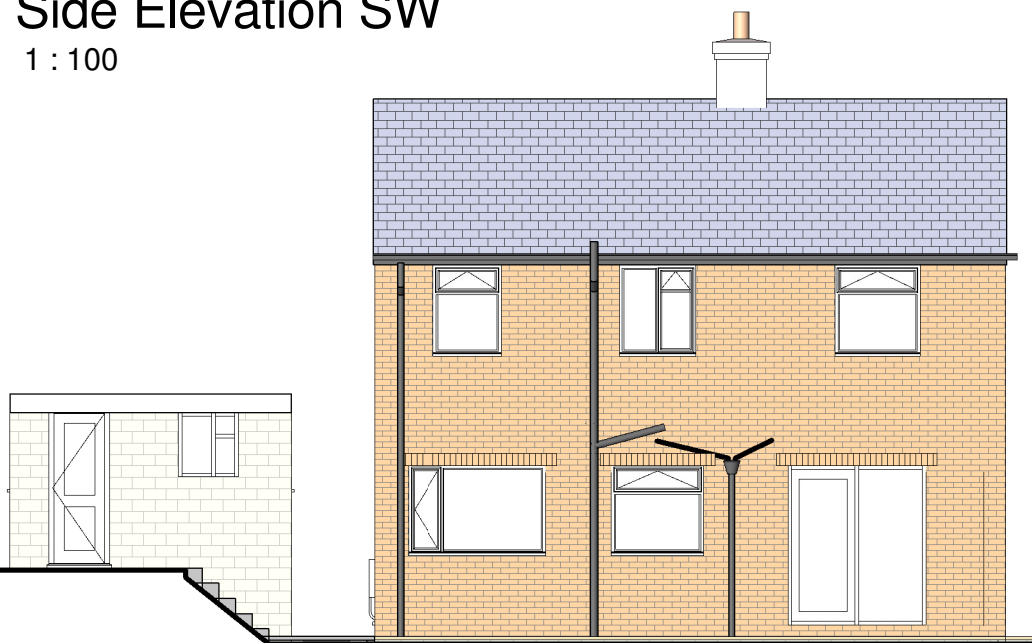


Rear Elevation NW
1 : 100

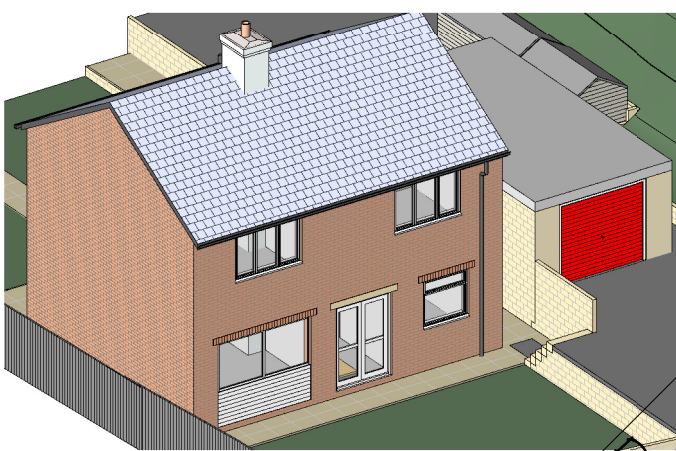


Rear Elevation NE
1 : 100




Rear Elevation SW
1 : 100

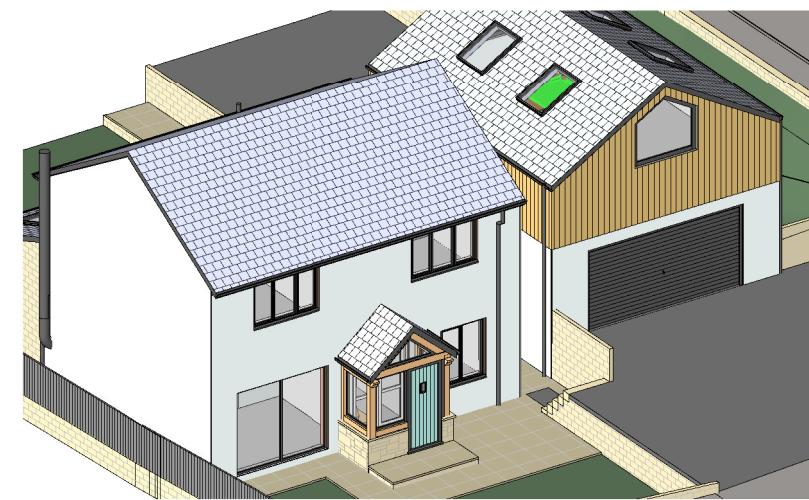

Rear Elevation NE
1 : 100

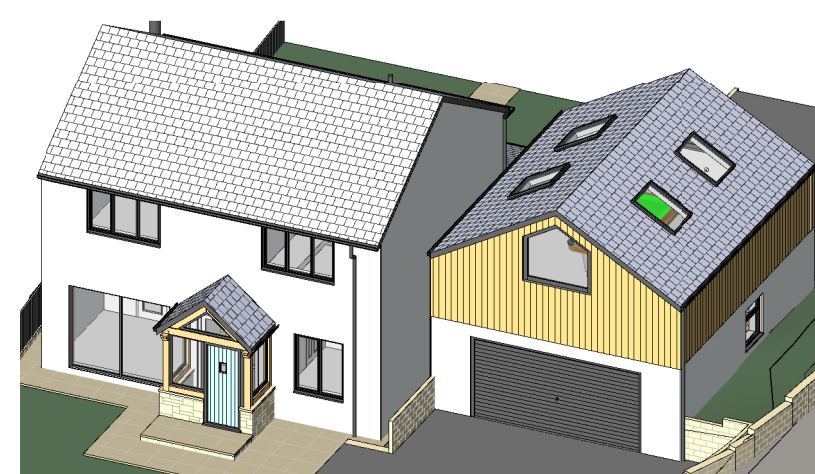

Rear Elevation SW
1 : 100

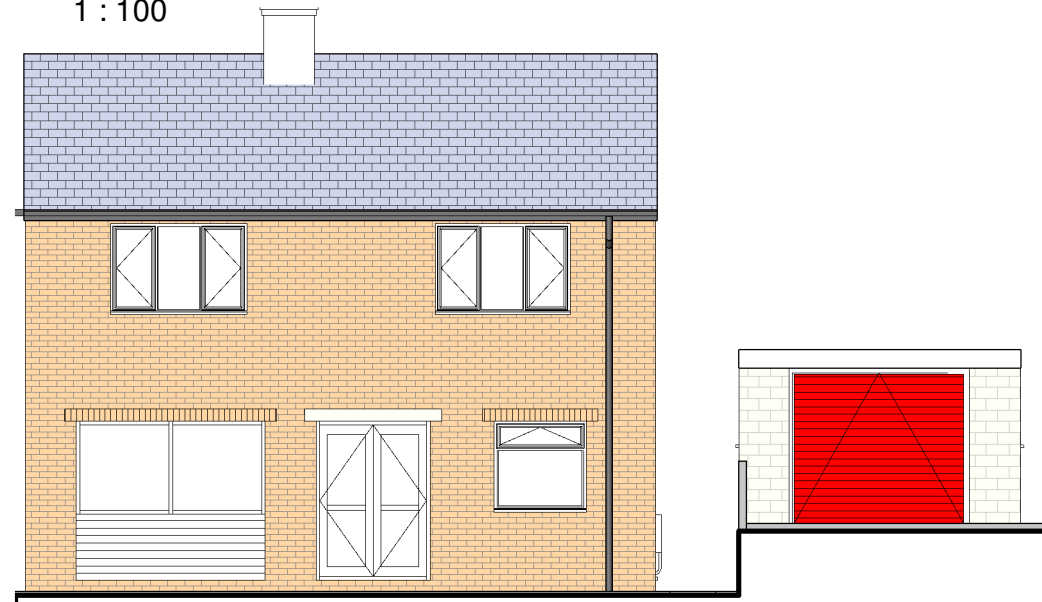

Front Elevation SE
1 : 100




Front Elevation NE
1 : 100




Front Elevation SW
1 : 100



Front Elevation NE
1 : 100

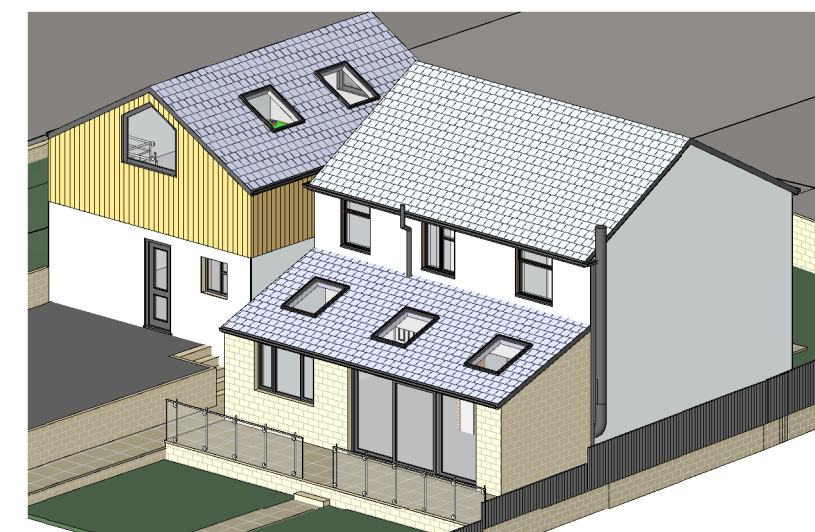


Front Elevation SW
1 : 100

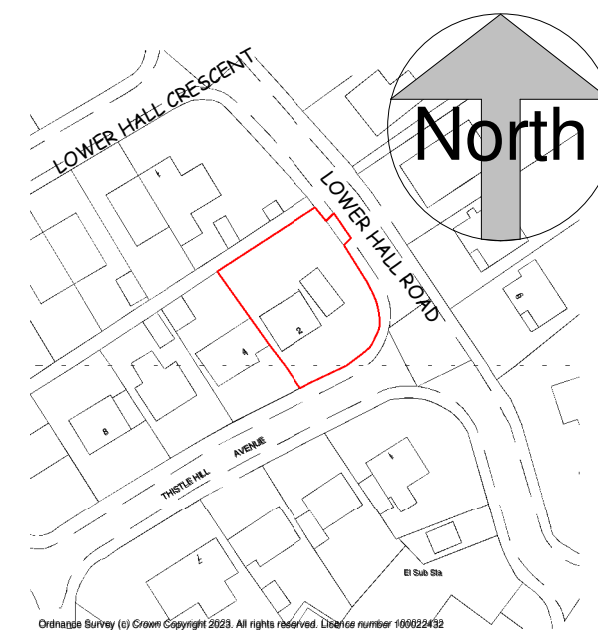


A4 Location Plan
1 : 1250




Ground Floor Plan
1 : 100

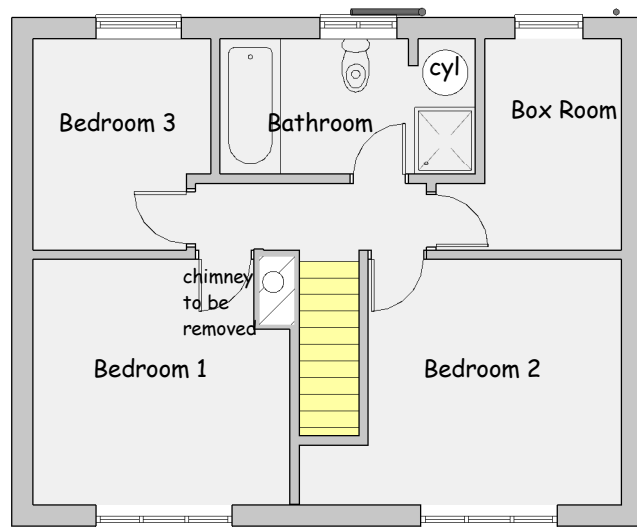


First Floor Plan
1 : 100

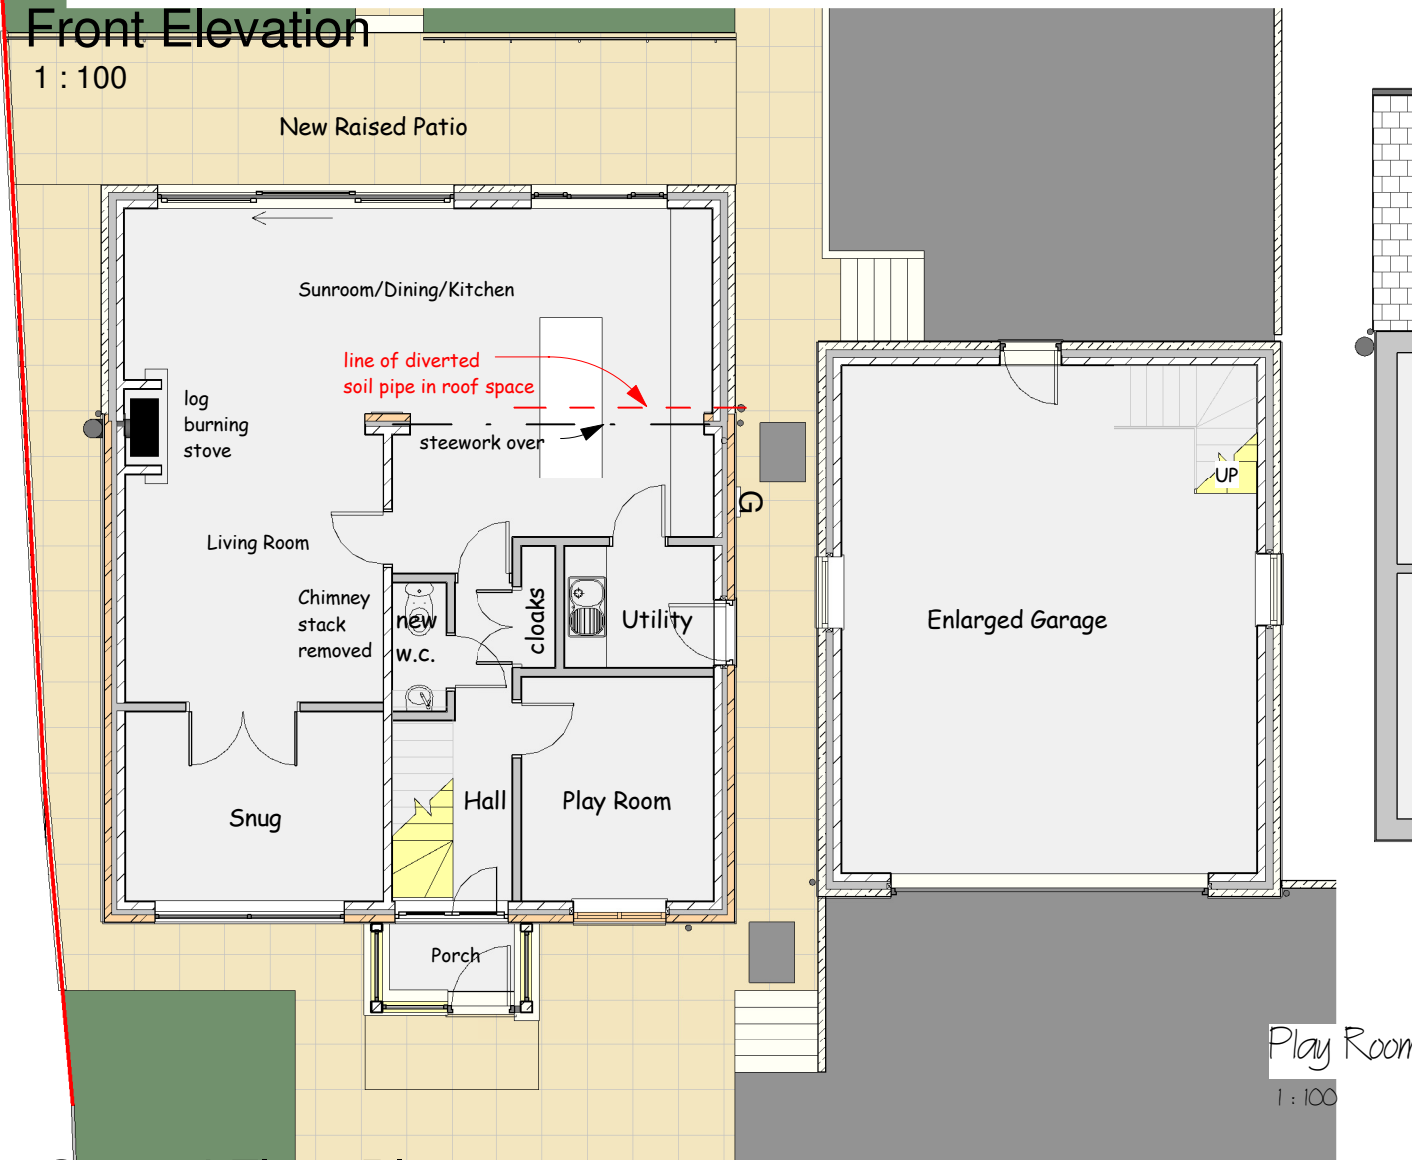

Proposed Ground Floor Plan
1 : 100

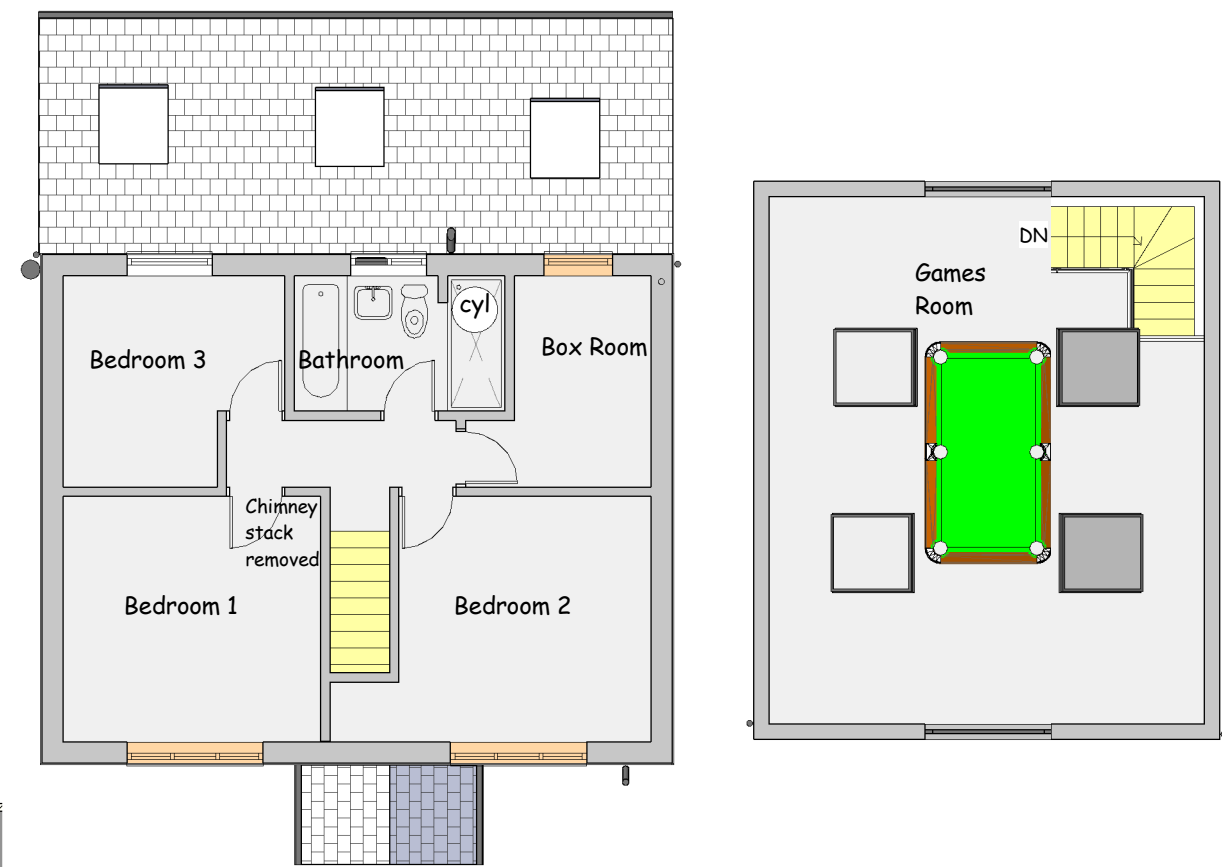

Proposed First Floor Plan
1 : 100

 

scale 1 : 100 @ sheet size A1

This drawing is copyright and must not be reproduced without written permission
Do not scale - Use figured dimensions only

PROJECT Proposed Front Porch, Rear Single Storey Extension and
Extension of Garage to form First Floor Games Room at 2
Thistle Hill Avenue, Lascelles Hall, Huddersfield HD5 0AX
CLIENT Mr S Rowbottom

DWG/TITLE Plans, Elevations and Views as Existing and
Proposed

DWG NO. 2326 - 01

SCALE 1 : 100
1 : 500
1 : 1250

DATE 10/07/2023

DB | ARCHITECTS

31 Moor View, Meltham, Halmfirth, HD9 5RT
t:01484 850579 e:david.dbarchitects@virginmedia.com

