




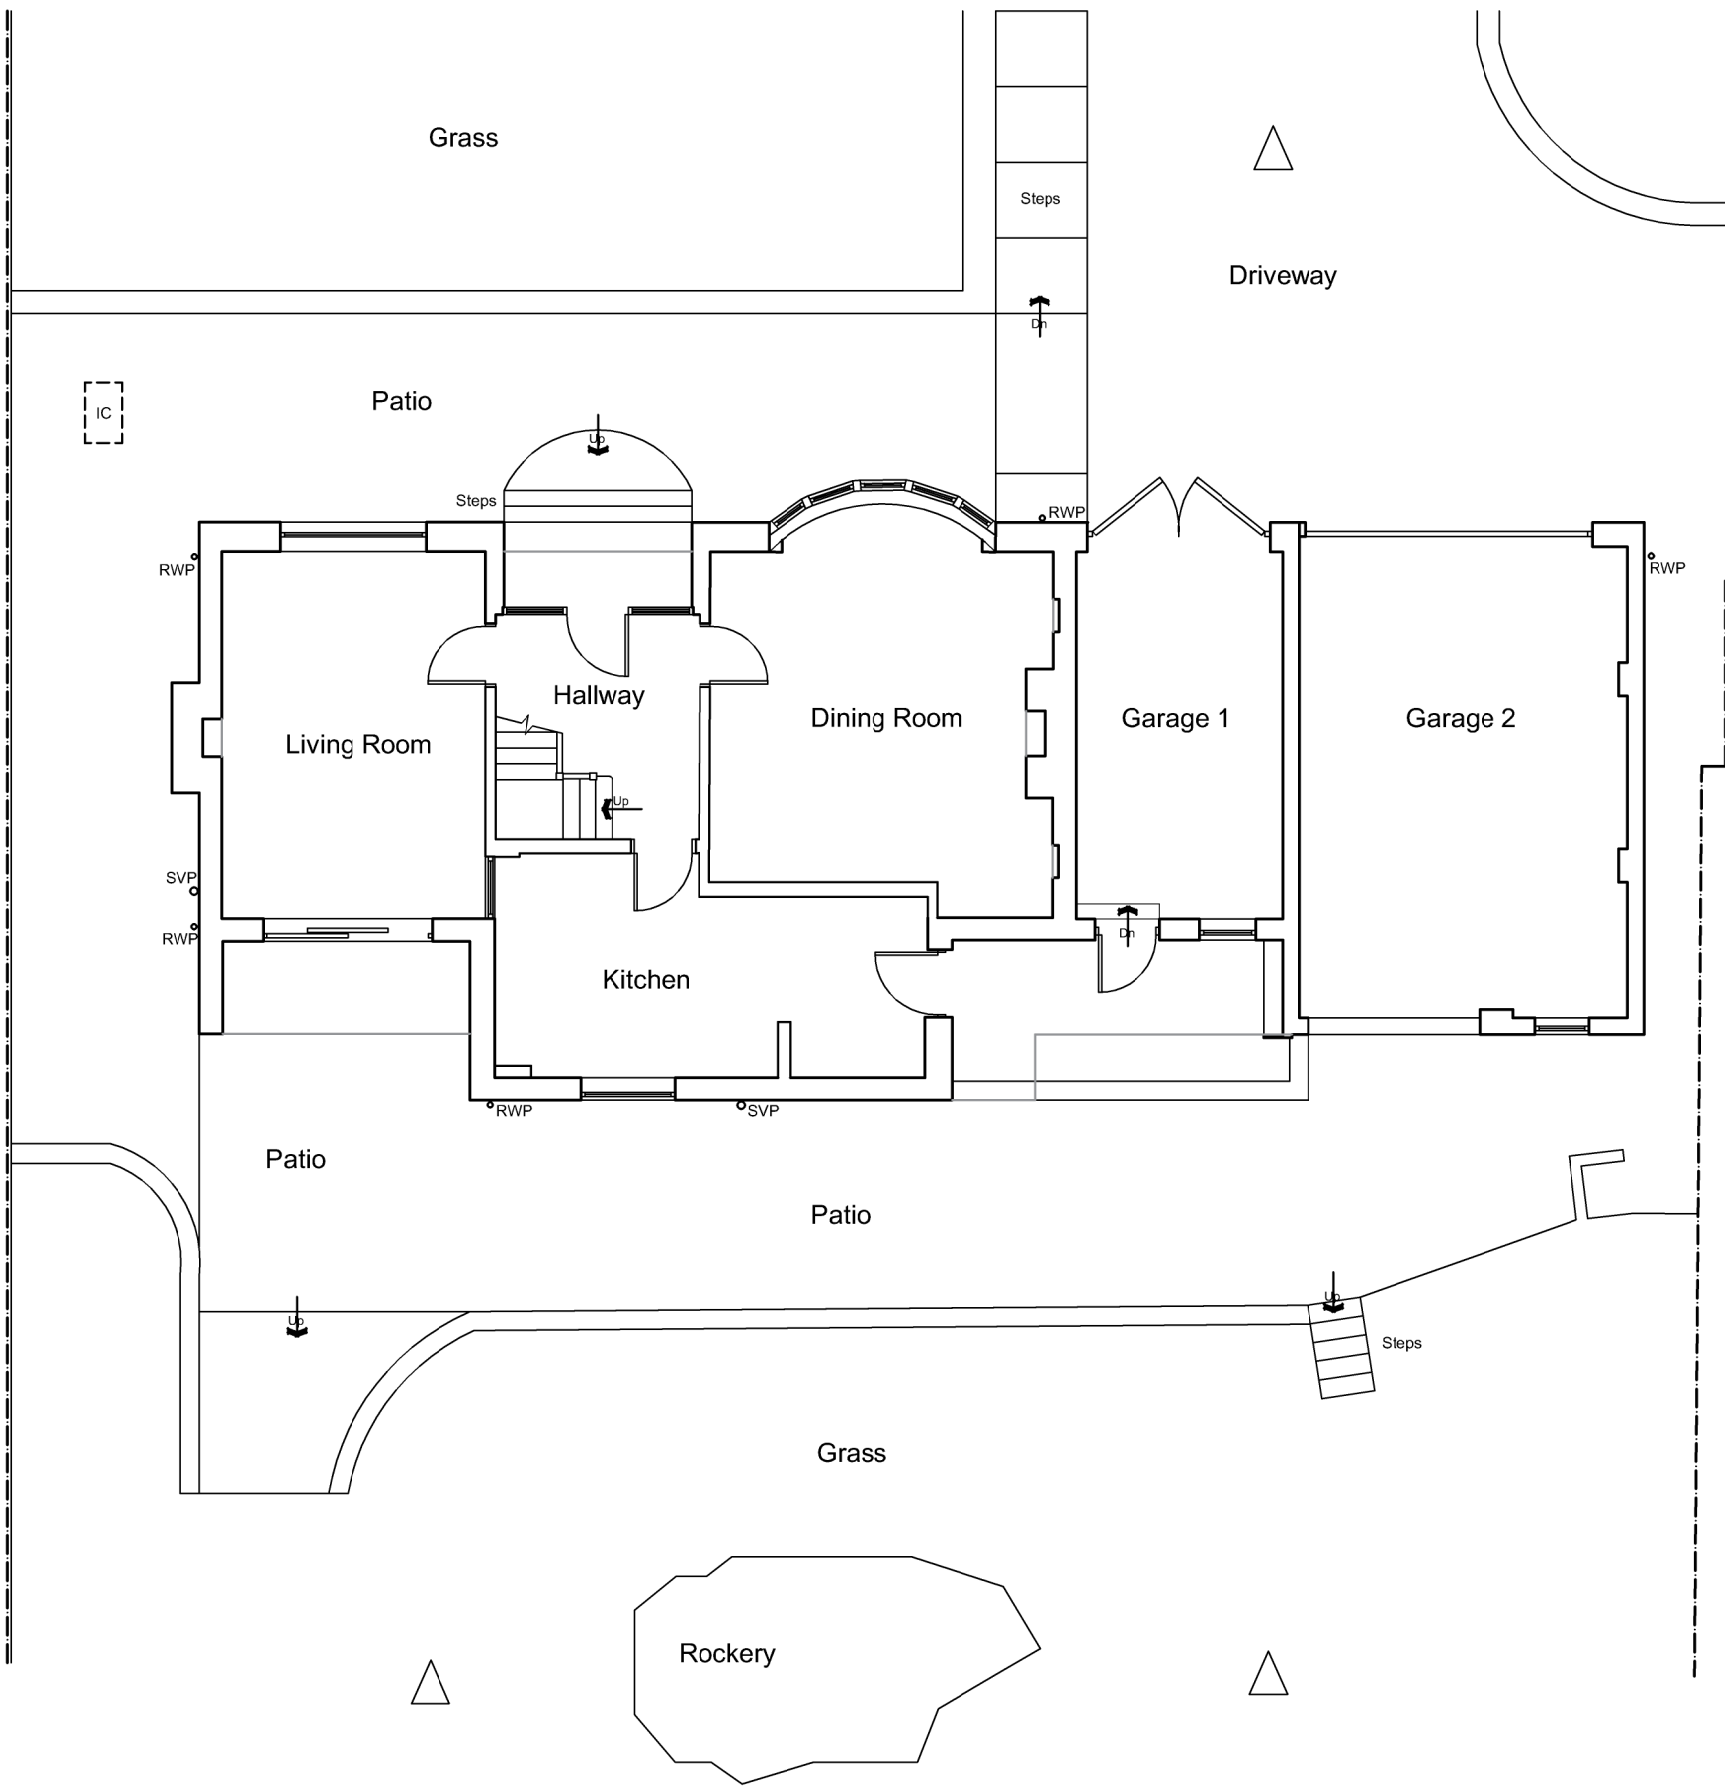


Ground Floor Plan

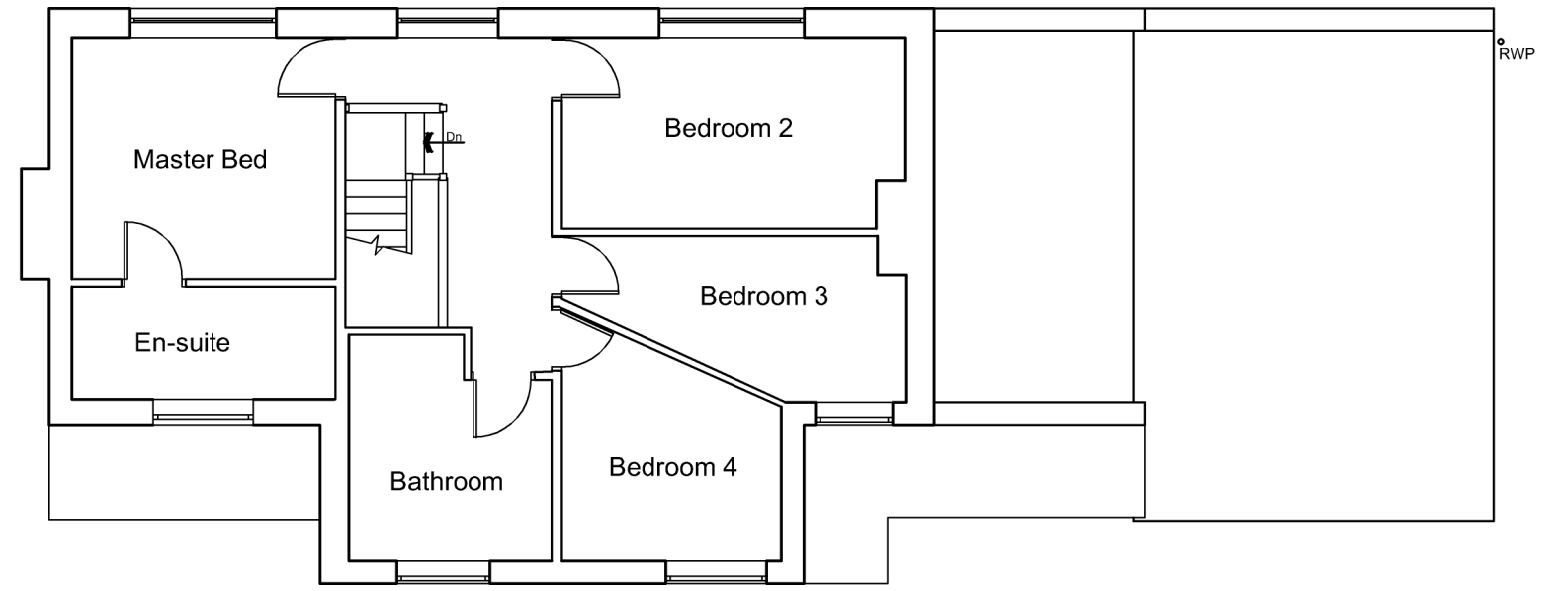


First Floor Plan

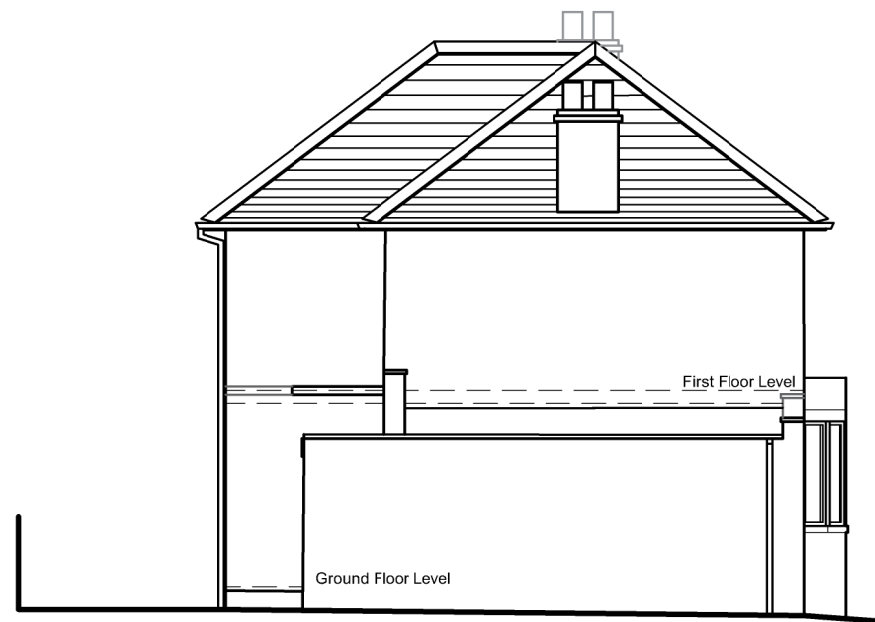


South East Elevation

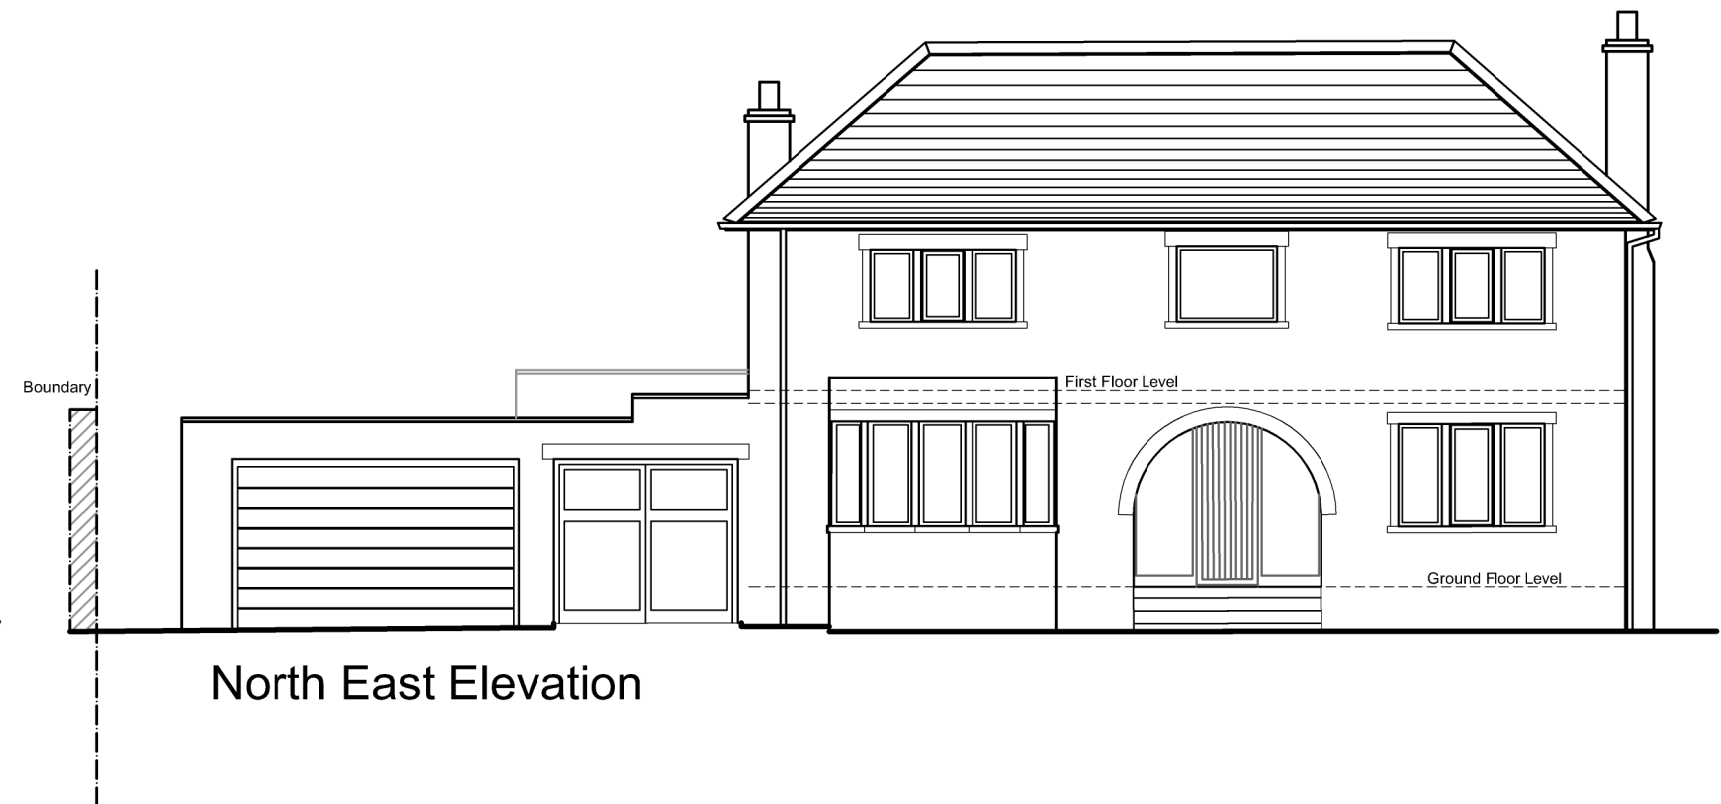


North East Elevation

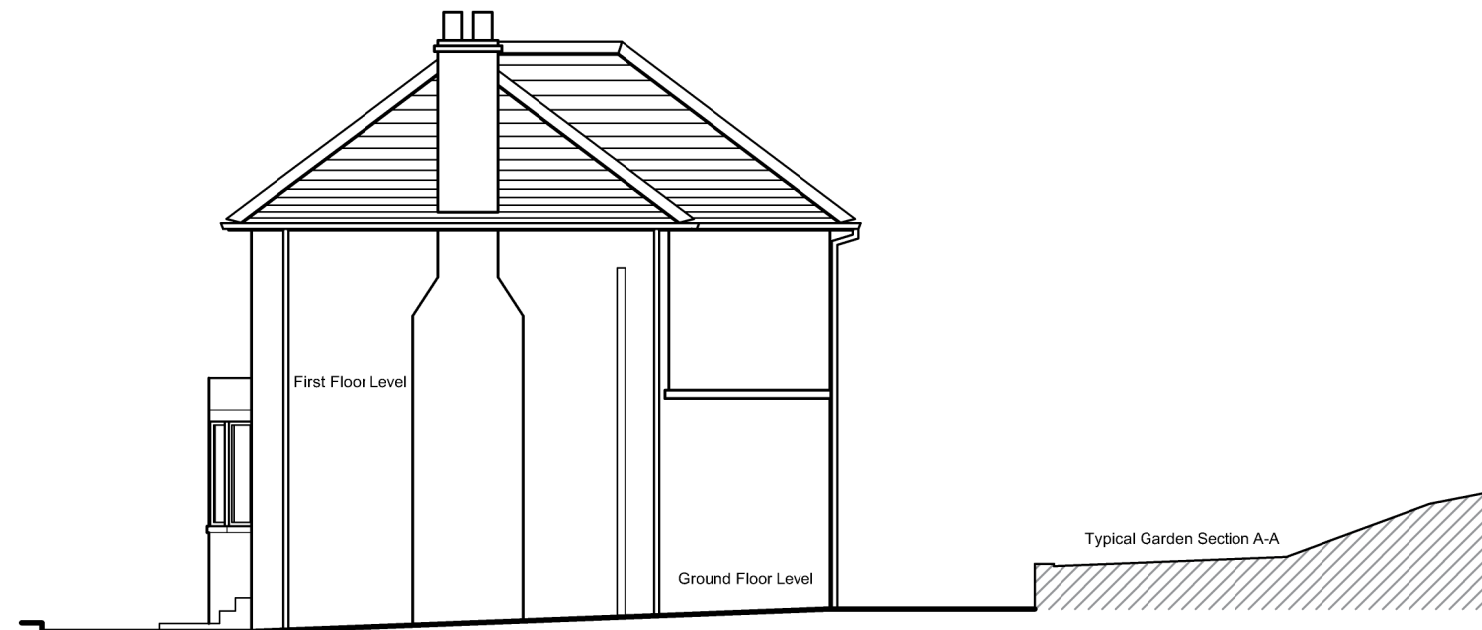

North West Elevation

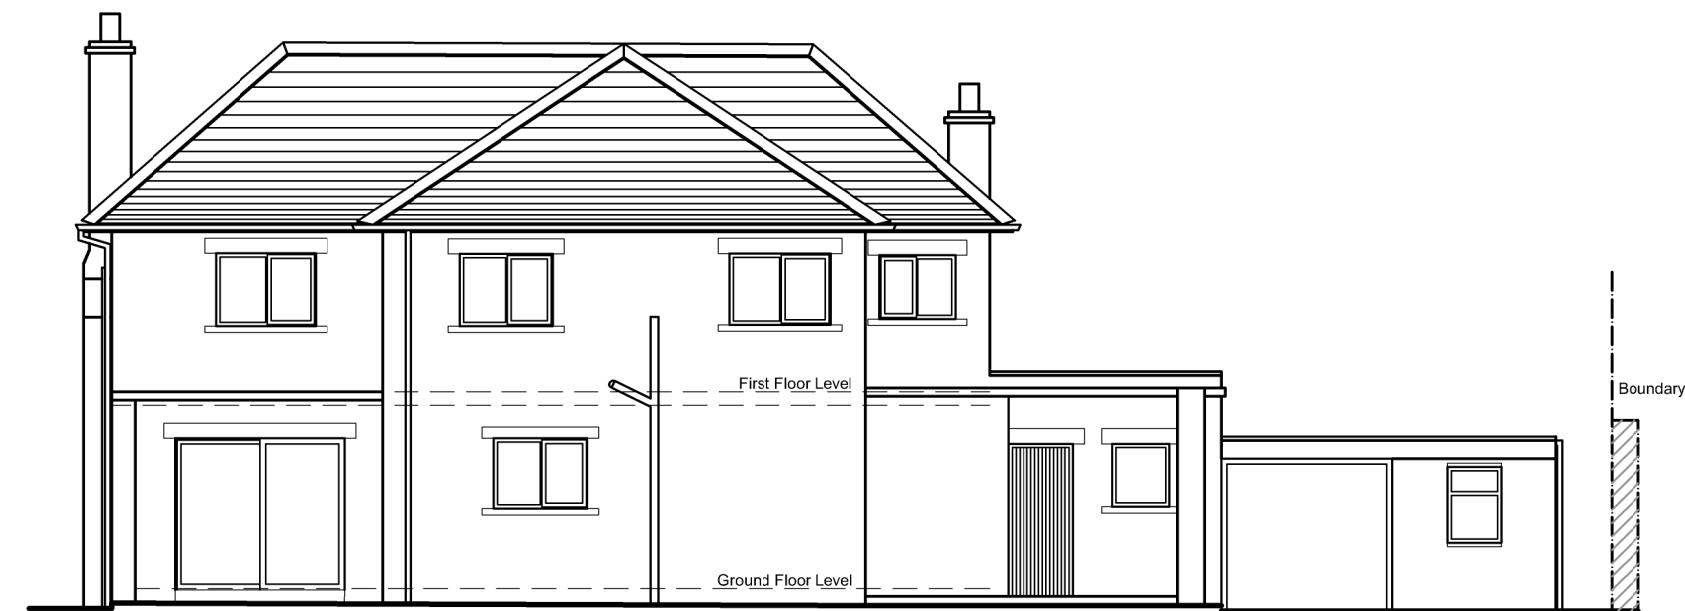

South West Elevation

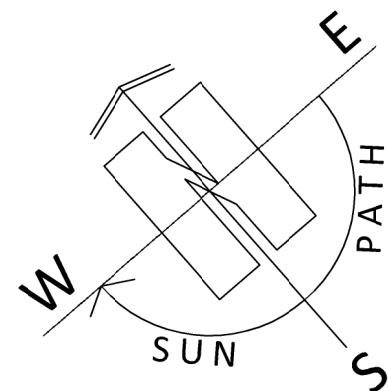

ARCHITECTURE | PLANNING | DESIGN

Malkin Farm
Brow Lane
Holmfirth
HD9 2RJ
07946872499
paul@paulmatthewsarchitectural.co.uk
www.paulmatthewsarchitectural.co.uk

Company Registration Number: 09898149 — Company
Registered in England and Wales

Project
Demolition of Garages, Erection of Replacement
Garage and Extension Including Alterations to
Dwelling/Garden at 3 Buckden Road, Edgerton,
Huddersfield, HD3 3AX.
Client

Mr & Mrs E Devenney

Drawing Title/Issue

Plans & Elevations as Existing

scale 1:100 date 11/2022 sheet size A2 dwg. no. 22/835/03a

1:100

1m 2 3 4 5 6 7 8 9 10