



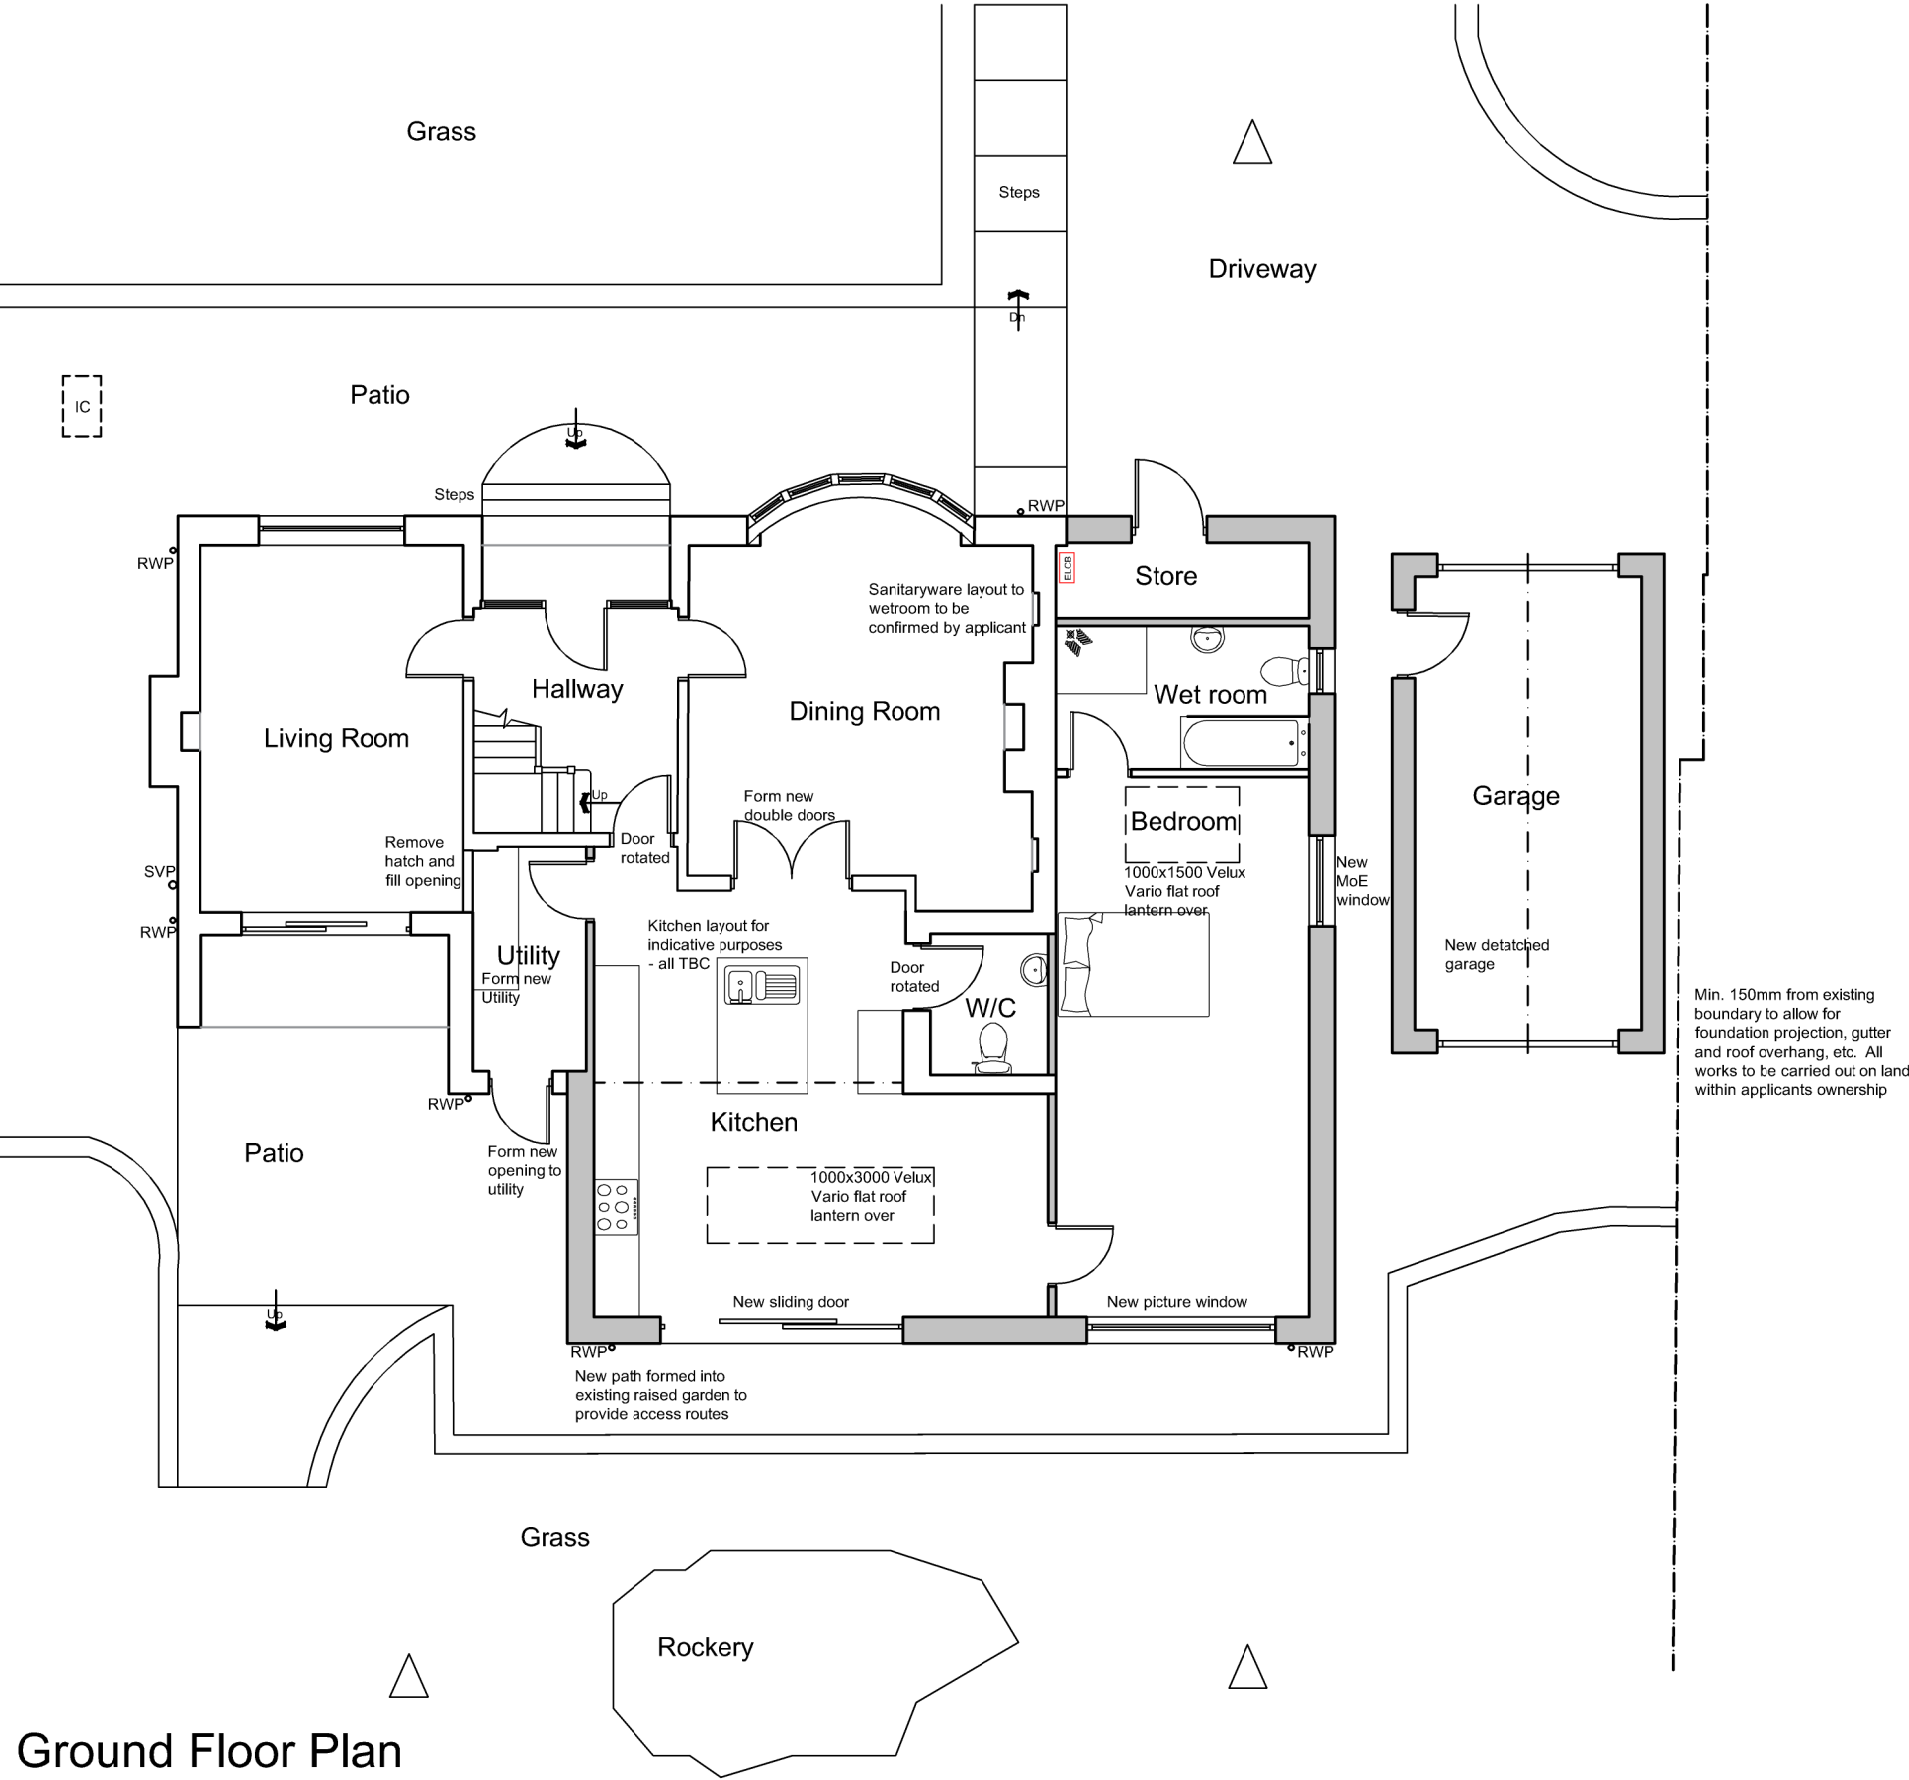

Ground Floor Plan

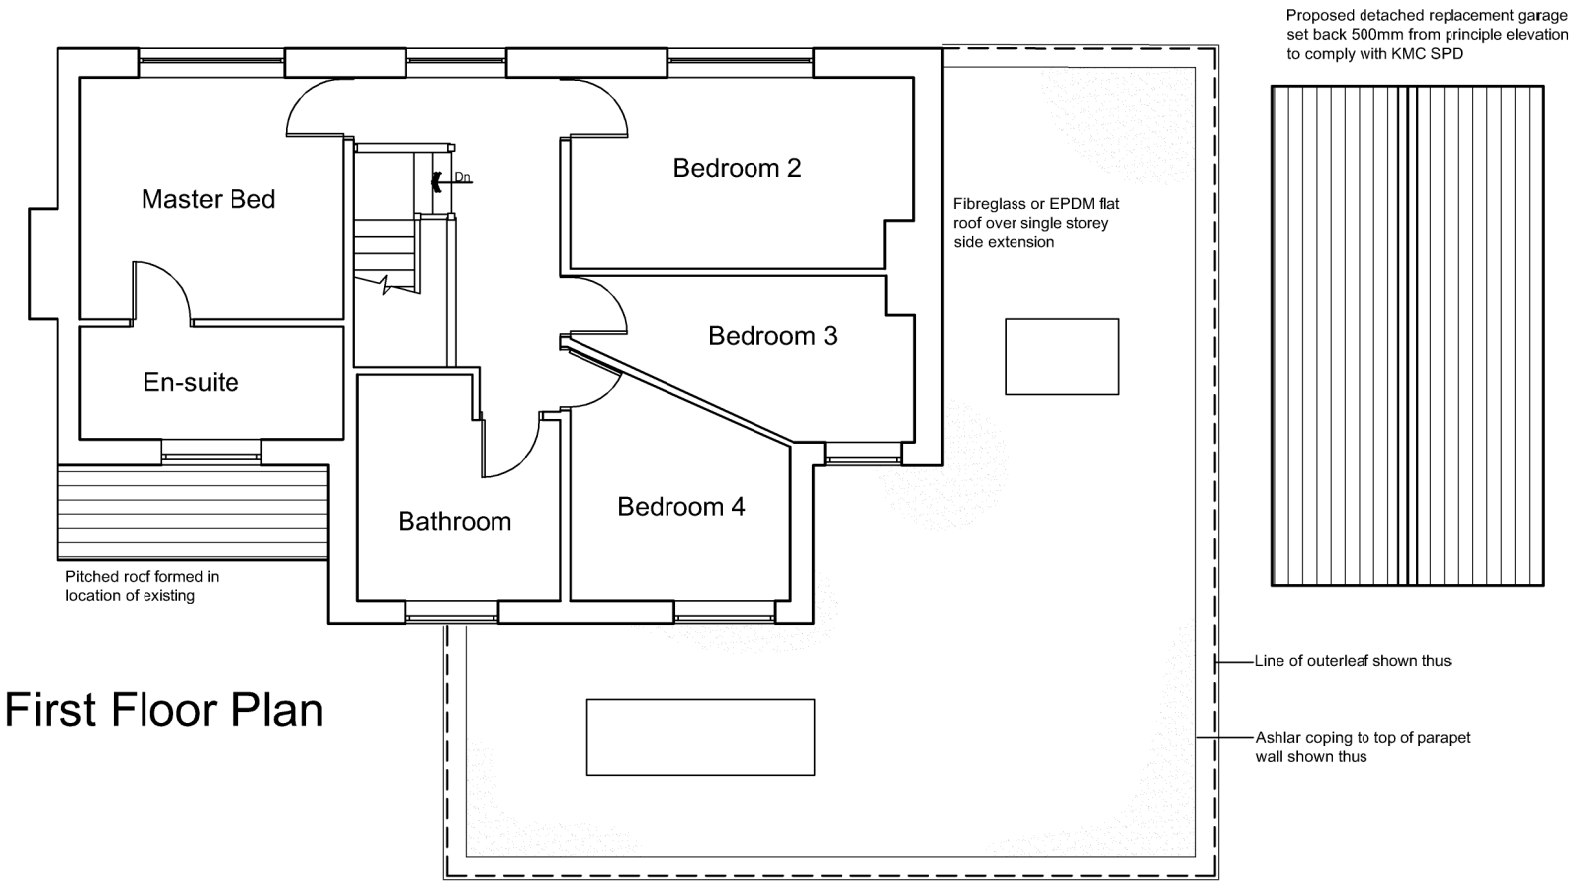

First Floor Plan

ARCHITECTURE | PLANNING | DESIGN

Malkin Farm
Brow Lane
Holmfirth
HD9 2RJ
07946872499
paul@paulmatthewsarchitectural.co.uk
www.paulmatthewsarchitectural.co.uk

Company Registration Number: 09898149 — Company Registered in England and Wales

Project
Demolition of Garages, Erection of Replacement Garage and Extension Including Alterations to Dwelling/Garden at 3 Buckden Road, Edgerton, Huddersfield, HD3 3AX.
Client

Mr & Mrs E Devenney

Drawing Title/Issue

Plans & Elevations as Proposed

scale 1:100
date 11/2022
sheet size A2
dwg. no. 22/835/04d

