



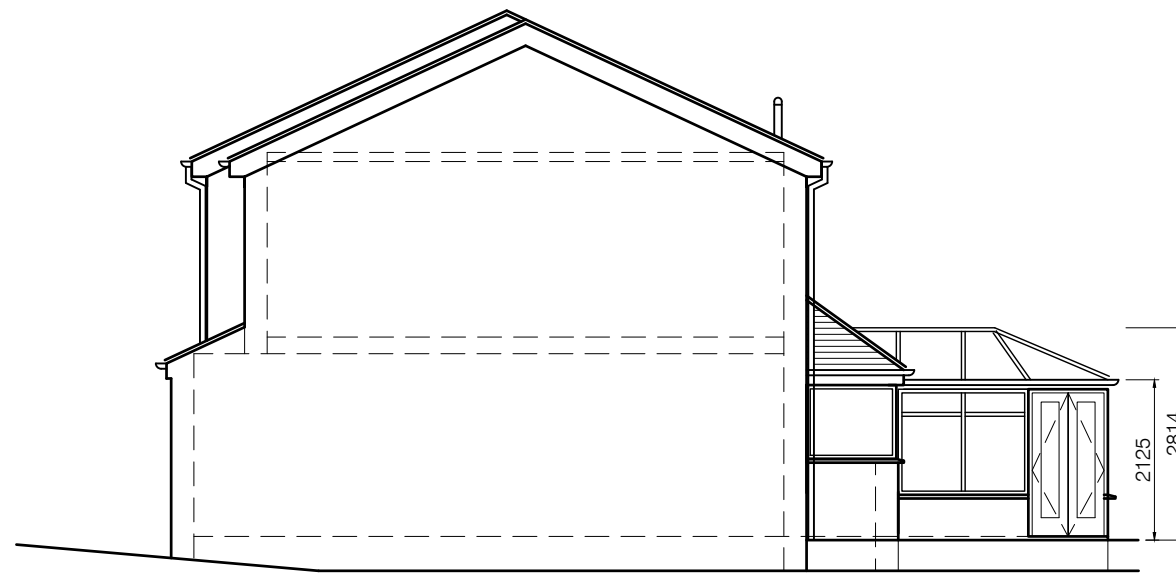

NW ELEVATION AS EXISTING ~ 1:100

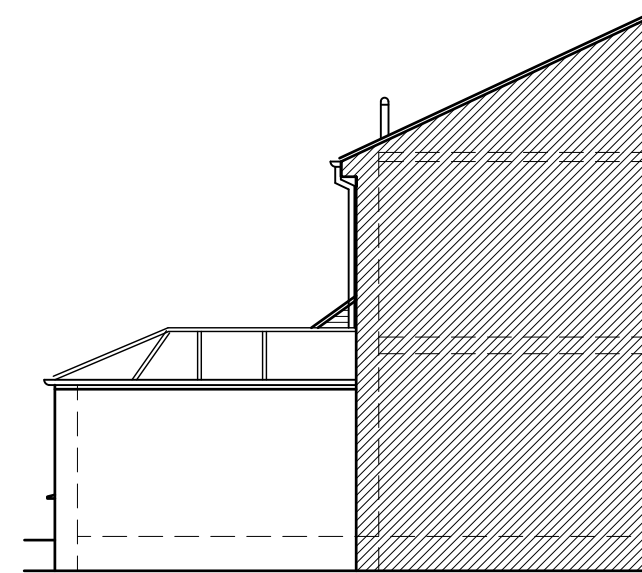


SW ELEVATION AS EXISTING ~ 1:100




NE ELEVATION AS EXISTING ~ 1:100




NE ELEVATION AS PROPOSED ~ 1:100

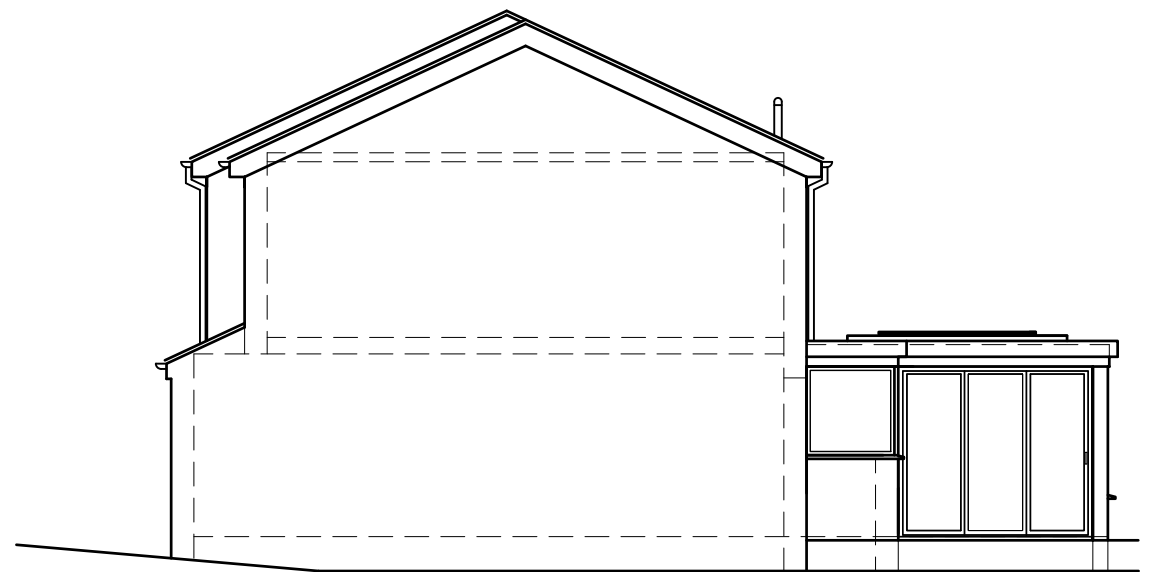


SW ELEVATION AS PROPOSED ~ 1:100

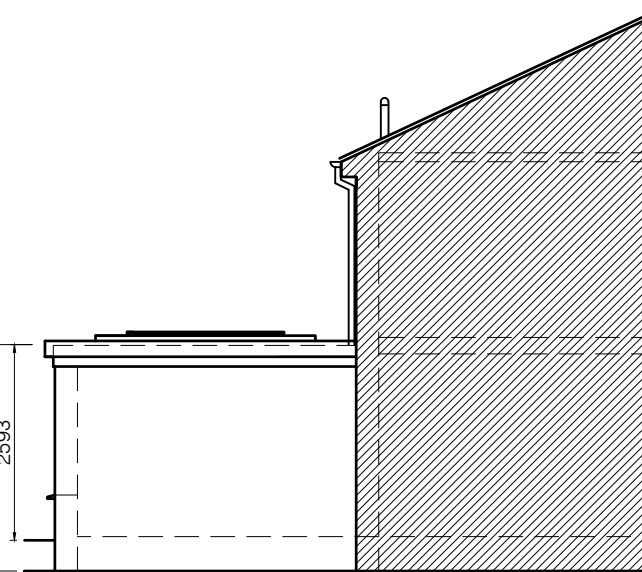

NE ELEVATION AS PROPOSED ~ 1:100

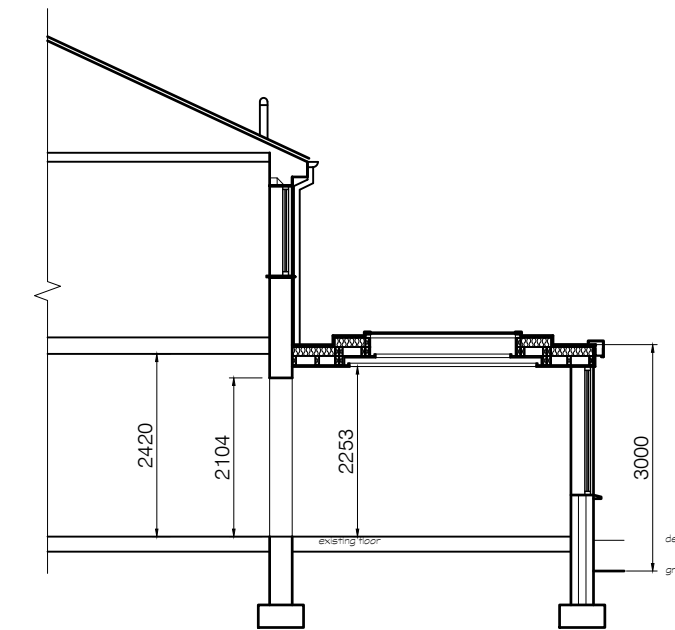

SECTION AA AS PROPOSED ~ 1:50

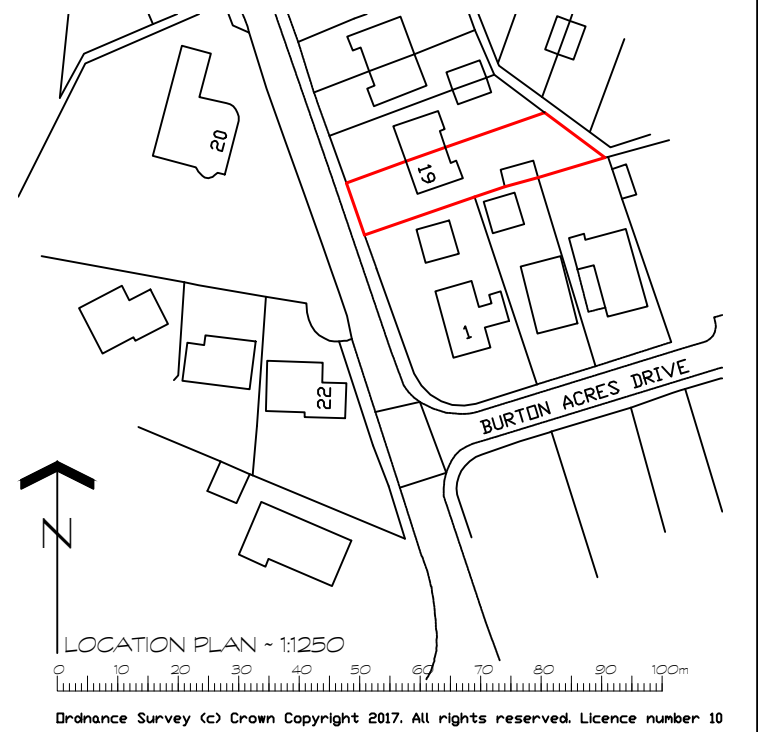

B	ROOF AMENDS	04.08.23	MH
A	MINDR AMENDS	18.07.23	MH
REV	DETAILS	DATE	INITIAL

PROJECT MODIFICATIONS TO EXISTING
REAR EXTENSIONS

CLIENT Mr D BATTYE
19 BURTON ACRES LANE
HIGH BURTON HD8 0QR


TITLE PLANS ELEVS AS PROPOSED

DRG No. DB2/03B SCALE 1:100 @ A2
DRN BY MH DATE 14/06/2023


jmh.design
architectural & interior consultants

Poplar Studios, 12 Liversedge Hall Lane,
Liversedge, West Yorkshire. WF15 7DB


t: 01924 518 592
e: info@jmhdesign.co.uk

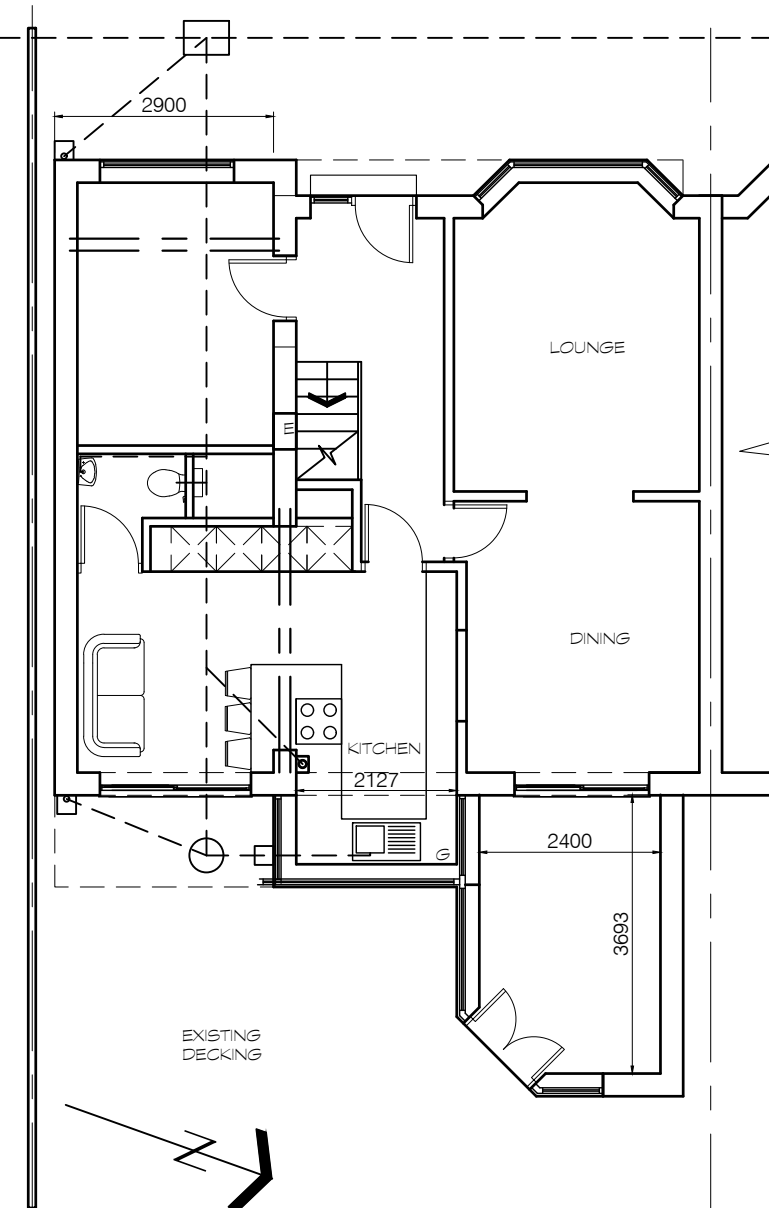


GROUND FLOOR PLAN AS EXISTING ~ 1:100

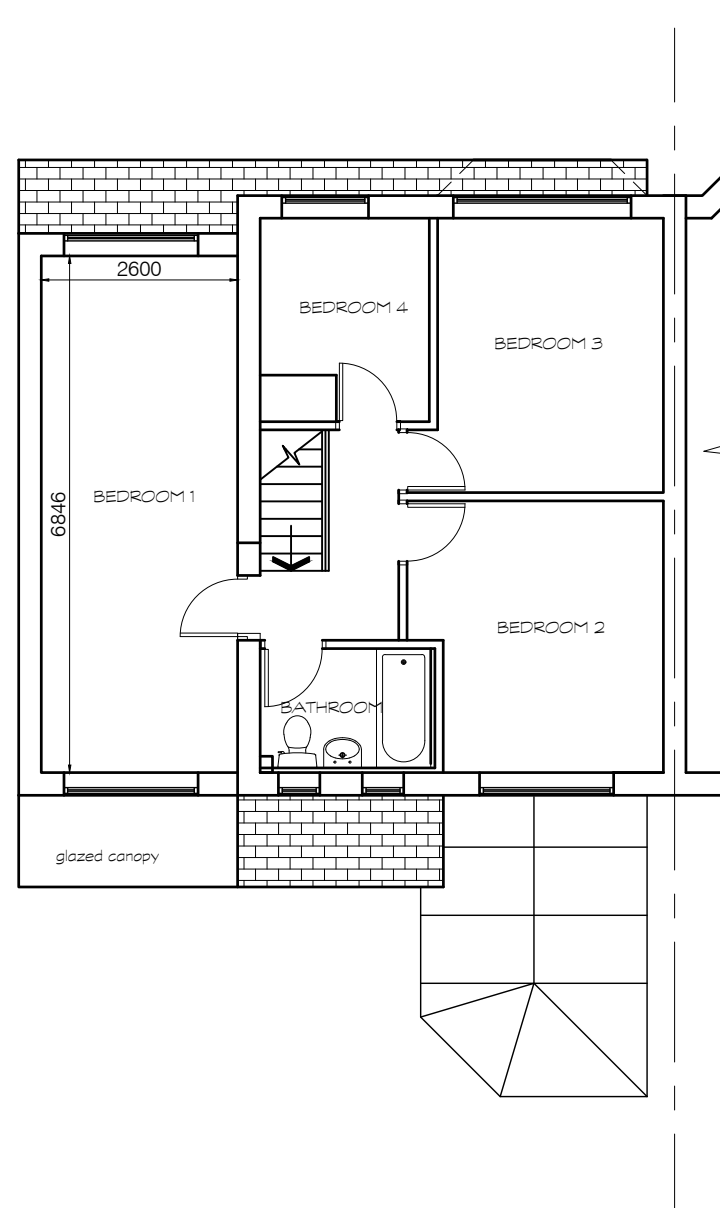

FIRST FLOOR PLAN AS EXISTING ~ 1:100

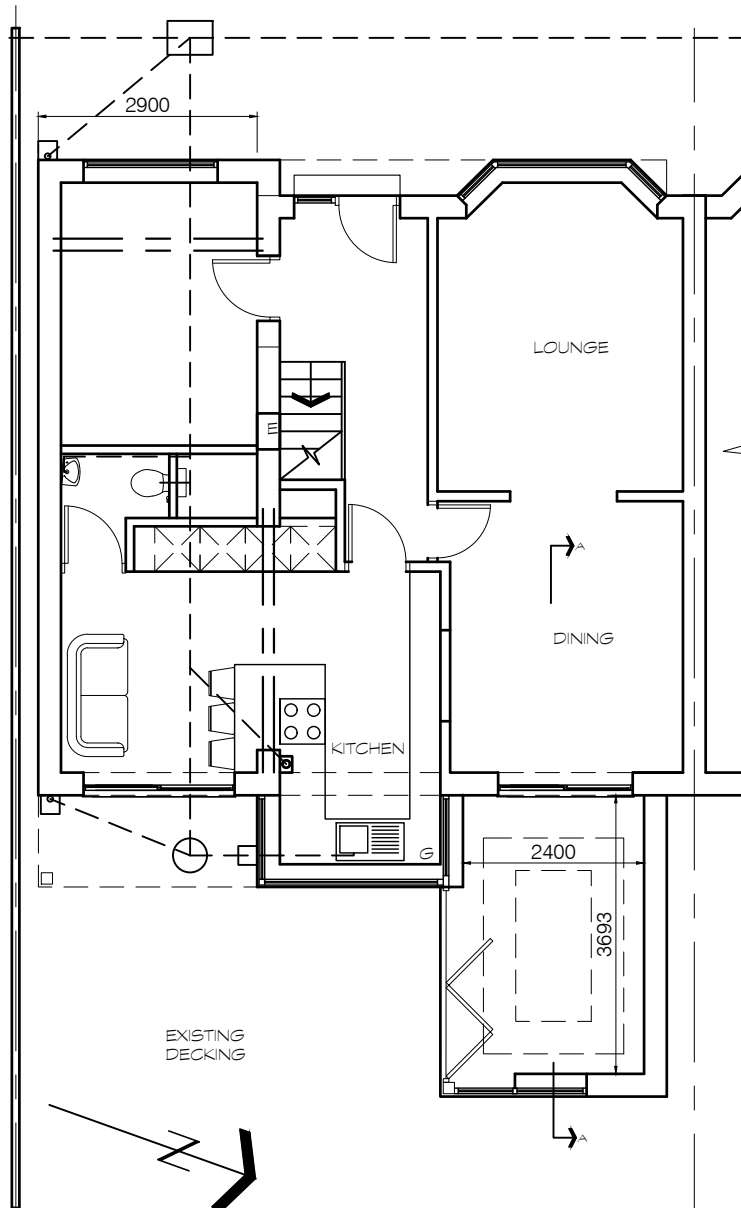

GROUND FLOOR PLAN AS PROPOSED ~ 1:100

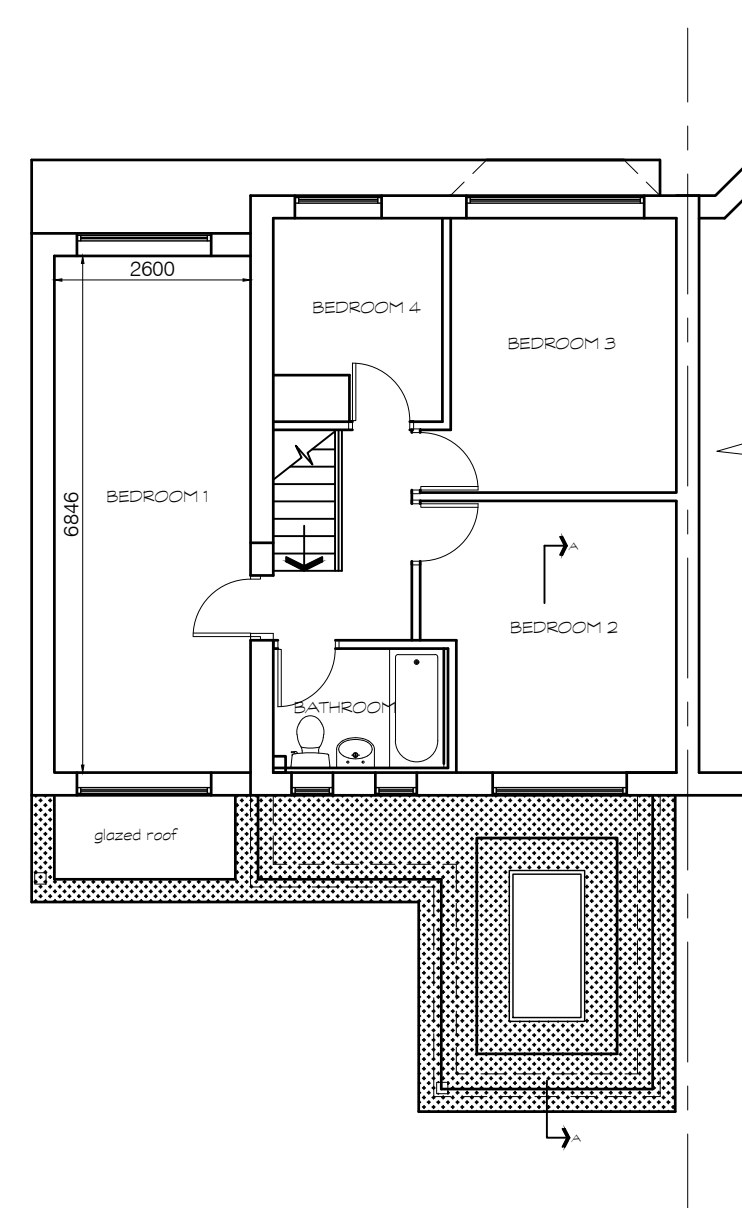

FIRST FLOOR PLAN AS PROPOSED ~ 1:100

