


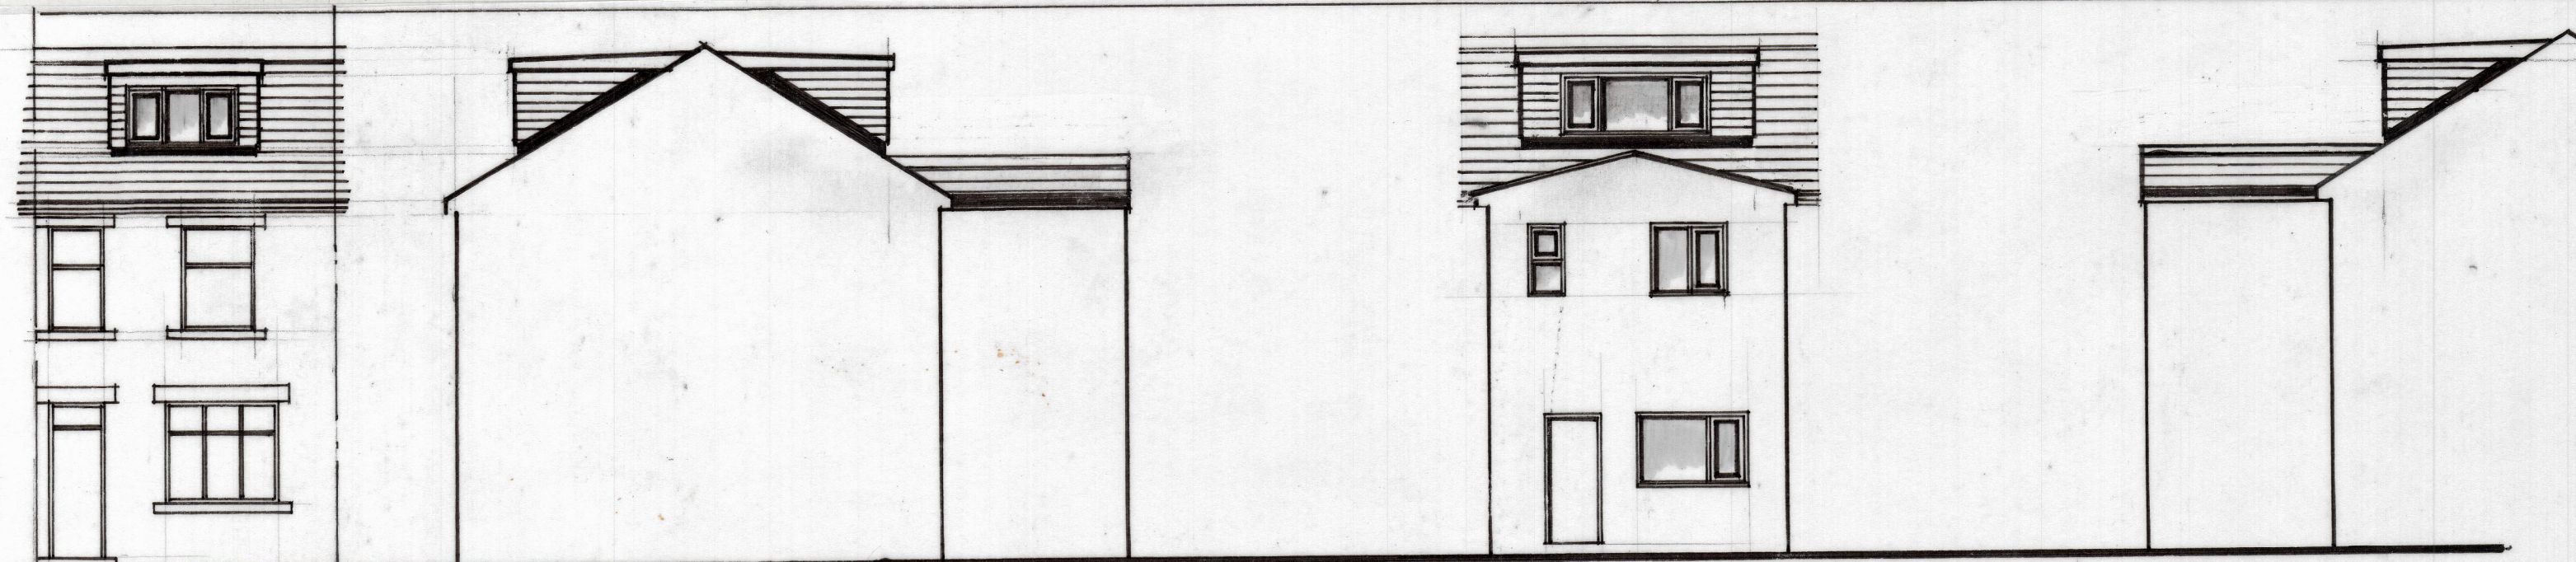


FRONT ELEVATION


SIDE ELEVATION

REAR ELEVATION


SIDE ELEVATION

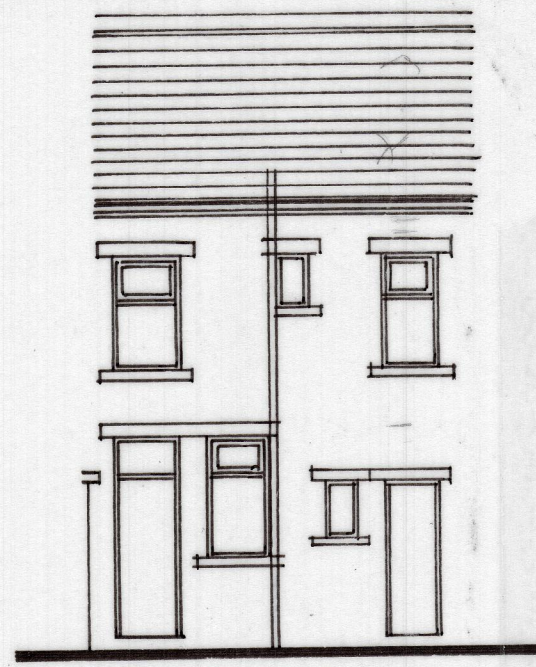


REAR ELEVATION
AS EXISTING

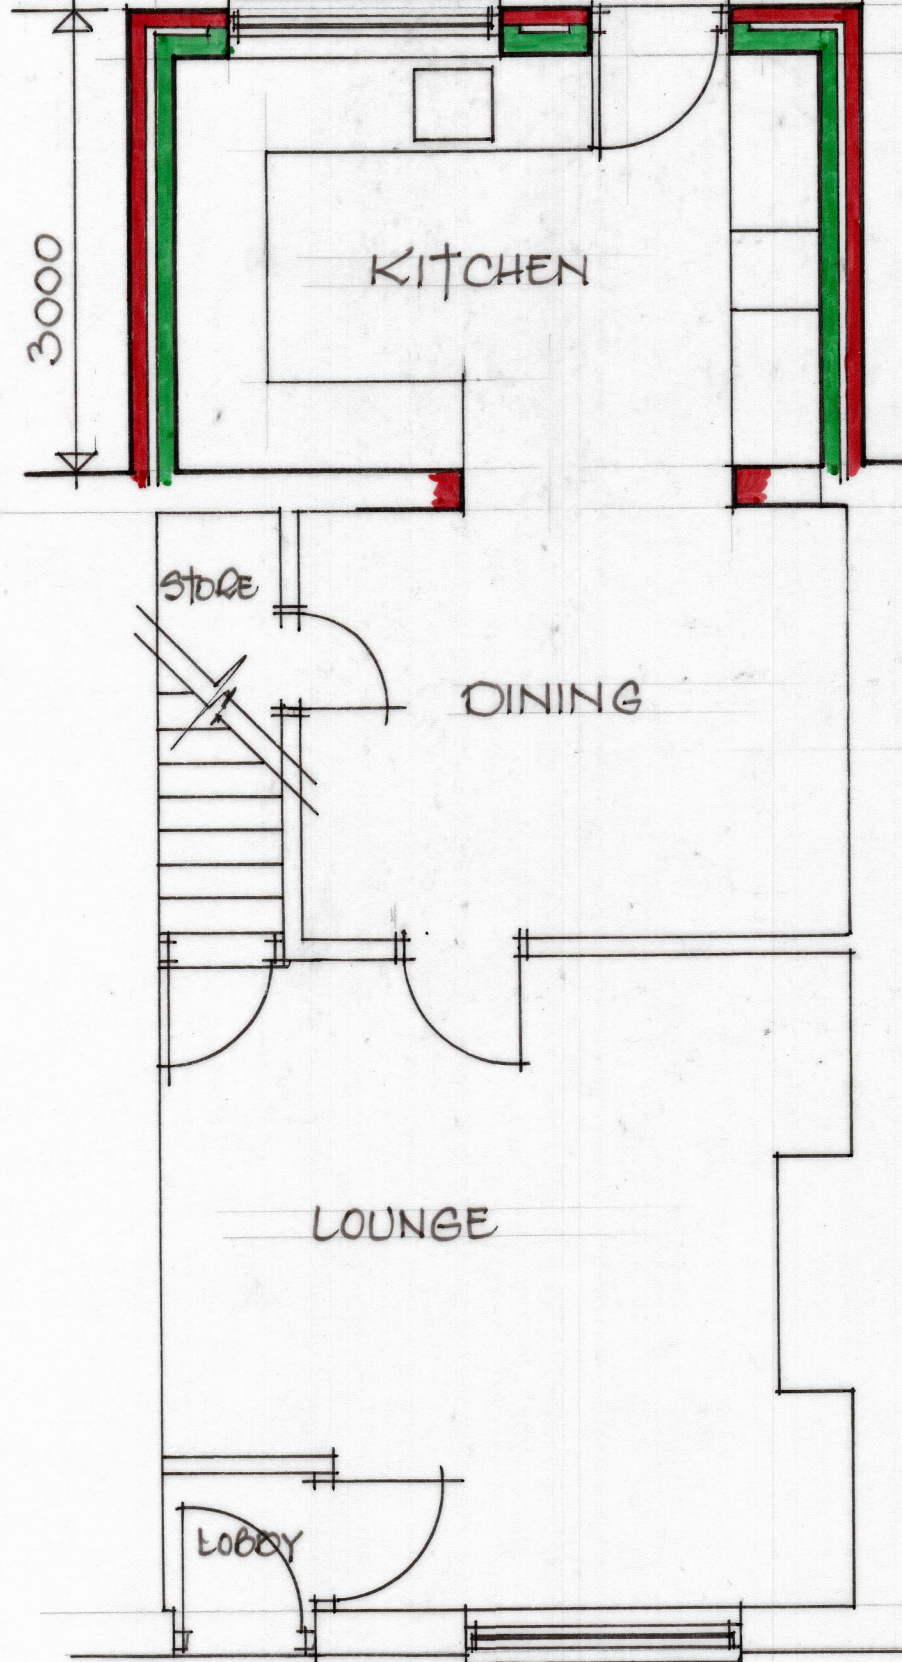


GROUND FLOOR PLAN - PROPOSED

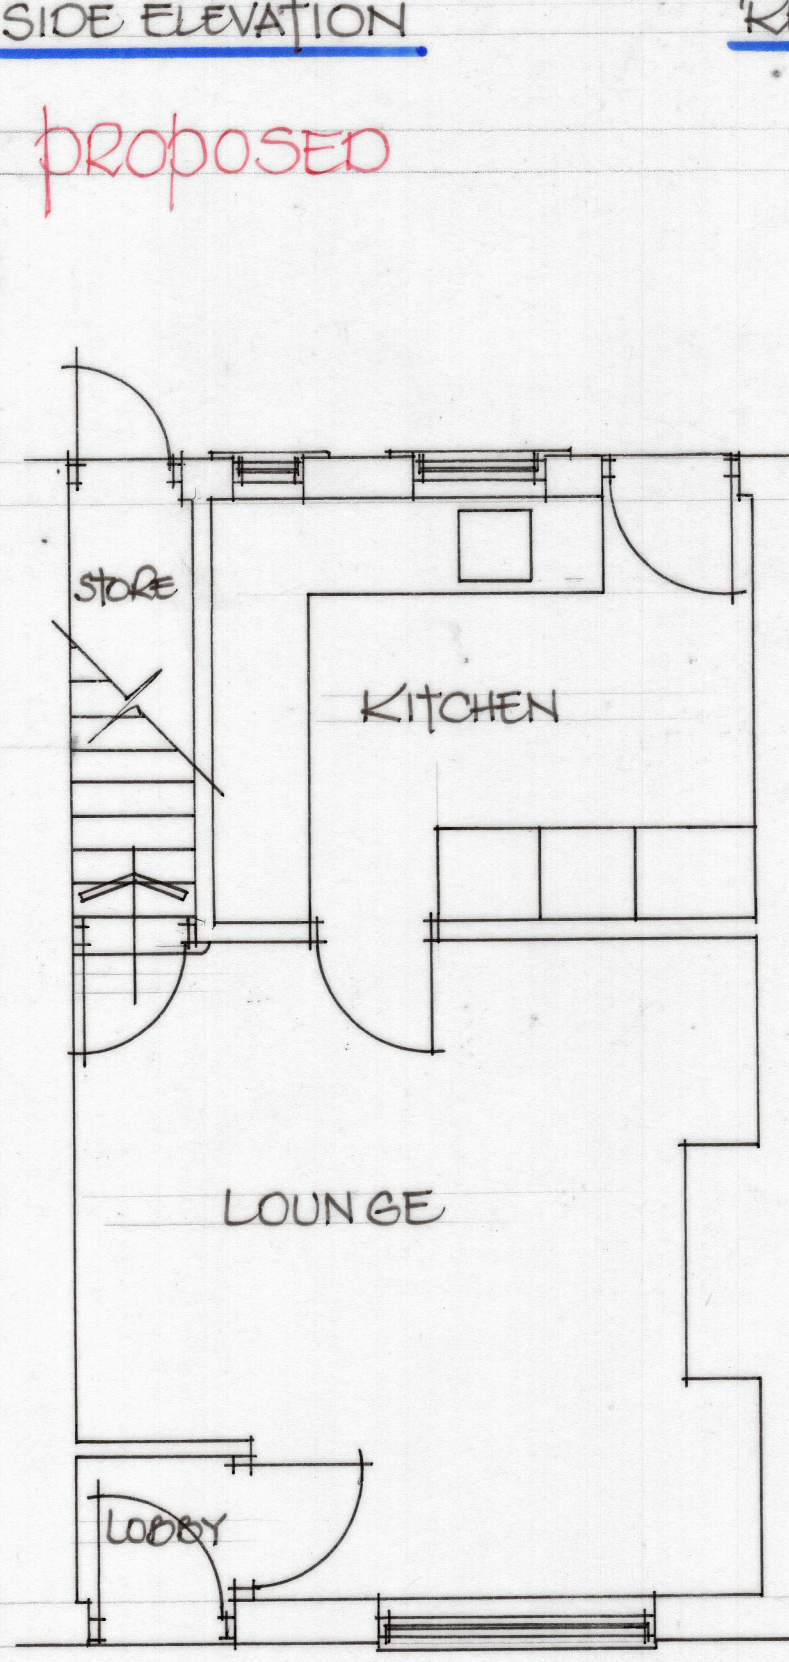


GROUND FLOOR PLAN - EXISTING

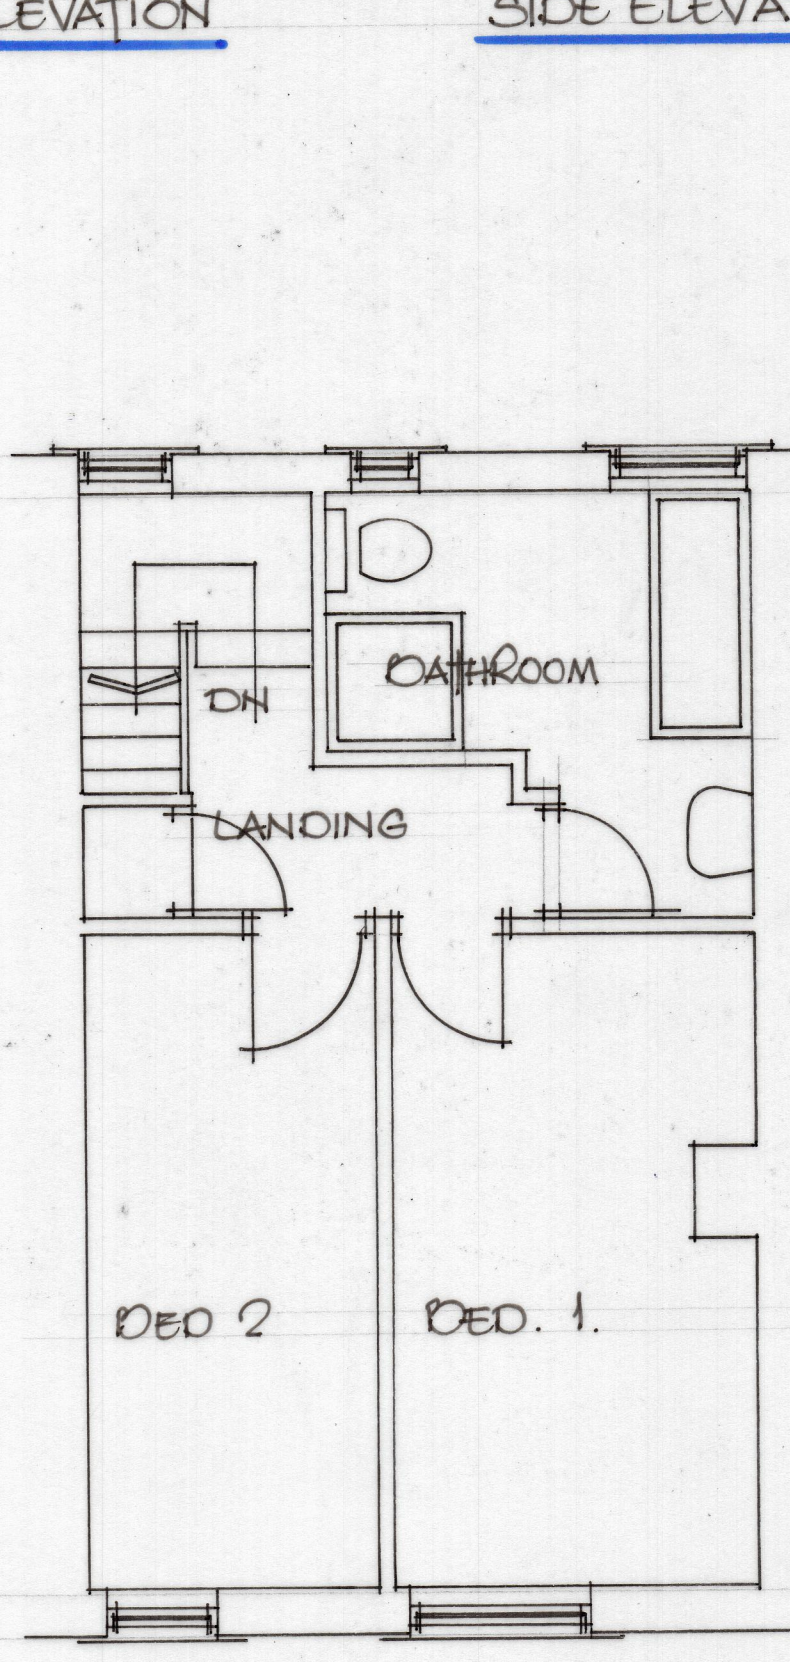

FIRST FLOOR PLAN - EXISTING

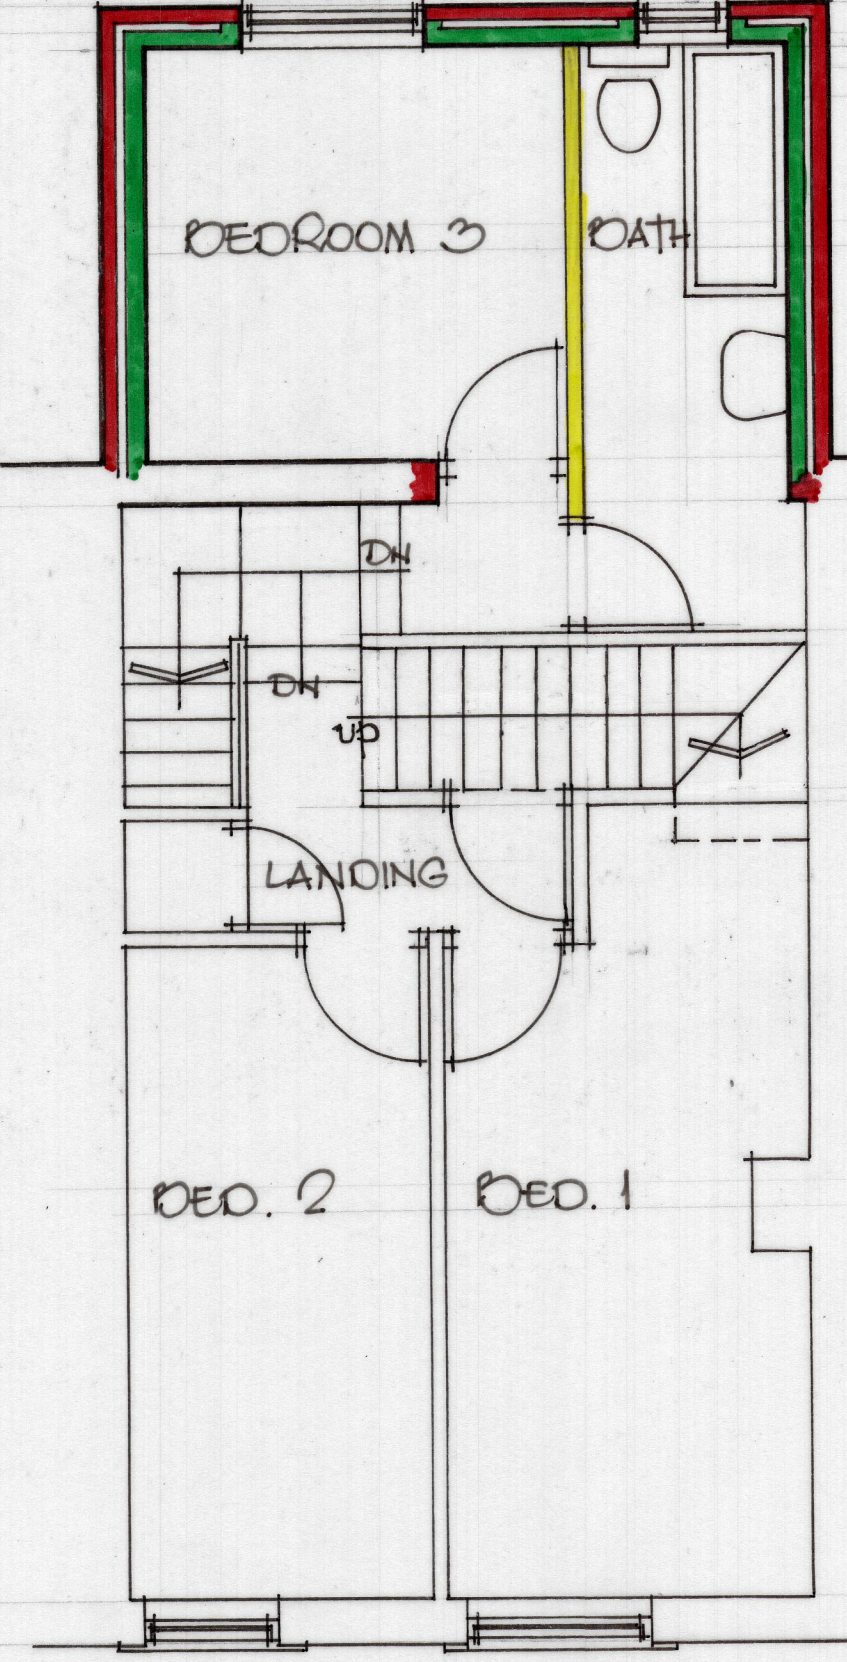

FIRST FLOOR PLAN - PROPOSED

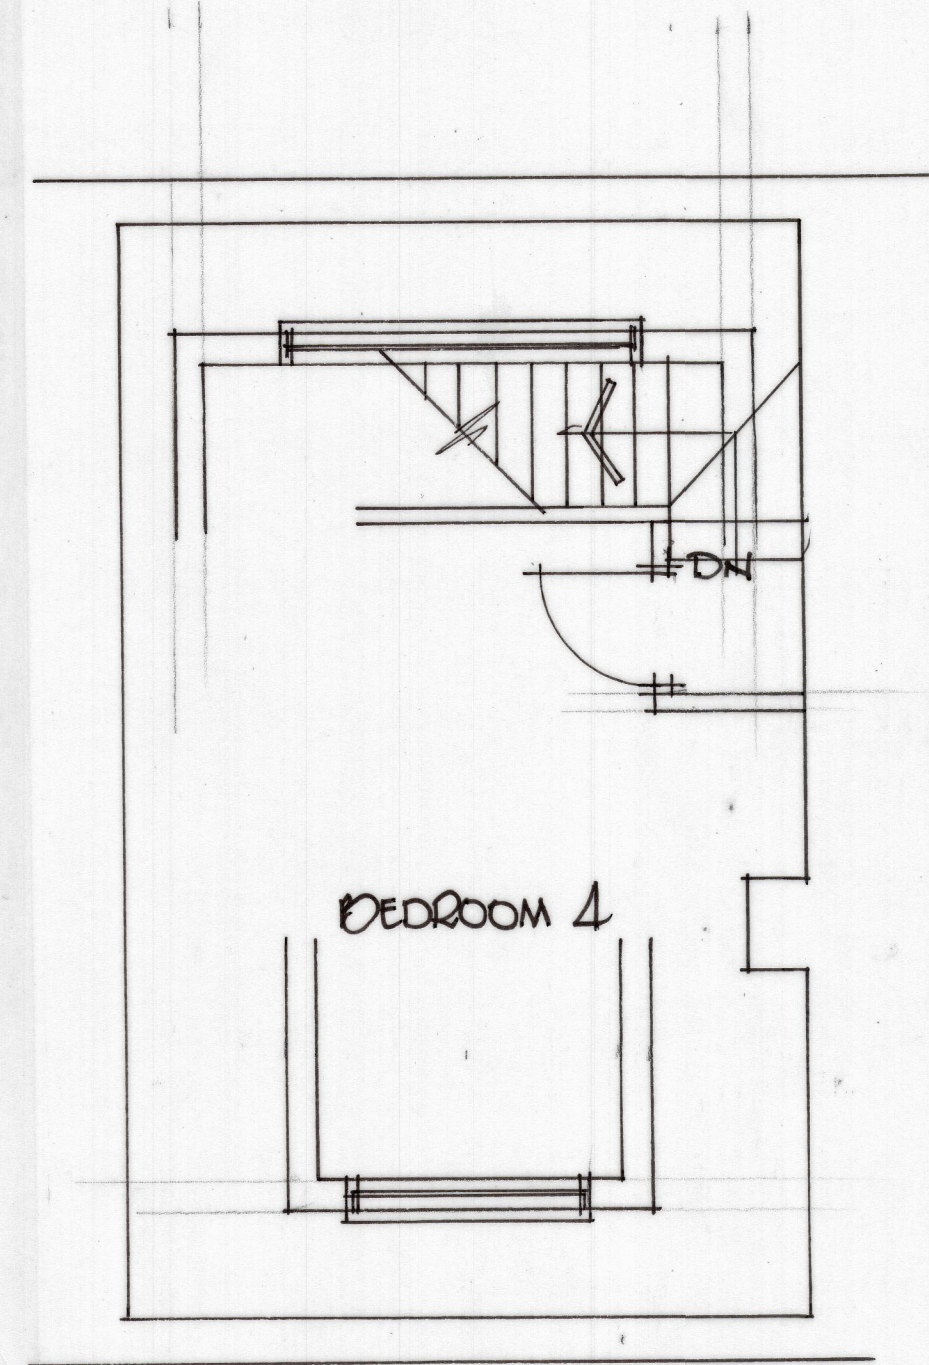

SECOND FLOOR PLAN - PROPOSED

Abdul Shakeel Shah

22, CRAVENDALE ROAD,
RAVENSTHORPE,
DEWSBURY,
WF13 3AL

SCALE 1:50, 1:100
SEPT. 2023