





Existing Front Elevation
Scale 1:100

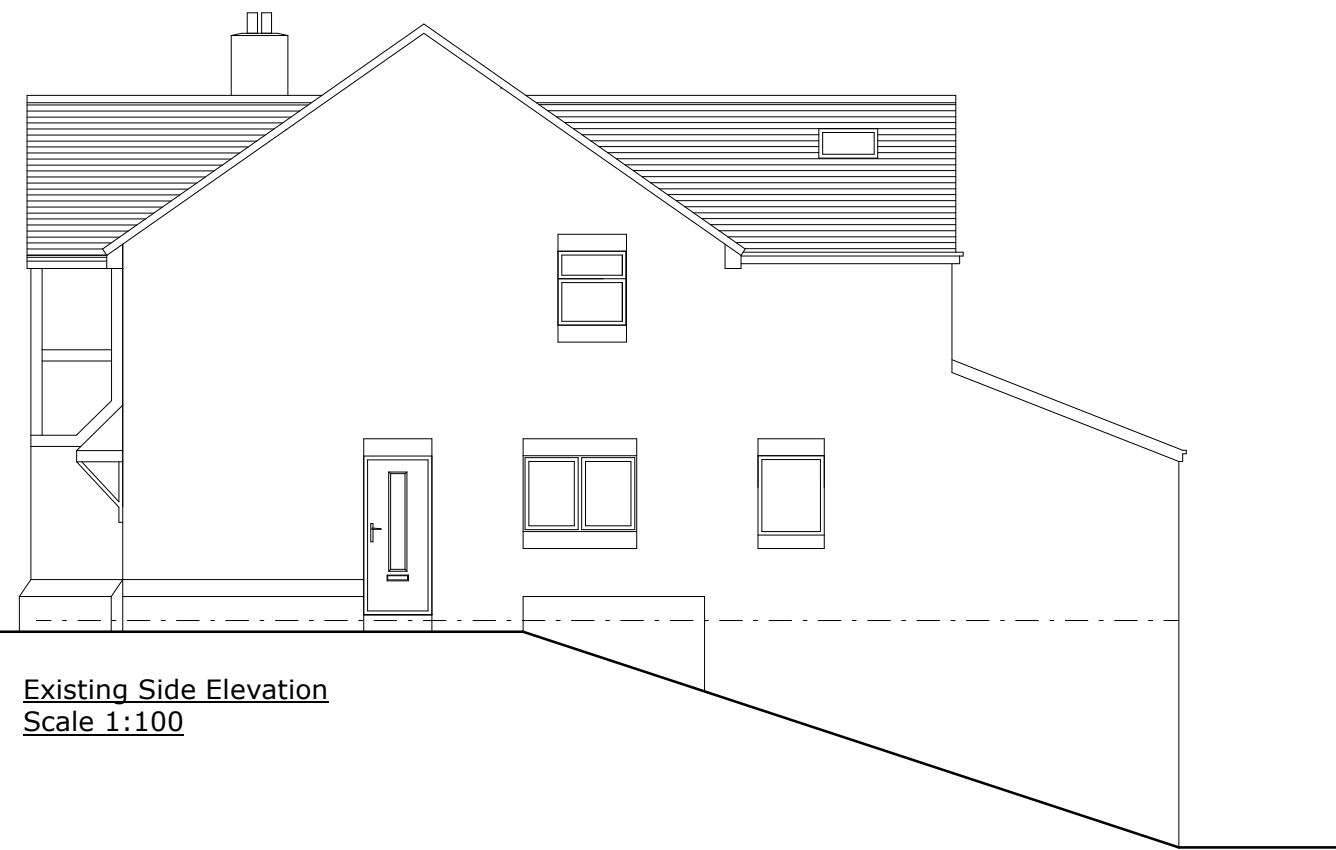


Existing Side Elevation
Scale 1:100




Existing Rear Elevation
Scale 1:100

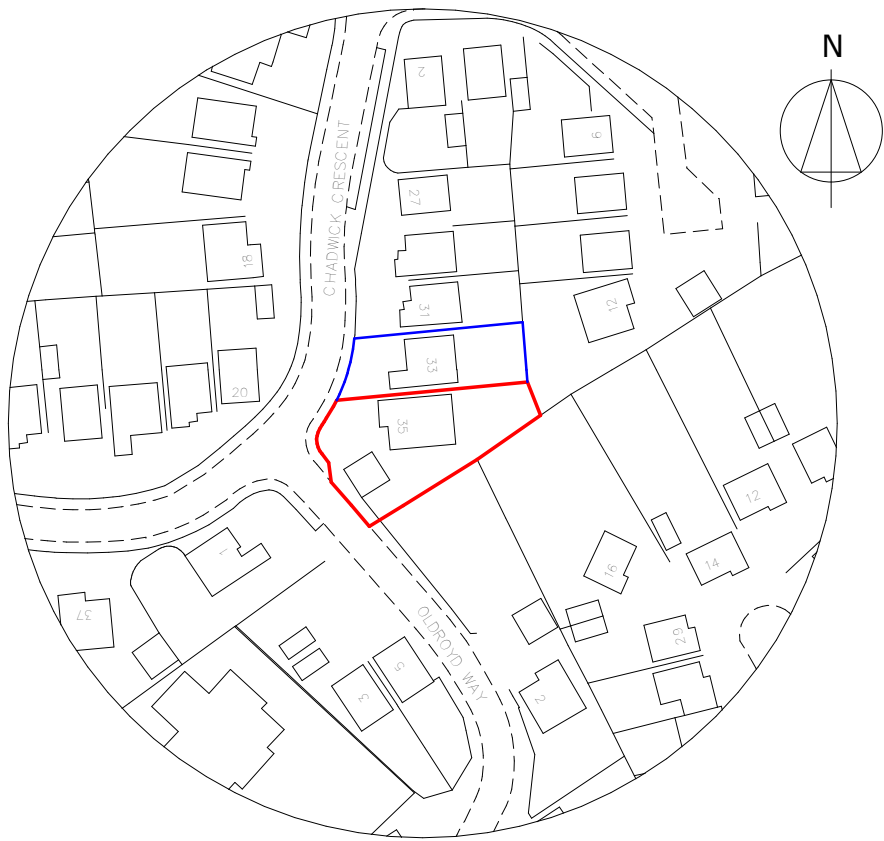


Site Location Plan
Scale 1:1250
0m 25m 50m 75m 100m 125m
VISUAL SCALE 1:1250 @ A1

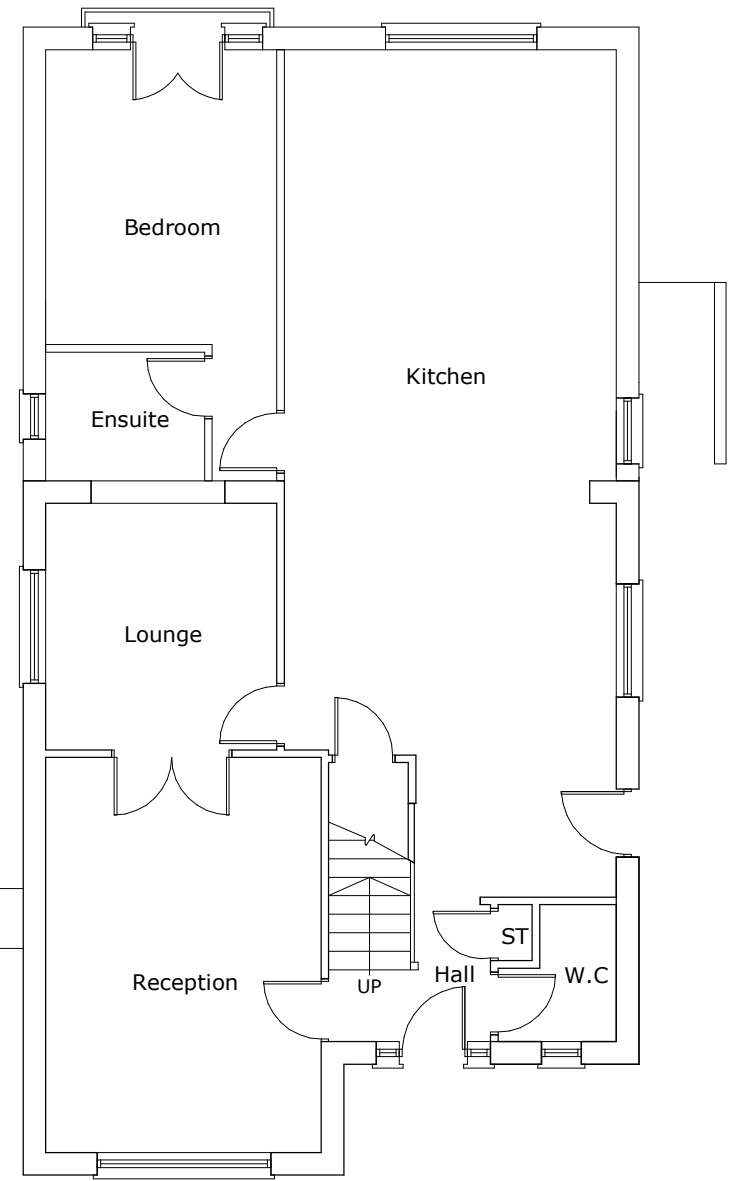

Existing Ground Floor
Scale 1:100

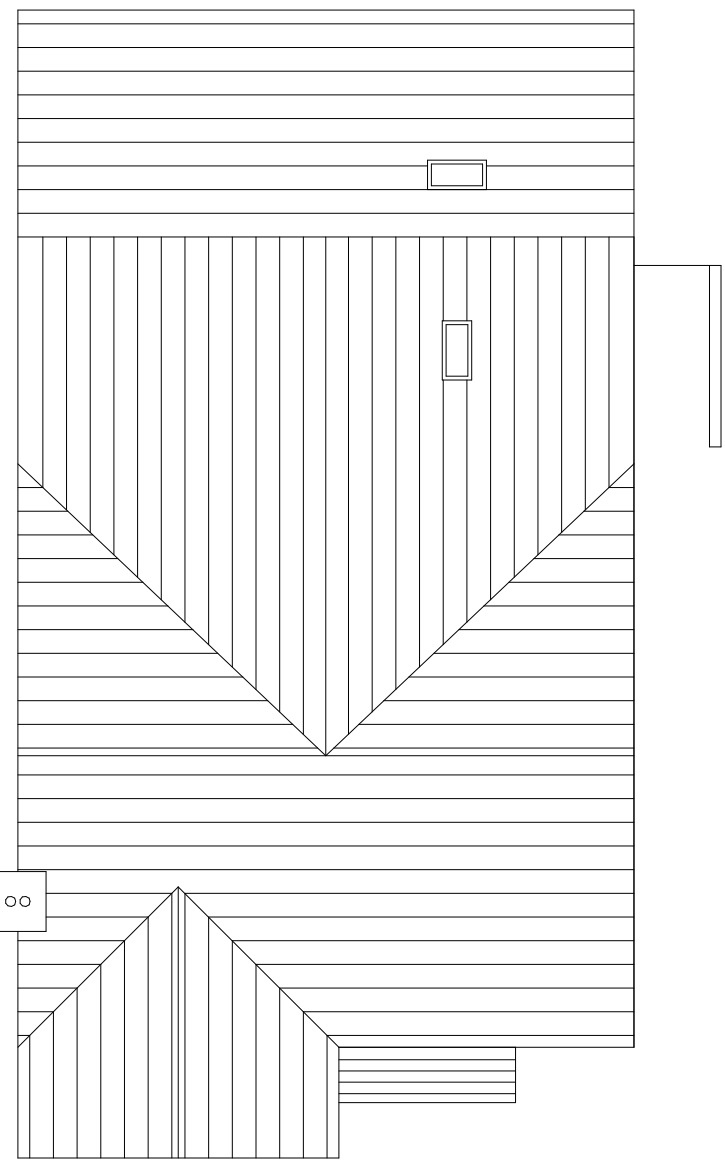


Existing Roof Plan
Scale 1:100

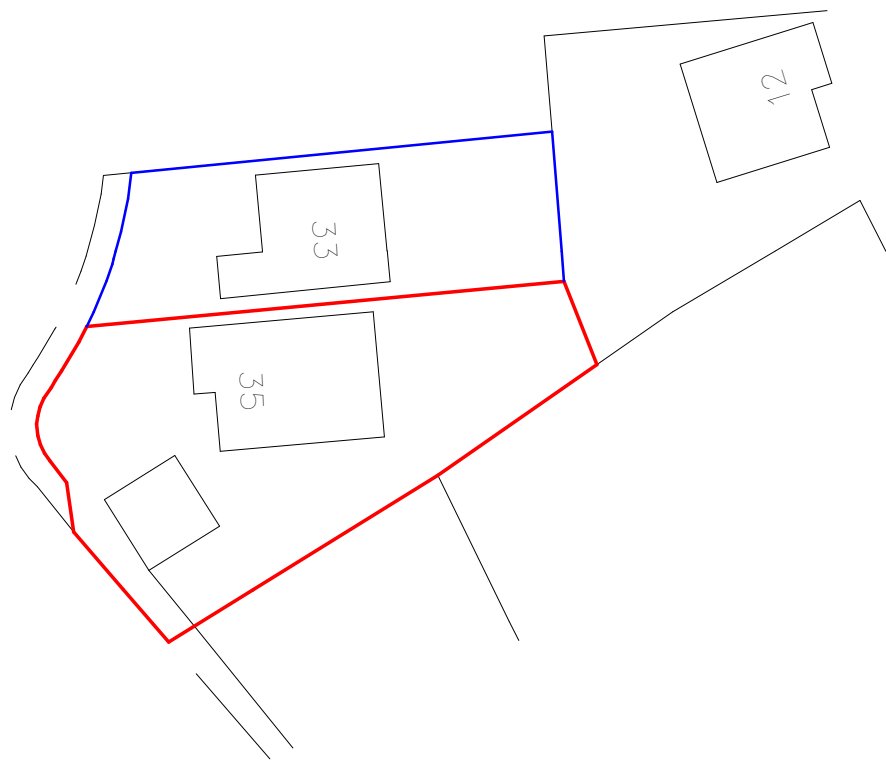

Existing Site Plan
Scale 1:500
0m 10m 20m 30m 40m 50m
VISUAL SCALE 1:500 @ A1




Proposed Front Elevation
Scale 1:100

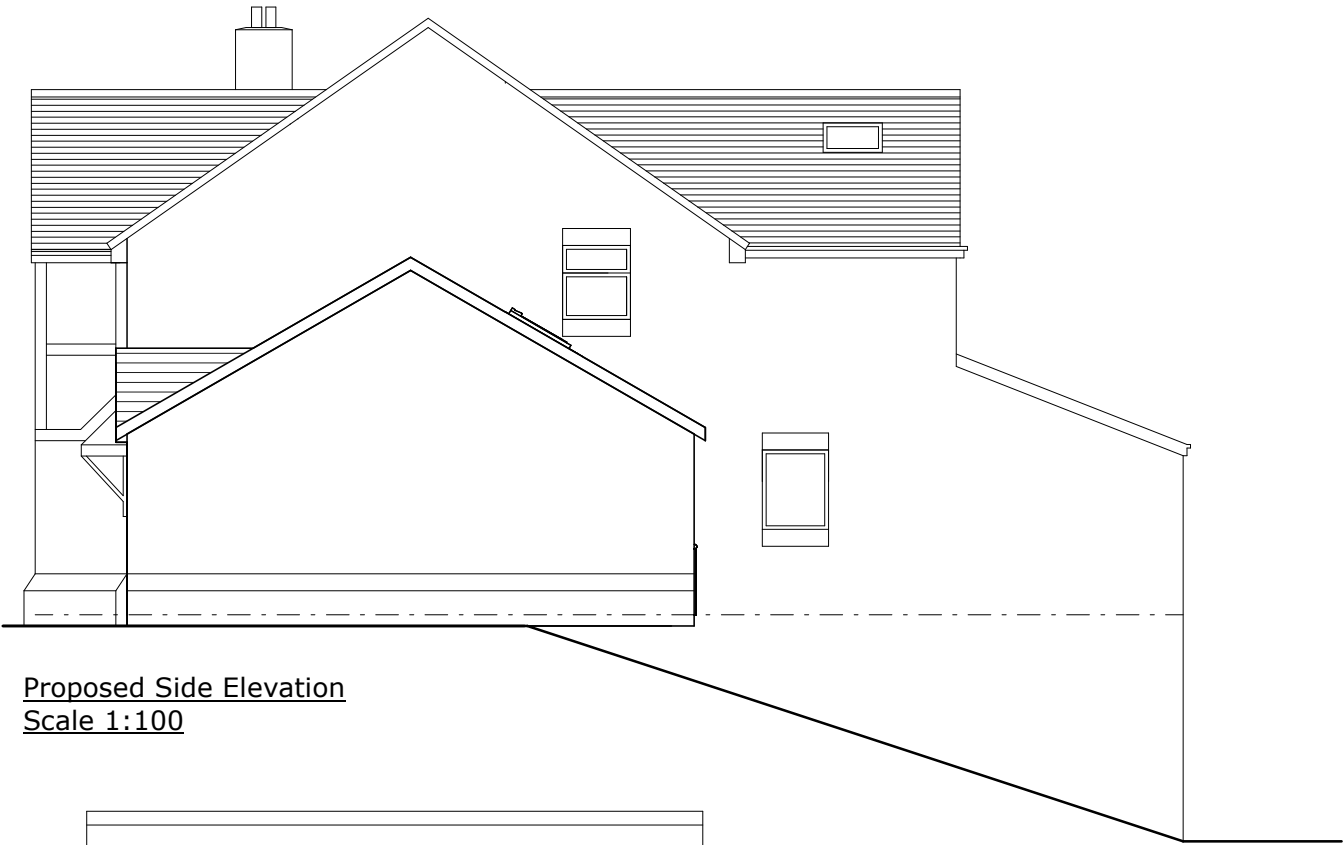


Proposed Side Elevation
Scale 1:100




Proposed Rear Elevation
Scale 1:100

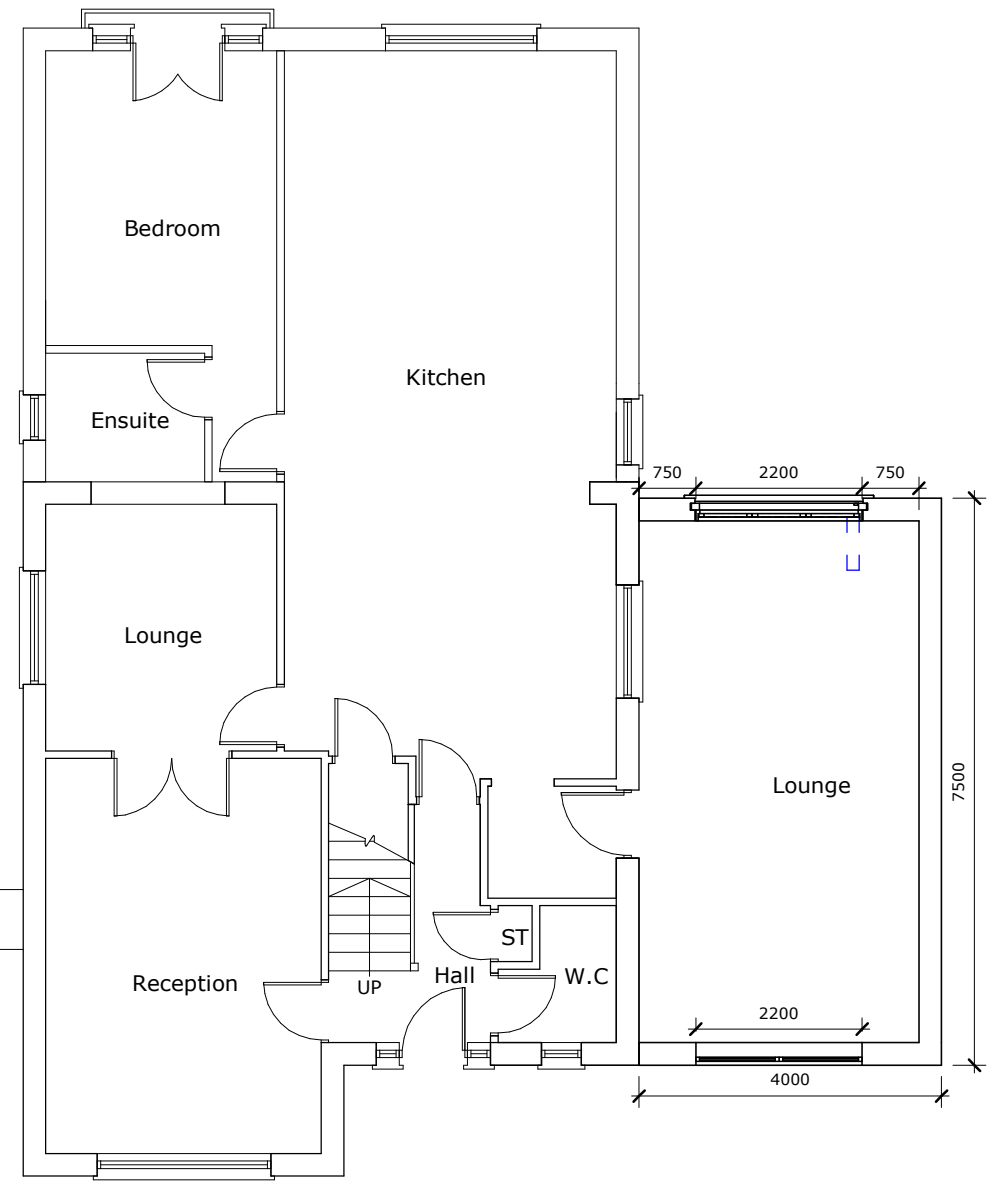

Proposed Ground Floor
Scale 1:100

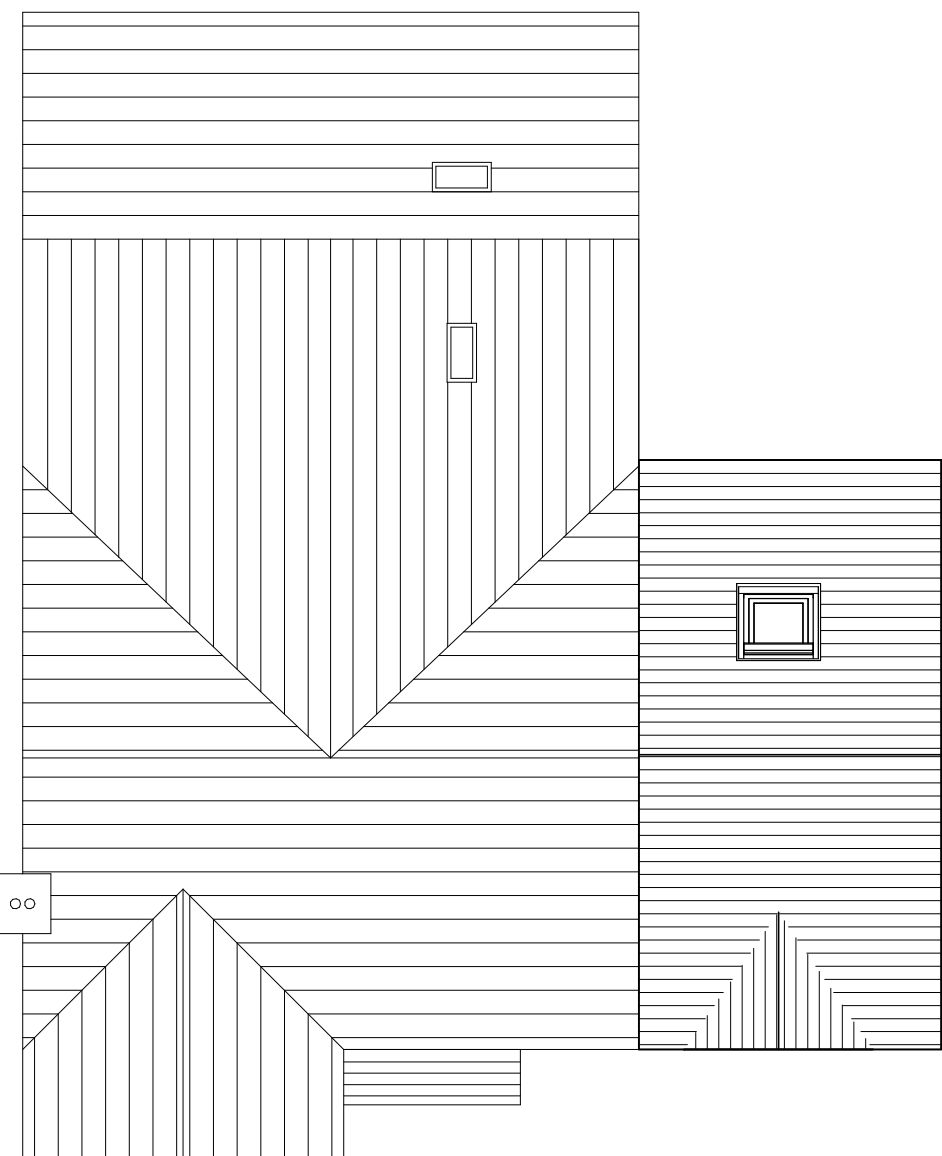

Proposed Roof Plan
Scale 1:100

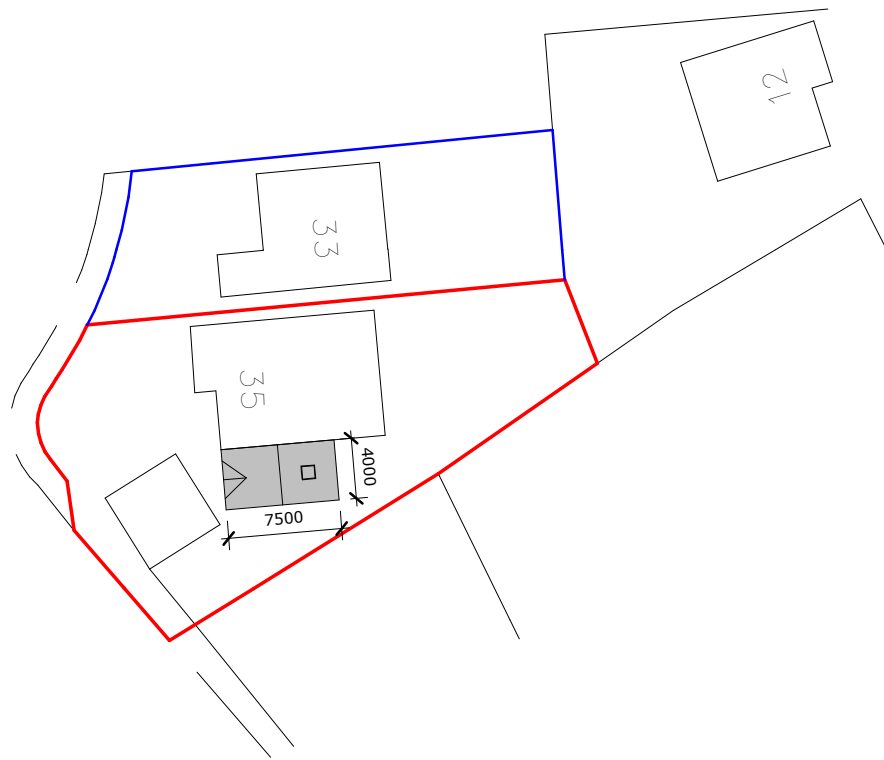

Proposed Site Plan
Scale 1:500
0m 10m 20m 30m 40m 50m
VISUAL SCALE 1:500 @ A1

DRAWING STATUS		
PLANNING PERMISSION		
AN DESIGNS LTD CONTACT ASIF NEKI MOB: 07970 020 028 EMAIL: asif@andesigns.eu 61 MEADOW STREET PRESTON PR1 1TS		
CLIENT		
MR A Zyarat		
PROJECT		
35 Chadwick Crescent Dewsbury WF13 2JF		
TITLE		
Proposed Single Storey Side Extension		
SCALE	CHECKED: AN	APPROVED:
As indicated		
FILE:	DESIGNED/DRAWN: Ap	DATE: 14.03.2024
PROJECT NO:	DRAWING NO: 001	REV: A