


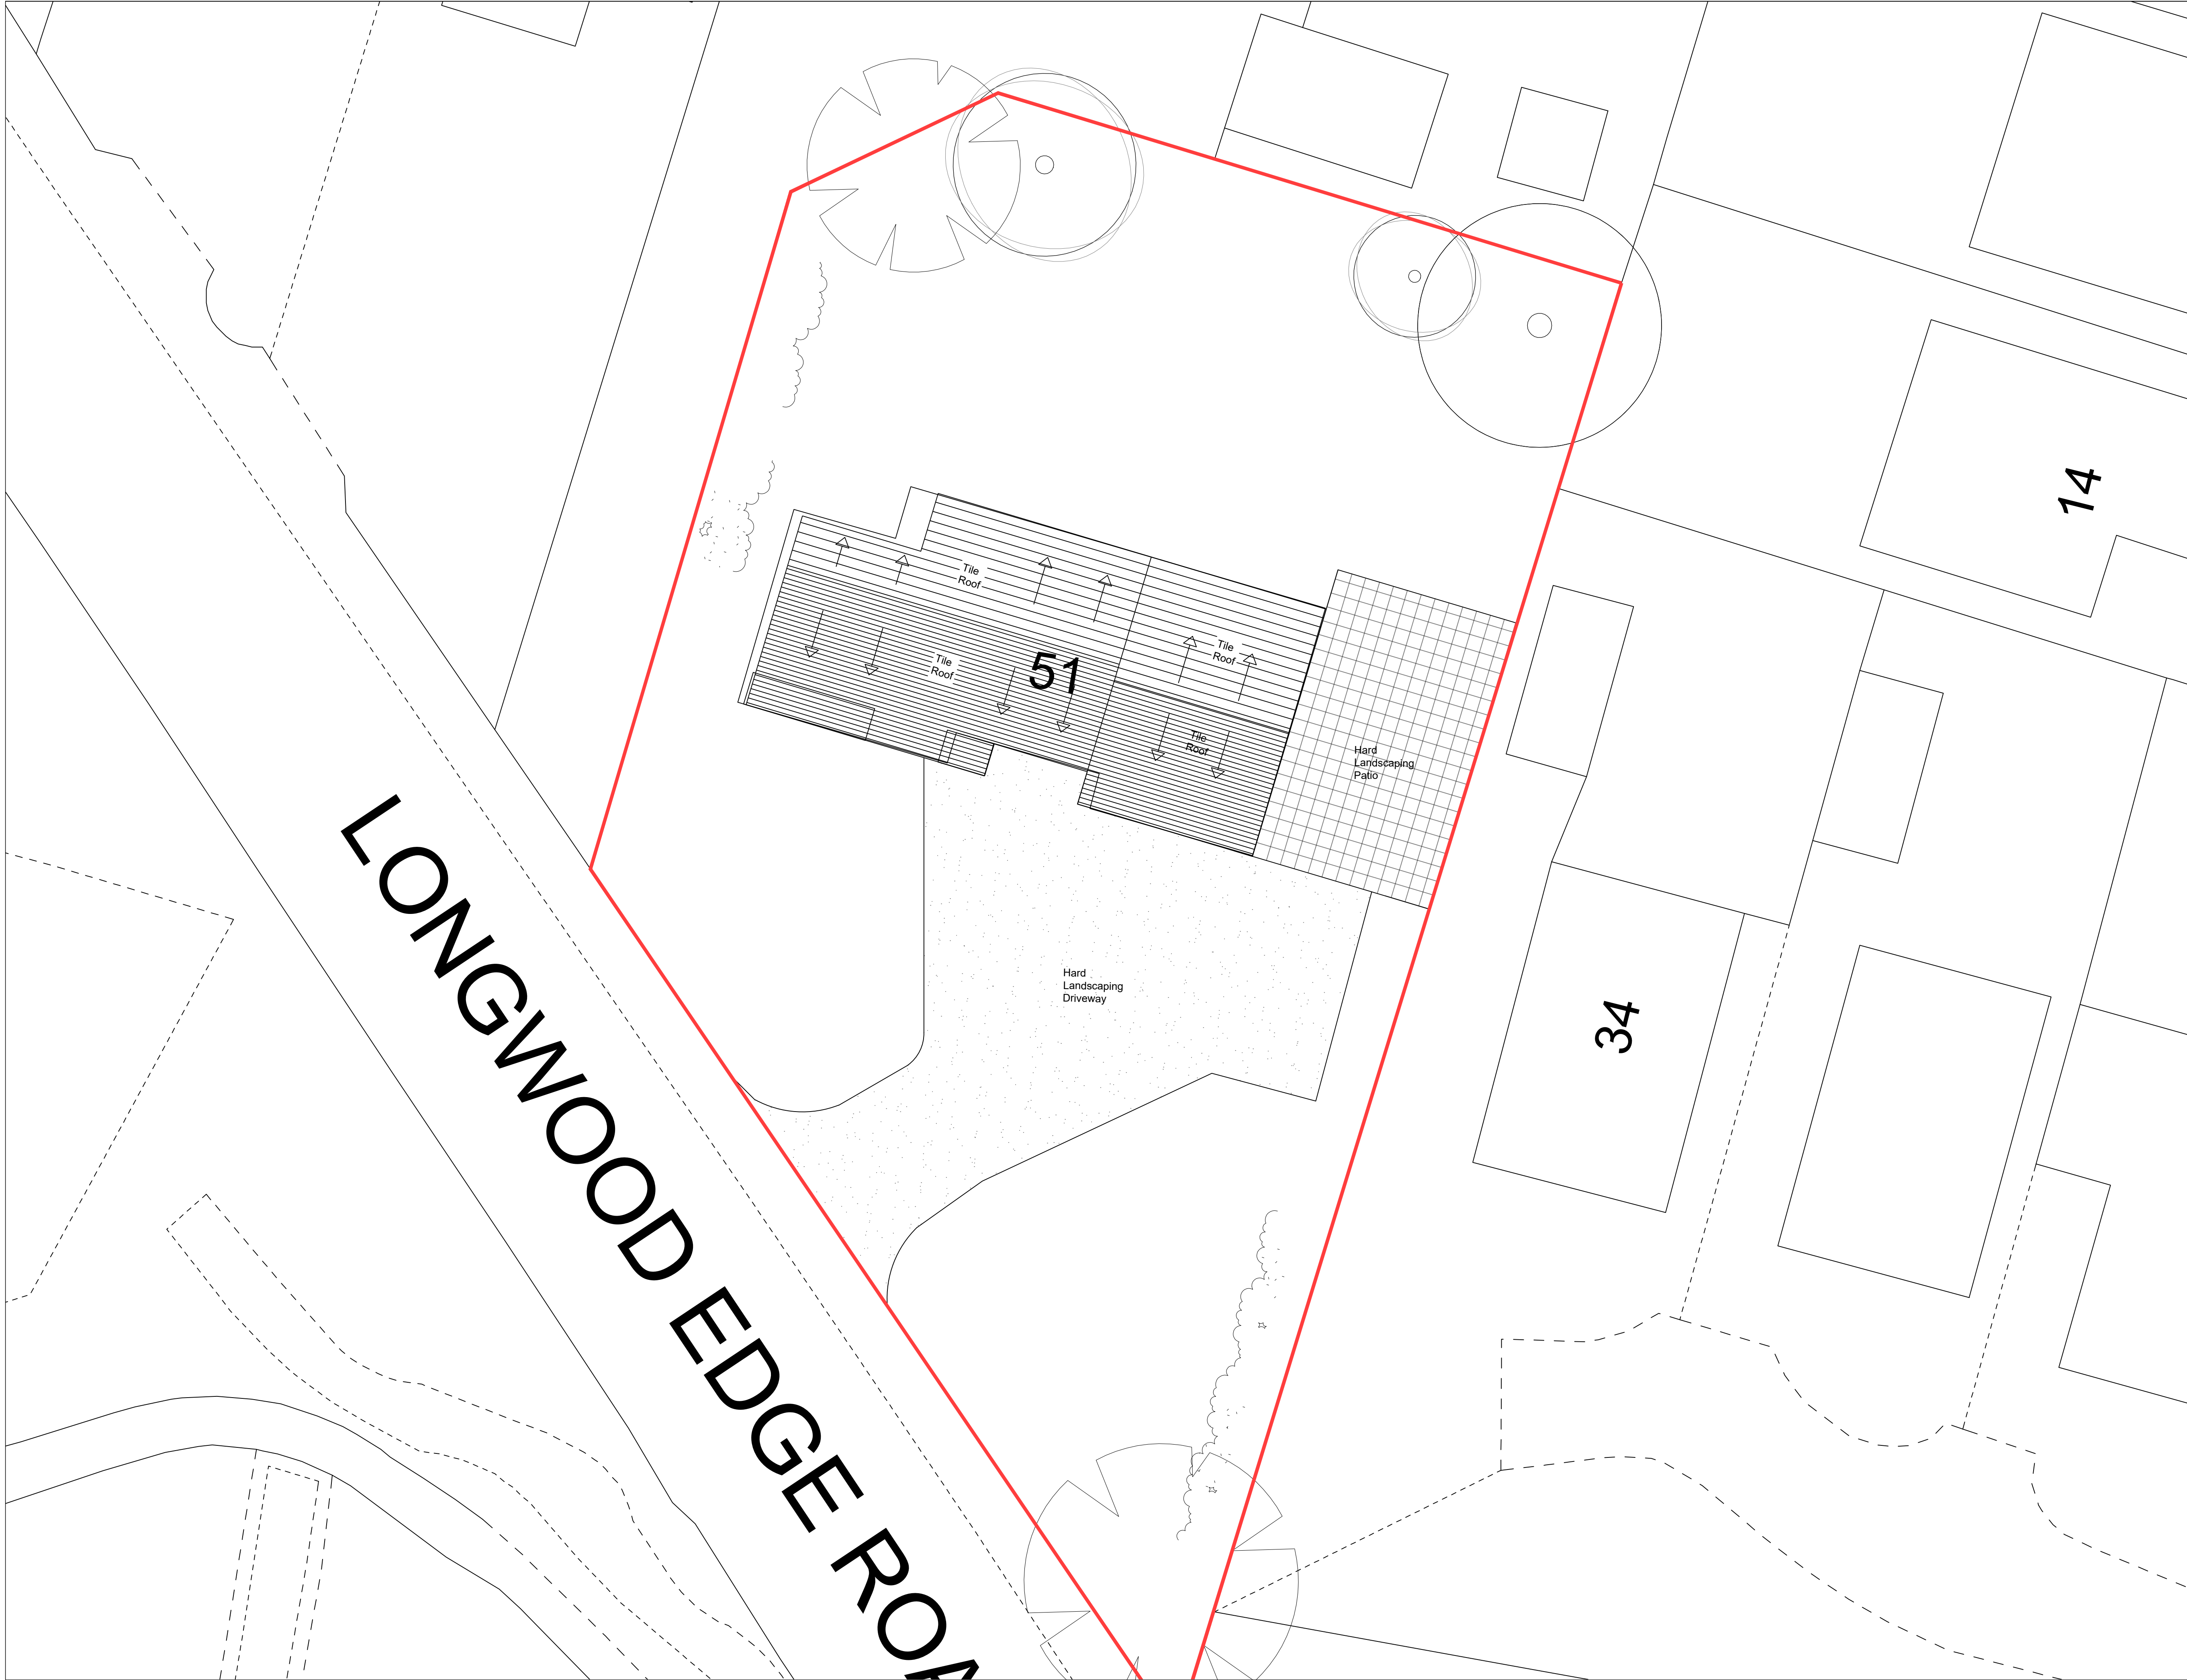

1:100 Site Plan

| NOTE |   |  |  |
|------|---|--|--|
| 1    | DO NOT SCALE FROM THIS DRAWING                                                                                                   |  |  |
| 2    | ANY DISCREPANCIES ON THIS DRAWING OR BETWEEN DRAWINGS ARE TO BE REPORTED TO 1618 ARCHITECTS LTD                                  |  |  |
| 3    | UNLESS SPECIFIED, THESE DRAWINGS ARE NOT TO BE USED FOR CONSTRUCTION PURPOSES OR PLACING OF ANY ORDERS                           |  |  |
| 4    | THIS DRAWING & DESIGN IS THE COPYRIGHT OF 1618 ARCHITECTS LTD AND MAY NOT BE REPRODUCED IN ANY WAY WITHOUT PRIOR WRITTEN CONSENT |  |  |

DRAFT

1:1250 Location Plan

Status:

☐ Feasibility☐ Planning Approval☒ Building Regulations☐ Tender☐ Construction

Project:

51 Longwood Edge Road  
Huddersfield  
HD3 3UY

Client:

Mr Uzair Mohiuddin

Drawing Title:

Existing Plans

| Project No. | Dwg No. | Revision | Scale    | Date   |
|-------------|---------|----------|----------|--------|
| N           | 00      |          | 1:100@A1 | Mar 23 |

1618

ARCHITECTS

761 Wilmslow Road, Didsbury  
Manchester, M20 6RN  
Web: [www.1618architects.com](http://www.1618architects.com) Tel: 0161 280 0574

London

Manchester